




Existing Front Elevation

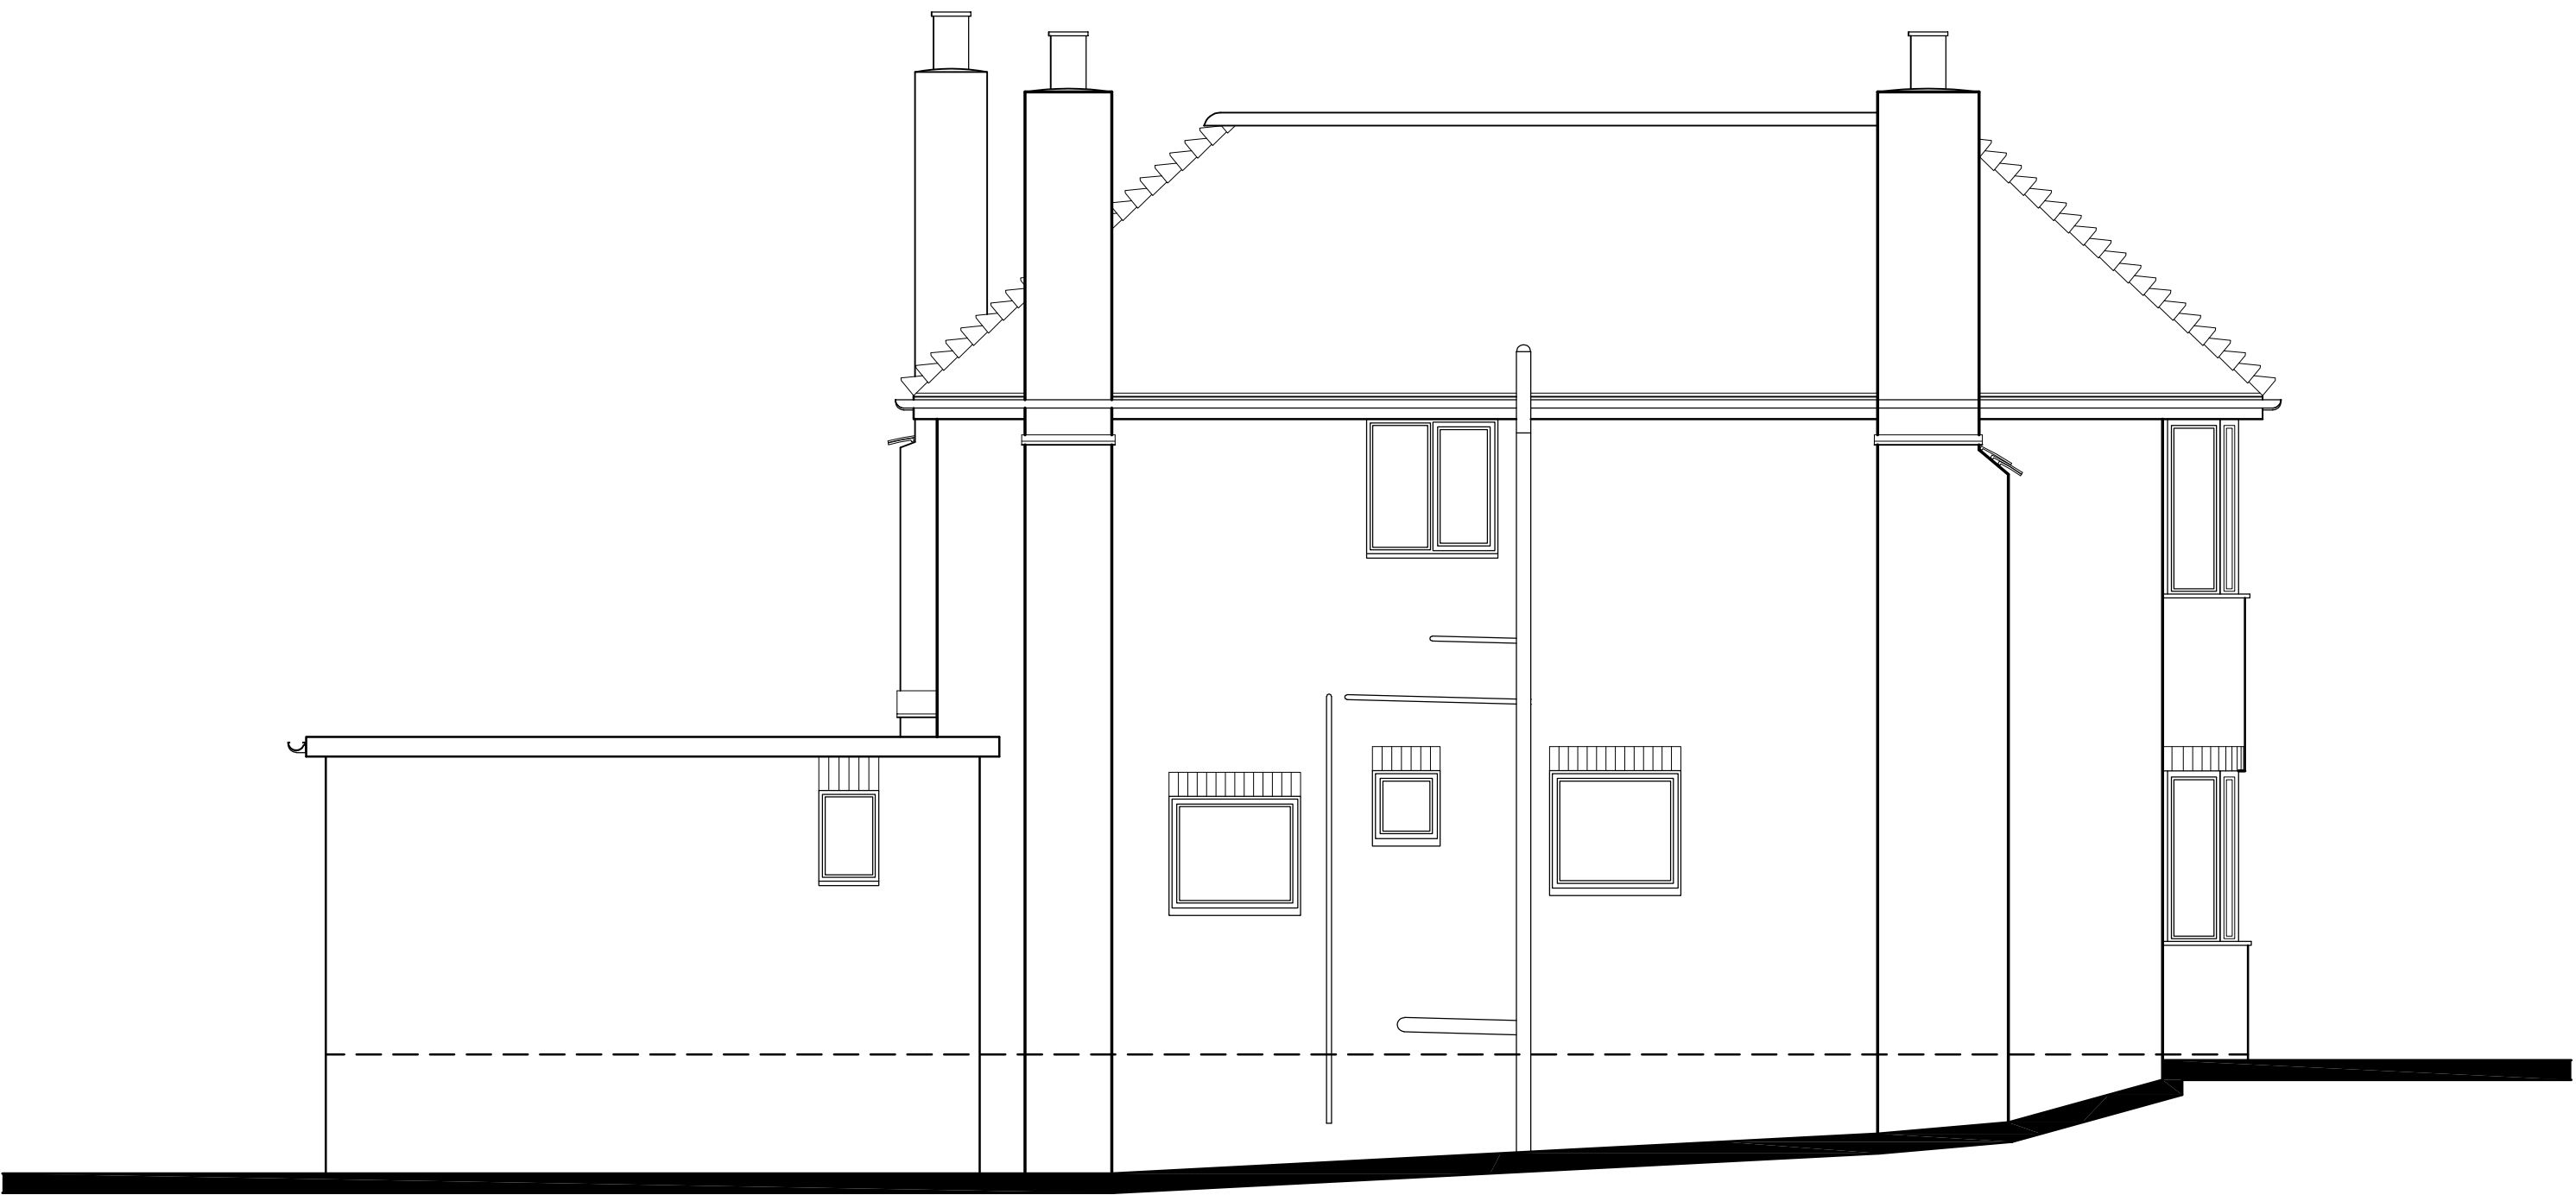


Existing Side Elevation



Existing Rear Elevation



Existing Side Elevation

 

seven22
ARCHITECTURE LTD

22 SHORE VIEW, PETERBOROUGH
CAMBRIDGESHIRE, PE7 8FS
E:info@seven22.co.uk ~ T.07799 585277

PROJECT
PROPOSED FRONT, SIDE & REAR EXTENSIONS TO
SOUTHFIELDS
COWBIT ROAD
SPALDING
LINCOLNSHIRE
PE11 2RJ

CLIENT
Mr J DOOLAN

TITLE
EXISTING ELEVATIONS

DRAWING No.
081 S03

SCALE 1:50 @ A1 - 1:100 @ A3	DATE JULY 2023	REV
---------------------------------	-------------------	-----