



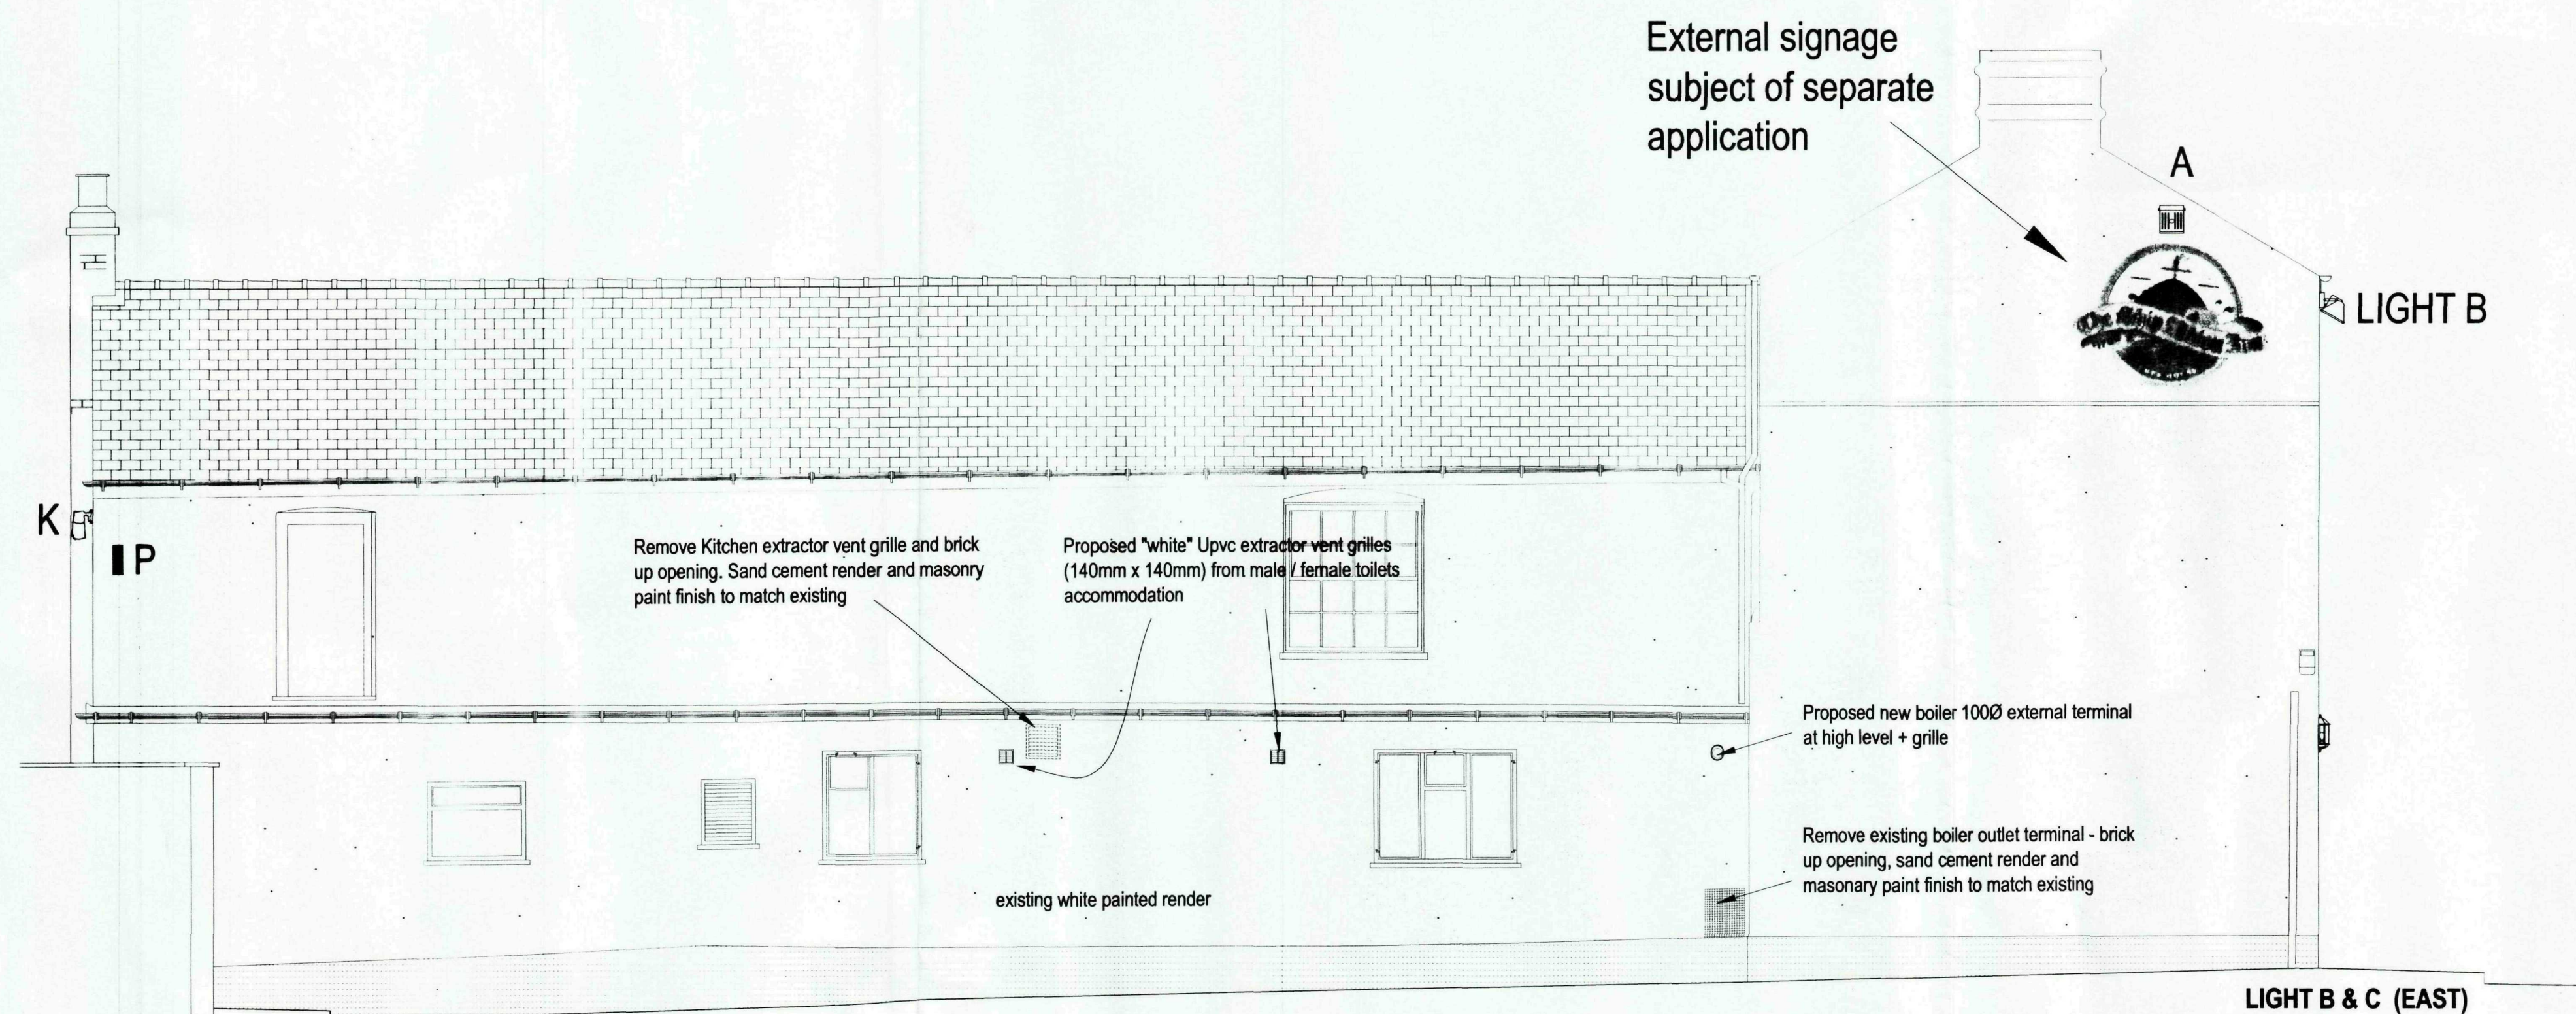


SIDE ELEVATION (SOUTH)

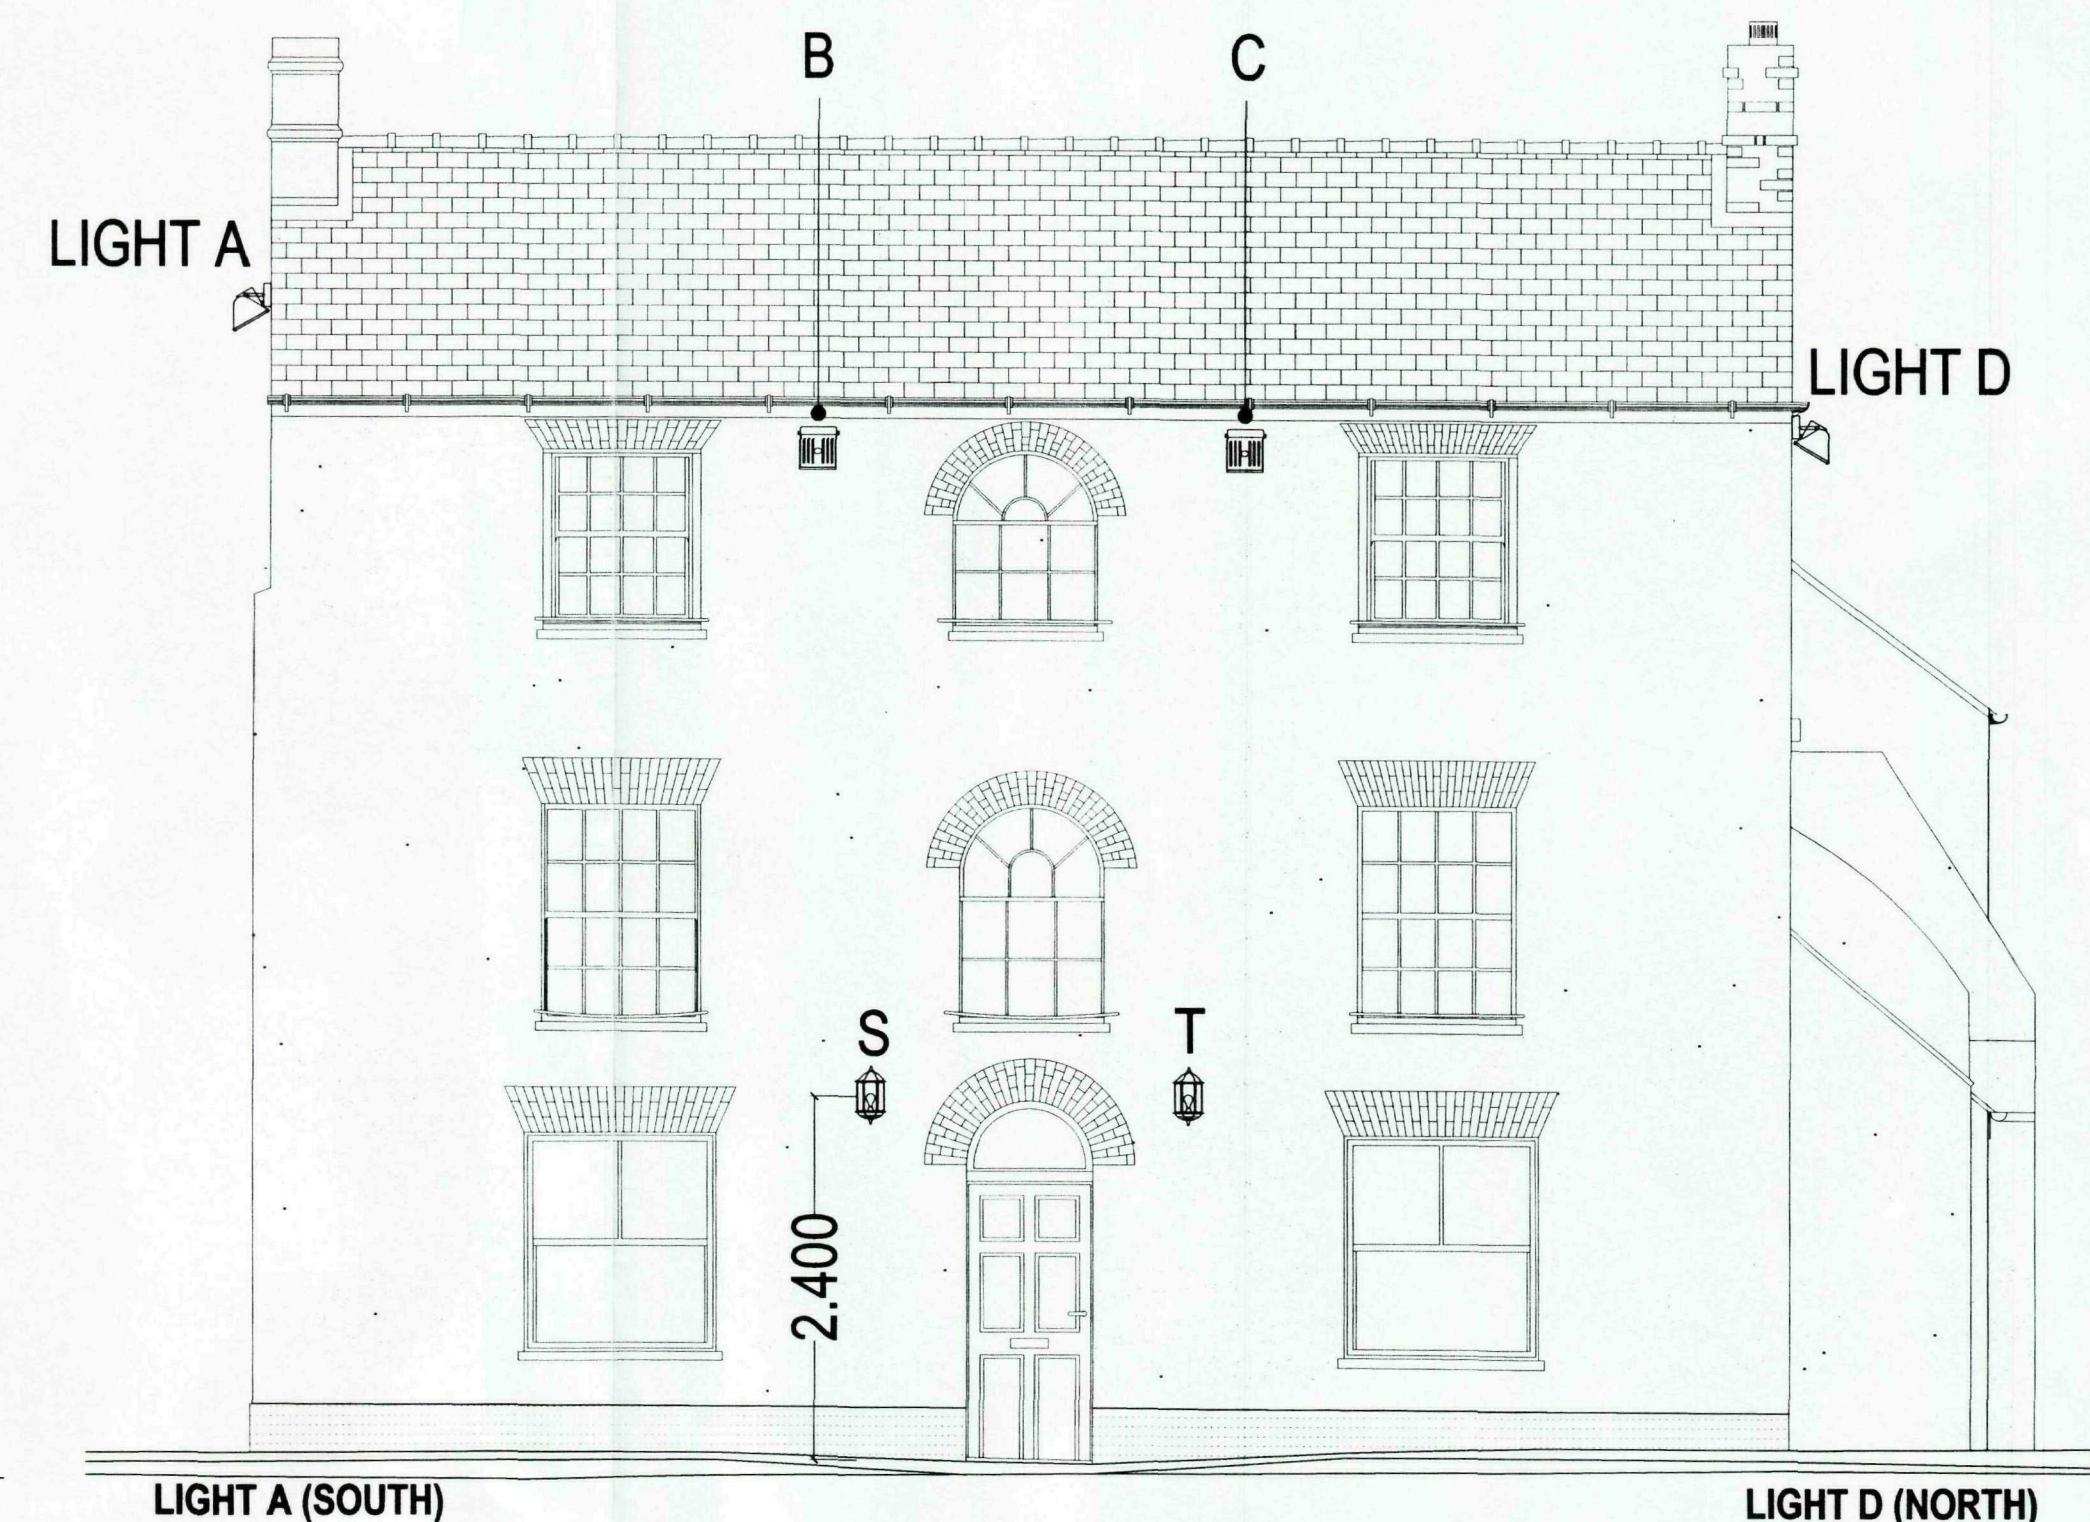


FRONT ELEVATION (EAST)

LIGHTING KEY		
LIGHT	DESCRIPTION	PART NUMBER
A	70W SODIUM BLACK ACEL FLOOD	AC44300
B	"	"
C	"	"
D	"	"
E-H,L,S-T	7 No. 25W LOW ENERGY ACEL HALF LANTERN	AC4700
J & K	2 No. 60W WALL LANTERN DOWNLIGHT (CORNER MOUNTED)	AC4730 (JPC98001)
M - P	4 NonMAINTAINED EMERGENCY LIGHTS IVON 66 lumens	AC 500
Q & R	2 No. EYLID WALL LIGHTS 75W IN GARDEN	AC44640 (JPC9001)

External signage subject of separate application

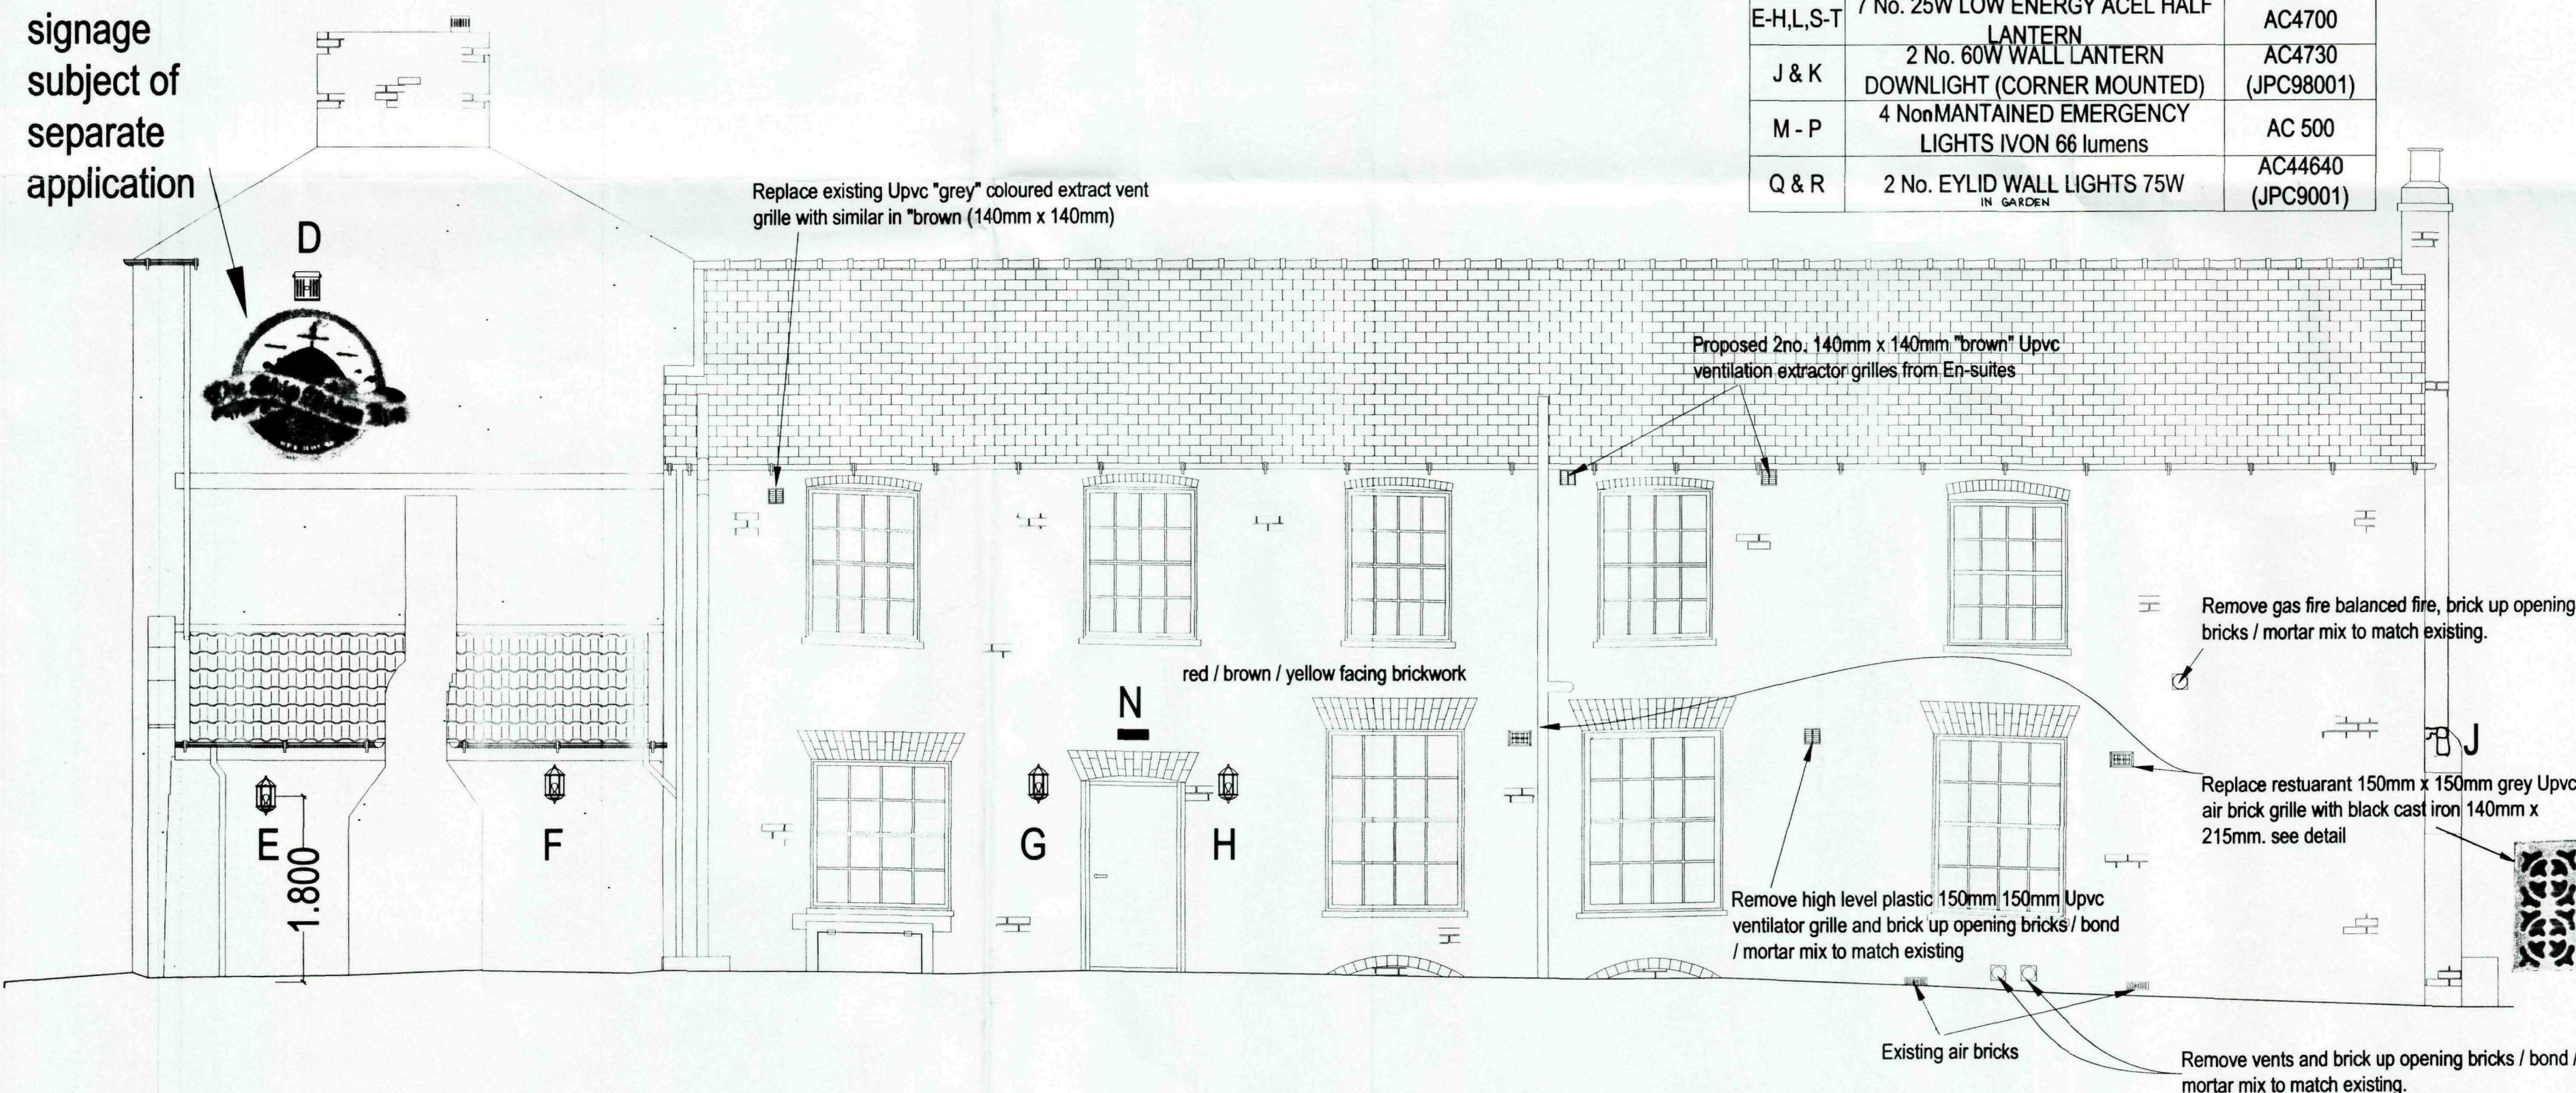

SIDE ELEVATION (NORTH)

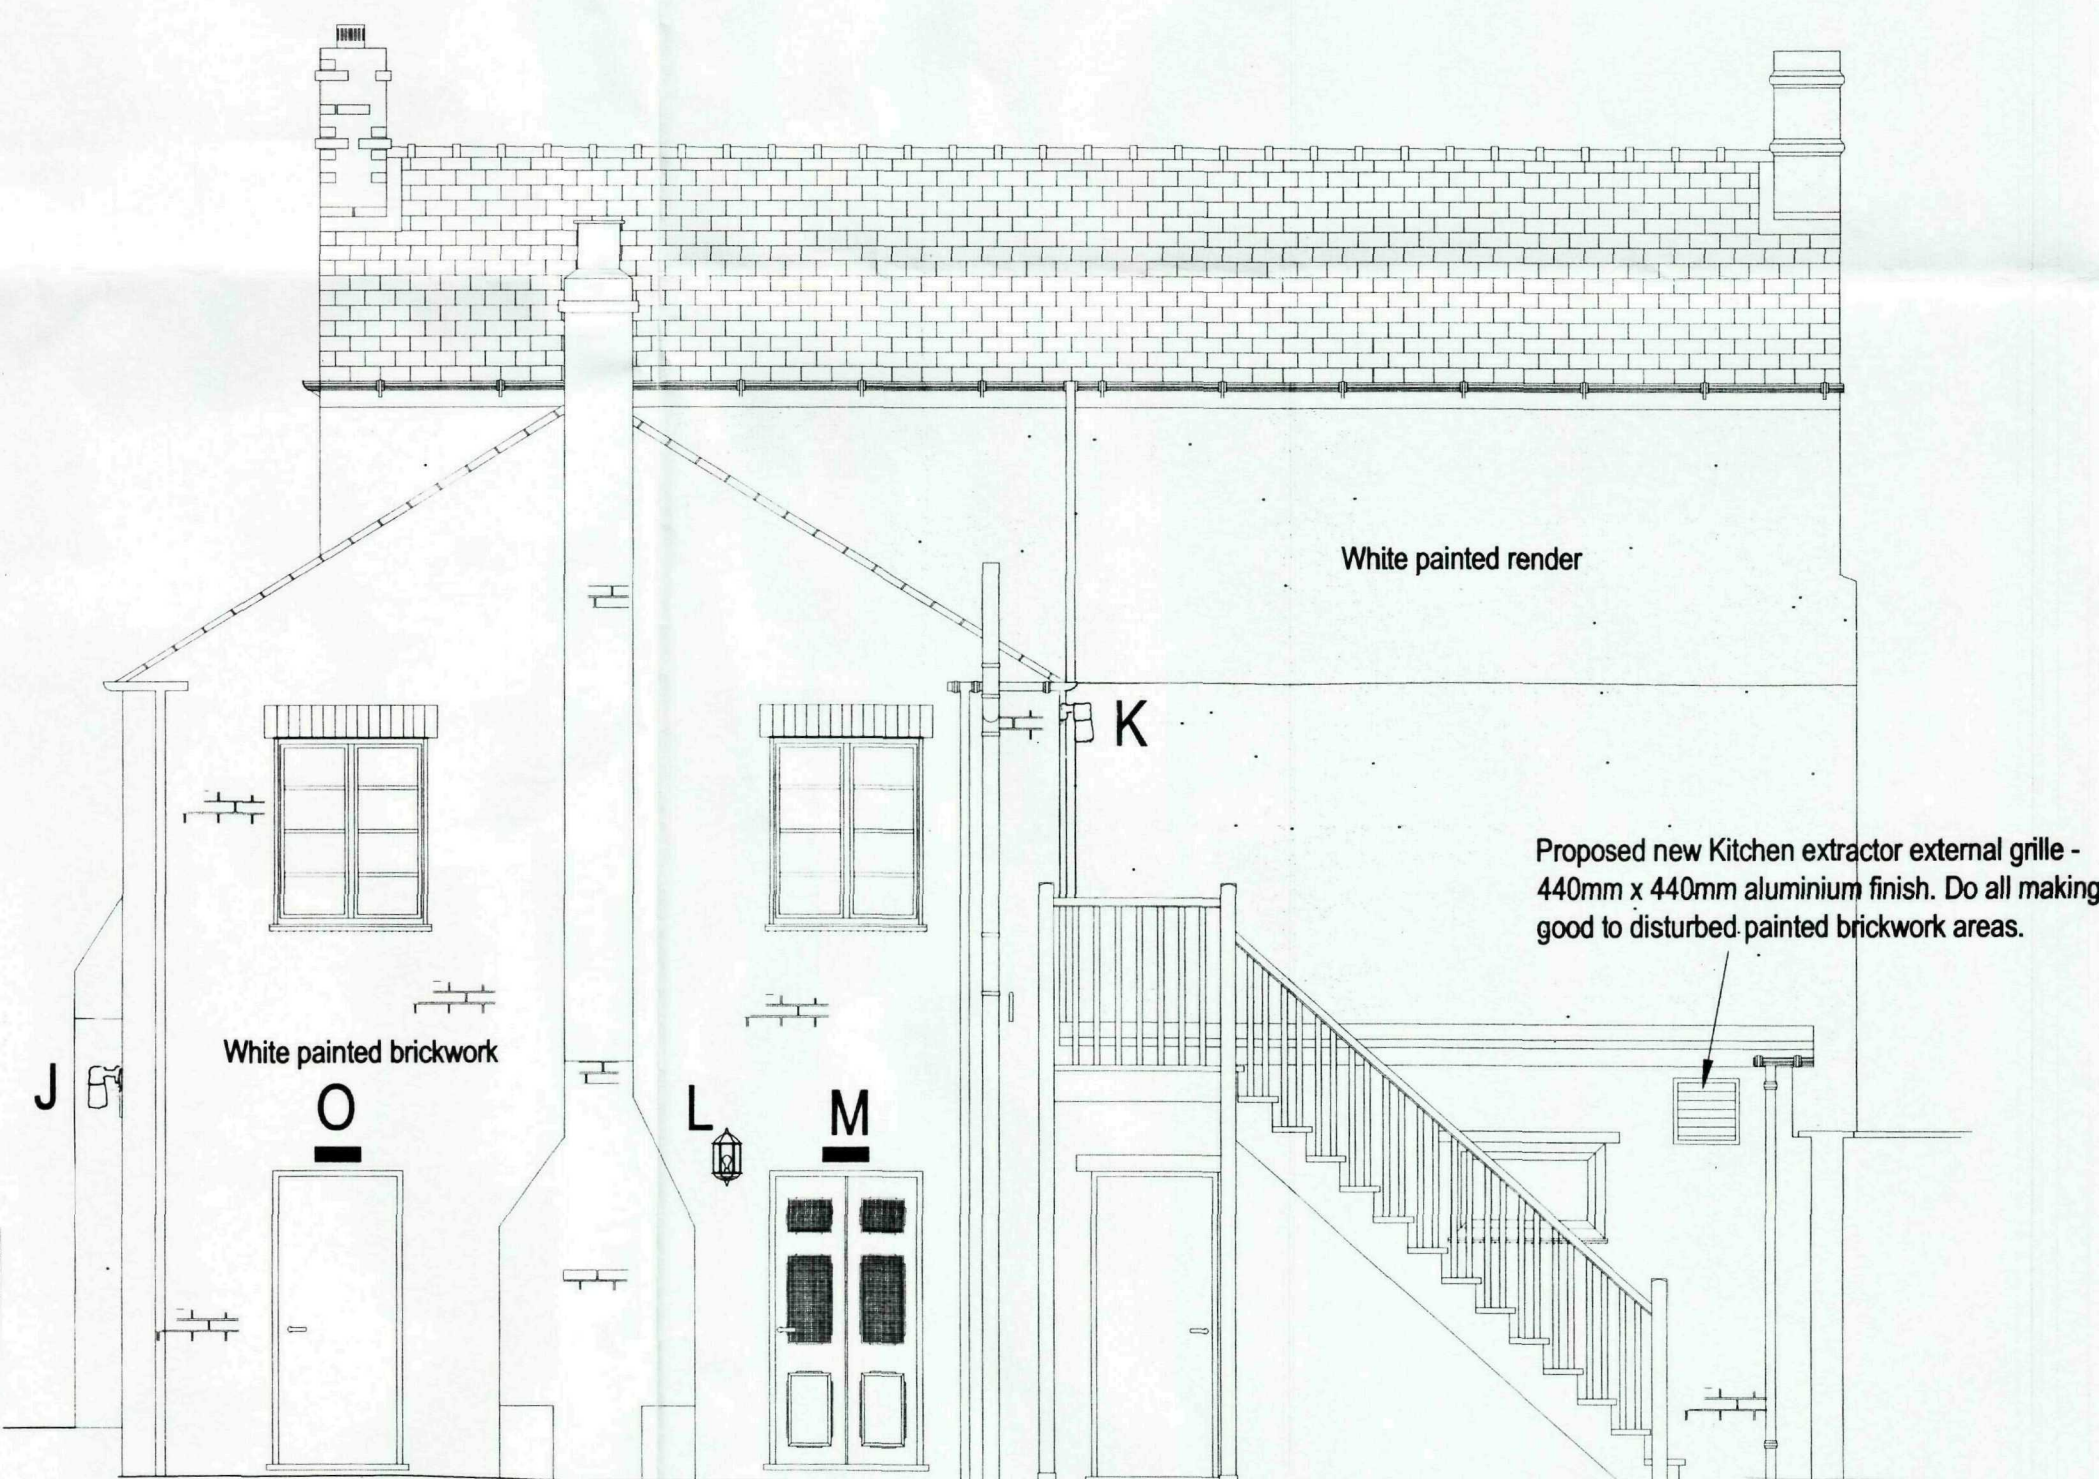


REAR ELEVATION (WEST)




Broadgate Homes Limited
Broadgate House, Weston Hills,
Spalding, Lincolnshire. PE12 6DB
Telephone: 01406 380532
Fax: 01406 380014

This drawing is copyright and may not be altered, traced, copied, photographed or used for any purpose other than that for which it is issued without consent from Broadgate Homes Ltd.

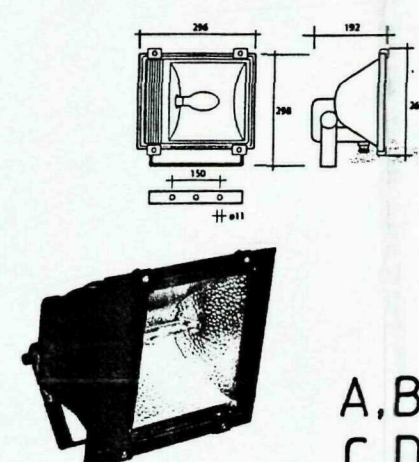


A, B, C, D

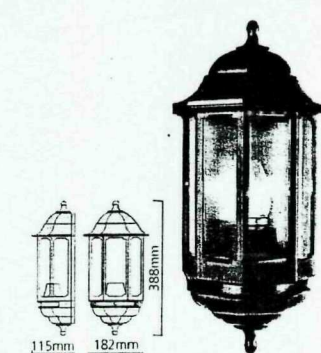


E, F, G, H, L


Emergency Bulkhead

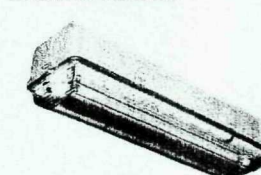


N, M, O, P

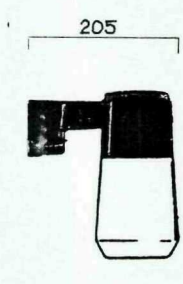


J, K

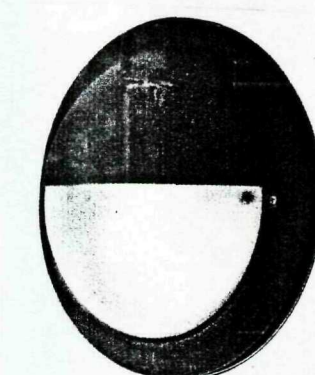


Q, R IN GARDEN

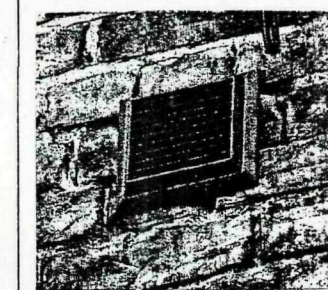

140 x 140 MM BROWN UPVC EXTRACT GRILLES IN PARK

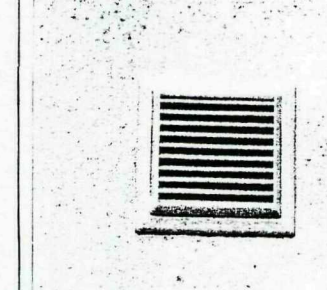

140 x 140 MM WHITE UPVC EXTRACT GRILLES IN REAR

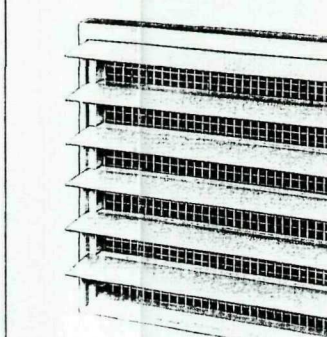

140 x 140 MM KITCHEN EXTRACT - WEST ELEVATION

HOUSE TYPE:

SCALE:
1:50

DRAWING: **ELEVATIONS WITH EXTERNAL LIGHTING**

INCL EXTERNAL FLUES, VENTS & EXTRACTORS

DRAWN BY:
PM

TOTAL INT. FLOOR AREA
EXC. GARAGE: sqm

DATE:
SEPT 2009

DRAWING No:
0901/IS/02

PROJECT TITLE: **THE SHIP ALBION, ALBION STREET, SPALDING, LINCOLNSHIRE.**

SHD
Planning & Development
16 SEP 2009
Ref: 0729-09