


[illegible]


NORTH - WEST ELEVATION

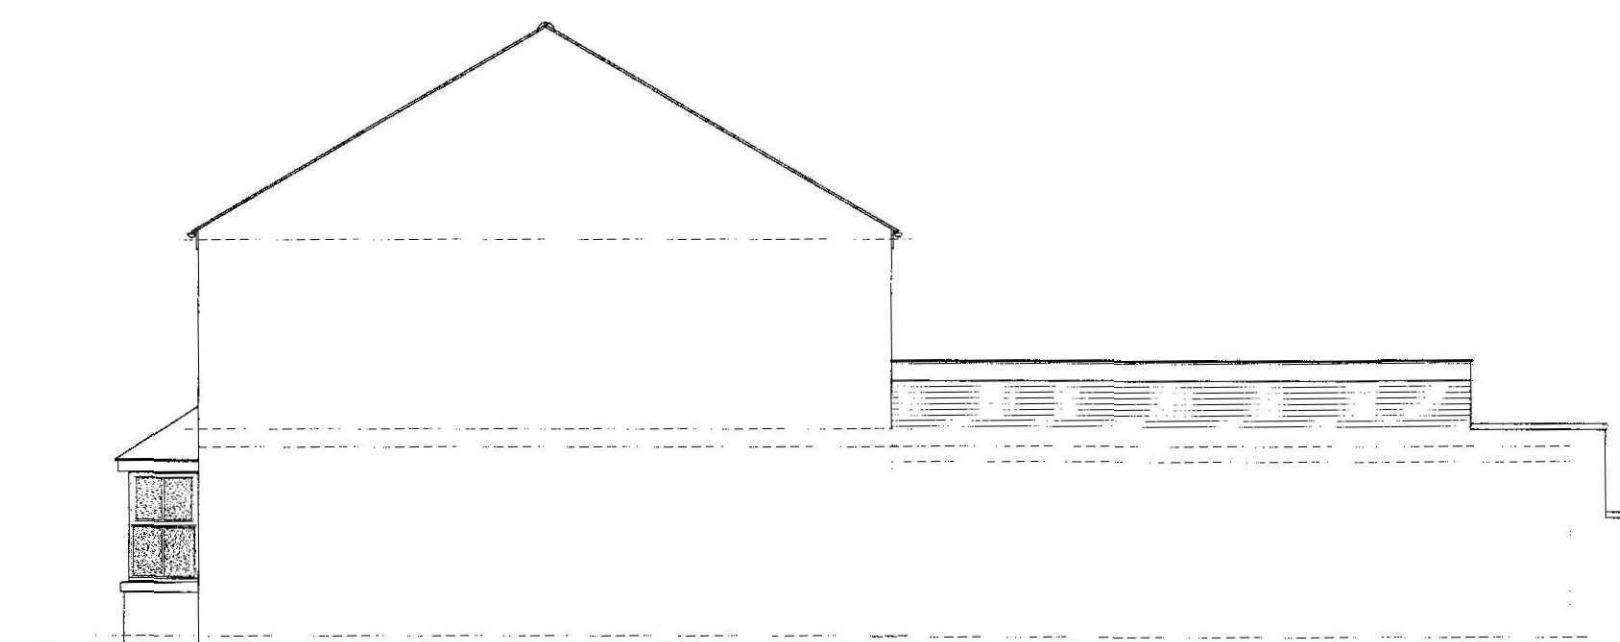


NORTH - EAST ELEVATION




SOUTH - EAST ELEVATION

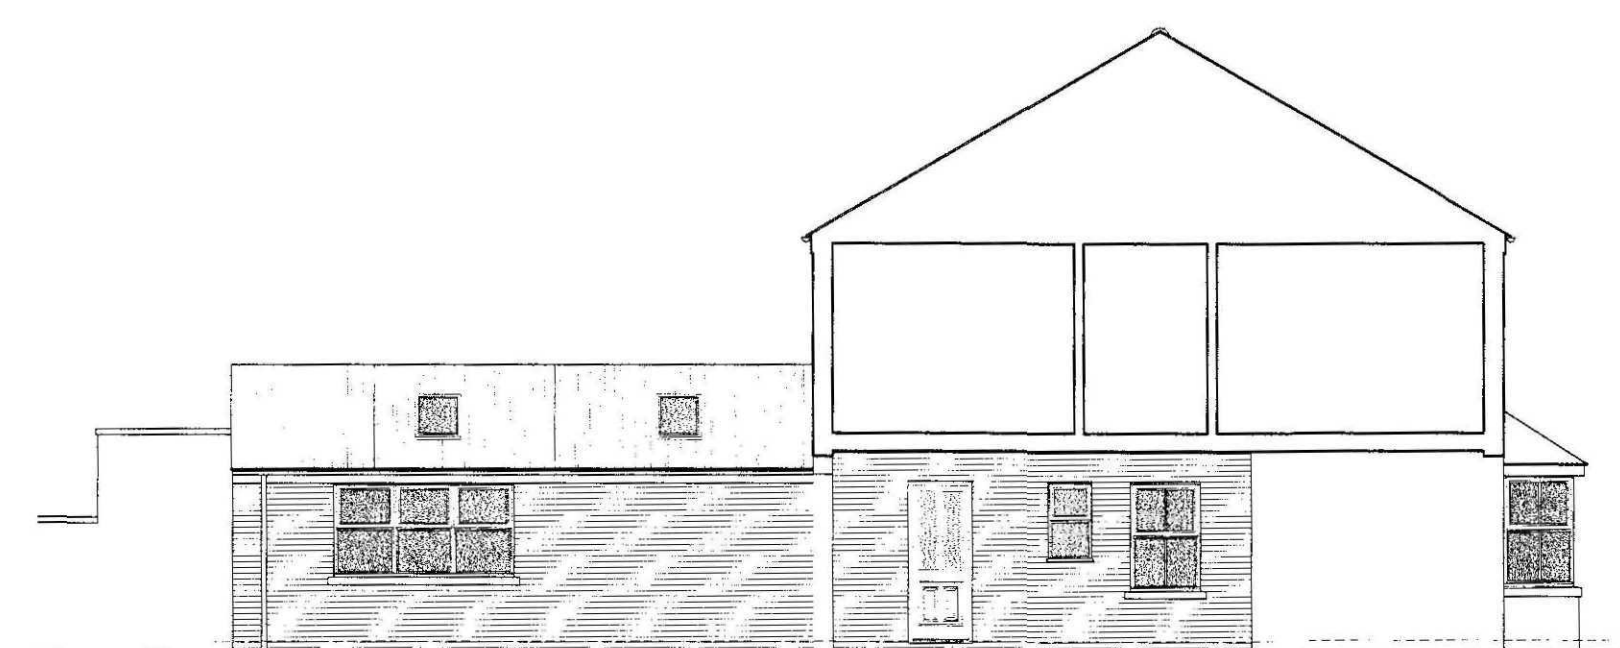

SOUTH - WEST ELEVATION

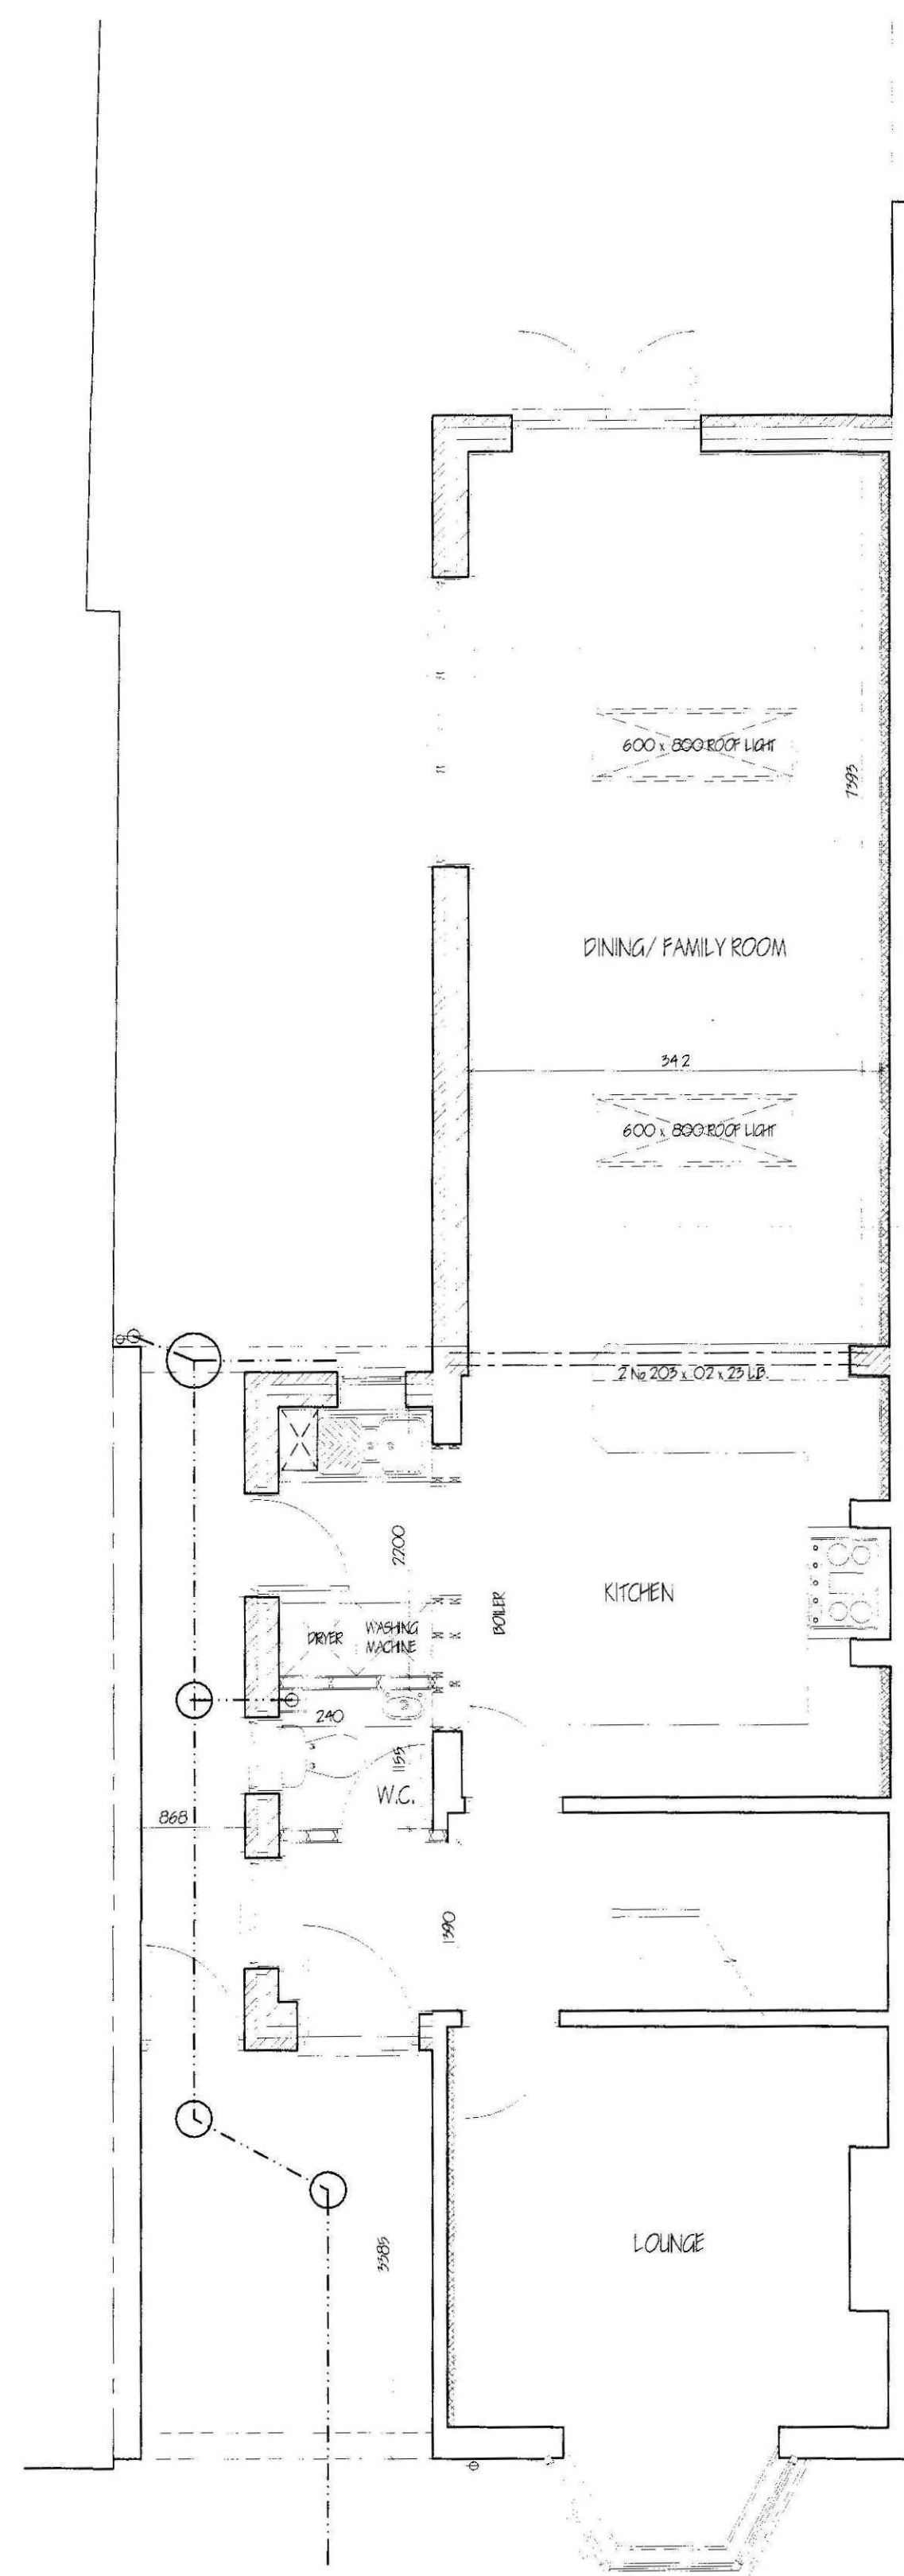

SECTION A - A

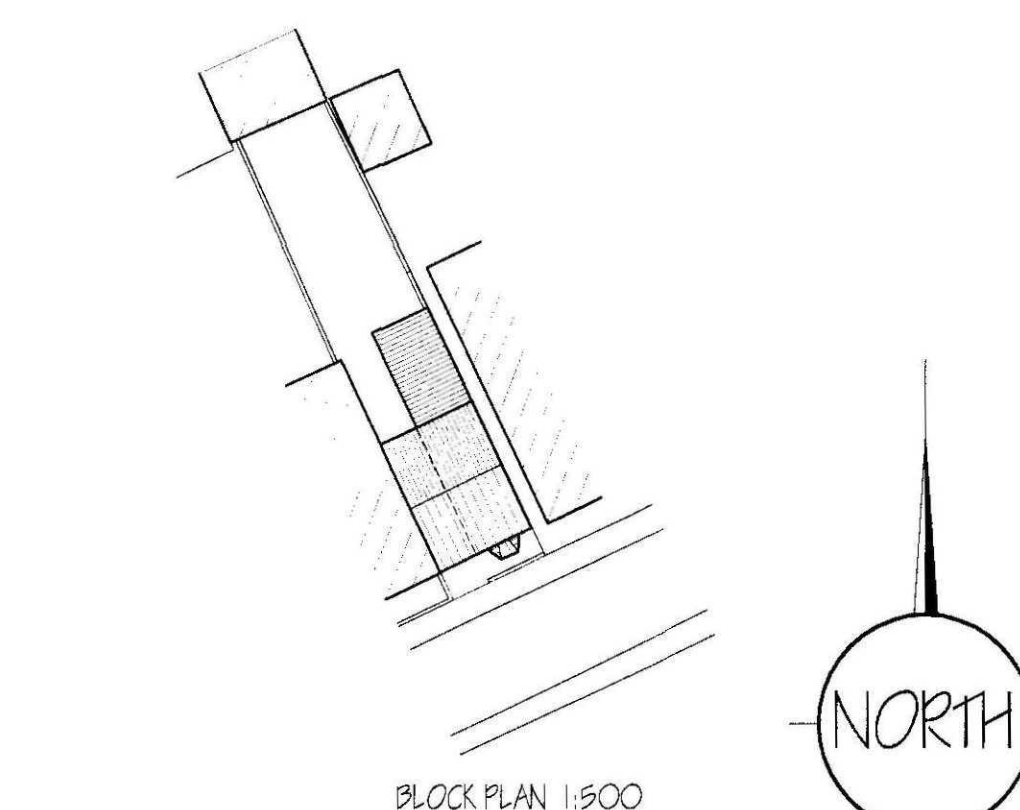

BLOCK PLAN 1:500



LOCATION PLAN 1:1250

Ref: 0729-11

[illegible]

**COOPER
ARCHITECTURAL
DESIGN**
90 WINSOVER ROAD
SPALDING, LINC'S PE11 1HA
Tel: 01775 711174
Mobile : 07808 125 778
E-MAIL : c.a.d@btconnect.com

Client. D KINGSTON

Project.
PROPOSED EXTENSION
25 SPRING GARDENS
SPALDING
Lincs.
PE11 2XN

Drawing

PROPOSED
FLOOR PLAN - SECTION - ELEVATIONS

Scale 1:50 1:100	Drawing No. 1134-02
Date. AUG. 21	Drawn. J.C.