



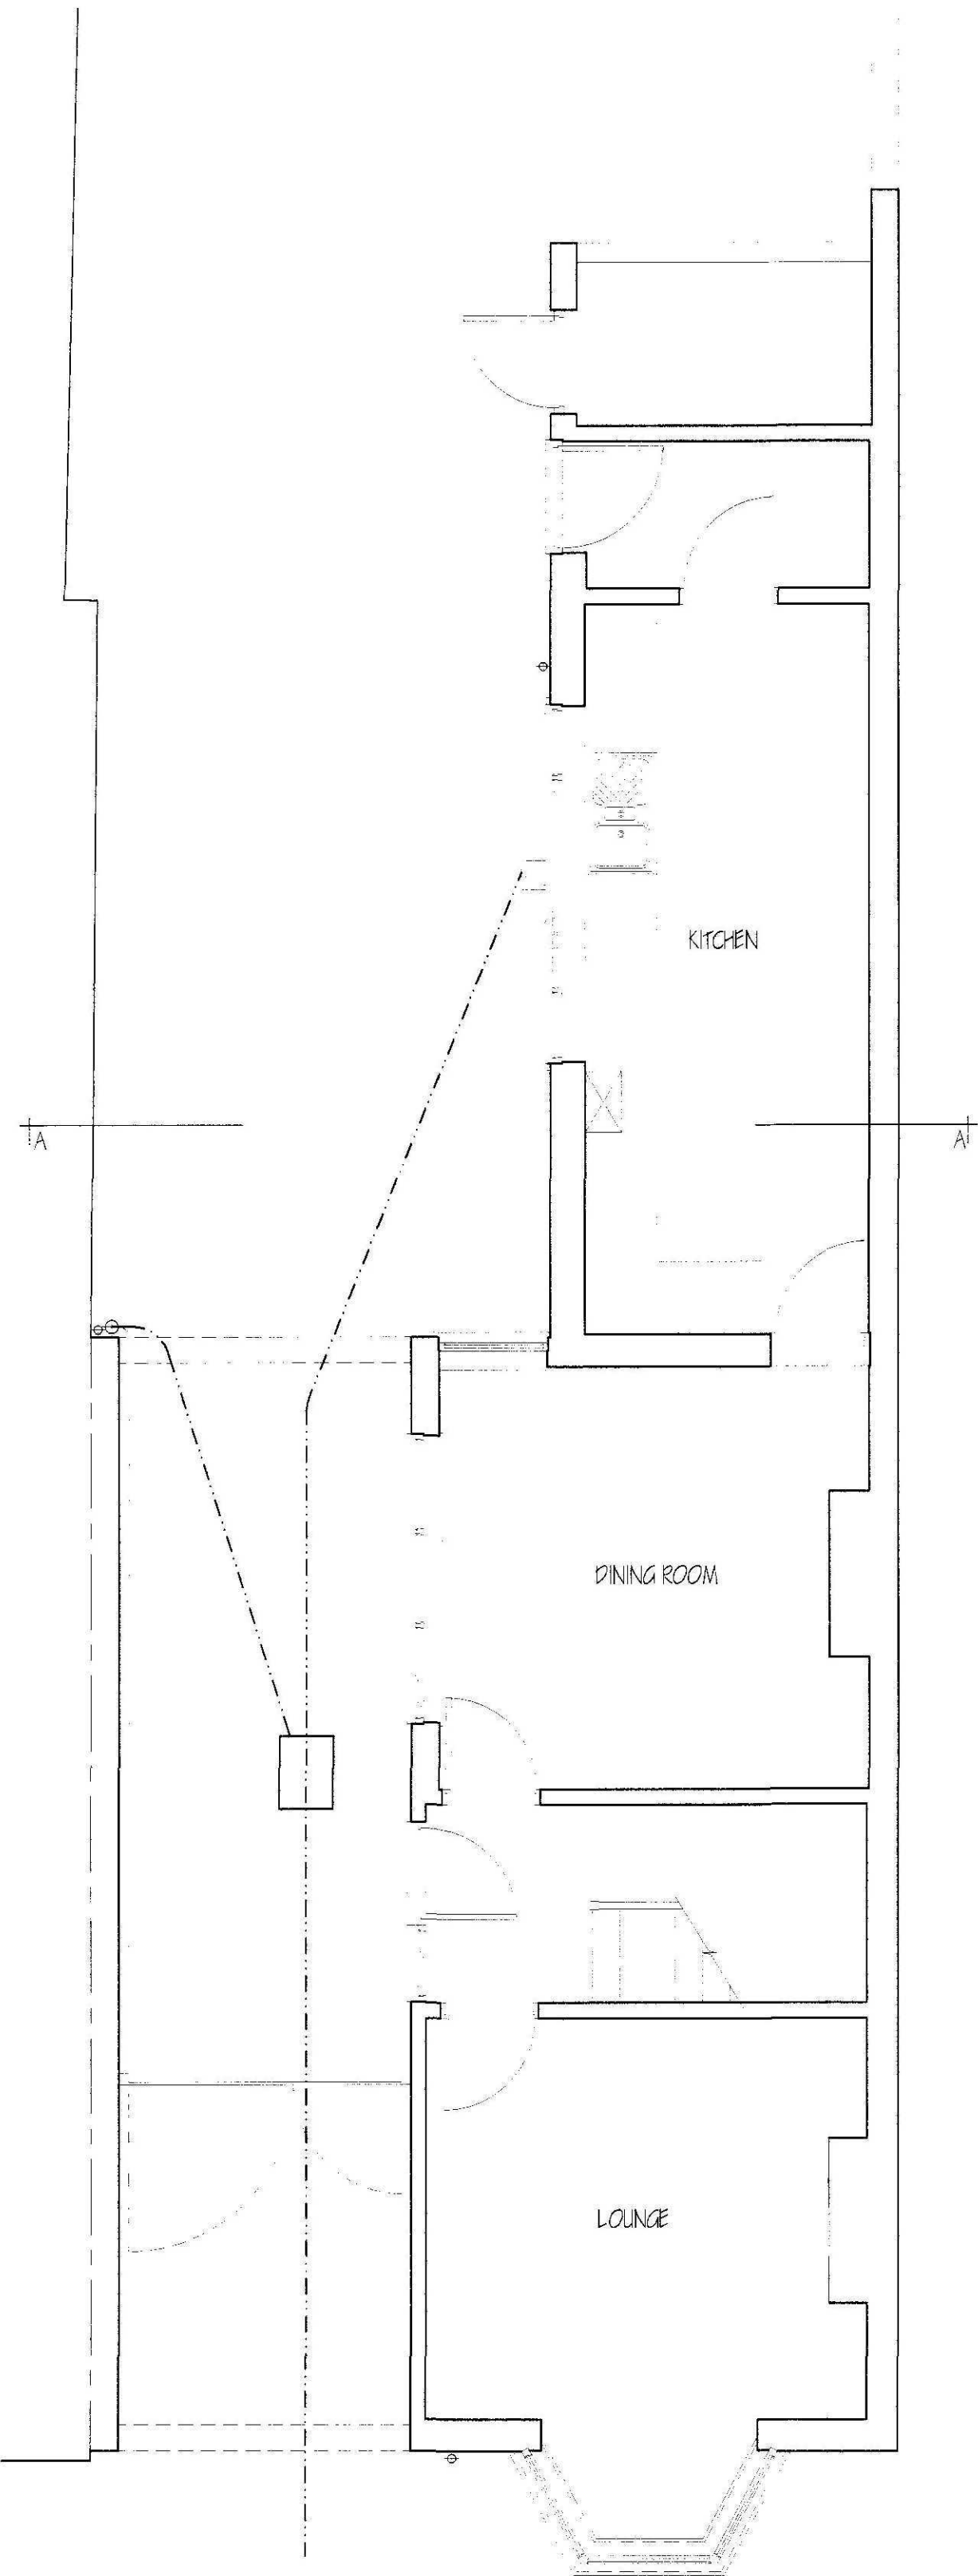


NORTH - WEST ELEVATION

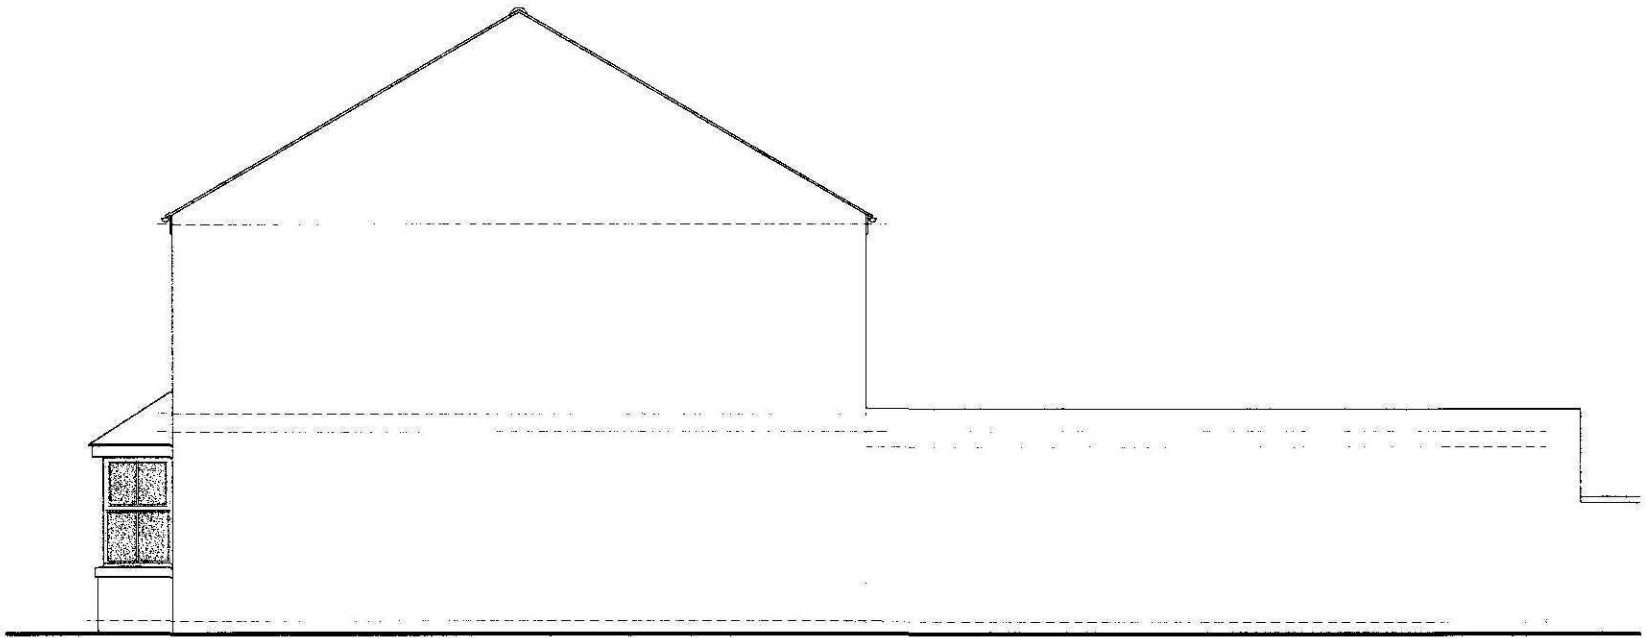

NORTH - EAST ELEVATION



SOUTH - EAST ELEVATION

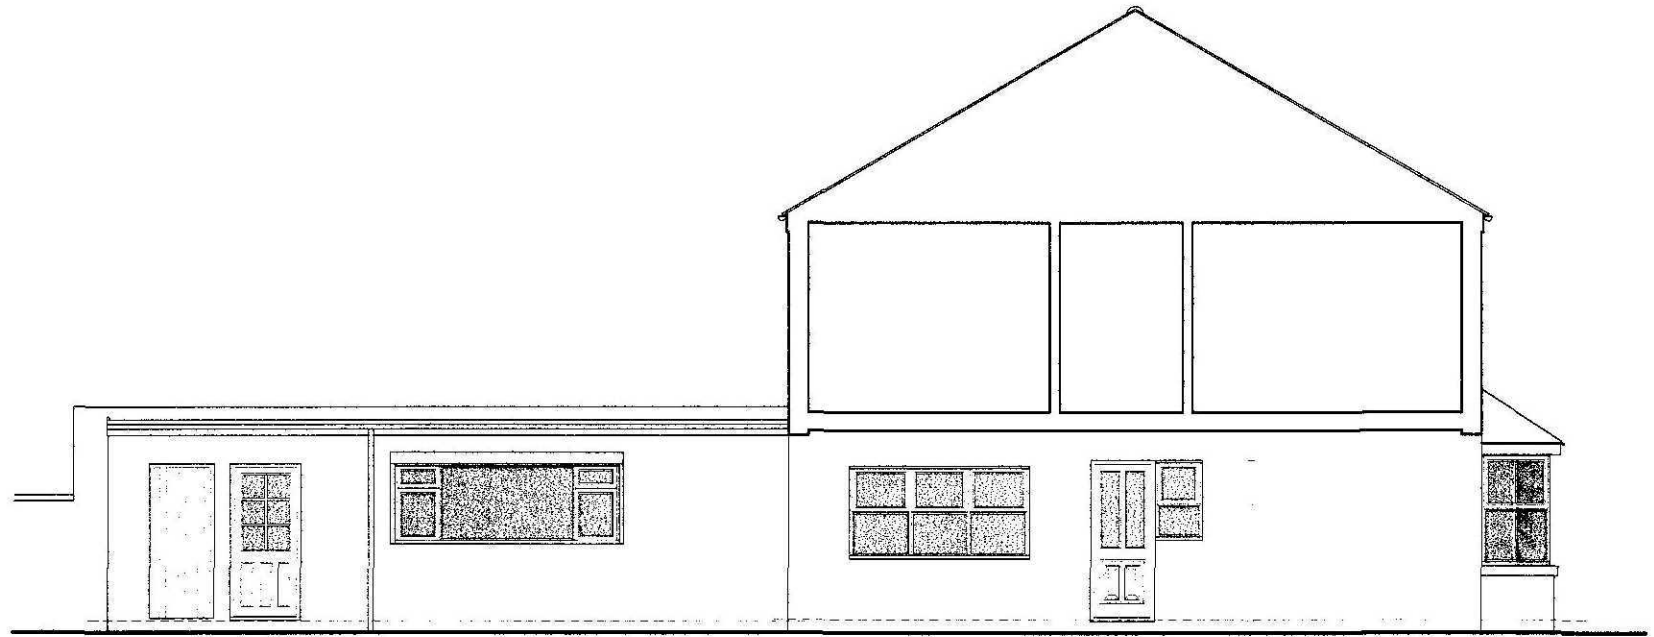

SOUTH - WEST ELEVATION



SECTION A - A

NOTES:
1. The drawing is intended to be used as a guide only and is not a contract document. It is the responsibility of the client to ensure that the drawing is used in accordance with the relevant building regulations and standards.
2. The drawing is not to be used for any other purpose without the written consent of the architect.
0129-11

revision	date	init.	revision details.

COOPER ARCHITECTURAL DESIGN
90 WINSOR ROAD
SPALDING, Lincs PE11 1HA
Tel: 01775 711174
Mobile: 07808 123 778
E-MAIL: c.a.d@btconnect.com

Client: D KINGSTON

Project: PROPOSED EXTENSION
25 SPRING GARDENS
SPALDING
Lincs.
PE11 2NN

Drawing: EXISTING
FLOOR PLAN - SECTION - ELEVATIONS

Scale: 1:50 1:100	Drawing No. 1134-01
Date: AUG. 11	Drawn: J.C.