




CDM NOTE:
The design has been undertaken as far as possible to avoid risks to health and safety or to reduce and control the effects of any unavoidable risks. Any relevant information identifying risks which are not able to be eliminated will be included within the project Health and Safety file.

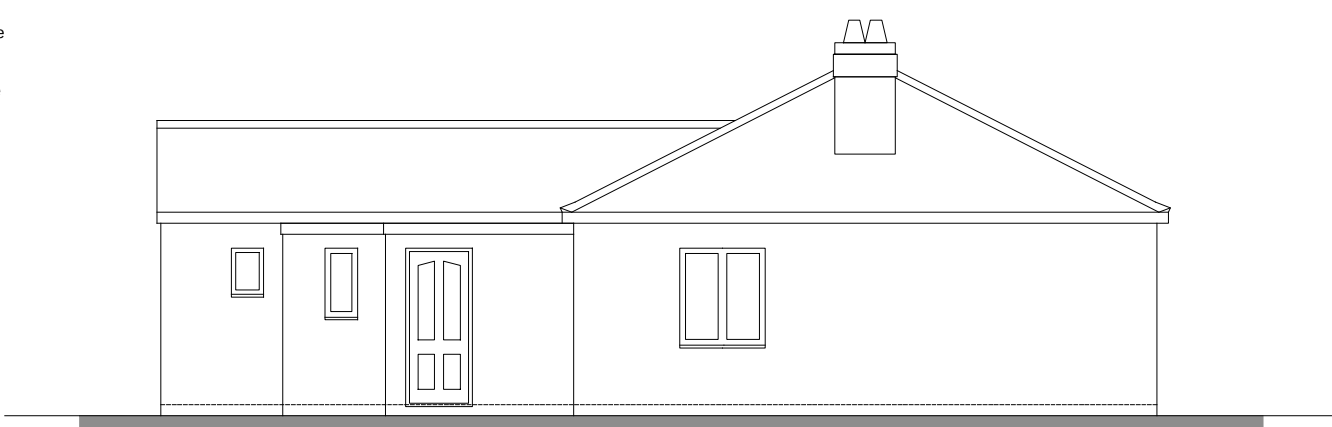


Side Elevation
Elevations 1:100

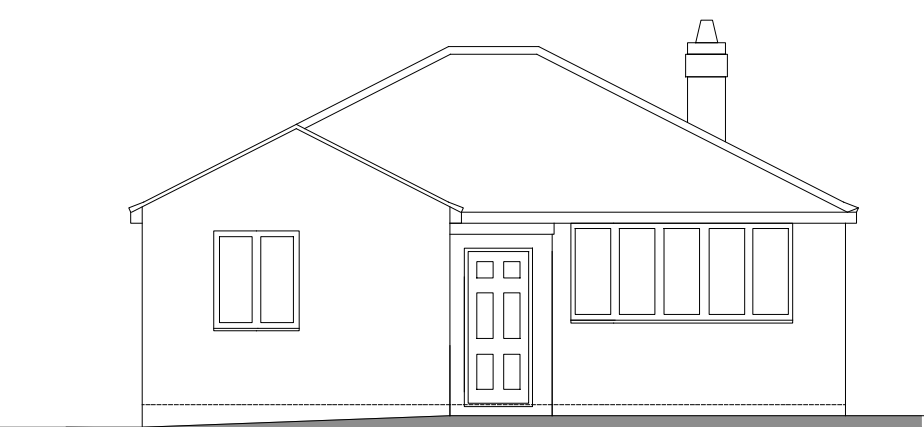

Rear Elevation

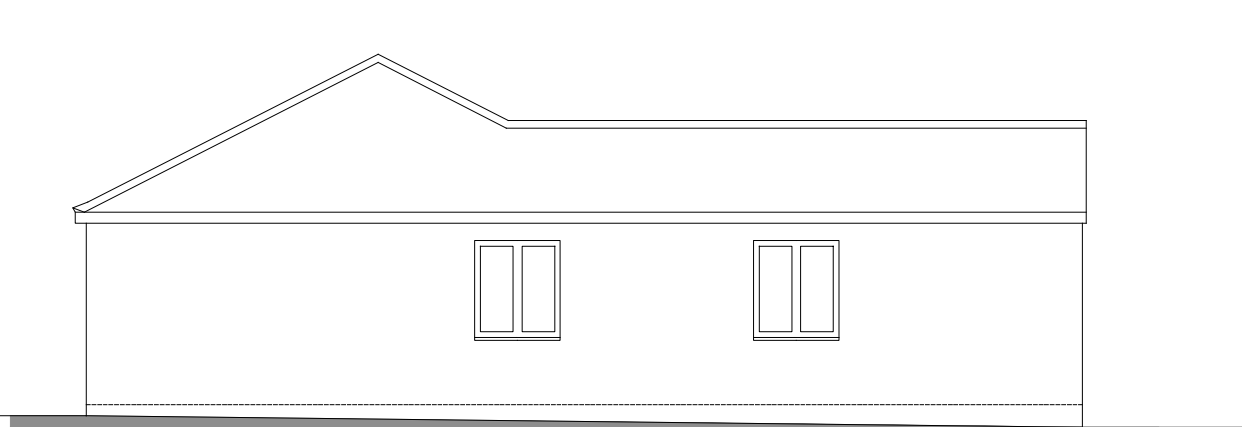


Side Elevation

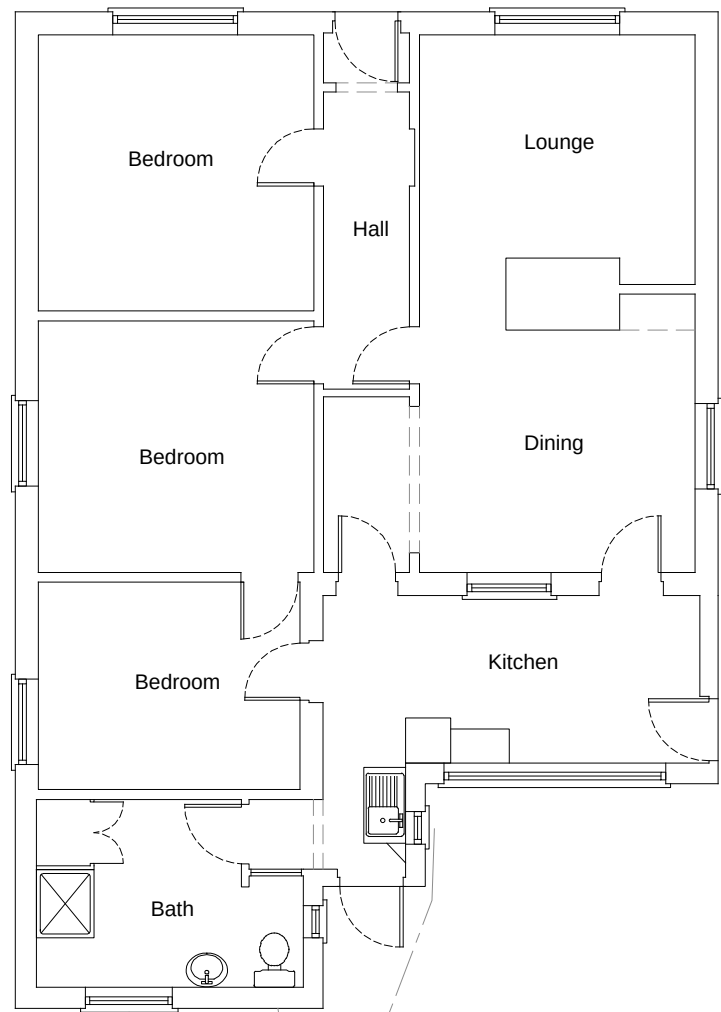


Floor Plan
EXISTING


Approx. position of existing foul drainage

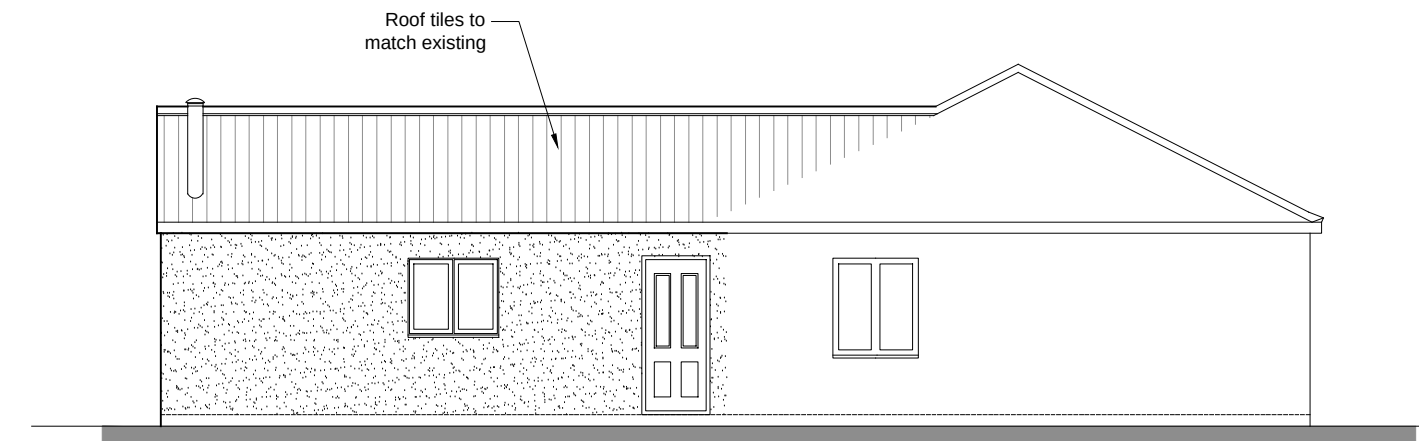


Side Elevation
Elevations 1:100

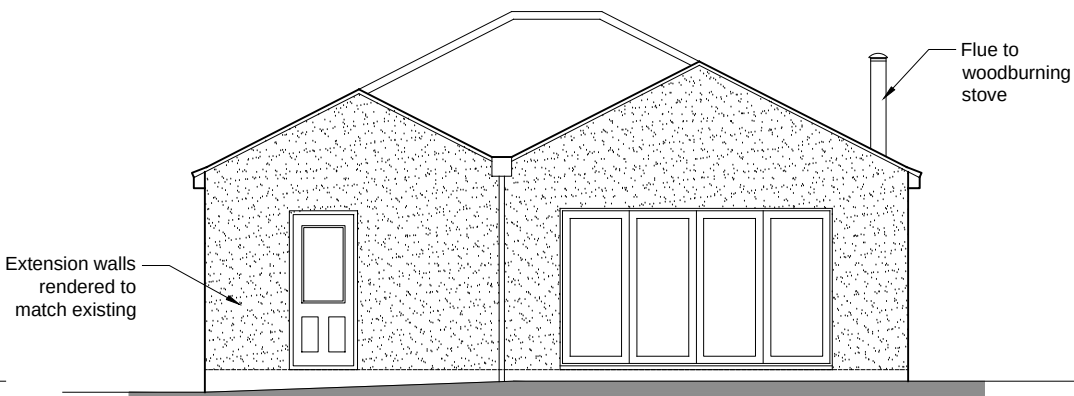

Rear Elevation

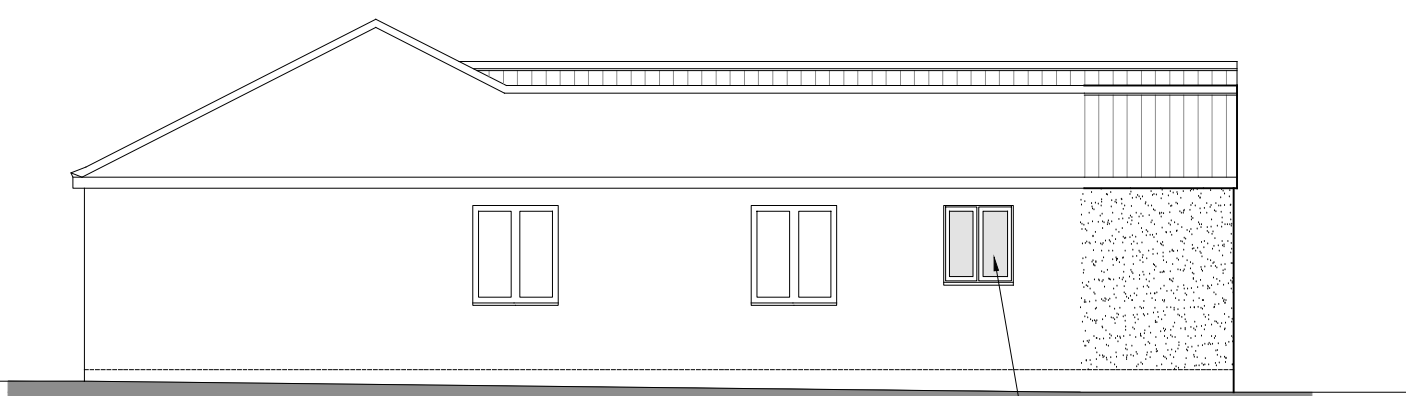

Side Elevation

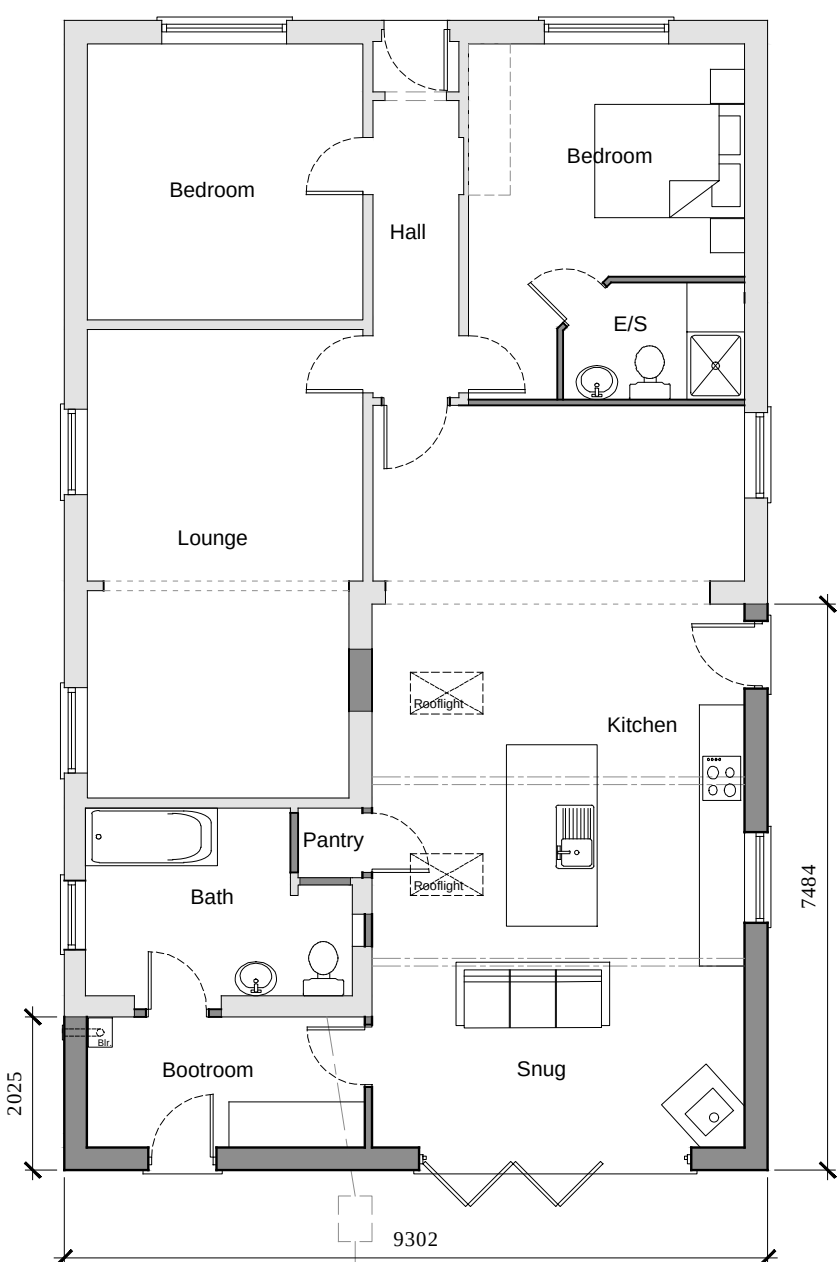

Ground Floor Plan
PROPOSED 1:100


External Materials	
Roof	Concrete tiles to match existing
Walls	Rendered to match existing
Windows & Doors	Timber to match existing
Rainwater pipes Soffits & fascias	Black to match existing




Existing Block Plan 1:500



Location Plan 1:1250

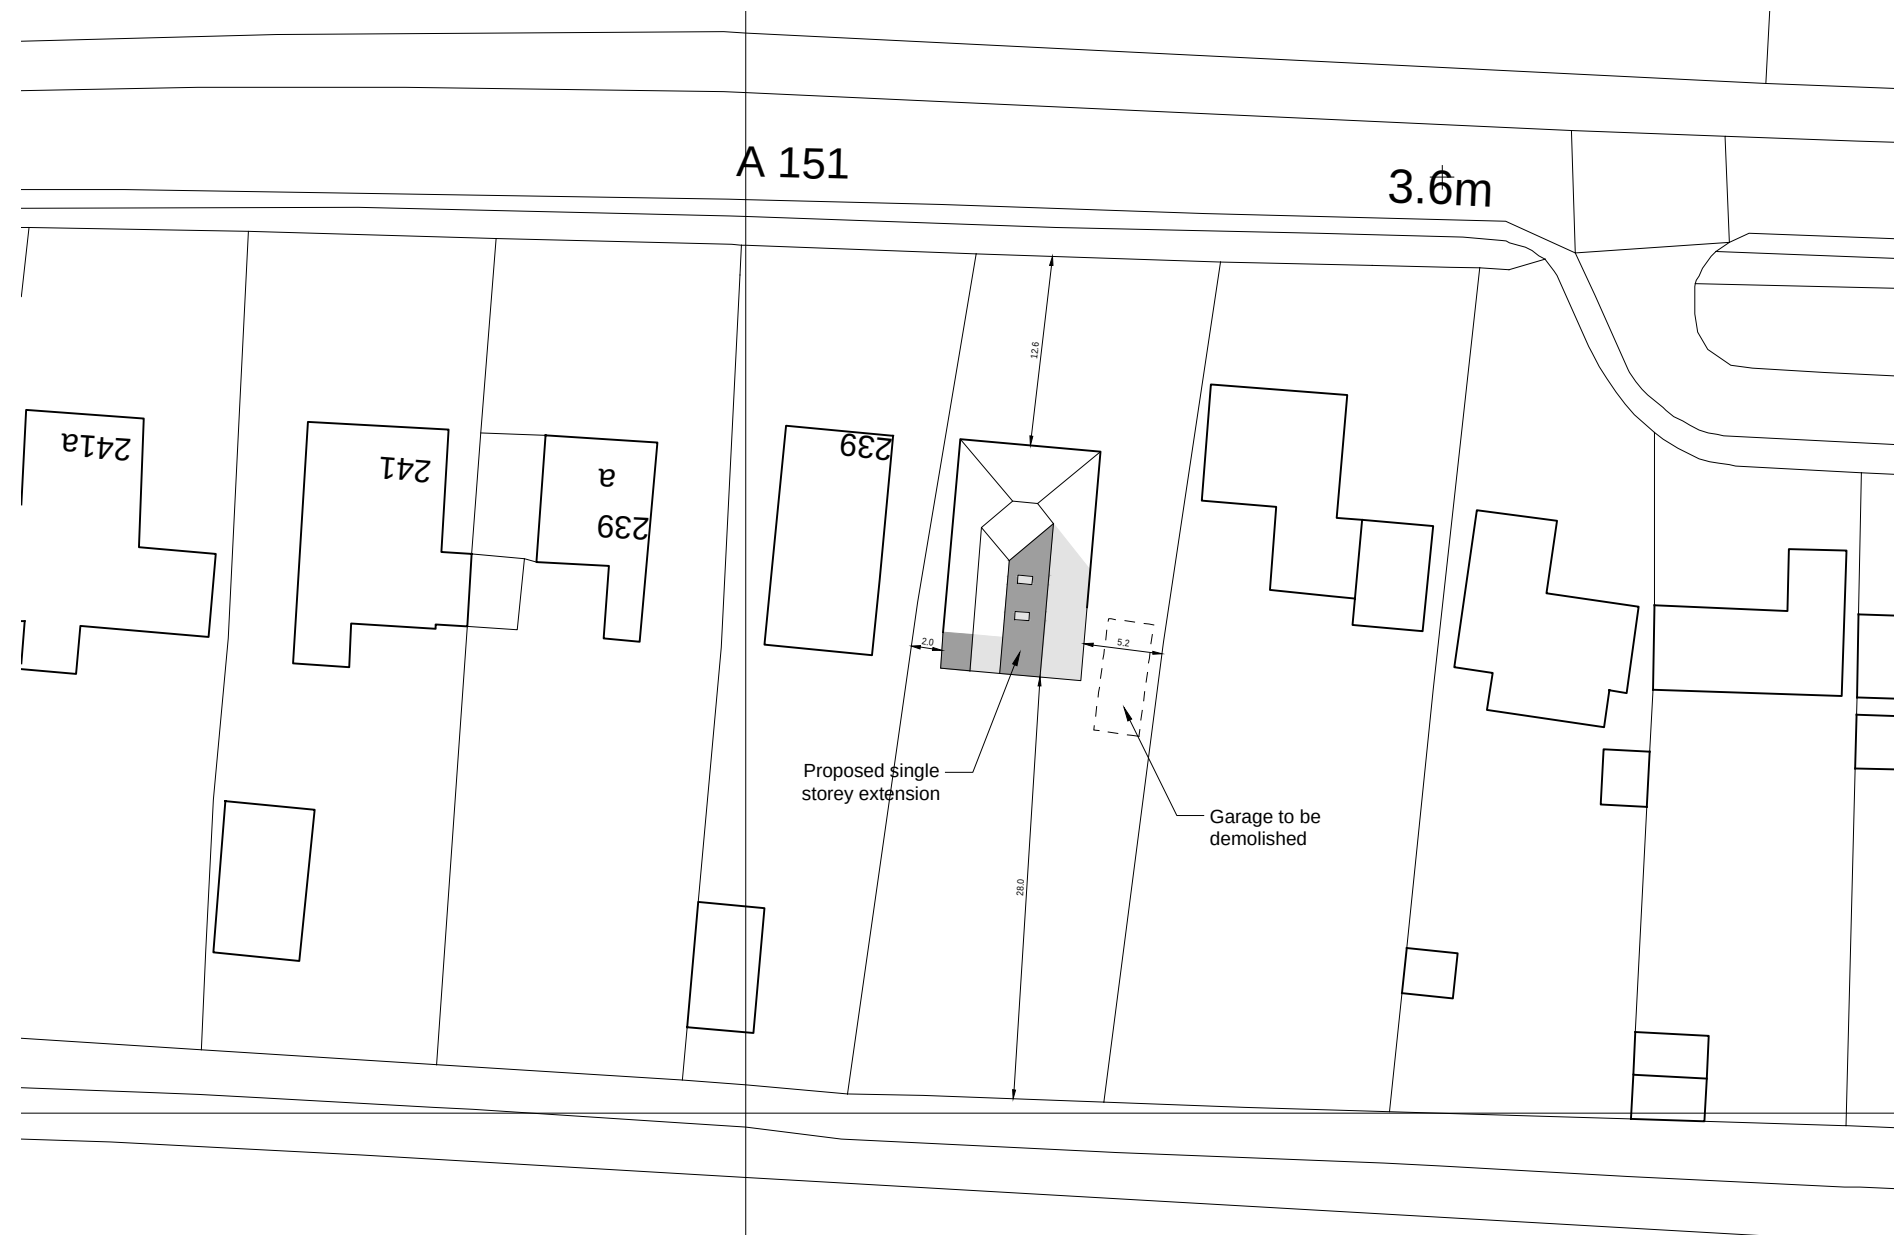

Proposed Block Plan 1:500

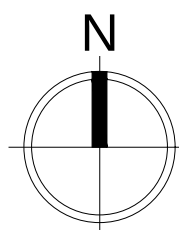

THIS DRAWING IS FOR THE
PURPOSE OF OBTAINING
PLANNING PERMISSION ONLY

6 September 2020
JB Architectural Design Services
DRAFT

Rev A - 04/09/20 - Bathroom window added to side elevation
Revisions:

JB Architectural Design Services
Durham House, 44 Northorpe Road
Donington, Spalding, PE114XU

M: 07837 735718
E: info@brammadesign.co.uk
W: www.brammadesign.co.uk

Client: Mr J & Mrs L Gear

Project: 237 Bourne Road
Spalding

Drawing: Proposed extension & alterations
Design Details

Scale: 1:100, 1:500, 1:1250 Paper Size: A1 Date: 04/09/20 Drawn: JRB
Drawing Number: 156-01-DD01 Rev: A

Do not scale or measure from this drawing. All dimensions to be checked on site or to the working plans and confirmed. All dimensions shall be reported to the client office. This drawing should be read in conjunction with any associated specifications, standard details, schedules and responses (drawings) and any other relevant information. The copyright in this drawing is owned by JB Architectural Design Services.

1:50	0.5m	1m	1.5m
1:100	1m	2m	3m
1:500	5m	10m	15m
1:1250	12.5m	25m	37.5m
1:2500	25m	50m	75m

Serial number: 192719
© Crown copyright and database right 2020
Ordnance Survey licence 100048957
Reproduction in whole or in part is prohibited
without the prior permission of Ordnance Survey