




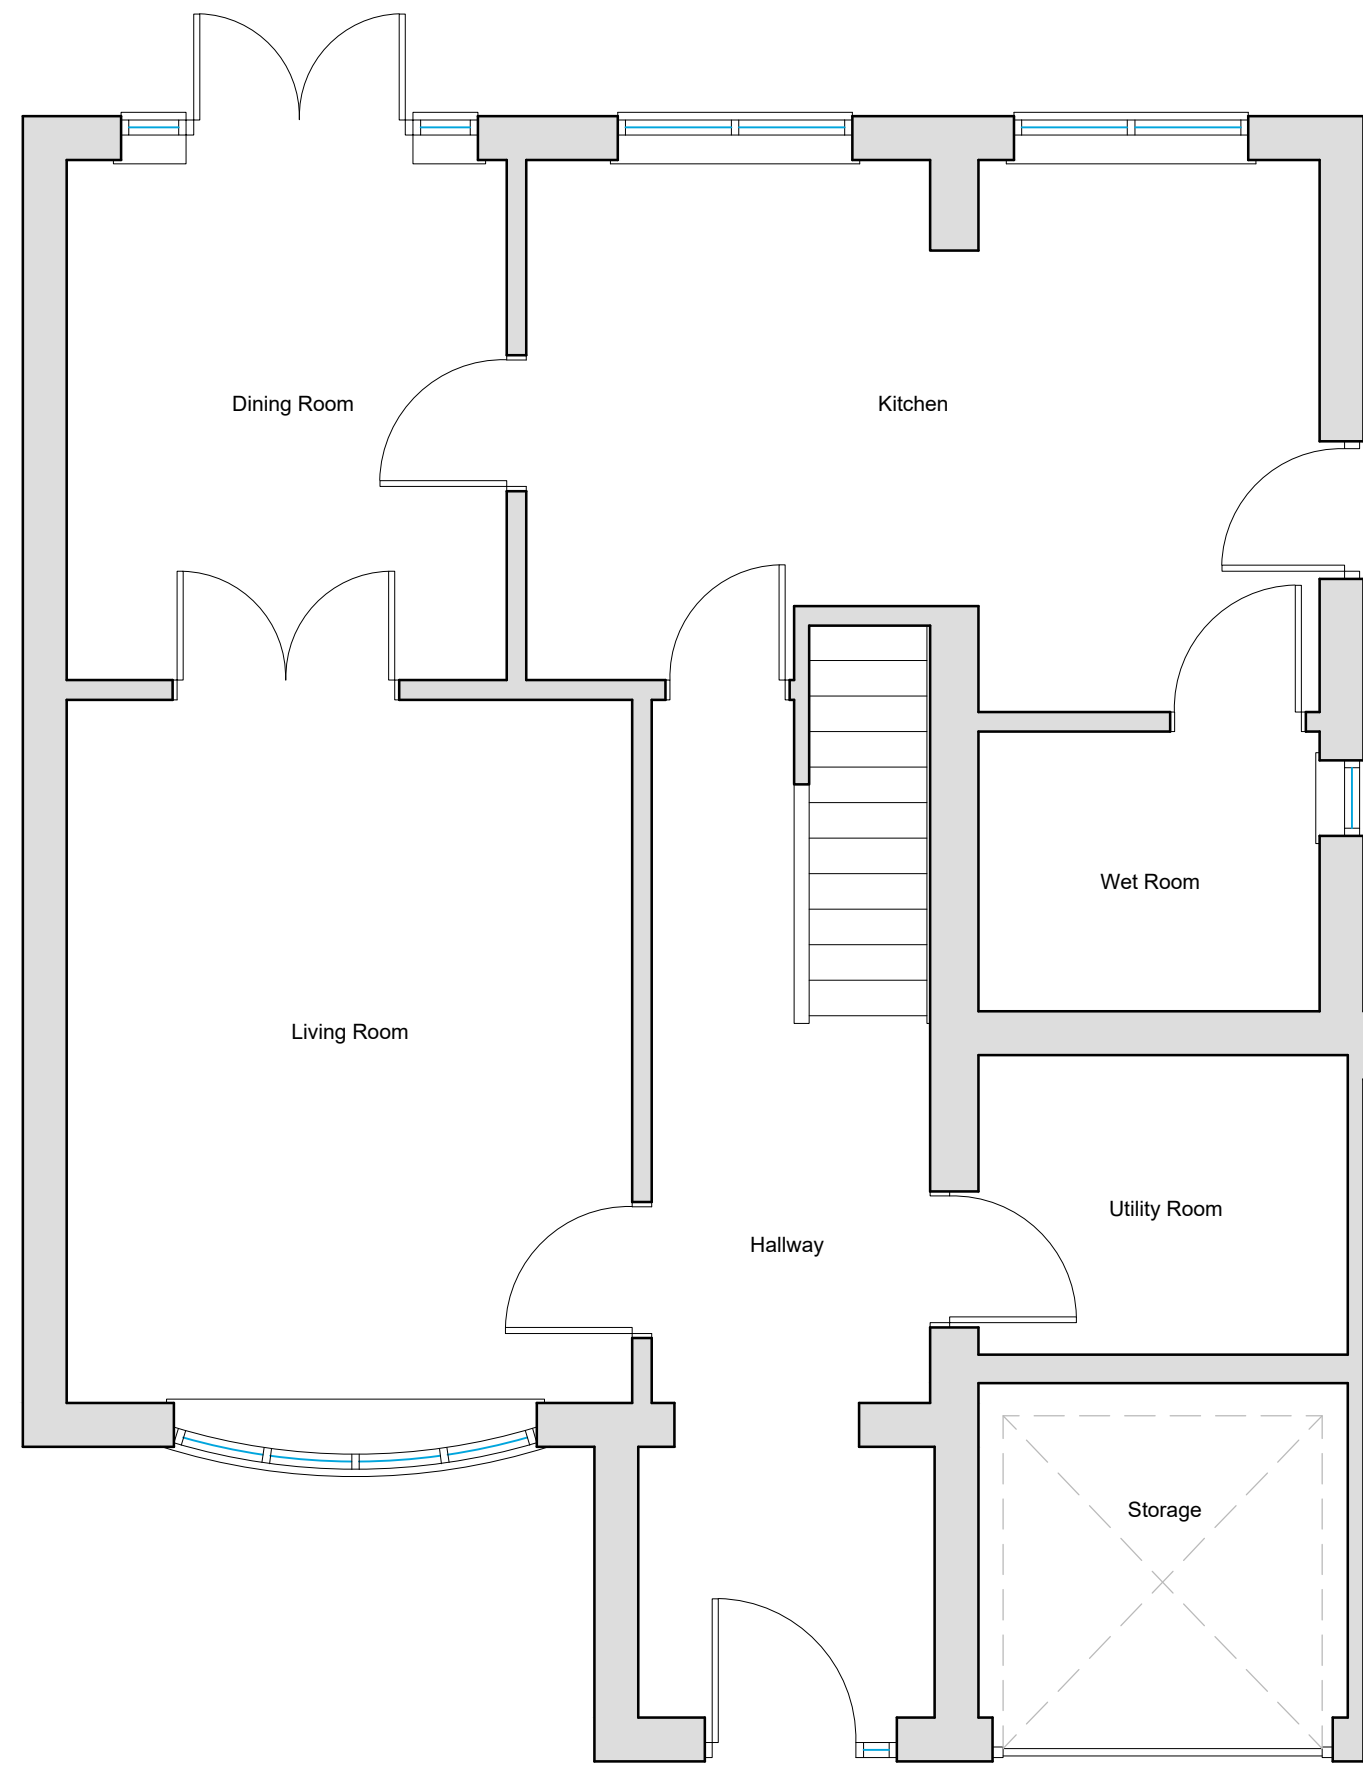


Existing Ground Floor Plan
Scale 1:50

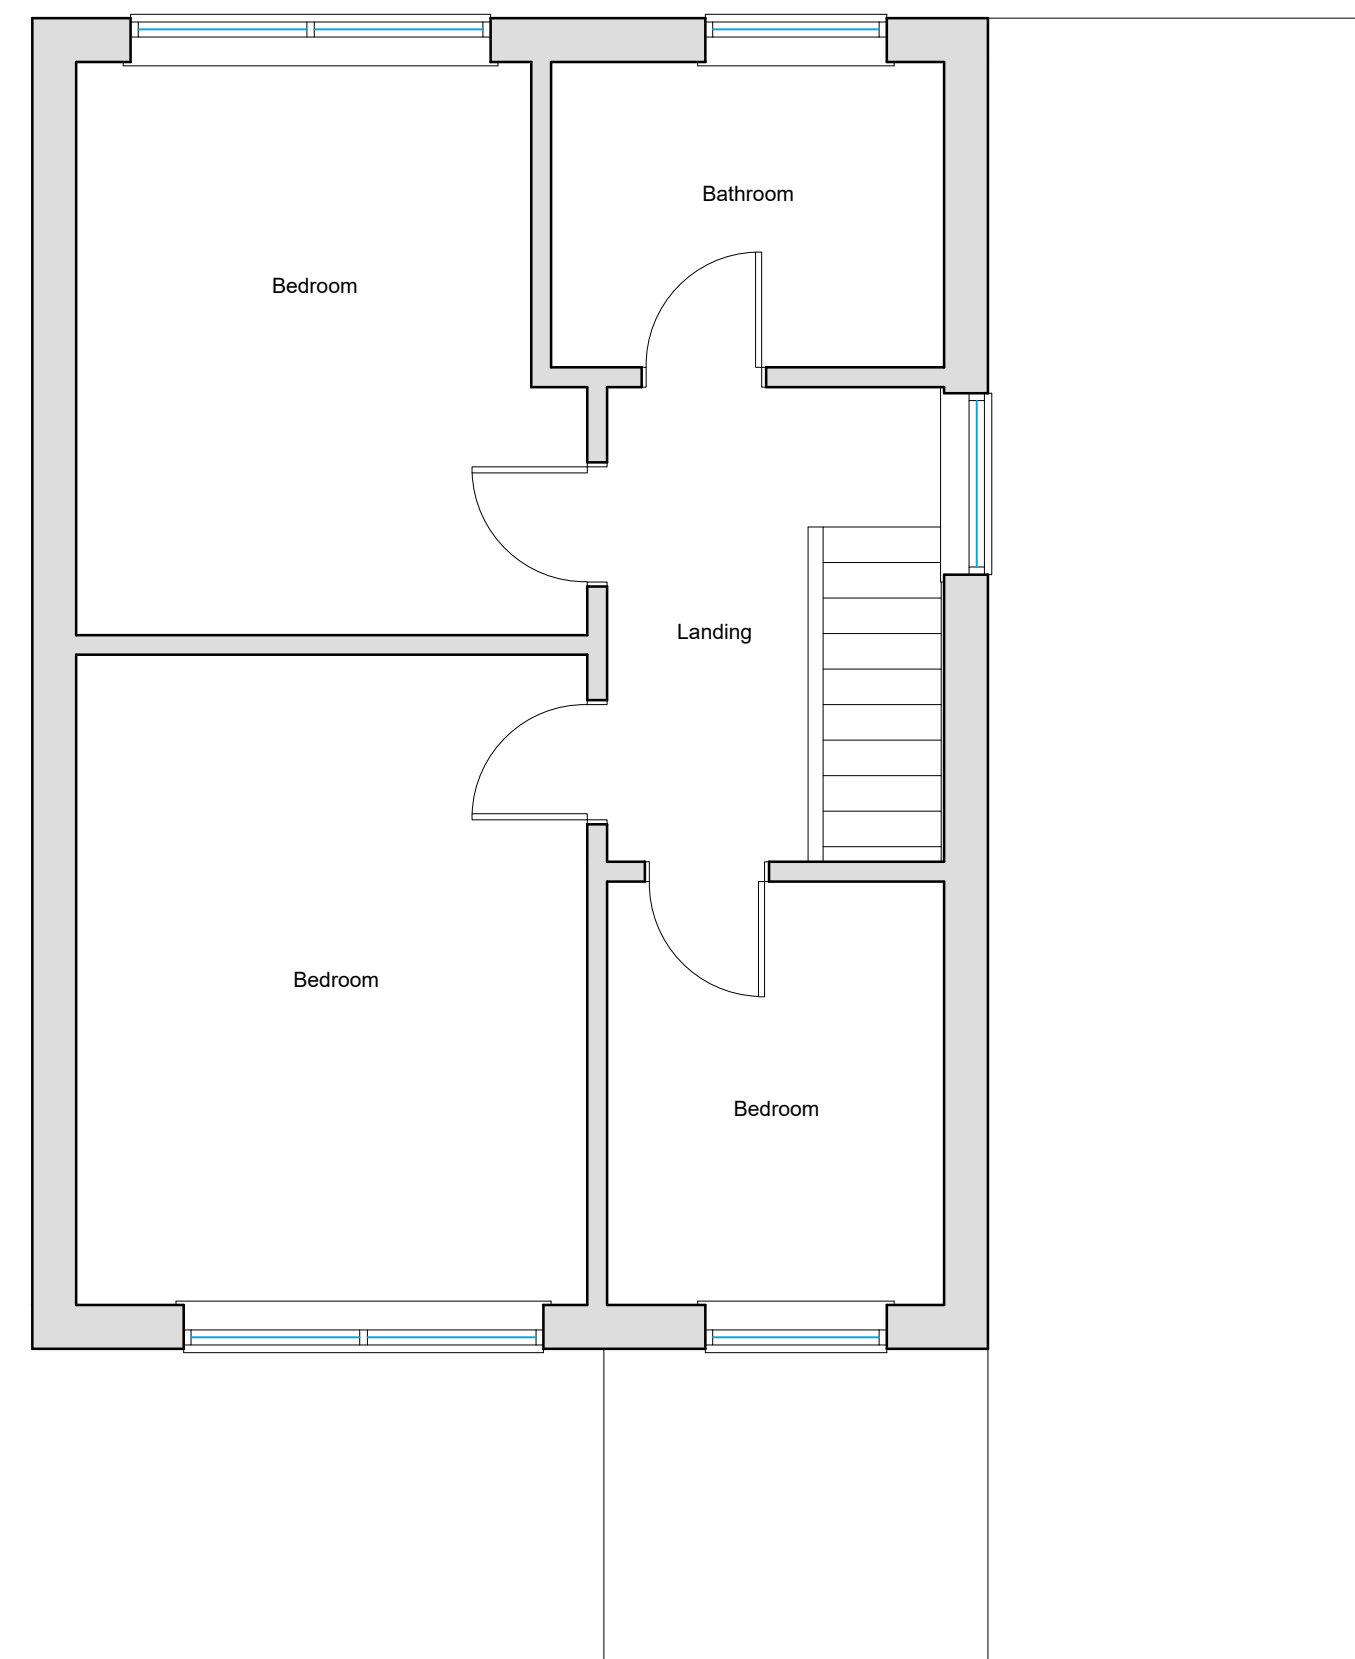


Existing First Floor Plan
Scale 1:50

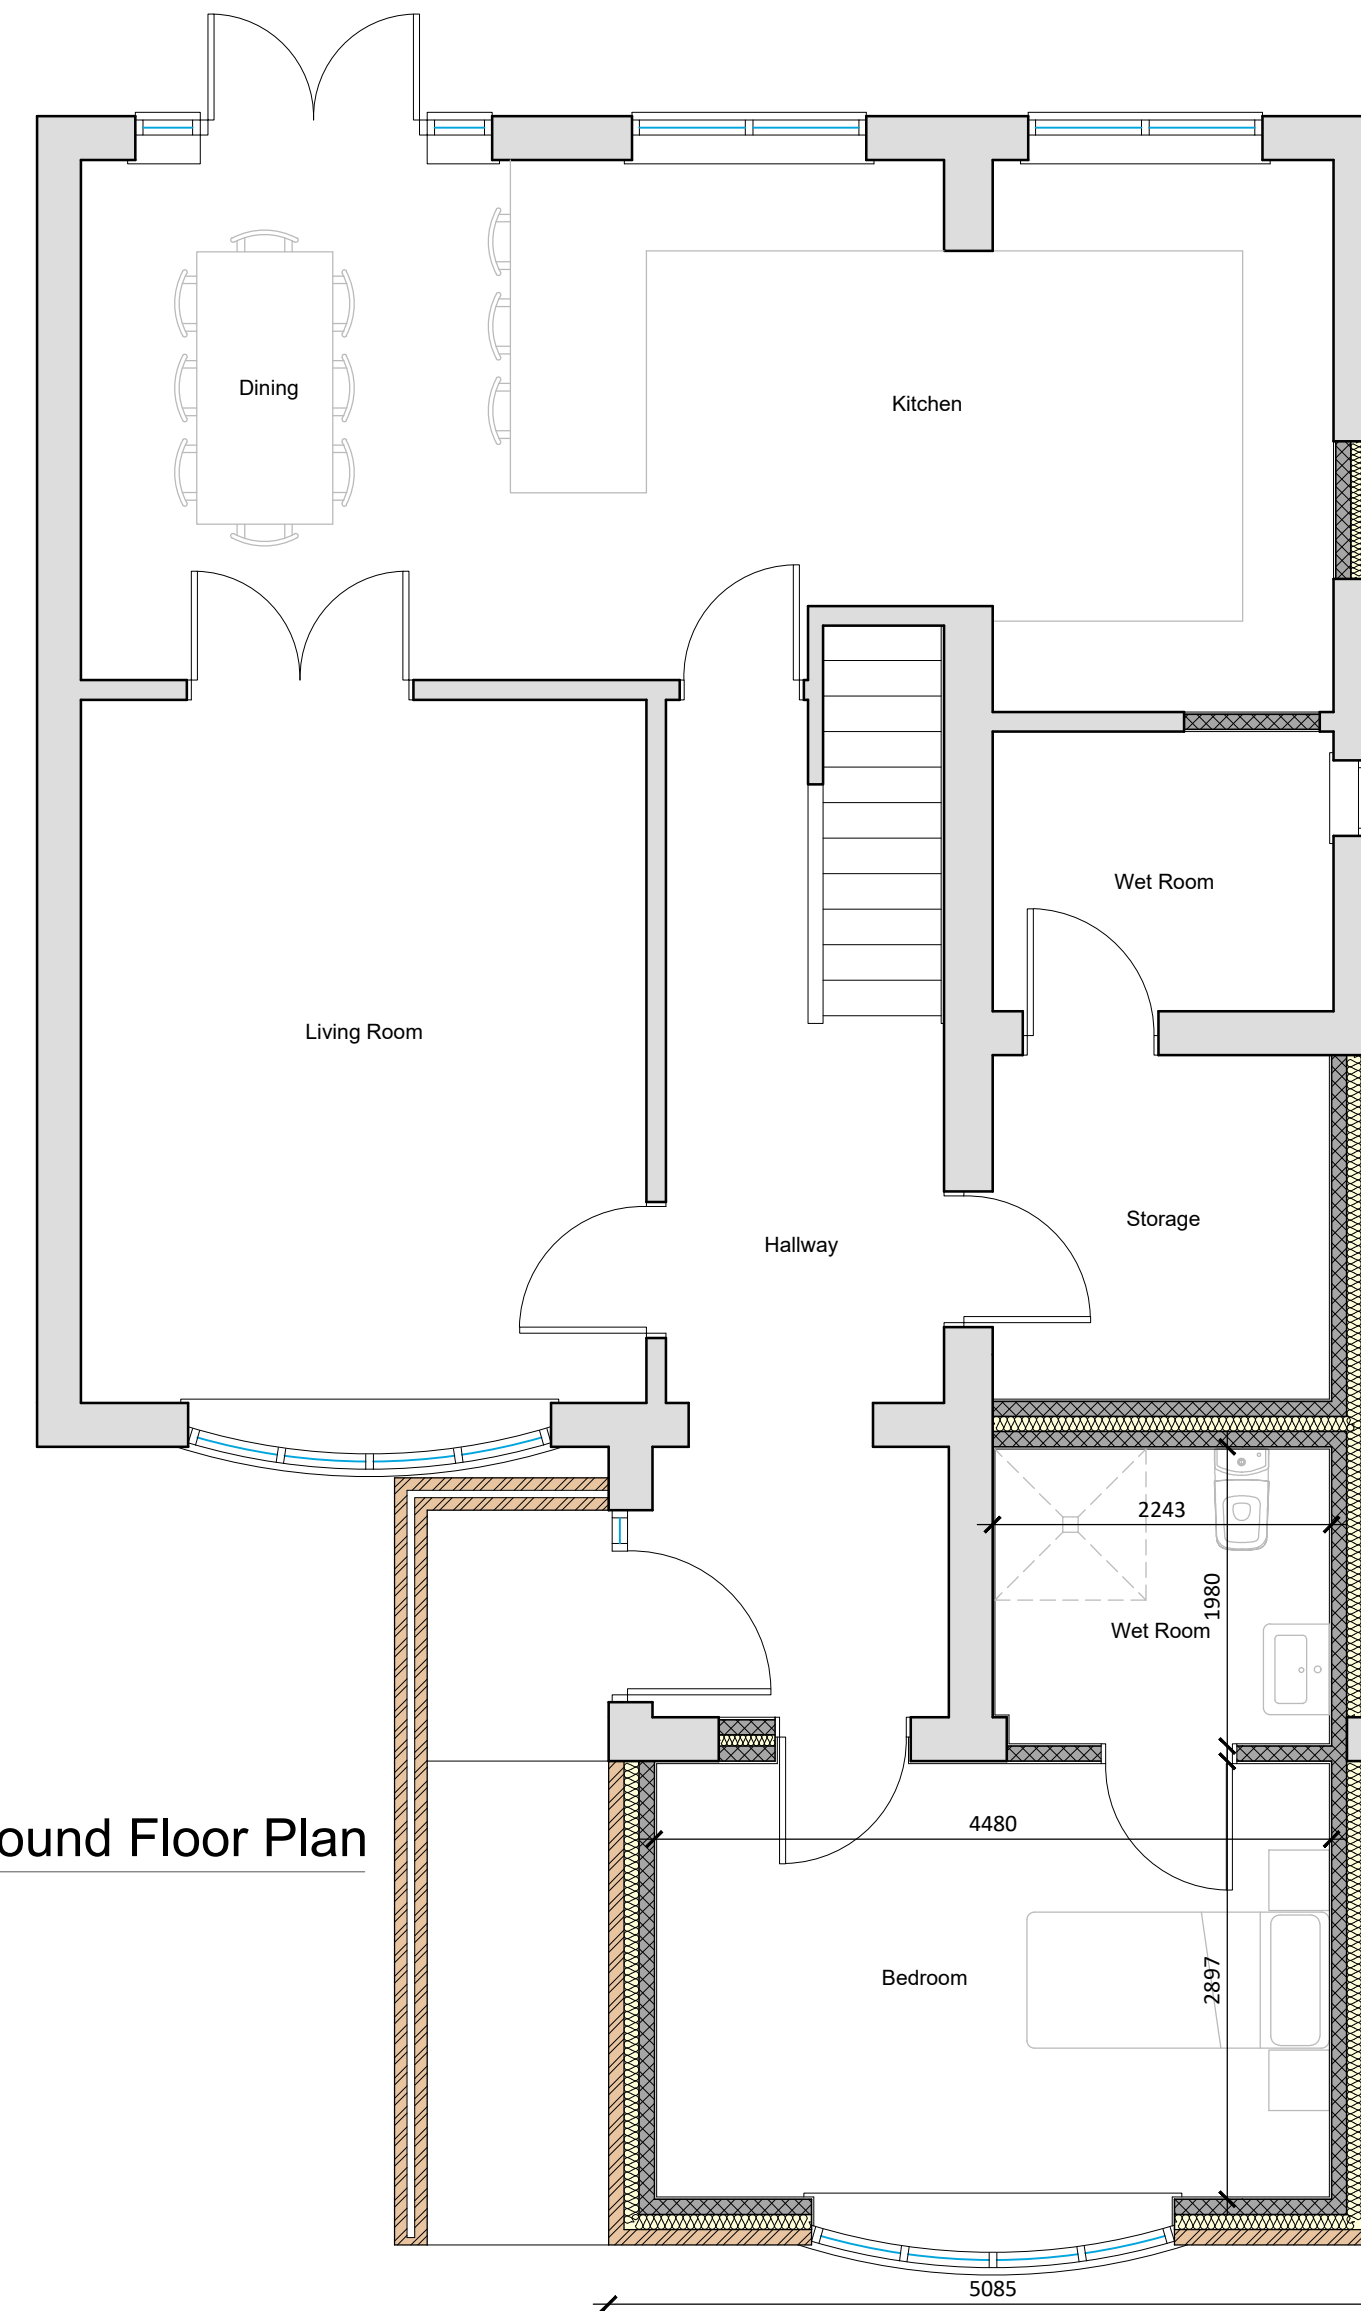

Proposed Ground Floor Plan
Scale 1:50

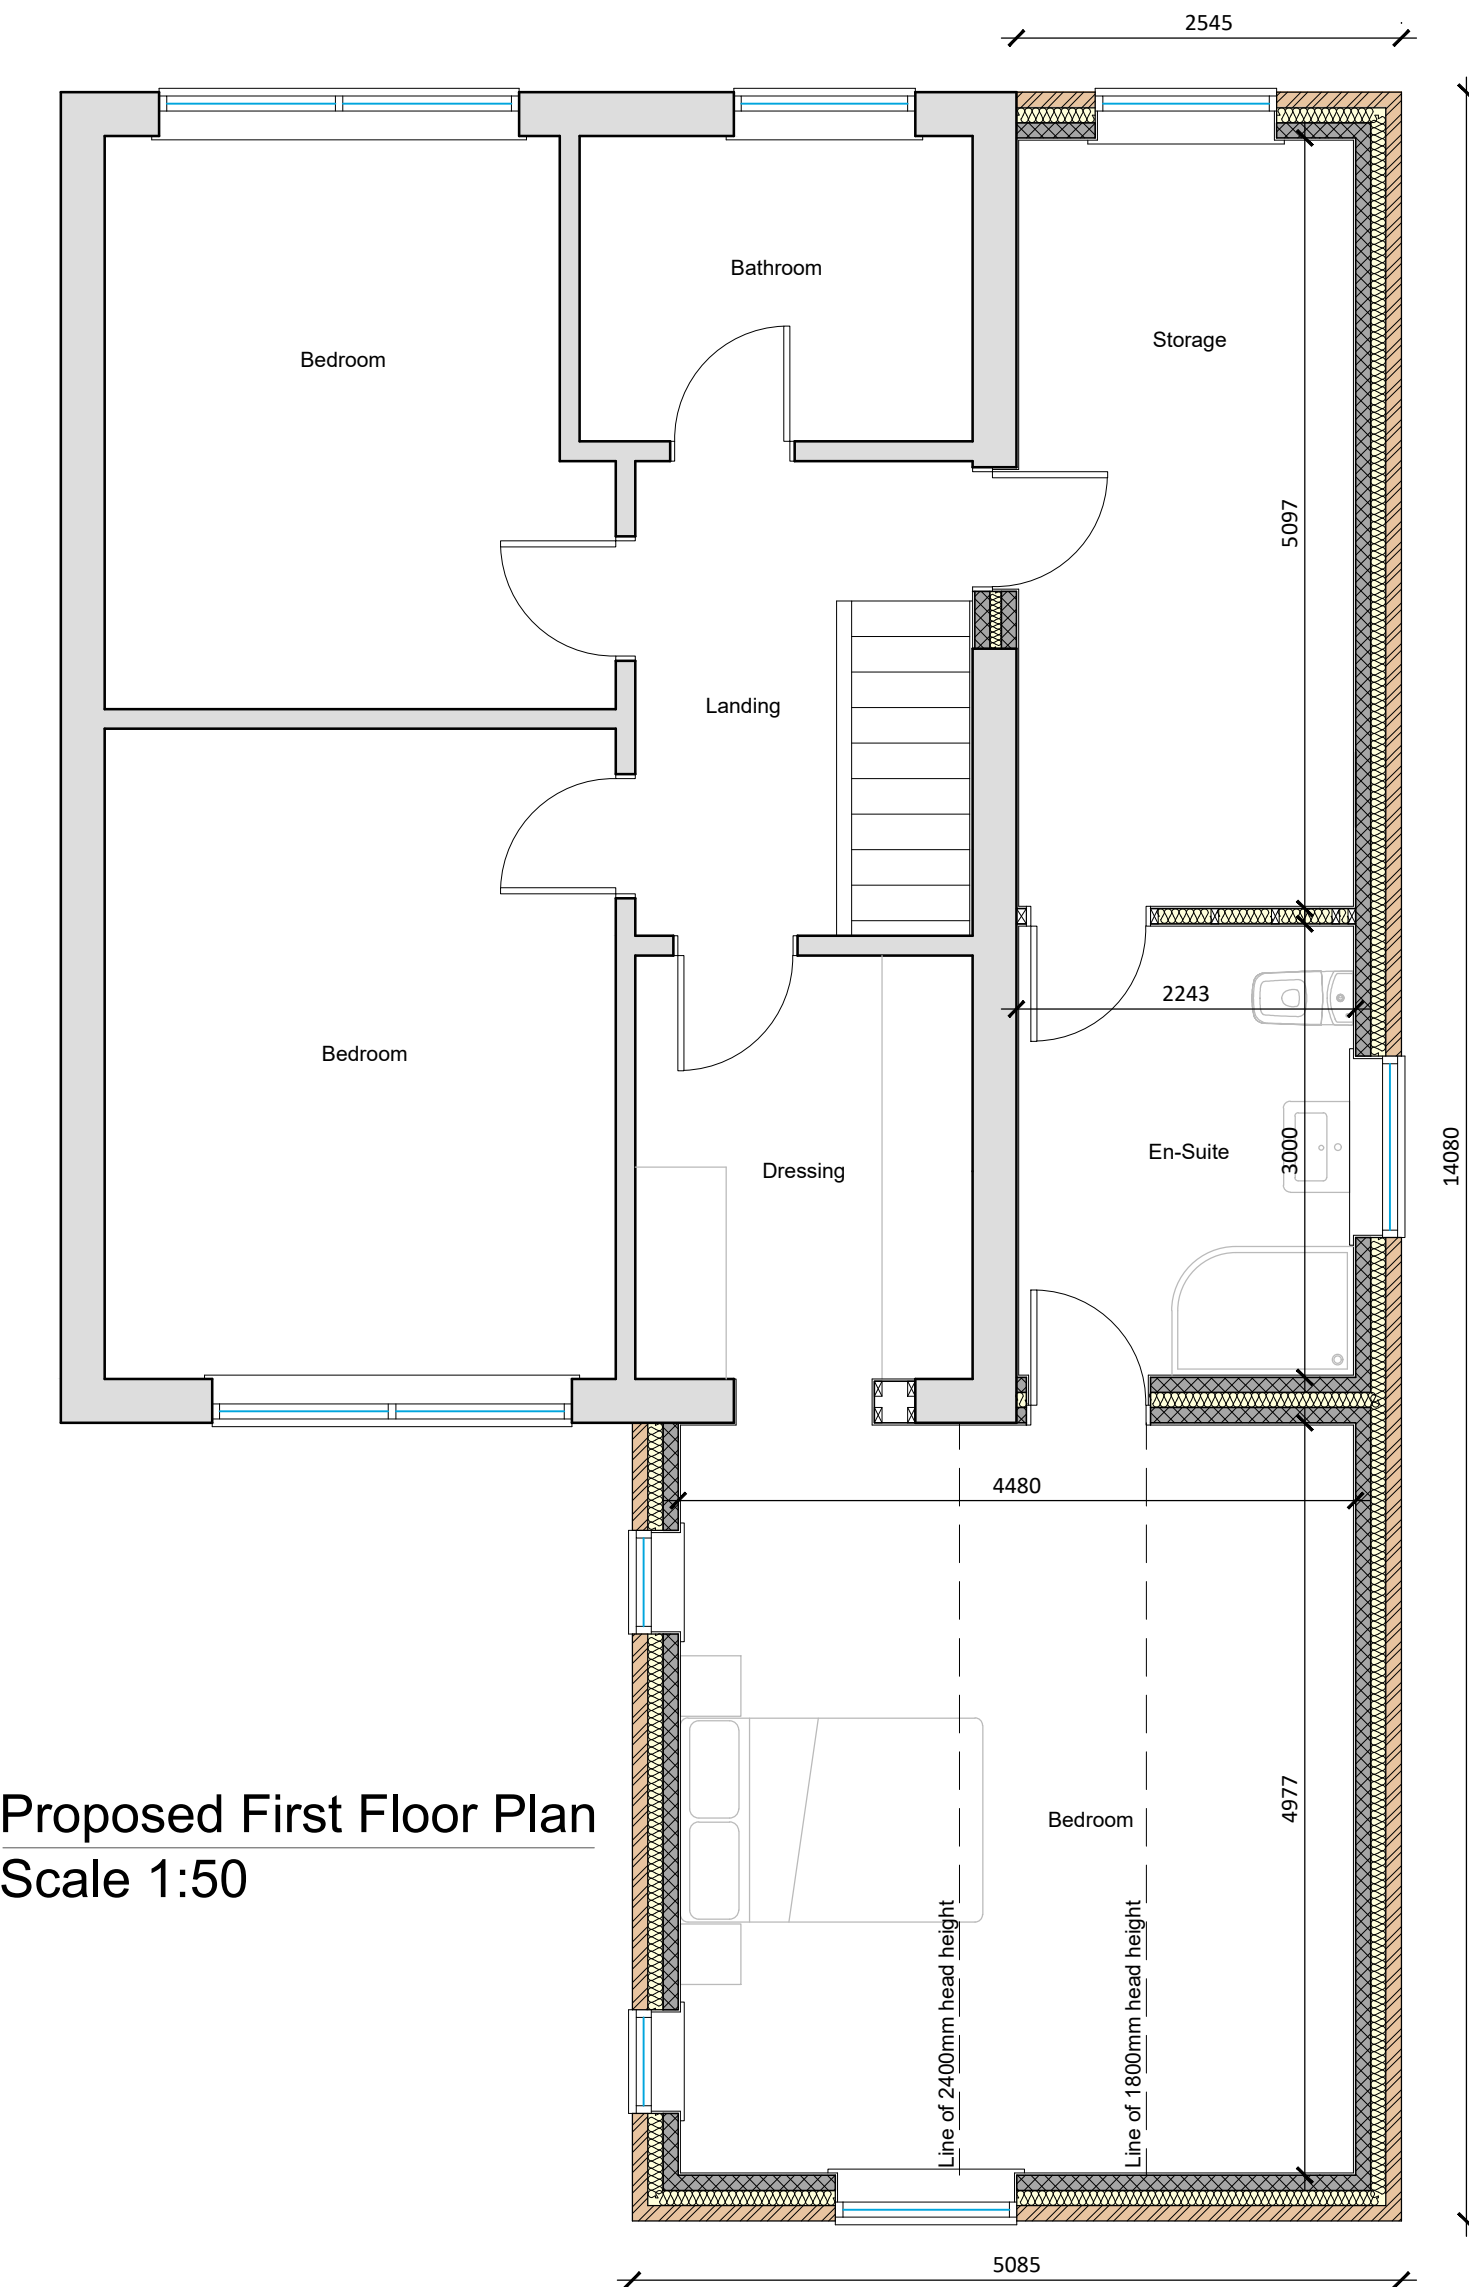

Proposed First Floor Plan
Scale 1:50

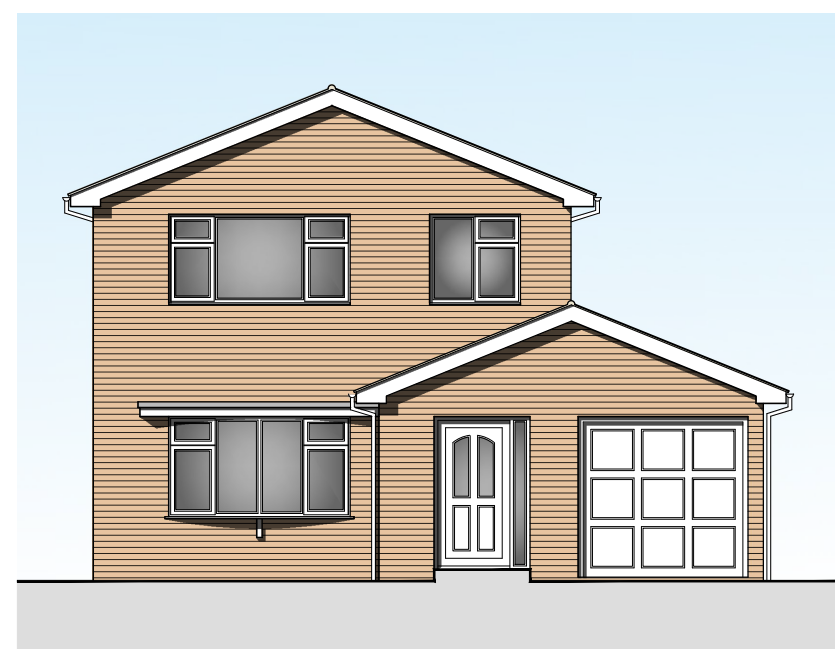


Existing Front (South) Elevation
Scale 1:100




Proposed Front (South) Elevation
Scale 1:100




Existing Side (East) Elevation
Scale 1:100

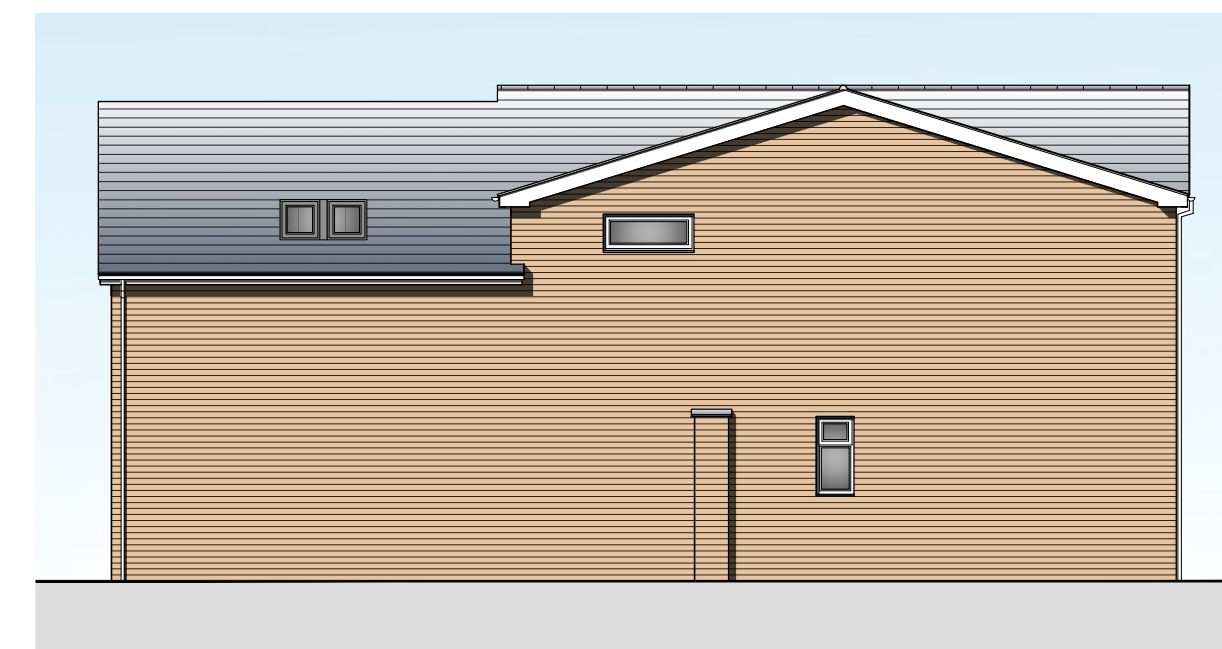


Proposed Side (East) Elevation
Scale 1:100

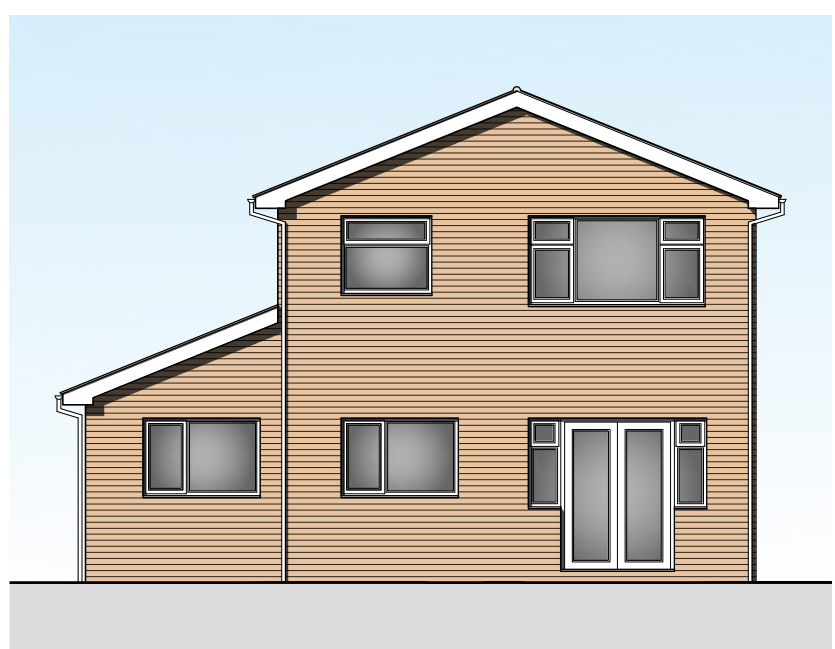

Existing Rear (North) Elevation
Scale 1:100

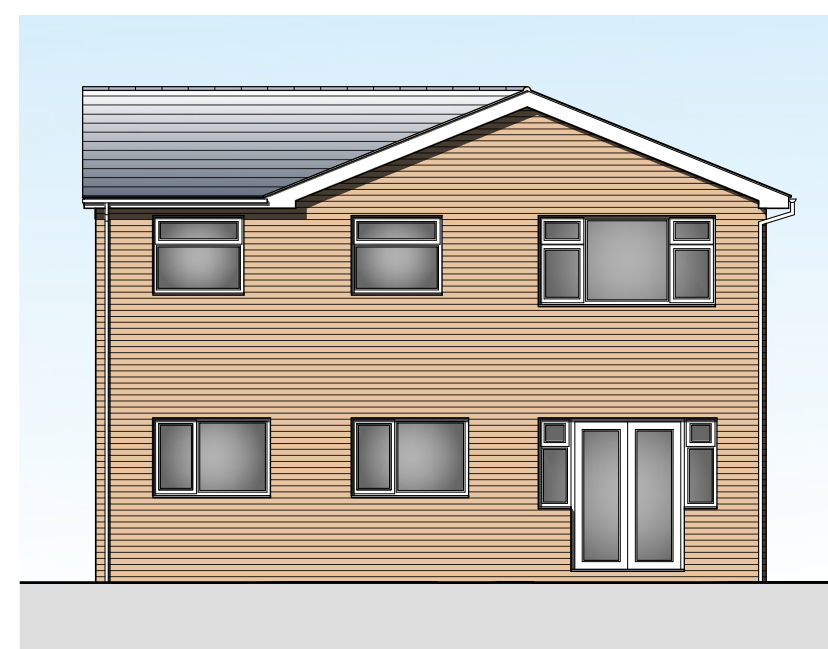


Proposed Rear (North) Elevation
Scale 1:100

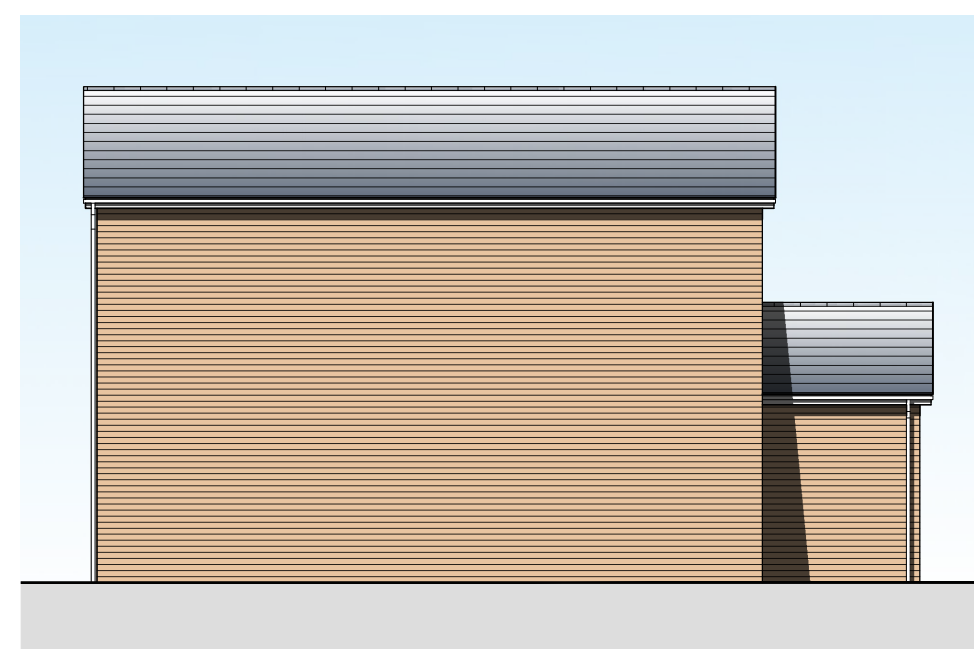


Existing Side (West) Elevation
Scale 1:100



Proposed Side (West) Elevation
Scale 1:100

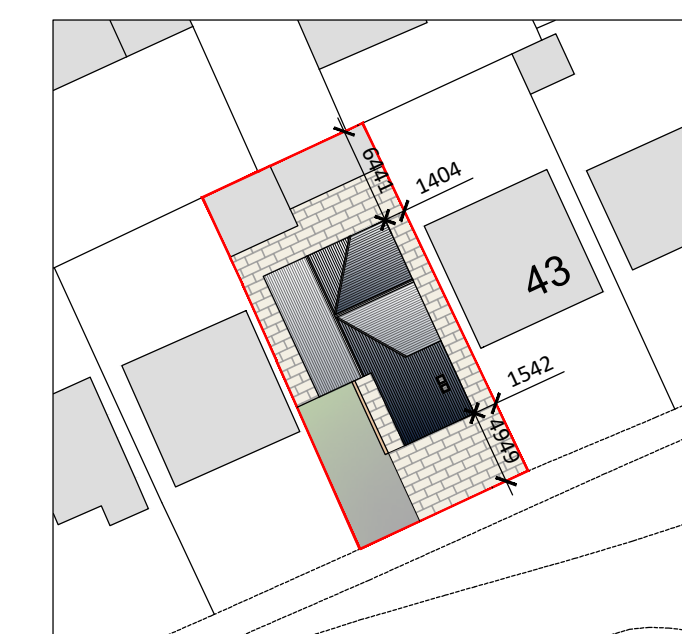

Proposed Block Plan
Scale 1:1500

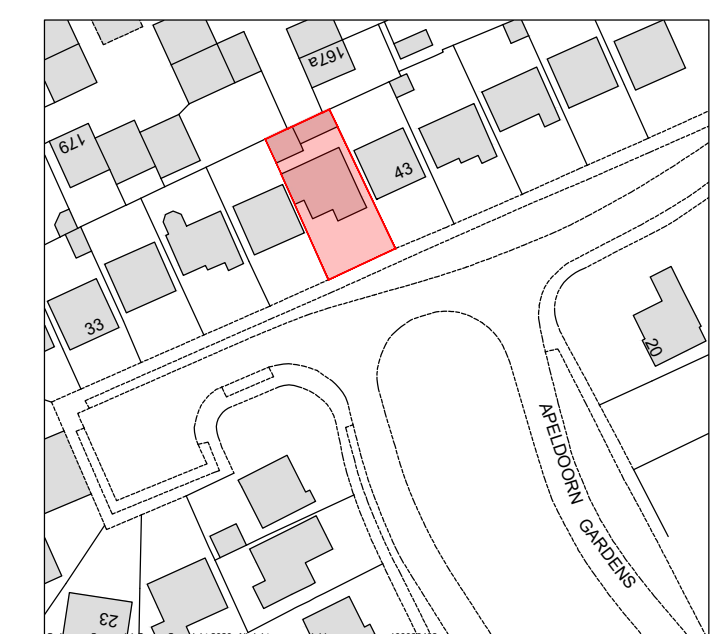

Site Location Plan
Scale 1:1250

REV	DESCRIPTION	DATE
C	Front elevation confirmed	05/09/2020
B	Round window added to front elevation	26/06/2020
A	Fenestration to front elevation altered	24/08/2020

DATE	19/08/2020	APPROVED	CT
SCALE	as labelled	DRAWN BY	JC
SHEET	0196/20/01C		

PROJECT:	TWO STOREY FRONT AND SINGLE STOREY SIDE EXTENSIONS
DRAWING:	EXISTING & PROPOSED FLOOR PLANS, EXISTING & PROPOSED ELEVATIONS, BLOCK PLAN, SITE LOCATION PLAN
CLIENT:	Mr & Mrs White

NOTES: THIS DRAWING IS FOR INFORMATION ONLY. IT IS NOT A CONTRACT DOCUMENT. NO UNAUTHORIZED COPYING OR REPRODUCTION IN ANY FORM IS PERMITTED WITHOUT THE WRITTEN PERMISSION OF JC ARCHITECTURAL CONSULTANT. JC ARCHITECTURAL CONSULTANT RESERVES THE RIGHT TO WITHDRAW THIS INFORMATION AT ANY TIME. ALL DIMENSIONS ARE TO BE CONFIRMED ON SITE BY CONTRACTOR. ANY DISCREPANCIES ARE TO BE REPORTED TO JC ARCHITECTURAL CONSULTANT IMMEDIATELY. THE DESIGN HAS BEEN UNDERTAKEN AS FAR AS POSSIBLE TO AVOID RISKS TO HEALTH AND SAFETY OR TO REDUCE AND CONTROL THE EFFECTS OF ANY UNAVOIDABLE RISK. ANY RELEVANT INFORMATION REGARDING RISKS WHICH ARE NOT ABLE TO BE ELIMINATED WILL BE INCLUDED WITHIN THE PROJECT HEALTH AND SAFETY FILE.