



CLADDING TO REAR
OF UNIT,
PLASTISOL SHEETING
FINISHED IN RAL 6002
HERITAGE GREEN

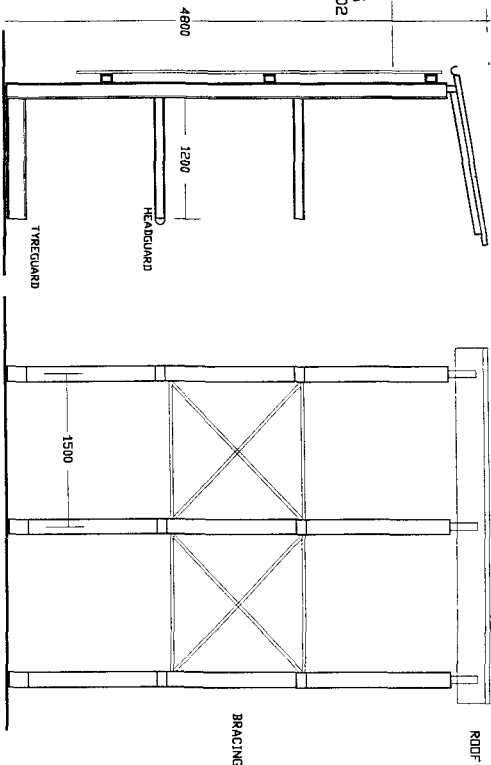

SIDE ELEVATION

FRONT ELEVATION

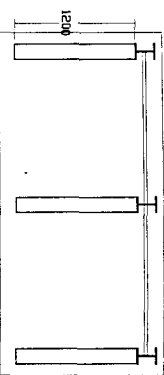

PLAN

SPECIFICATION
UNIT TO BE FINISHED IN MONARCH
RED UNLESS OTHERWISE ADVISED
2 COAT ZINC PHOSPHATE PAINT
SYSTEM ON ETCHED STEEL.
ALL BASE FEET TO BE FIXED IN
ACCORDANCE WITH SEMA REQUIRE-
MENTS.
ROOF TO BE 5 DEGREE SLANT
PLASTISOL SHEETING WITH GUTTERING
AND DOWNPIPE.
ARMS TO BE FULLY ADJUSTABLE
AND SWL RATING OF 1000KG

DO NOT REMOVE
PLAN

0738/00

Handwritten signature

SPACELINE SYSTEMS LIMITED P.O. BOX 238 COMBESLEY GL19 1WY TEL: 01276 866001 FAX: 01276 866001		SPACELINE Storage & Display Systems	
CLIENT BUILDER CENTER		PROJECT CANTILEVER TIMBER RACK 2 LEVEL+BASE	
DRAW NO.	PRICE	SCALE	DATE
	180	1/4"	

**Builder Center Premises
St Thomas Road, Spalding
Scale 1:500 approx.**

Drg.No.SPA./00/06

Office

Depot

0738

107-2855

老幼

existing aggregate range

Tool Hire

Deployed Sales

5104

Timber Store

Existing 5 On high double sided cantilever rack to be removed


Existing 5'-11" high profile sheet
clad pallet rack to be removed

Existing 2.63m high open fronted
shiplop boarded horizontal timber
storage rack to be removed


**Methodist
Church**

BM 4.03m


notes.

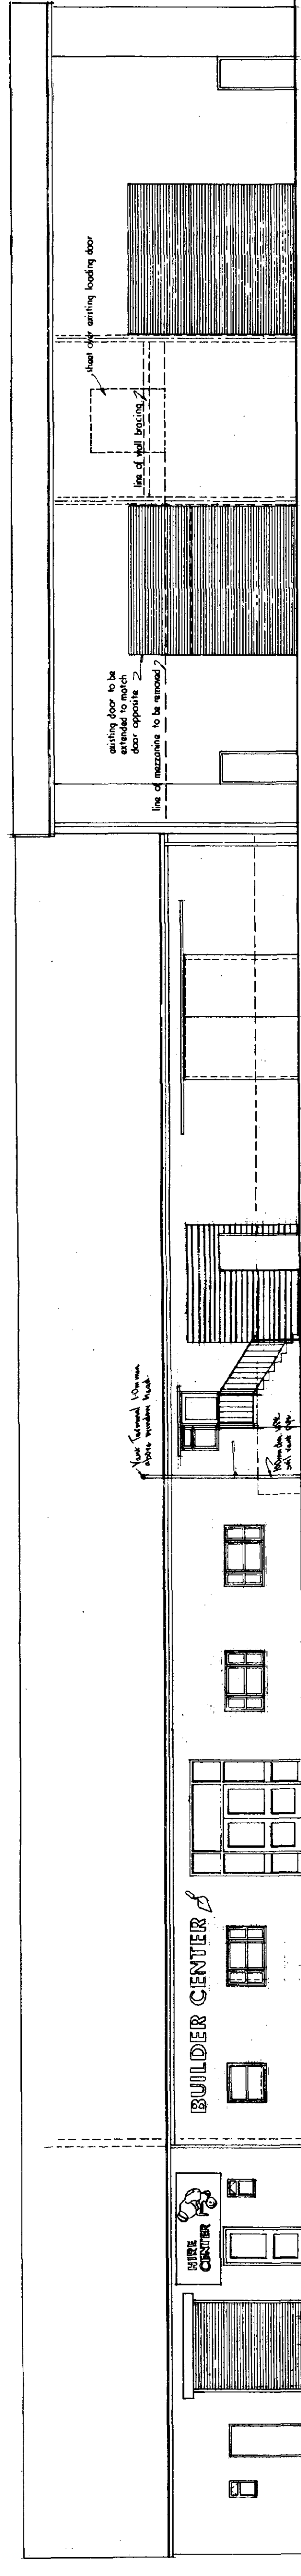

proposed elevation.

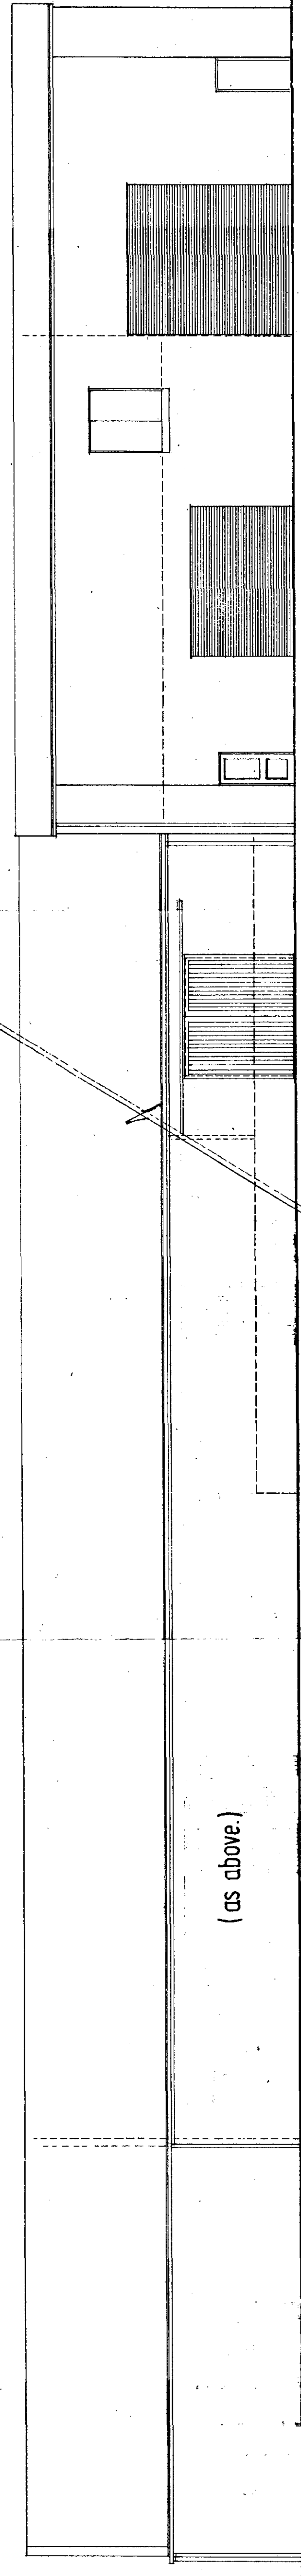

existing elevation.

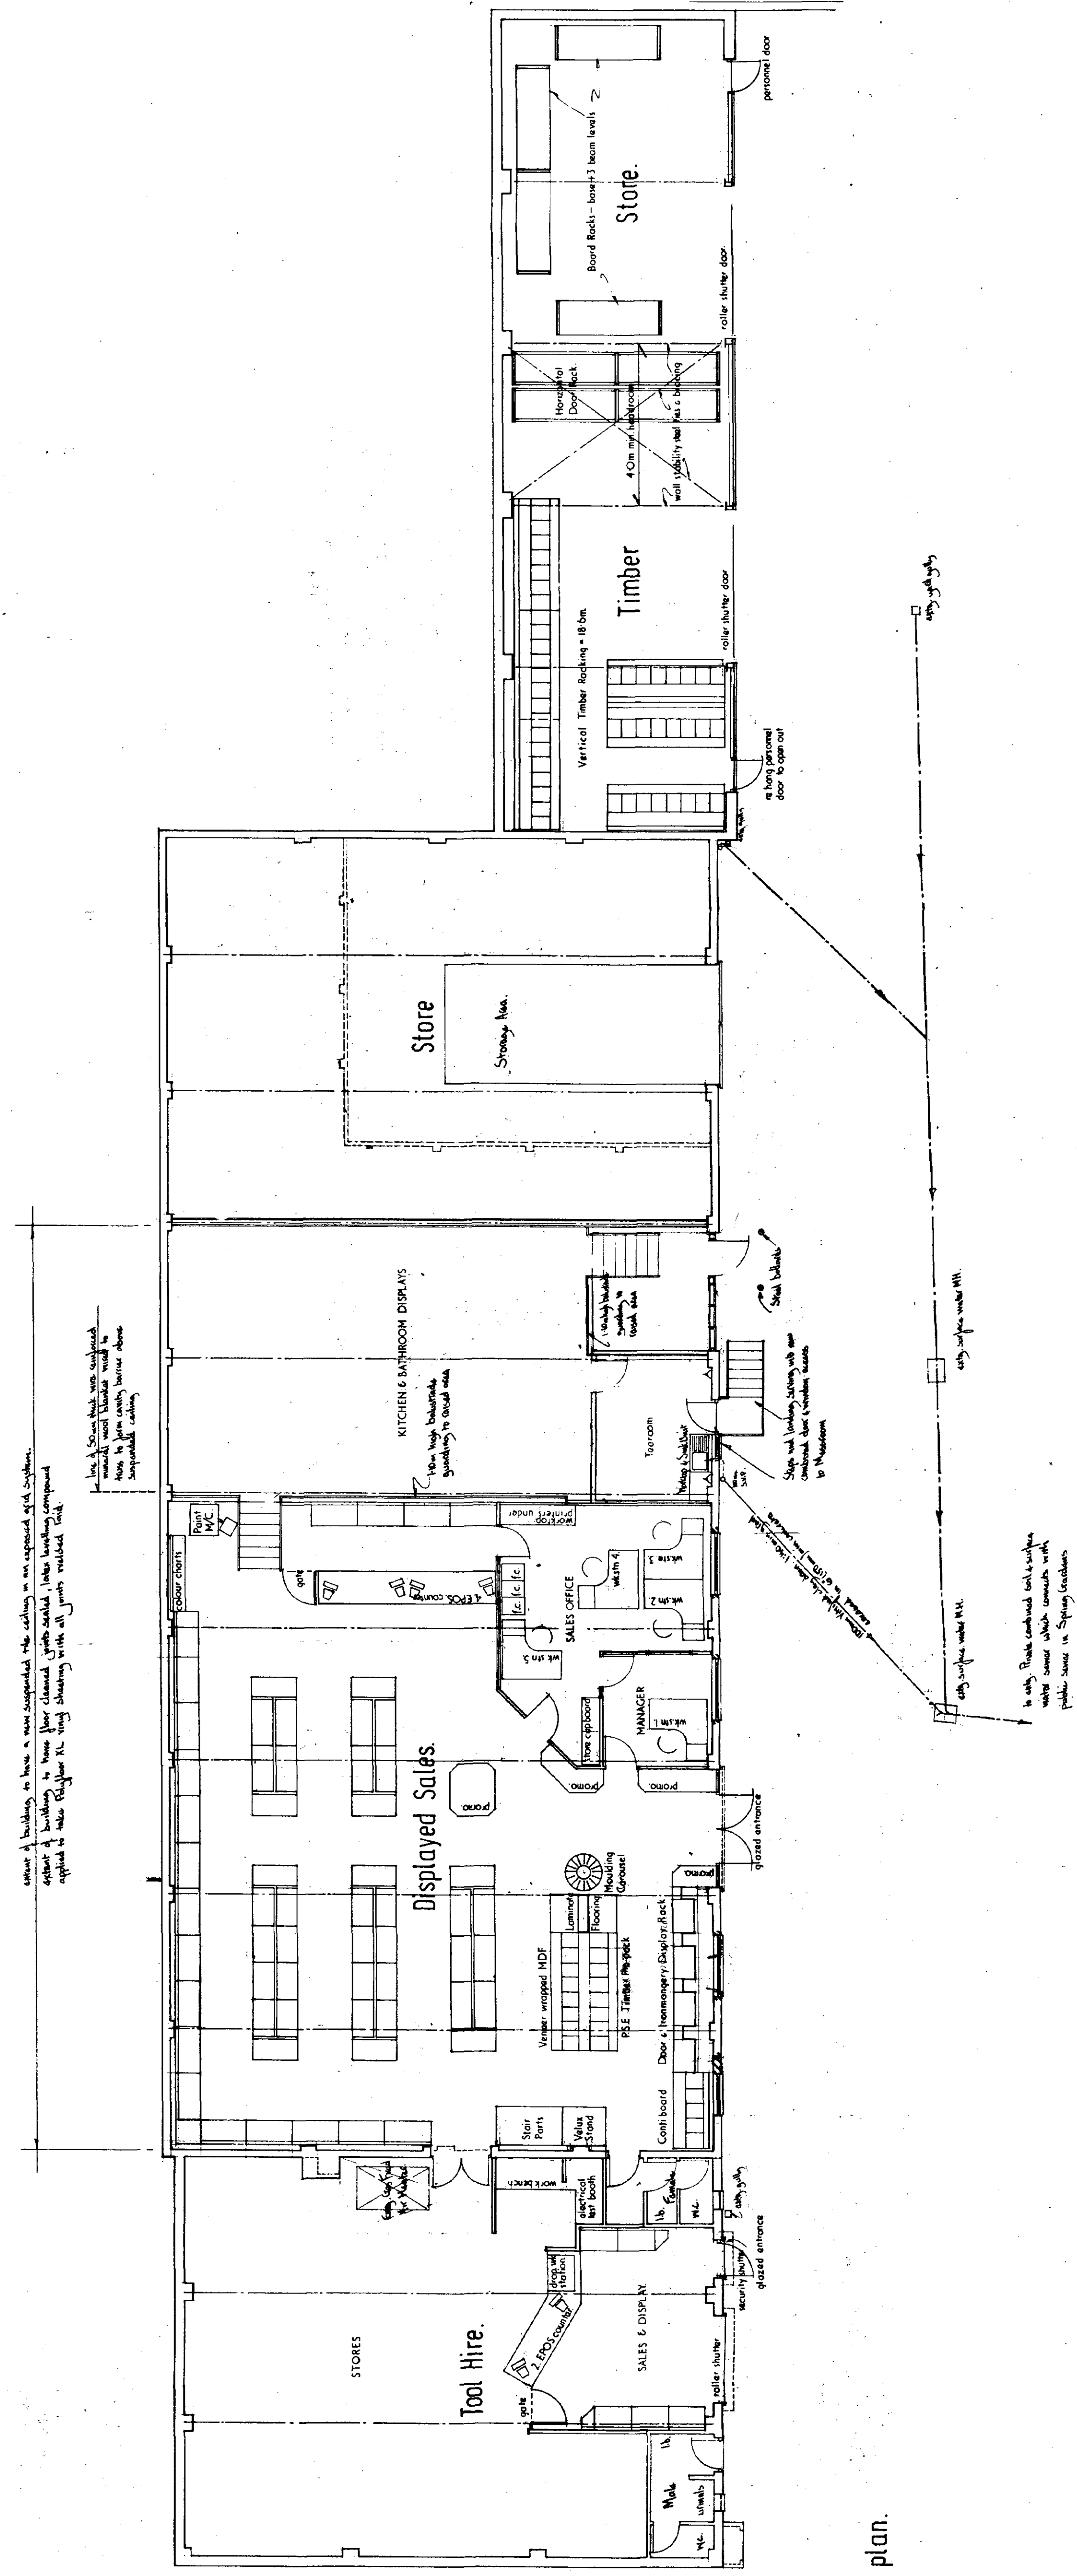

plan.

**DETERMINED
PLAN**

Revision 'C' 25 April 2000 Office, Sharmoon reconfigured. Magazine to Timber Store
 (removed and access doors altered to suit).
 Revision 'B' Magazine added on east dumping area within Sharmoon 10th June 02.

Proposed alterations to existing buildings
to refurbish Displayed Sales/Showroom at
BUILDER CENTER

Scale _____ Date _____ Thru _____	1100 February 29,  R. H. Spalding	Builder Center - Southern Regional Office Participant - Participant Department Travel Home - 8 1/2 Traveled East Off Coast Road, Crawley, Burdine, RN 4182 Telephone 405 424 7244
---	---	---