
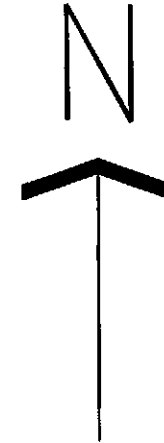


The contractor is to check all measurements on site before commencing work

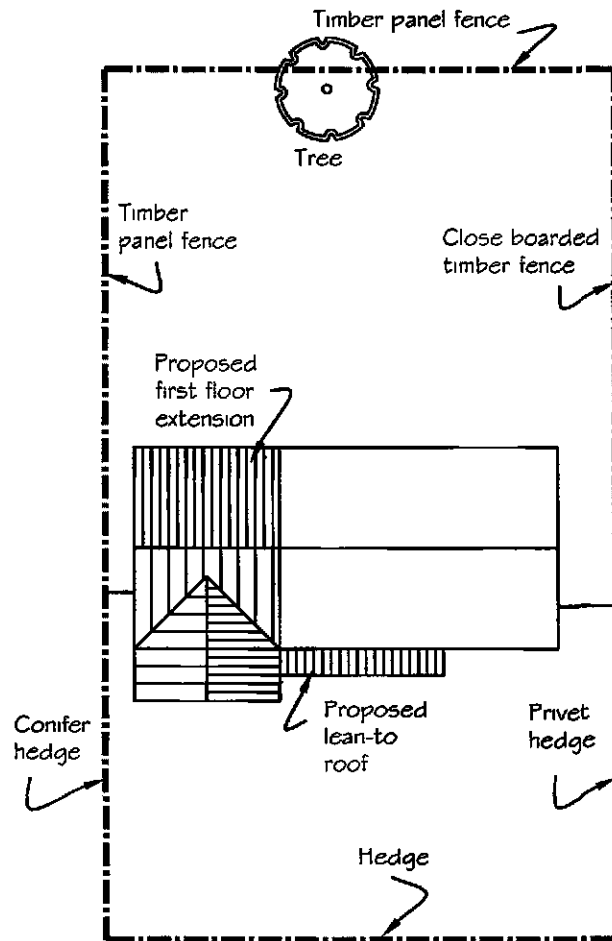

SITE PLAN 1/250

SHDC
Planning & Development
21 SEP 2009
Ref: 0743-09

M2

M2 BUILDING CONSULTANTS LLP
8 Teal Grove, Cowbit, Spalding, Lincs. PE12 6XG
Tel: (01406) 380139
Email: info@m2-buildingconsultants.biz

PROJECT
PROPOSED OVER GARAGE EXTENSION
85 WEST ELLOE AVENUE SPALDING PE11 2BJ

DRAWN
GM


DATE
AUGUST 2009

SCALE
AS SHOWN


DRAWING TITLE
SITE PLAN

DWG NR.
LOC 339.41.09 / 05


The contractor is to check all measurements on site before commencing work

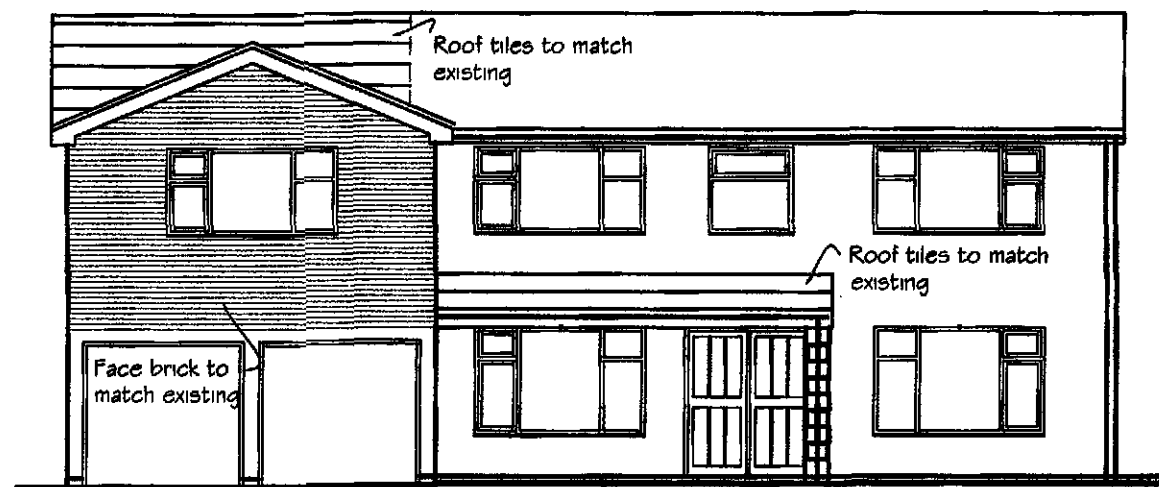


SOUTH ELEVATION

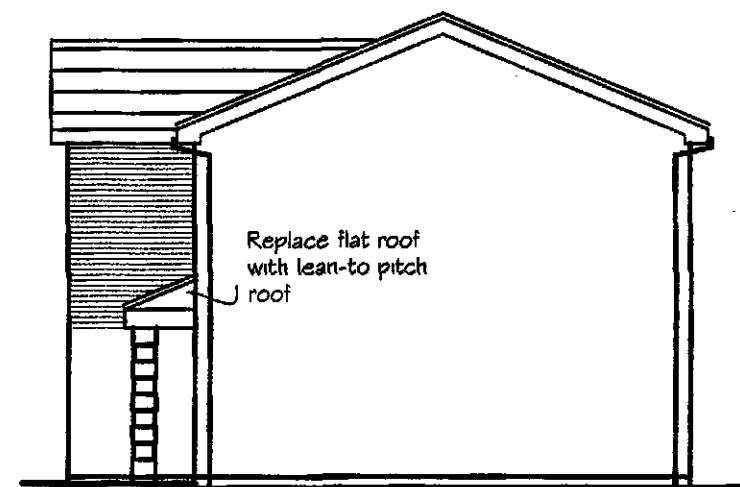

EAST ELEVATION

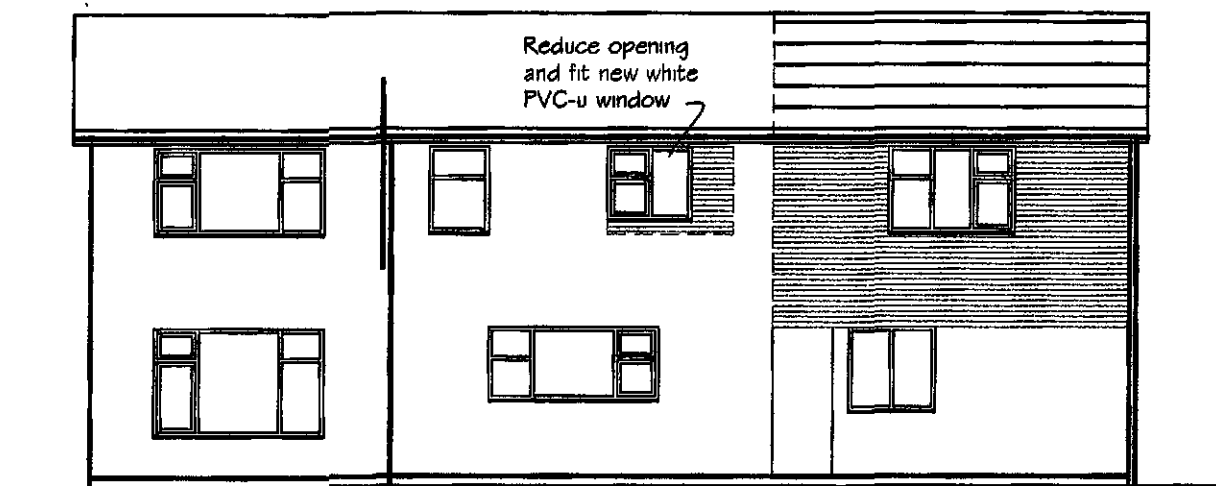

NORTH ELEVATION

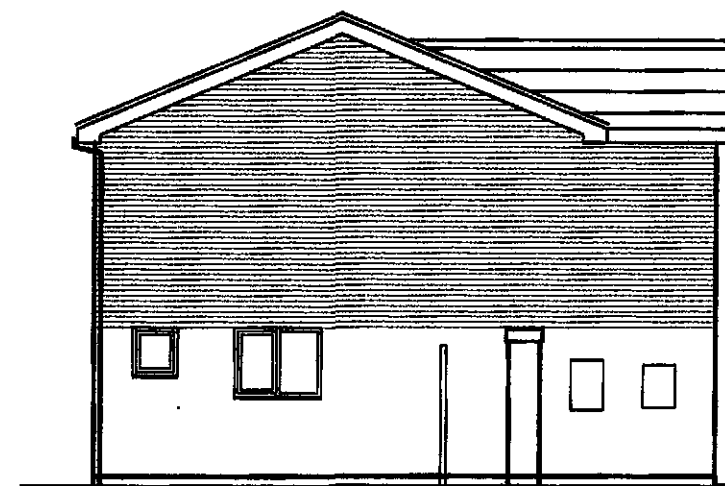

WEST ELEVATION


SHDC
Planning & Development
21 SEP 2009
Ref: 0743-09

M2	M2 BUILDING CONSULTANTS LLP 8 Teal Grove, Cowbit, Spalding, Lincs. PE12 6XG Tel: (01406) 380139 Email: info@m2-buildingconsultants.biz	PROJECT PROPOSED OVER GARAGE EXTENSION 85 WEST ELLOE AVENUE SPALDING PE11 2BJ			DRAWING TITLE PROPOSED ELEVATIONS	This drawing is the copyright property of M2 Building Consultants LLP.
		DRAWN GM	DATE AUGUST 2009	SCALE 1: 100	DWG NR. LOC 339.41.09 / 04	

The contractor is to check all measurements on site before commencing work




SOUTH ELEVATION

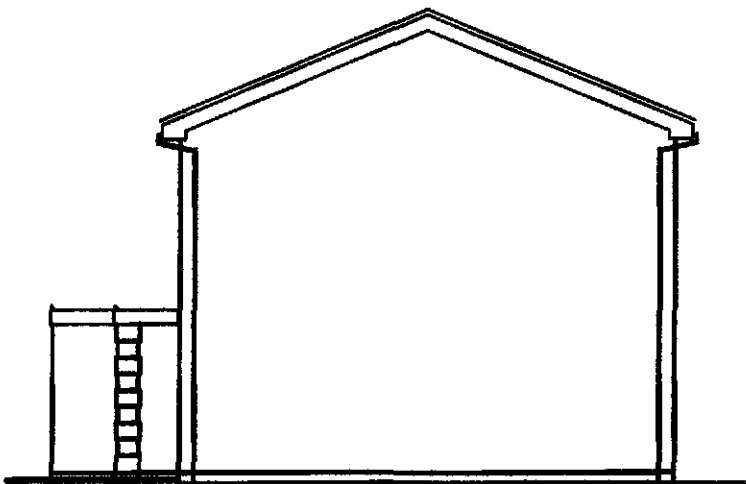

EAST ELEVATION




NORTH ELEVATION

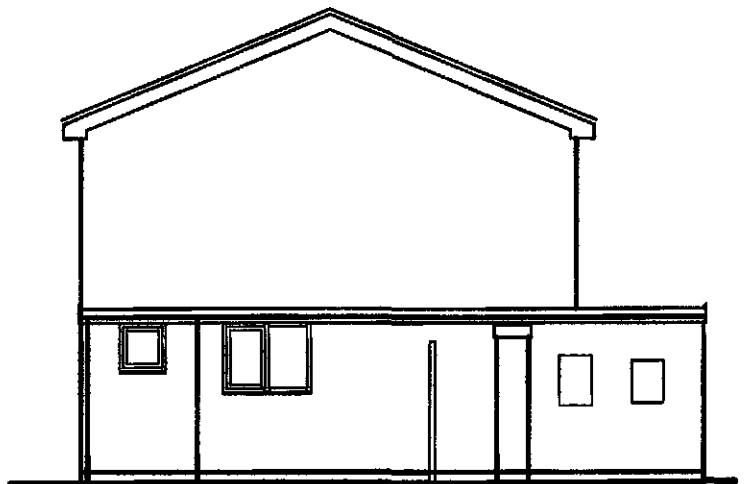


WEST ELEVATION

SHDC
Planning & Development
21 SEP 2009
Ref: 0743-09


M2 M2 BUILDING CONSULTANTS LLP 8 Teal Grove, Cowbit, Spalding, Lincs. PE12 6XG Tel: (01406) 380139 Email: info@m2-buildingconsultants.biz	PROJECT PROPOSED OVER GARAGE EXTENSION 85 WEST ELLOE AVENUE SPALDING PE11 2BJ			DRAWING TITLE EXISTING ELEVATIONS	This drawing is the copyright property of M2 Building Consultants LLP.
	DRAWN GM	DATE AUGUST 2009	SCALE 1: 100	DWG NR. LOC 339.41.09 / 02	

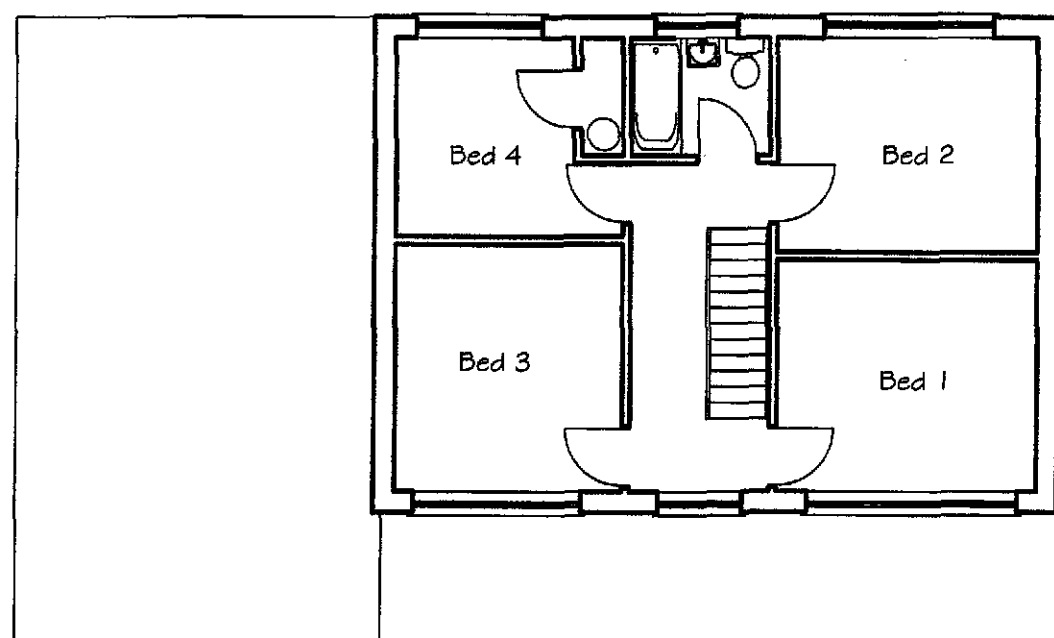

EXISTING FIRST FLOOR

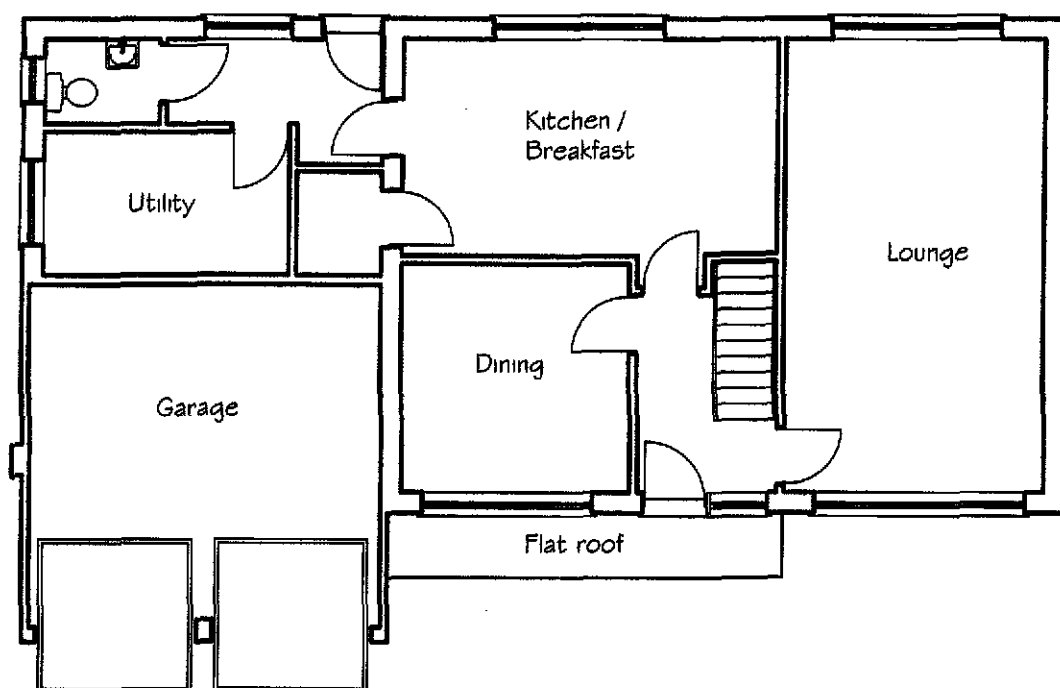

EXISTING GROUND FLOOR

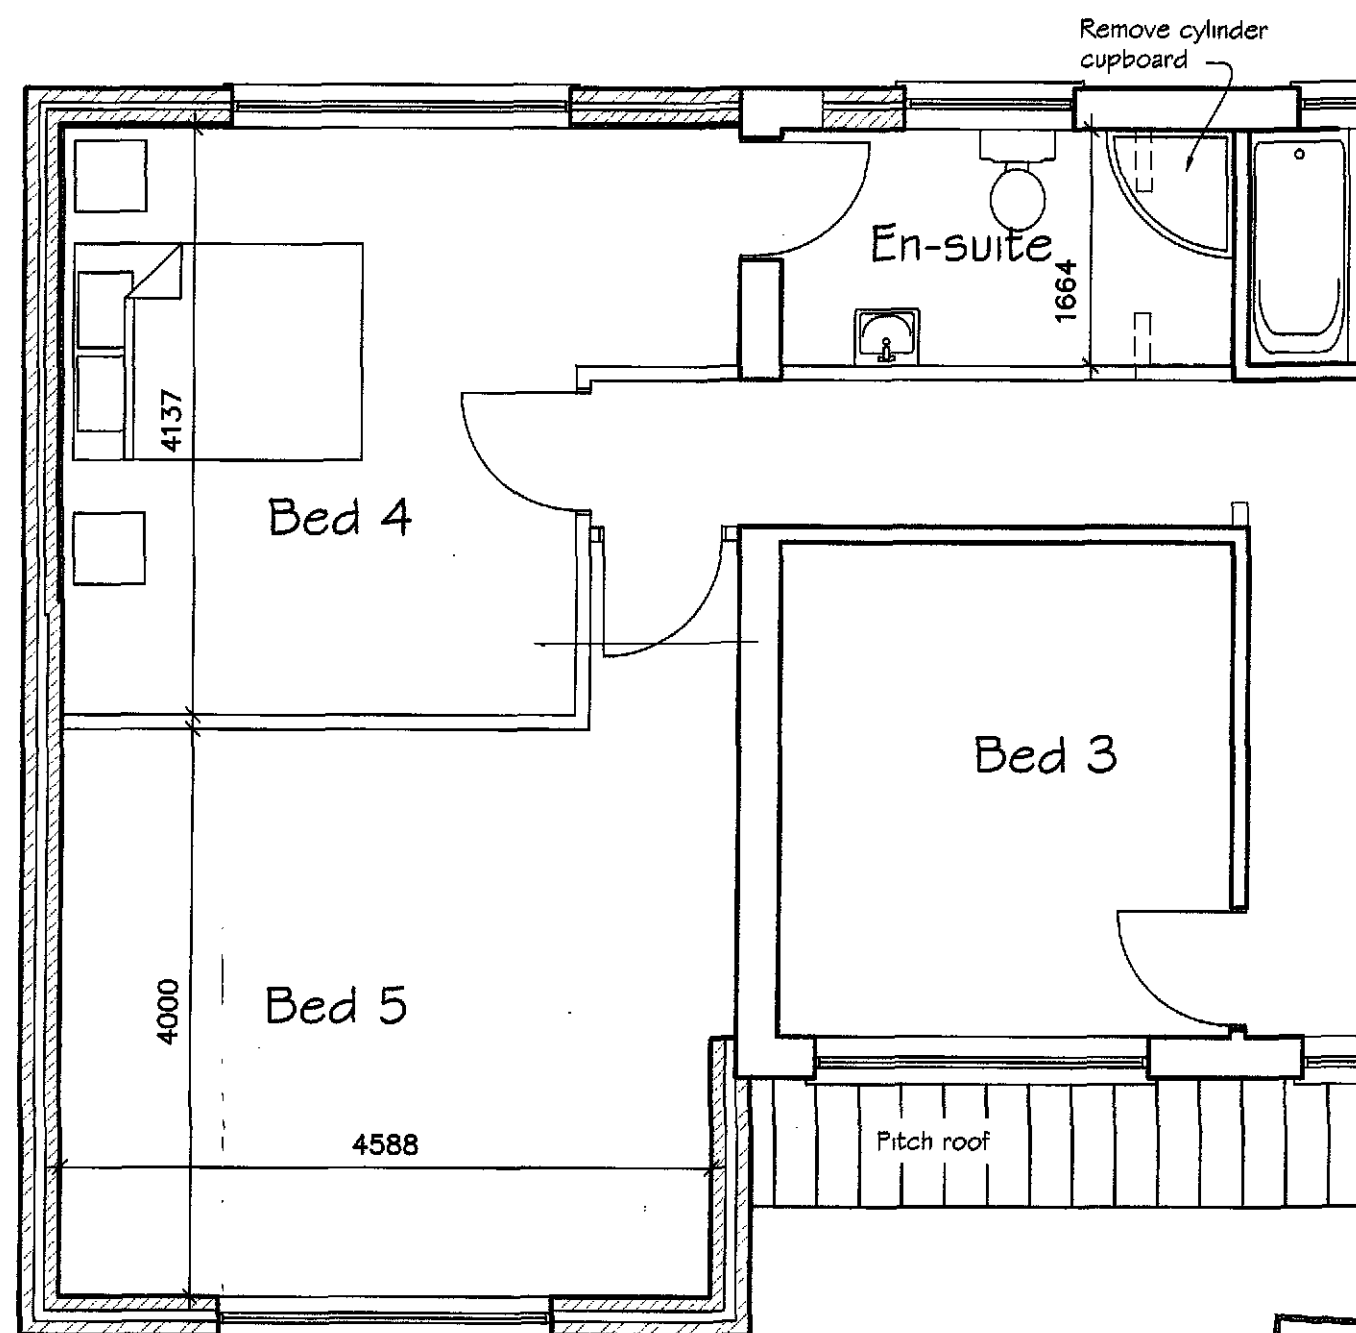

PROPOSED FIRST FLOOR

The contractor is to check all measurements on site before commencing work


SHDC
Planning & Development
21 SEP 2009
Ref: 0743-09

M2 M2 BUILDING CONSULTANTS LLP 8 Teal Grove, Cowbit, Spalding, Lincs. PE12 6XG Tel: (01406) 380139 Email: info@m2-buildingconsultants.biz	PROJECT PROPOSED OVER GARAGE EXTENSION 85 WEST ELLOE AVENUE SPALDING PE11 2BJ			DRAWING TITLE FLOOR PLANS	This drawing is the copyright property of M2 Building Consultants LLP.
	DRAWN GM	DATE AUGUST 2009	SCALE 1:100 & 1: 50	DWG NR. LOC 339.41.09 / 03	

1. The proposed extension of the
 2. M2 building consultants is shown
 3. in red on the plan.



21 SEP 2008
 0743-09

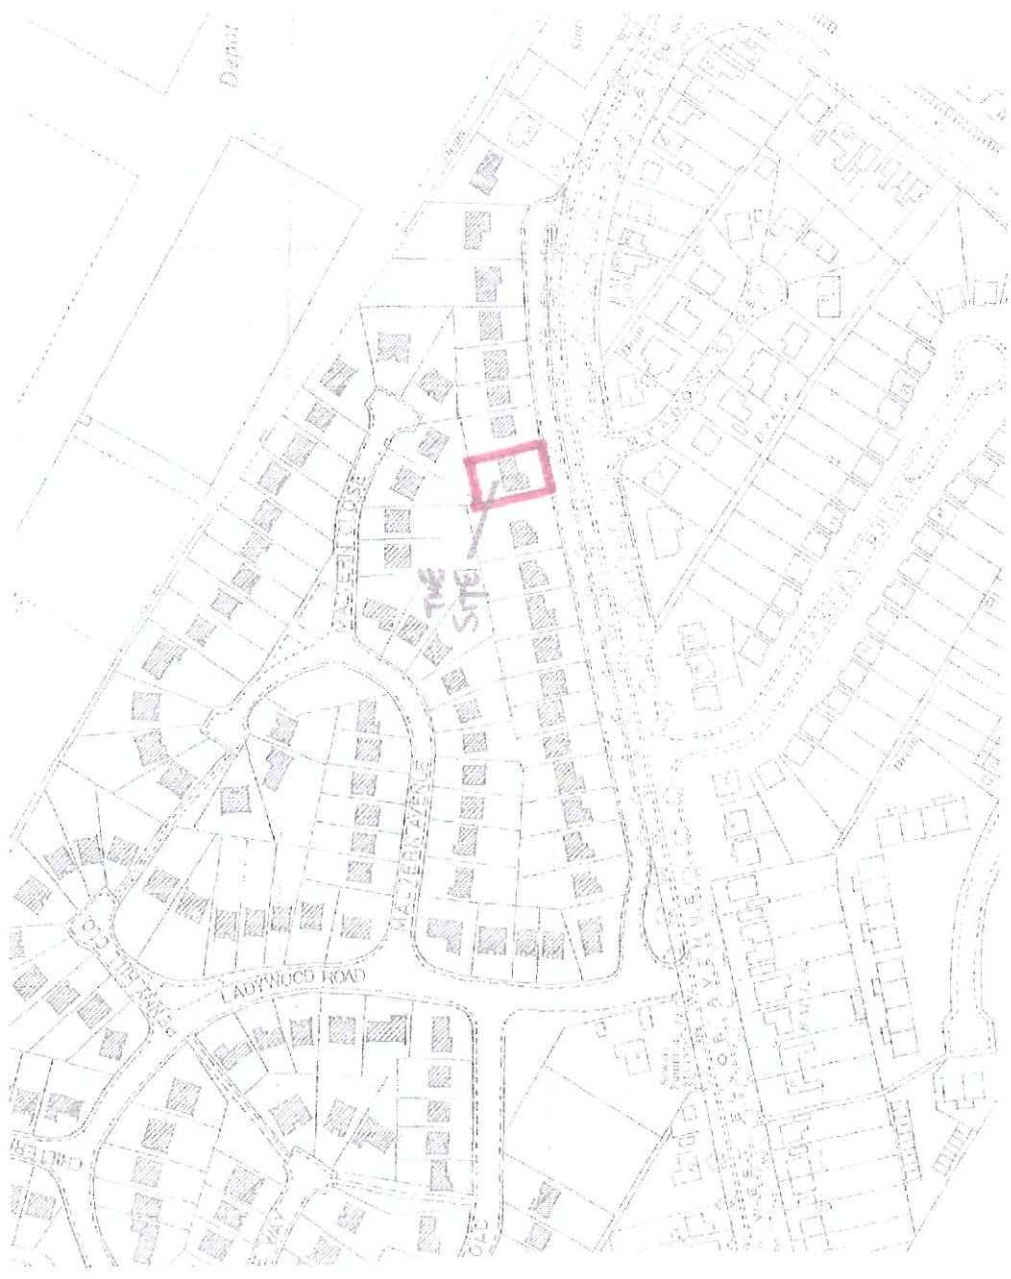

LOCATION PLAN 1/2500

M2 M2 BUILDING CONSULTANTS LTD 18 JAGGERS LANE, TOTTENHAM, LONDON N17 7JG Tel: 07700 881100 Email: info@214buildingconsultants.co.uk	PROJECT: PROPOSED OVERGATE EXTENSION RE: WEST ELICE AVENUE SPALDING PERCEP DATE: AUGUST 2008 SCALE: AS SHOWN	ISSUING MAP LOCATION PLAN DATE: 21 SEP 2008 LOC: 339 41.05.07
--	--	---