





FRONT (NORTH-WEST) ELEVATION
SCALE 1:100

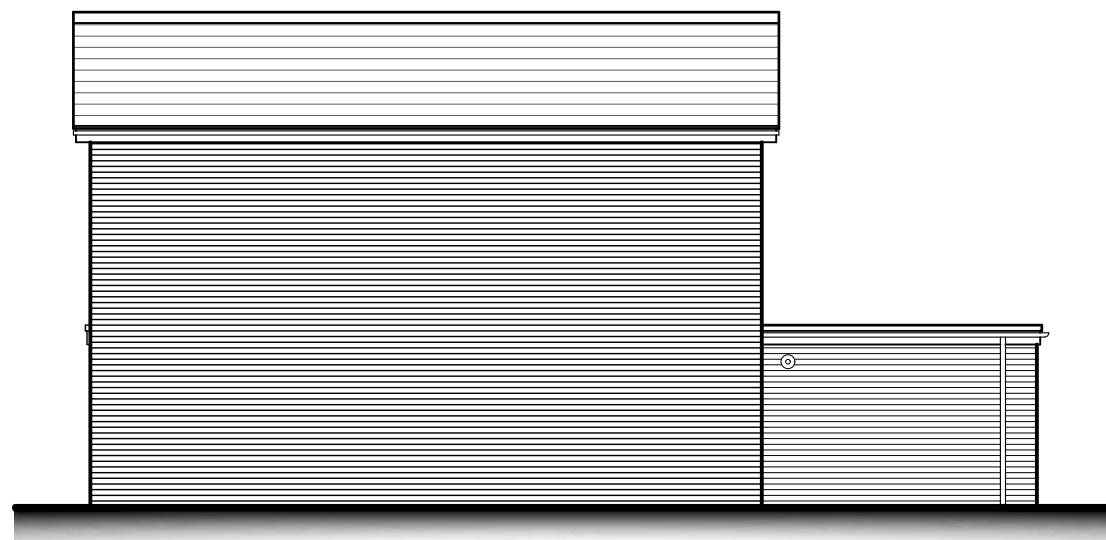



SIDE (SOUTH-WEST) ELEVATION
SCALE 1:100





REAR (SOUTH-EAST) ELEVATION
SCALE 1:100

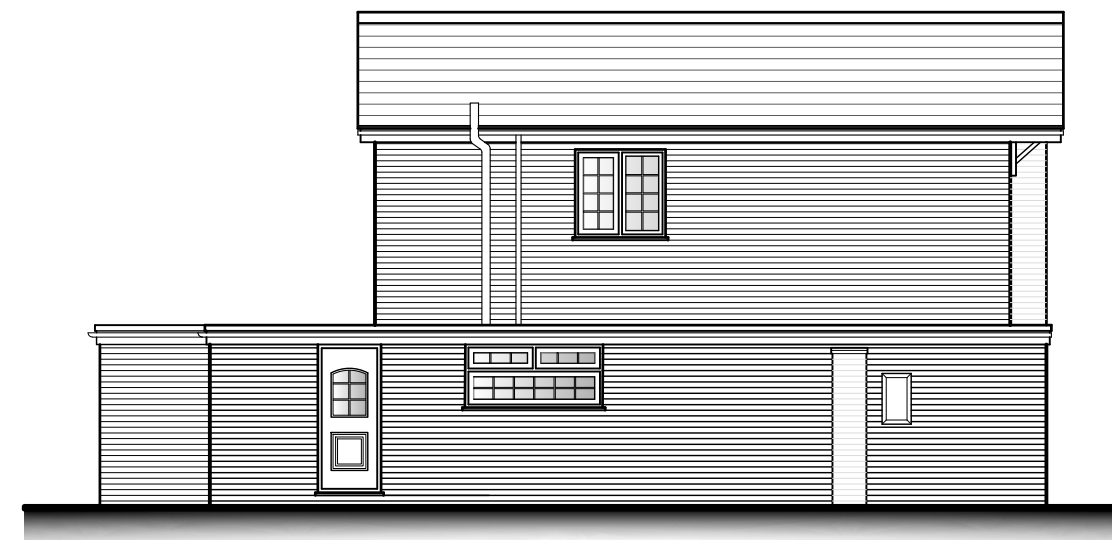

SIDE (NORTH-EAST) ELEVATION
SCALE 1:100

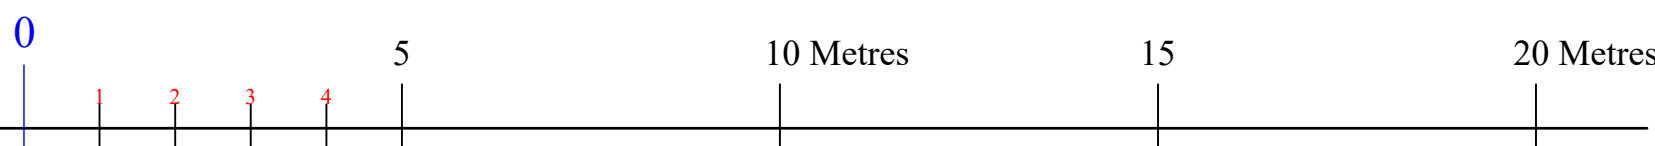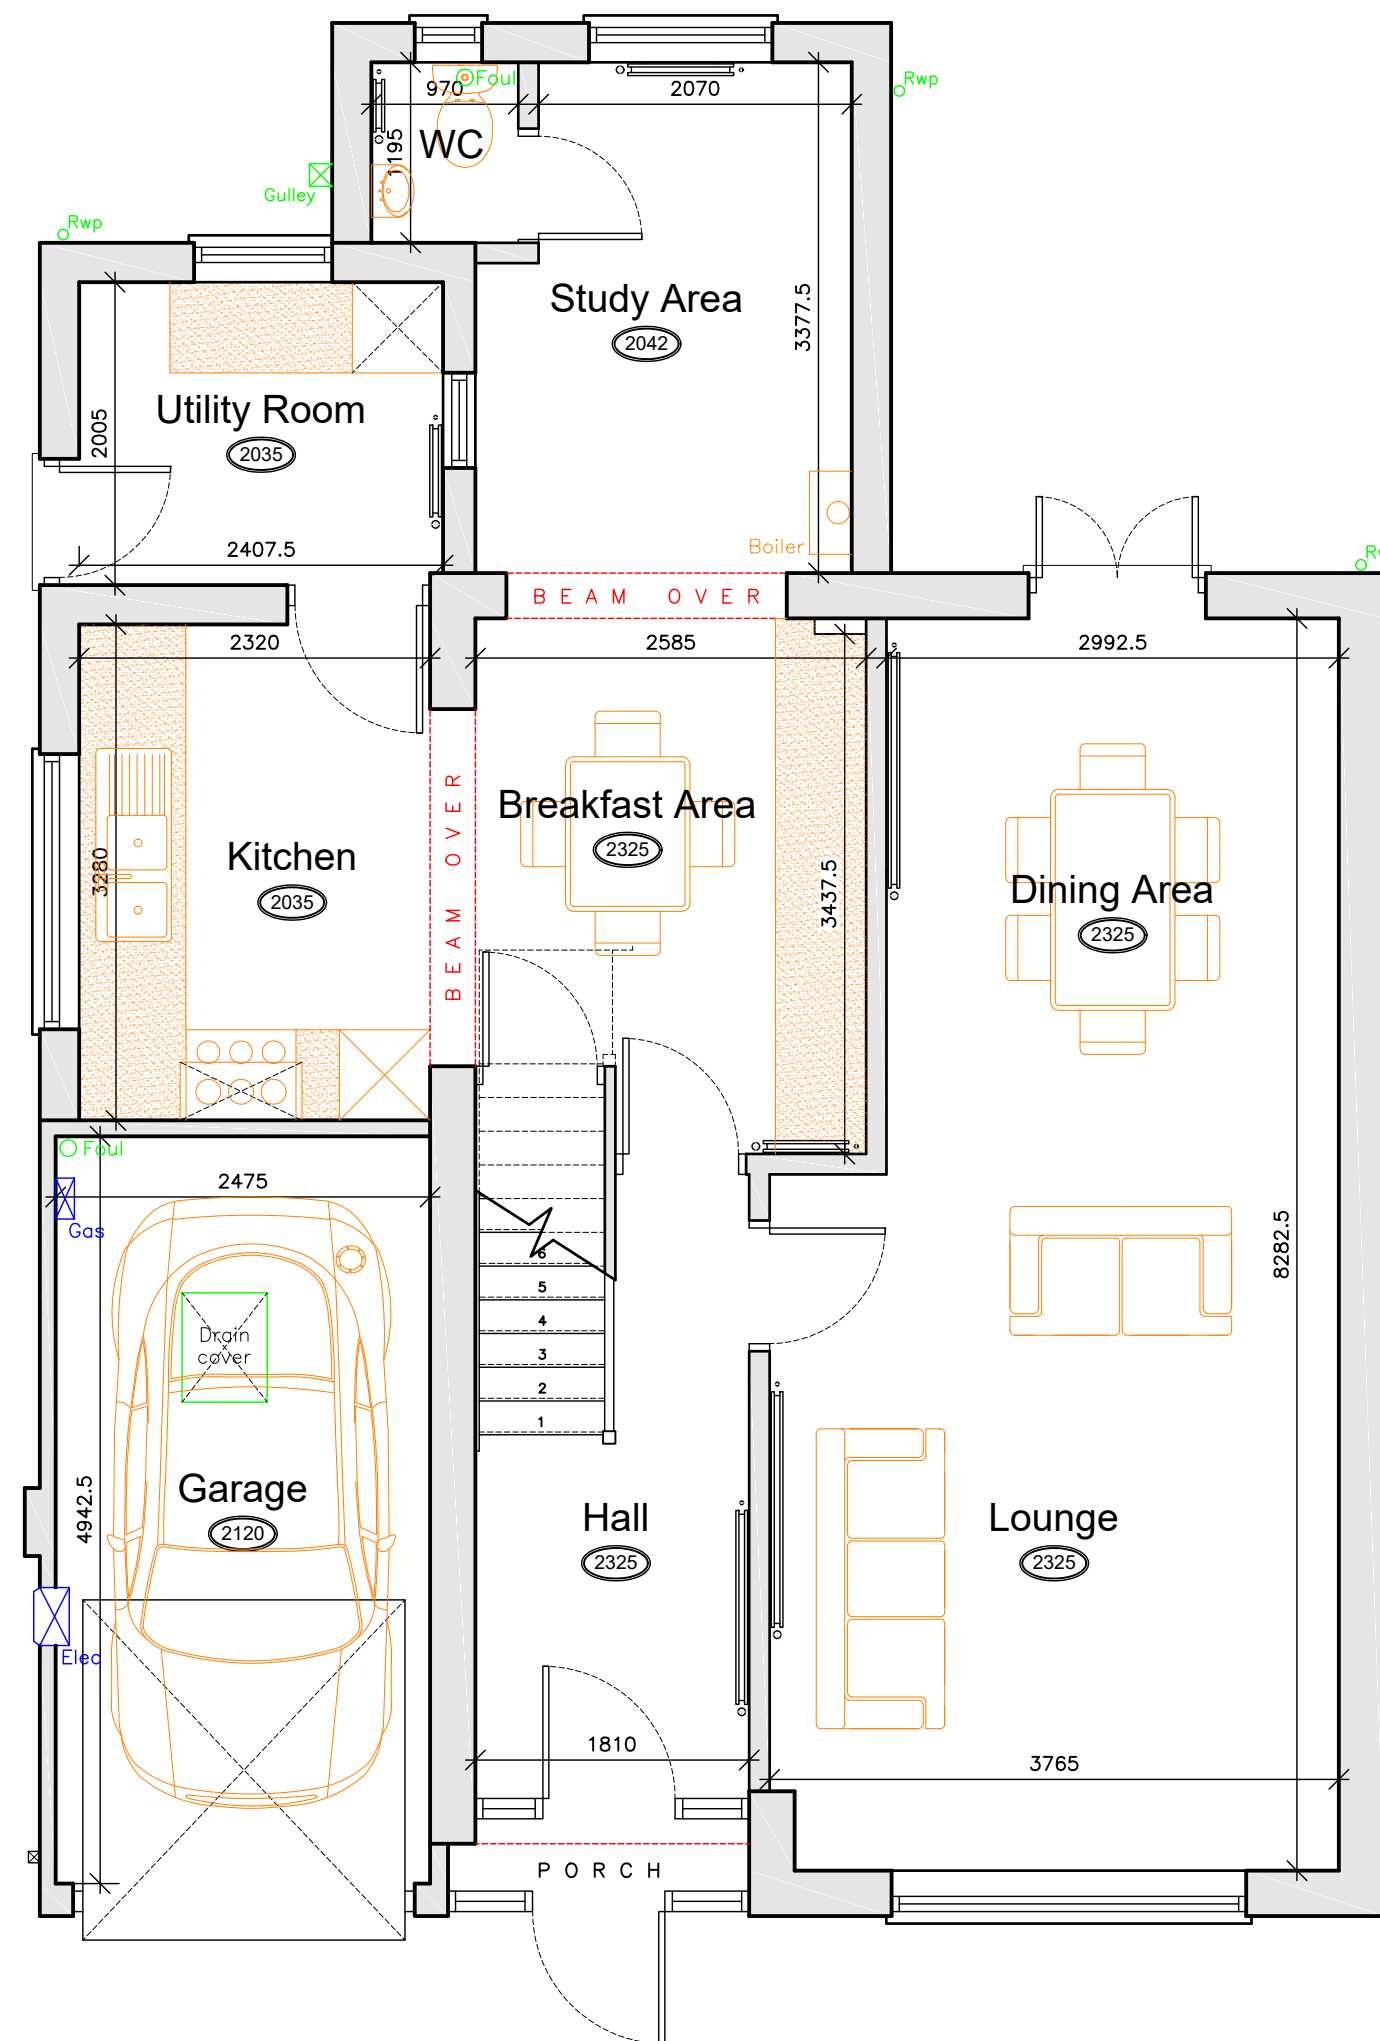


GROUND FLOOR PLAN
SCALE 1:50

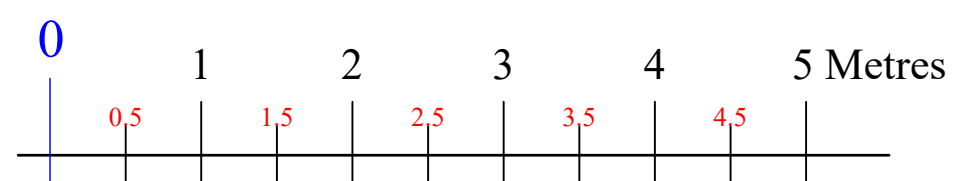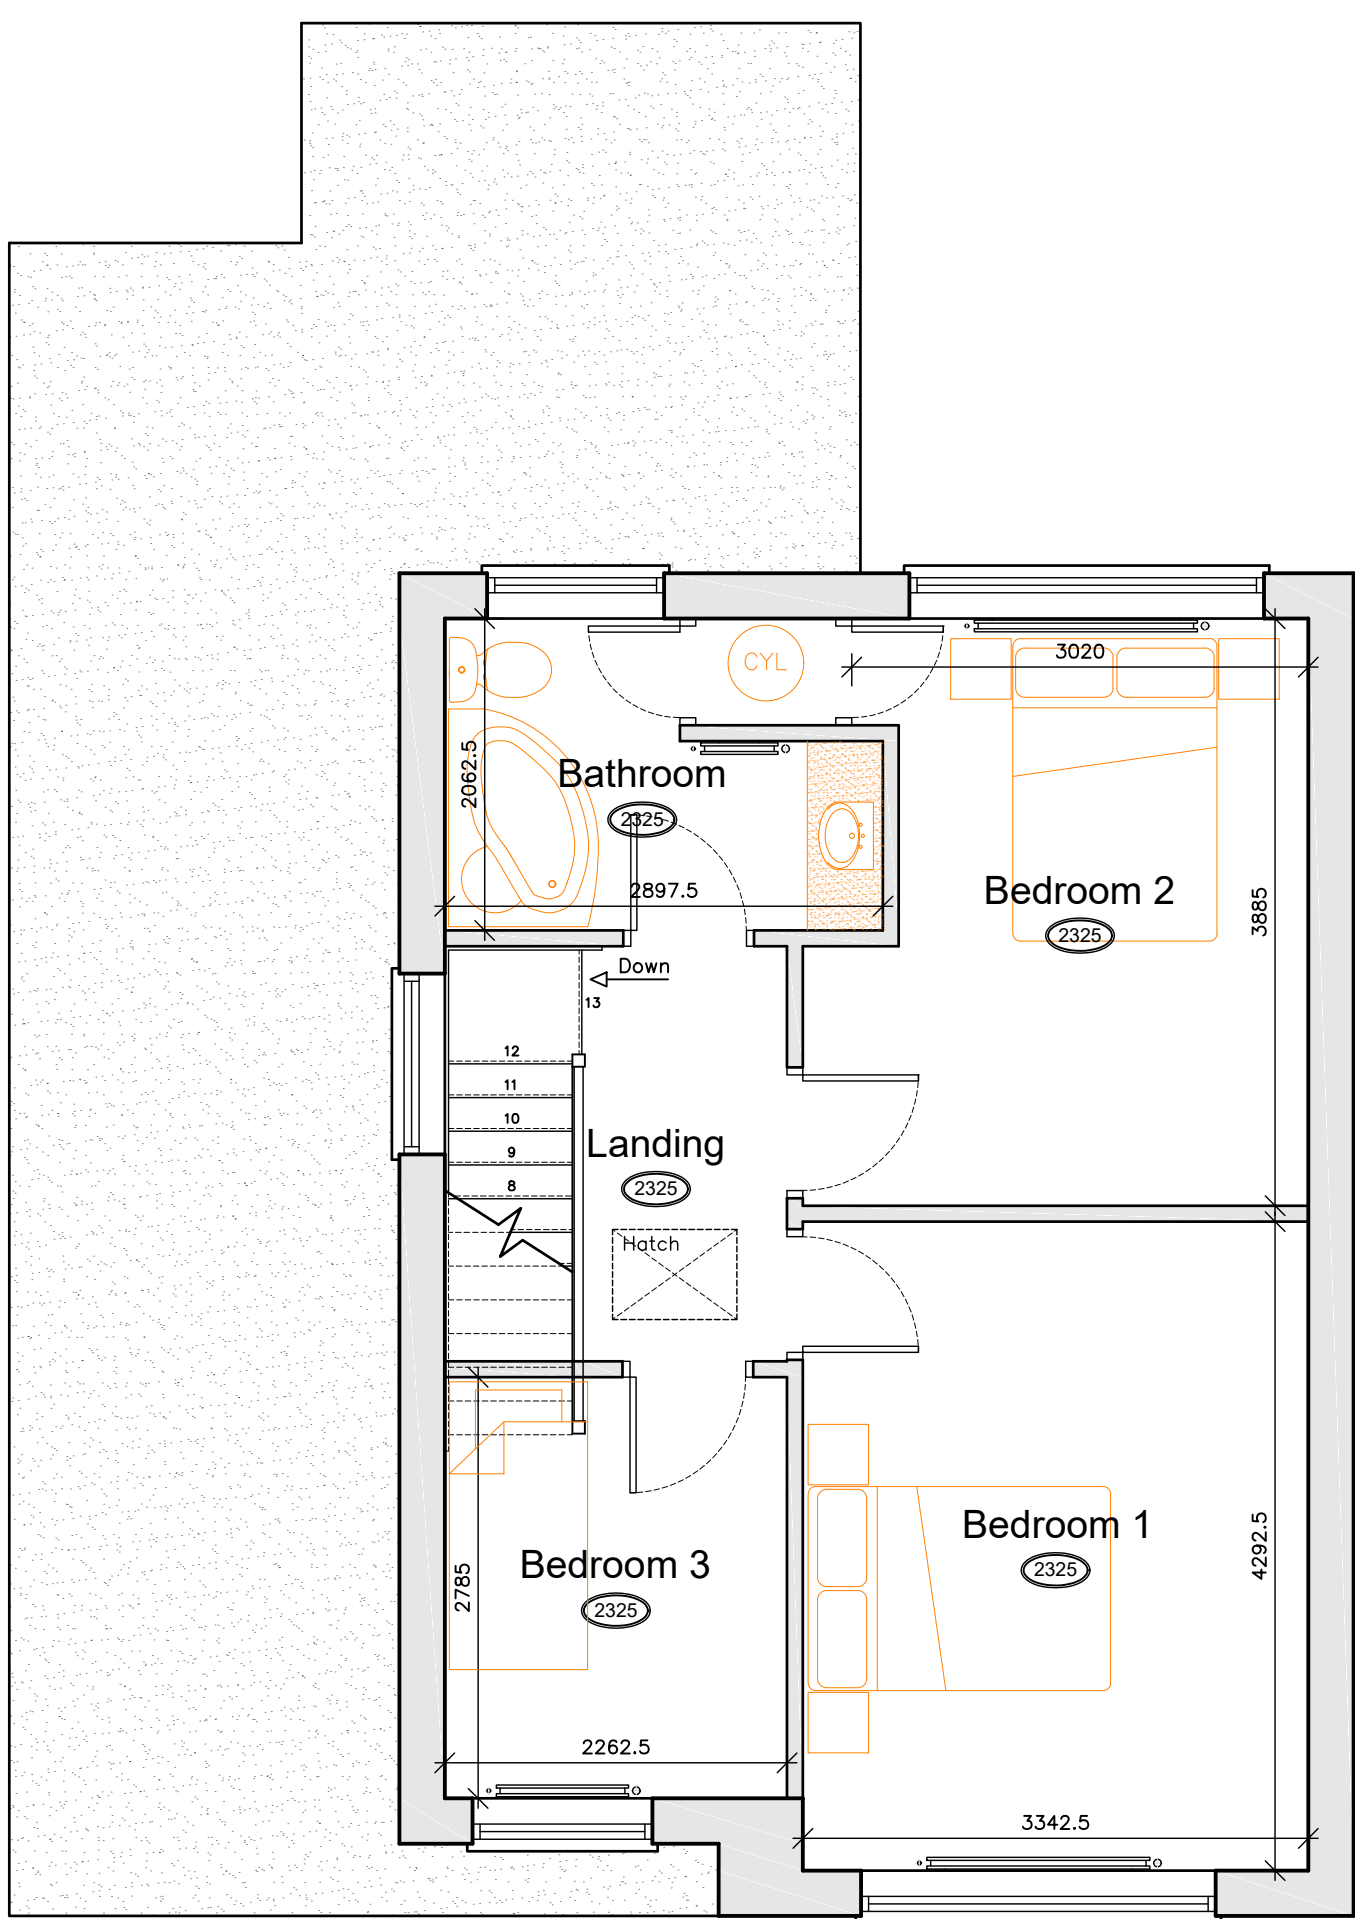

FIRST FLOOR PLAN
SCALE 1:50



SITE LAYOUT PLAN
SCALE 1:200

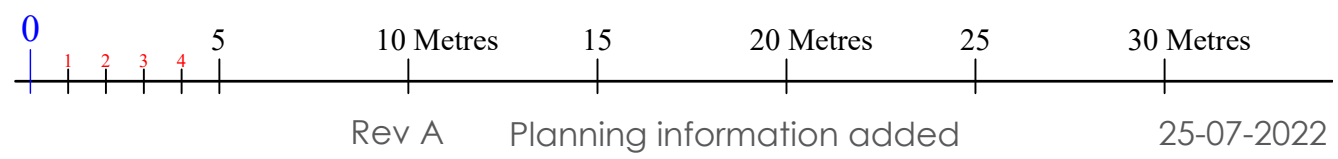

Residential | Commercial | Industrial



ARCHITECTURAL SERVICES
Little Bishops Cottage Staunt Road Frithville Boston
Lincolnshire PE22 7ED

T 01205 750890 M 07970 108502
E enquiries@studio21design.co.uk
W www.studio21design.co.uk

APPLICANT NAME: Mrs E Everett		
PROPOSAL: Proposed Extension 30 Osier Road Spalding Lincolnshire PE11 1UU	DATE: May 2022	SCALE: As Shown
DRAWING TITLE: Existing Plans & Elevations	DRAWING NO: 12-462-01	REVISION: A