




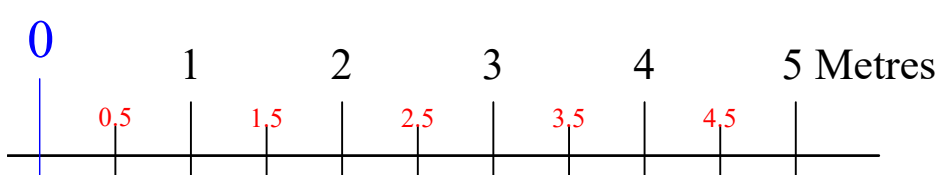


FRONT - NORTH-WEST VIEW

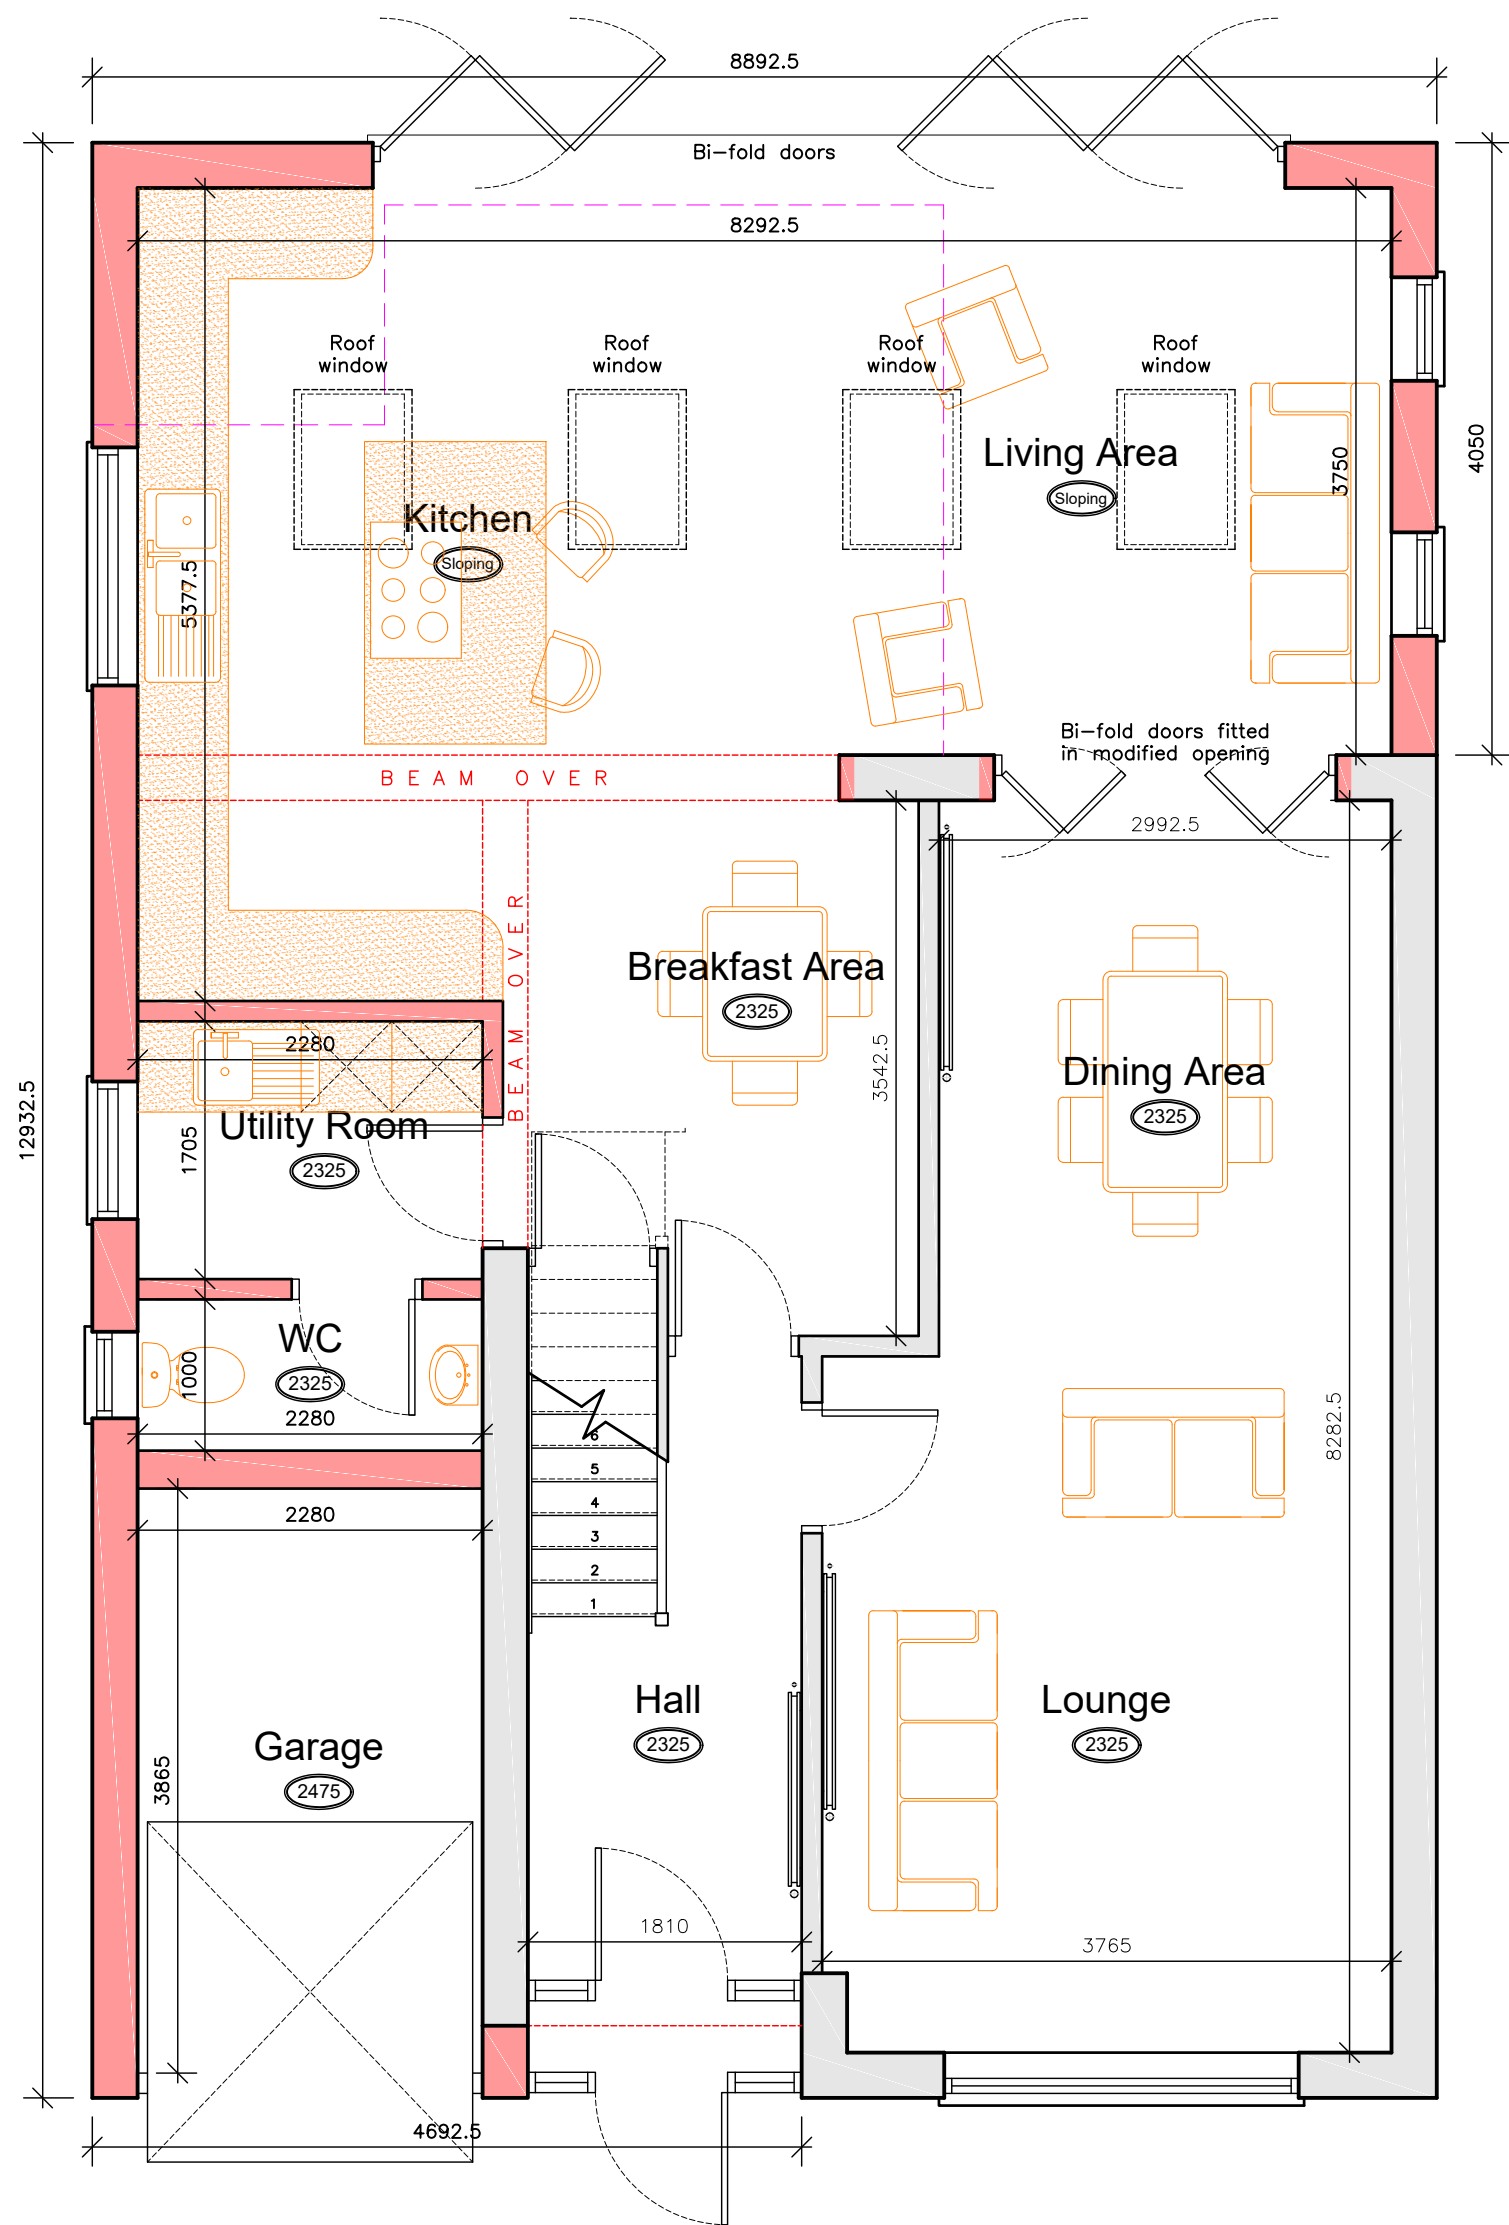

GROUND FLOOR PLAN
SCALE 1:50

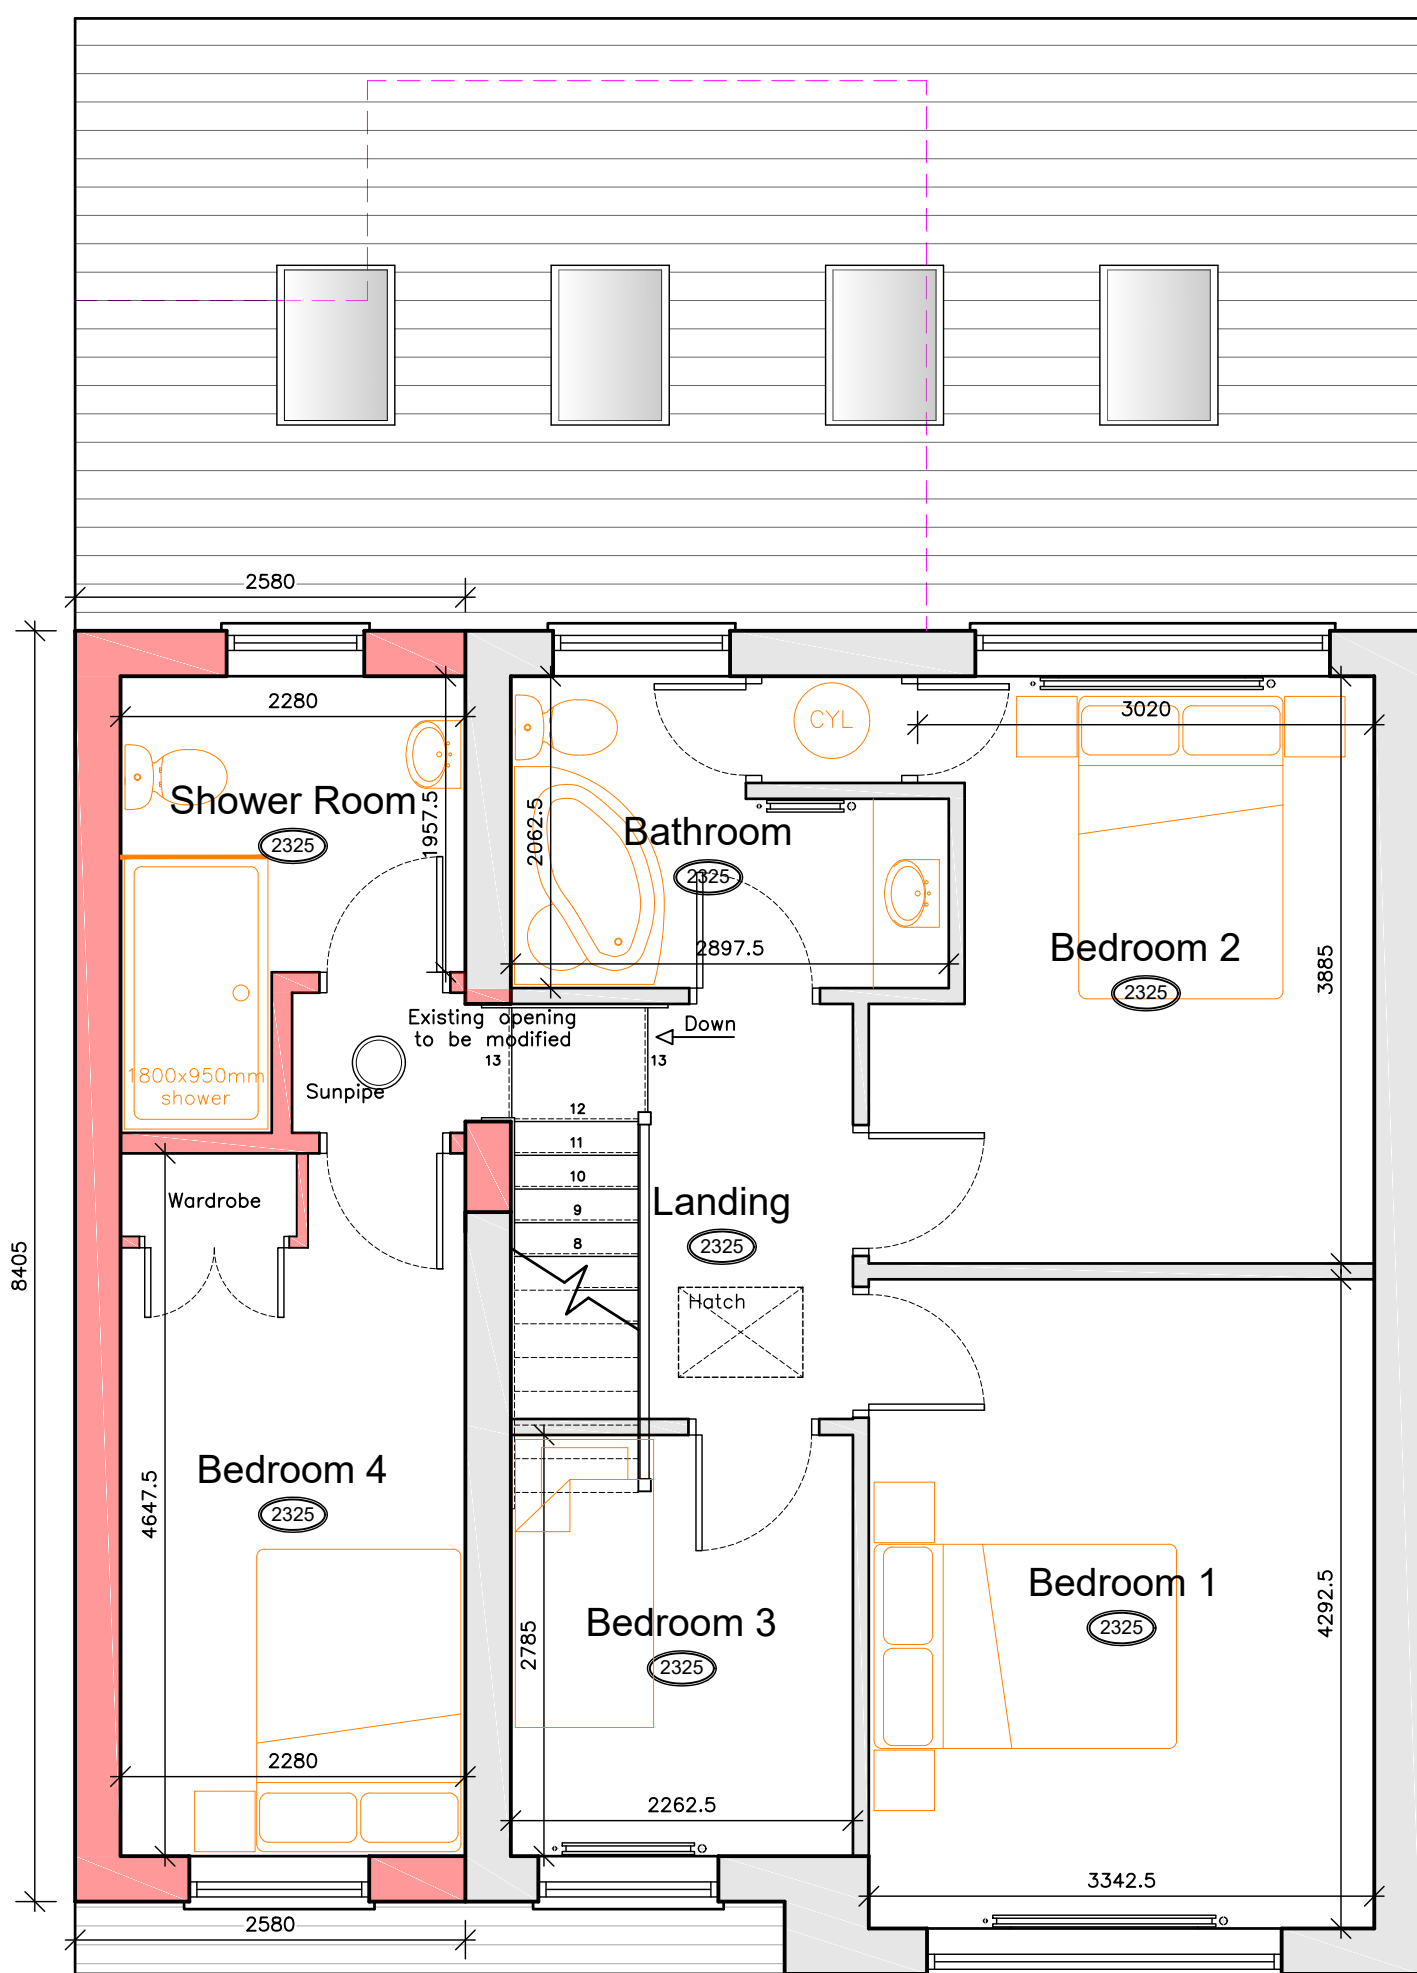

FIRST FLOOR PLAN
SCALE 1:50

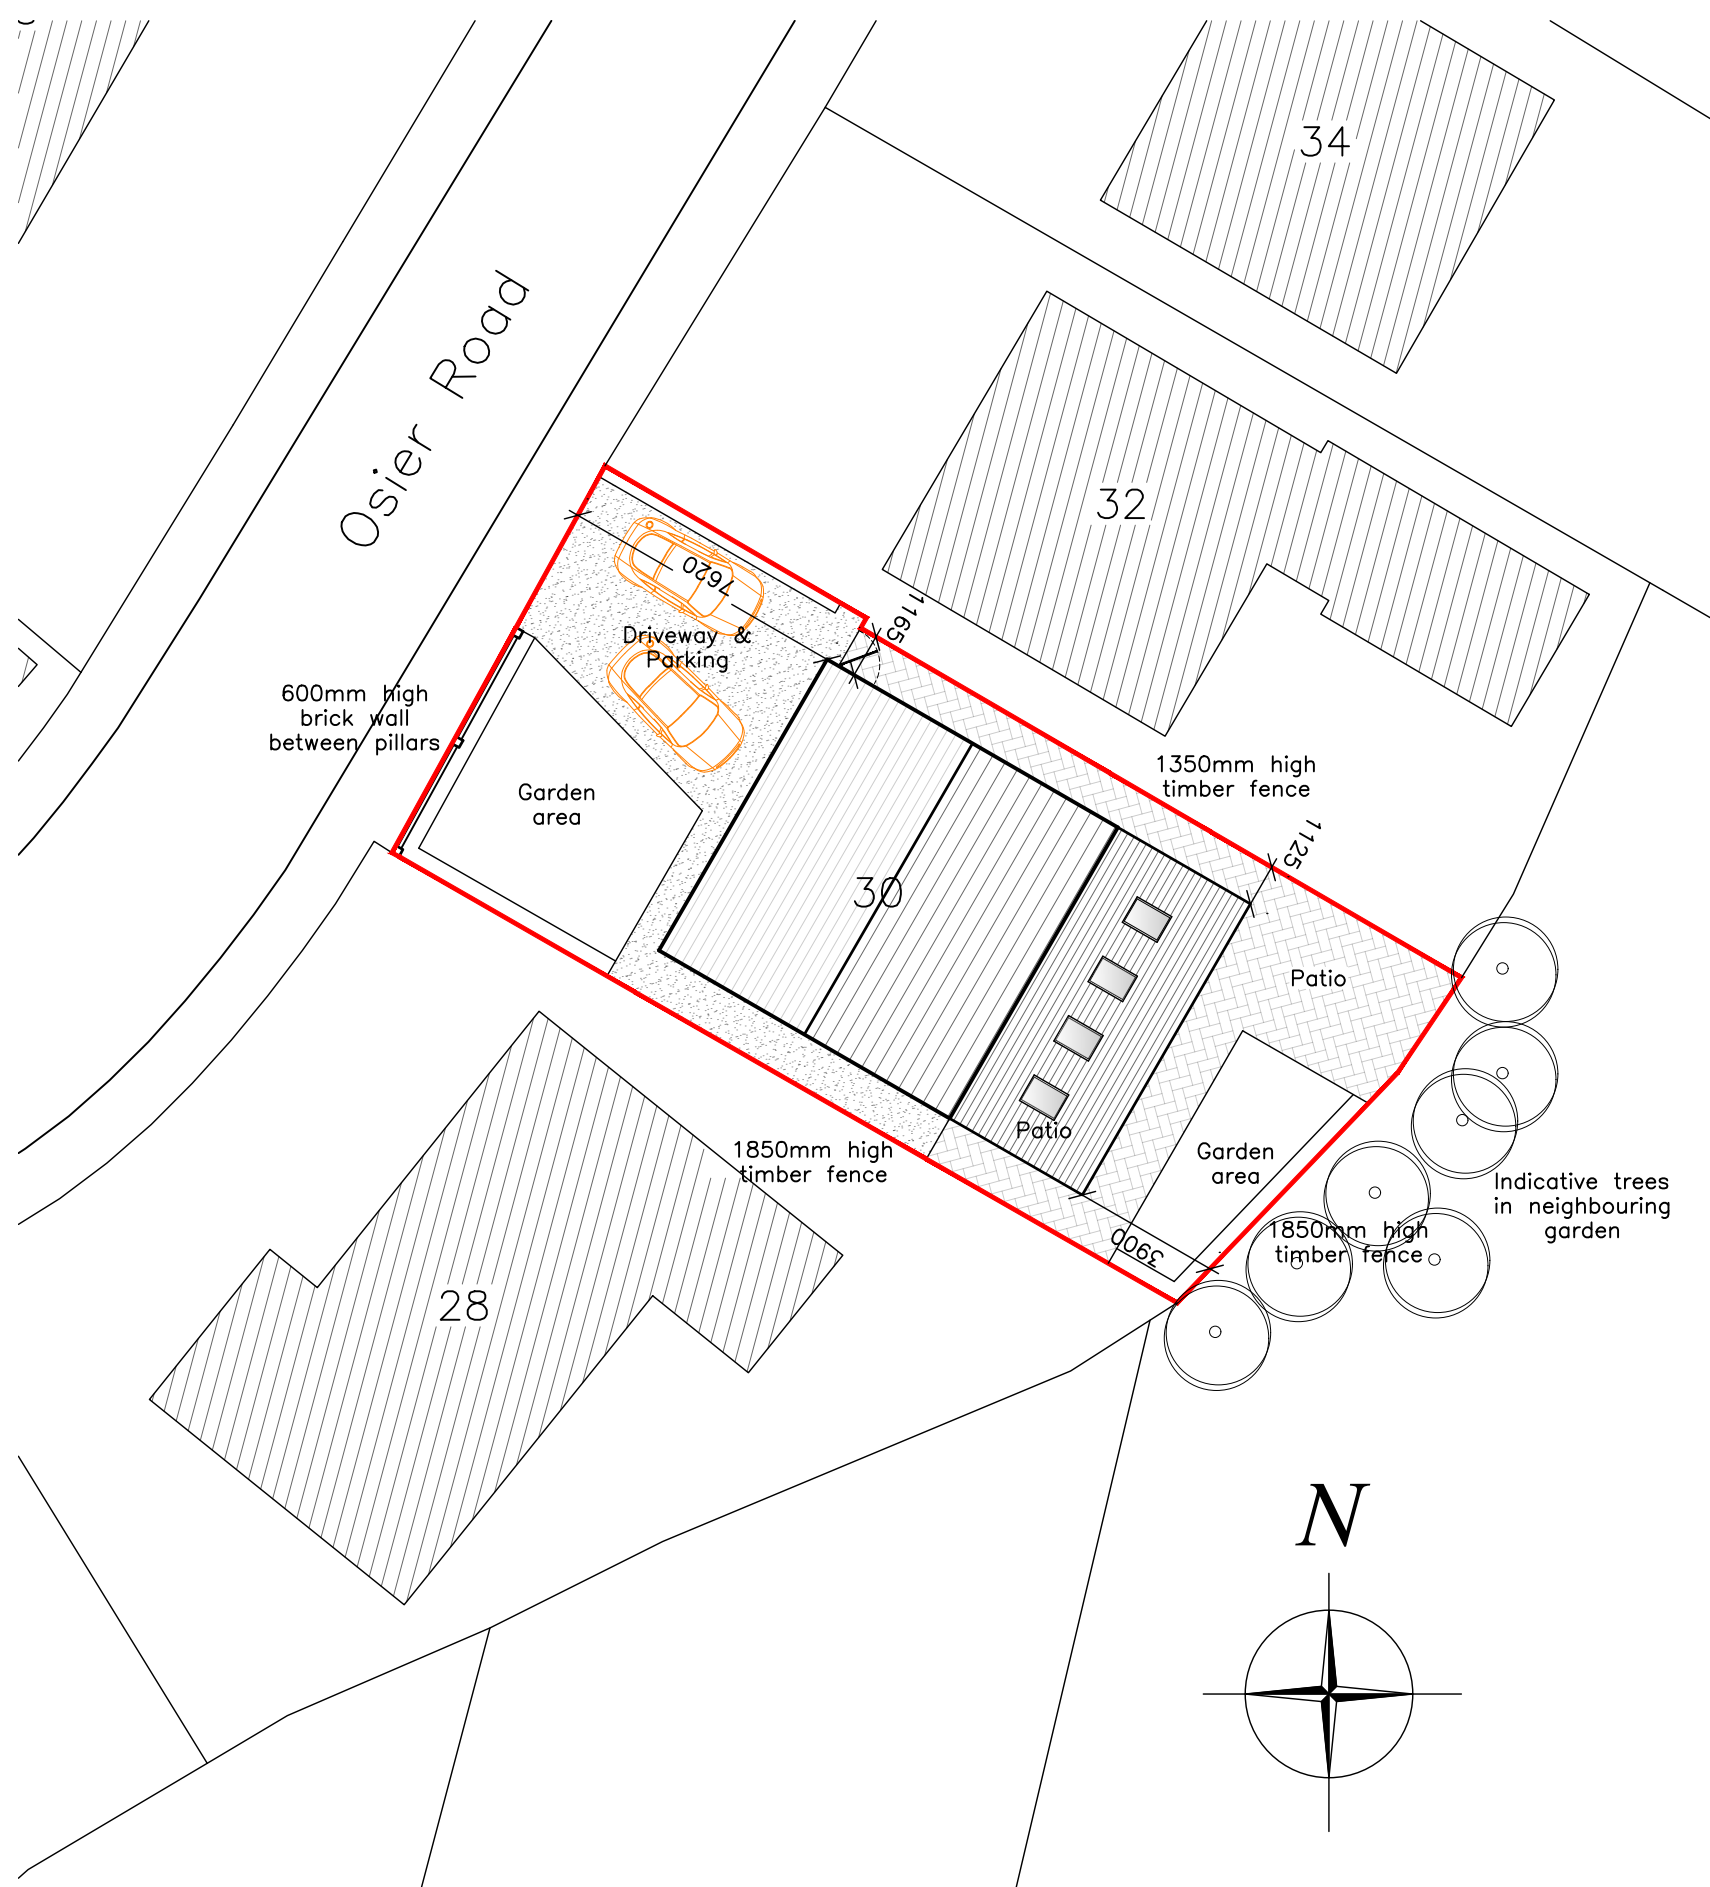

SITE LAYOUT PLAN
SCALE 1:200

Rev A	3D Sketches added	24-05-2022
Rev B	Scheme revised	12-07-2022
Rev C	Scheme revised	18-07-2022
Rev D	Planning information added	25-07-2022



REAR - EAST VIEW

Residential | Commercial | Industrial

STUDIO21 DESIGN

ARCHITECTURAL SERVICES

Little Bishops Cottage Staunt Road Frithville Boston
Lincolnshire PE22 7ED

T 01205 750890 M 07970 108502
E enquiries@studio21design.co.uk
W www.studio21design.co.uk

APPLICANT NAME: Mrs E Everett		DATE: May 2022
PROPOSAL: Proposed Extension 30 Osier Road Spalding Lincolnshire PE11 1UU		SCALE: As Shown
DRAWING TITLE: Proposed Plans	DRAWING NO: 12-462-02	REVISION: D