

01 - Front Elevation
1 : 100



02 - Right Flank
1 : 100



03 - Rear Elevation
1 : 100



04 - Left Flank
1 : 100


001
6 03 - Rear Elevation



Site Location Plan
1 : 1000




3D View 1

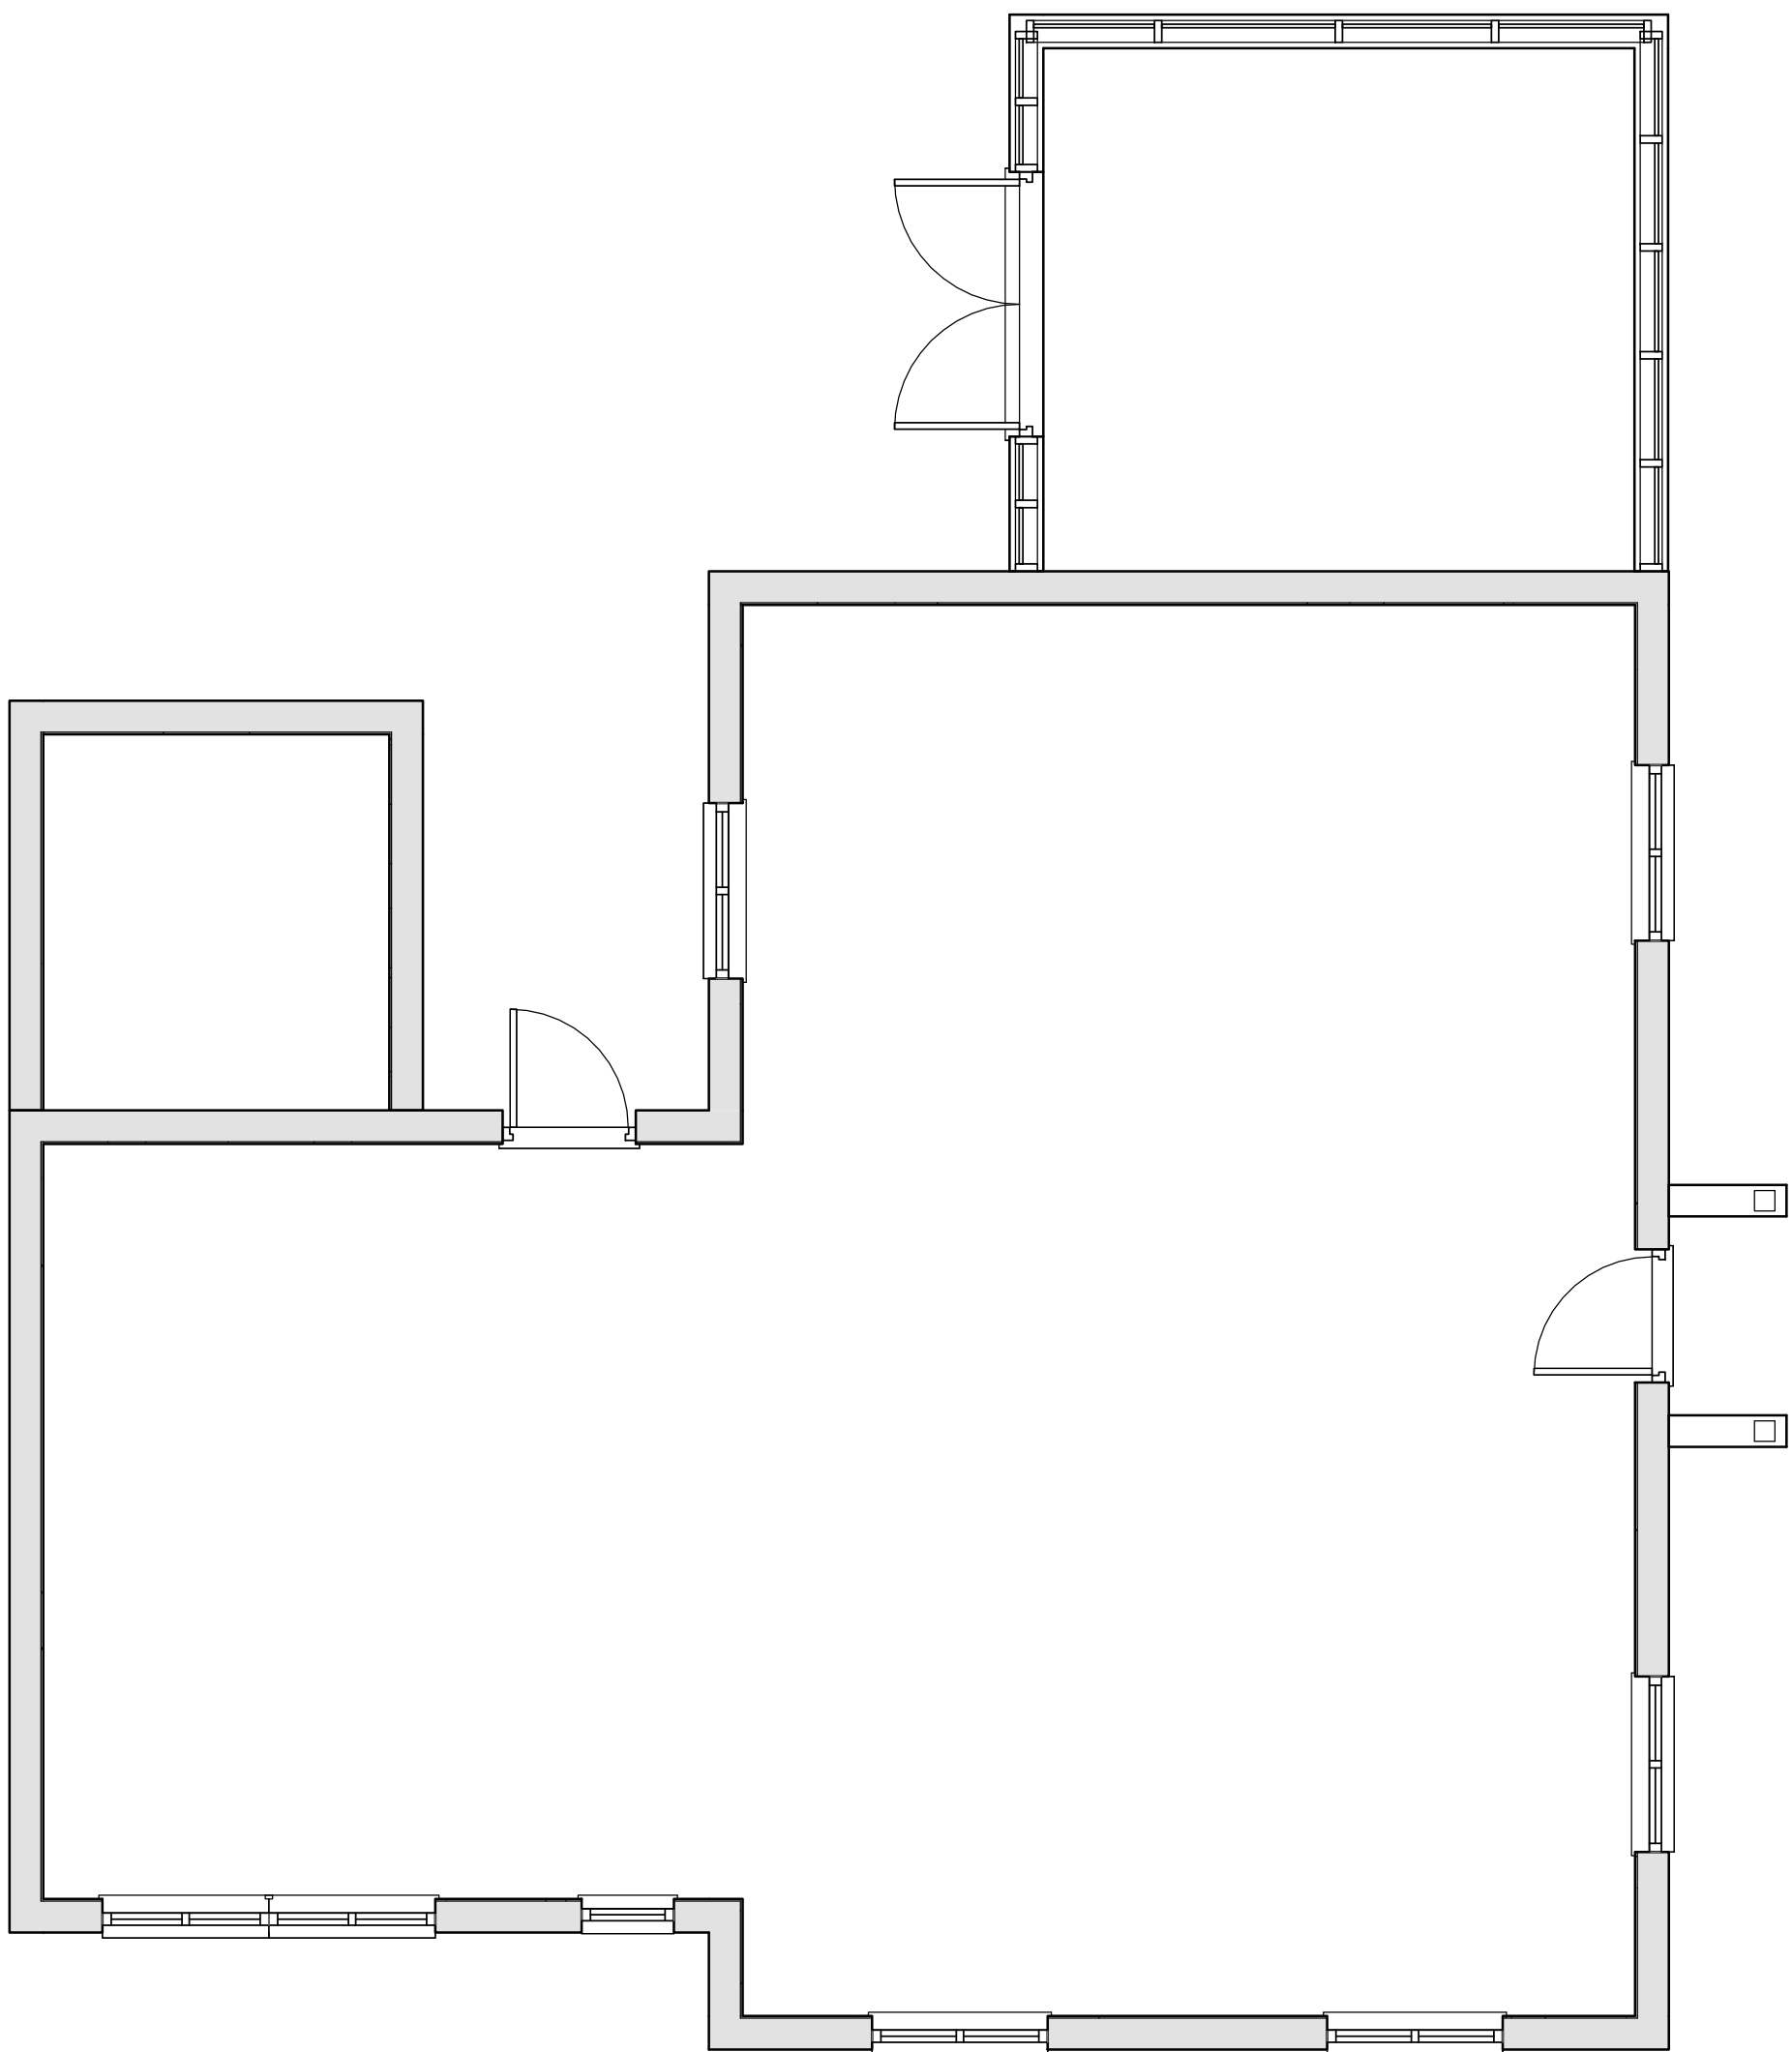

01 - Ground Floor Plan
1 : 50

001
02 - Right Flank

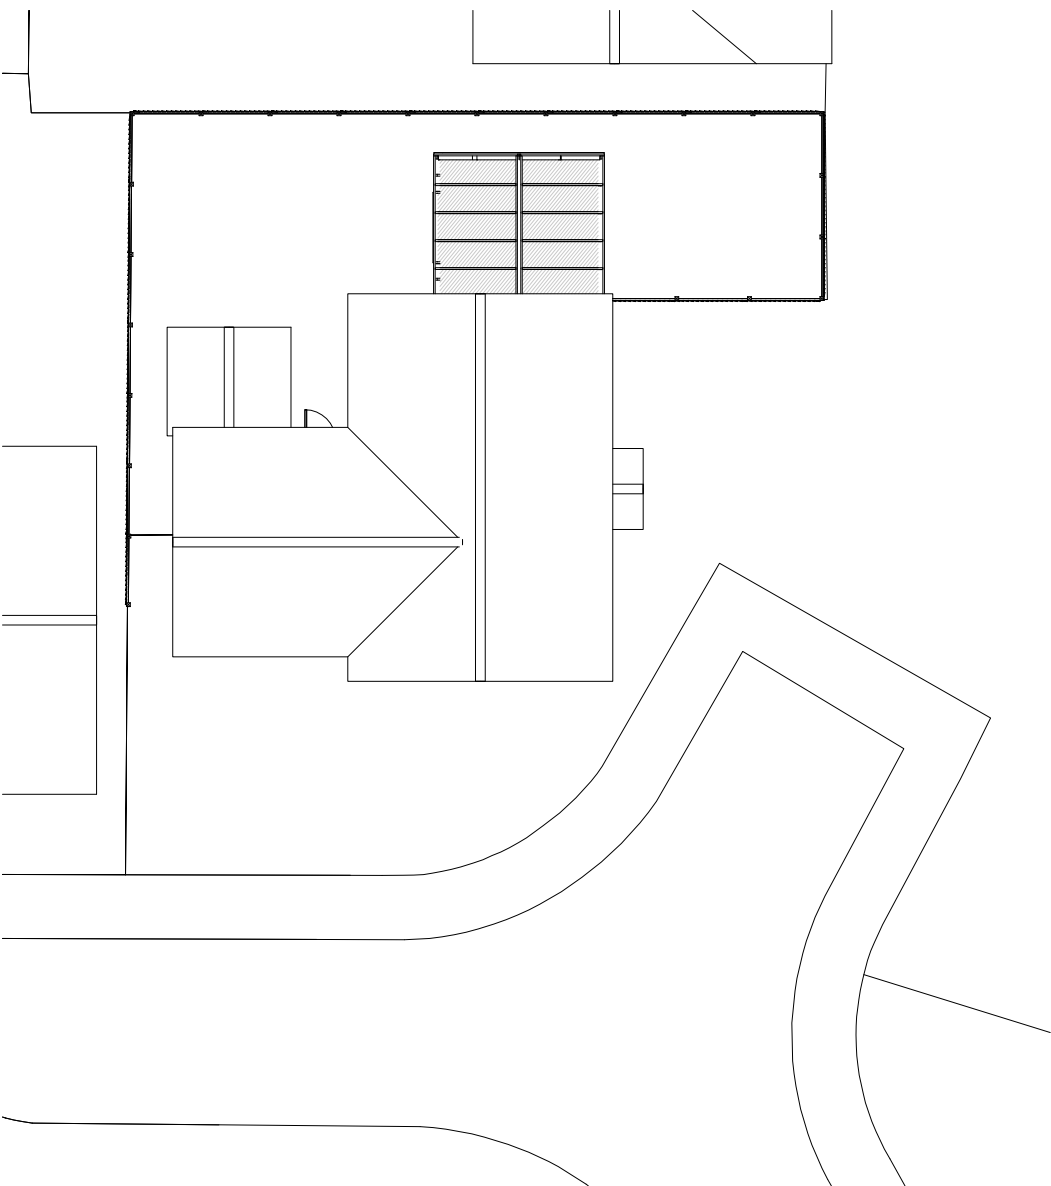

Site Block Plan
1 : 200



3D View 2

PLANNING ISSUE

Due to areas of the structure being covered, unexposed or otherwise inaccessible the notes / specifications of existing materials are subject to confirmation of site when it is feasible to expose the relevant areas of construction.

GENERAL CONDITIONS
Contractors are responsible for checking all dimensions on site when work commences and before ordering any materials. Any discrepancies should be brought to the attention of the Client for remedial action before commencing further.
All materials not specified to be of a standard suitable for the work proposed and be fit for purpose. All work to be in accordance with good building practise and all necessary BS codes for Workmanship on Building Sites.

Client: Mr I Bingham

Site: 14 Woodrow Place
Spalding

Drg Title: Existing Plans



Date 05.08.15	Contract No 2382	Drg No 001
------------------	---------------------	---------------