
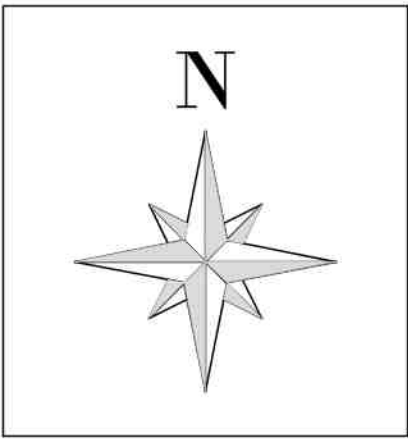


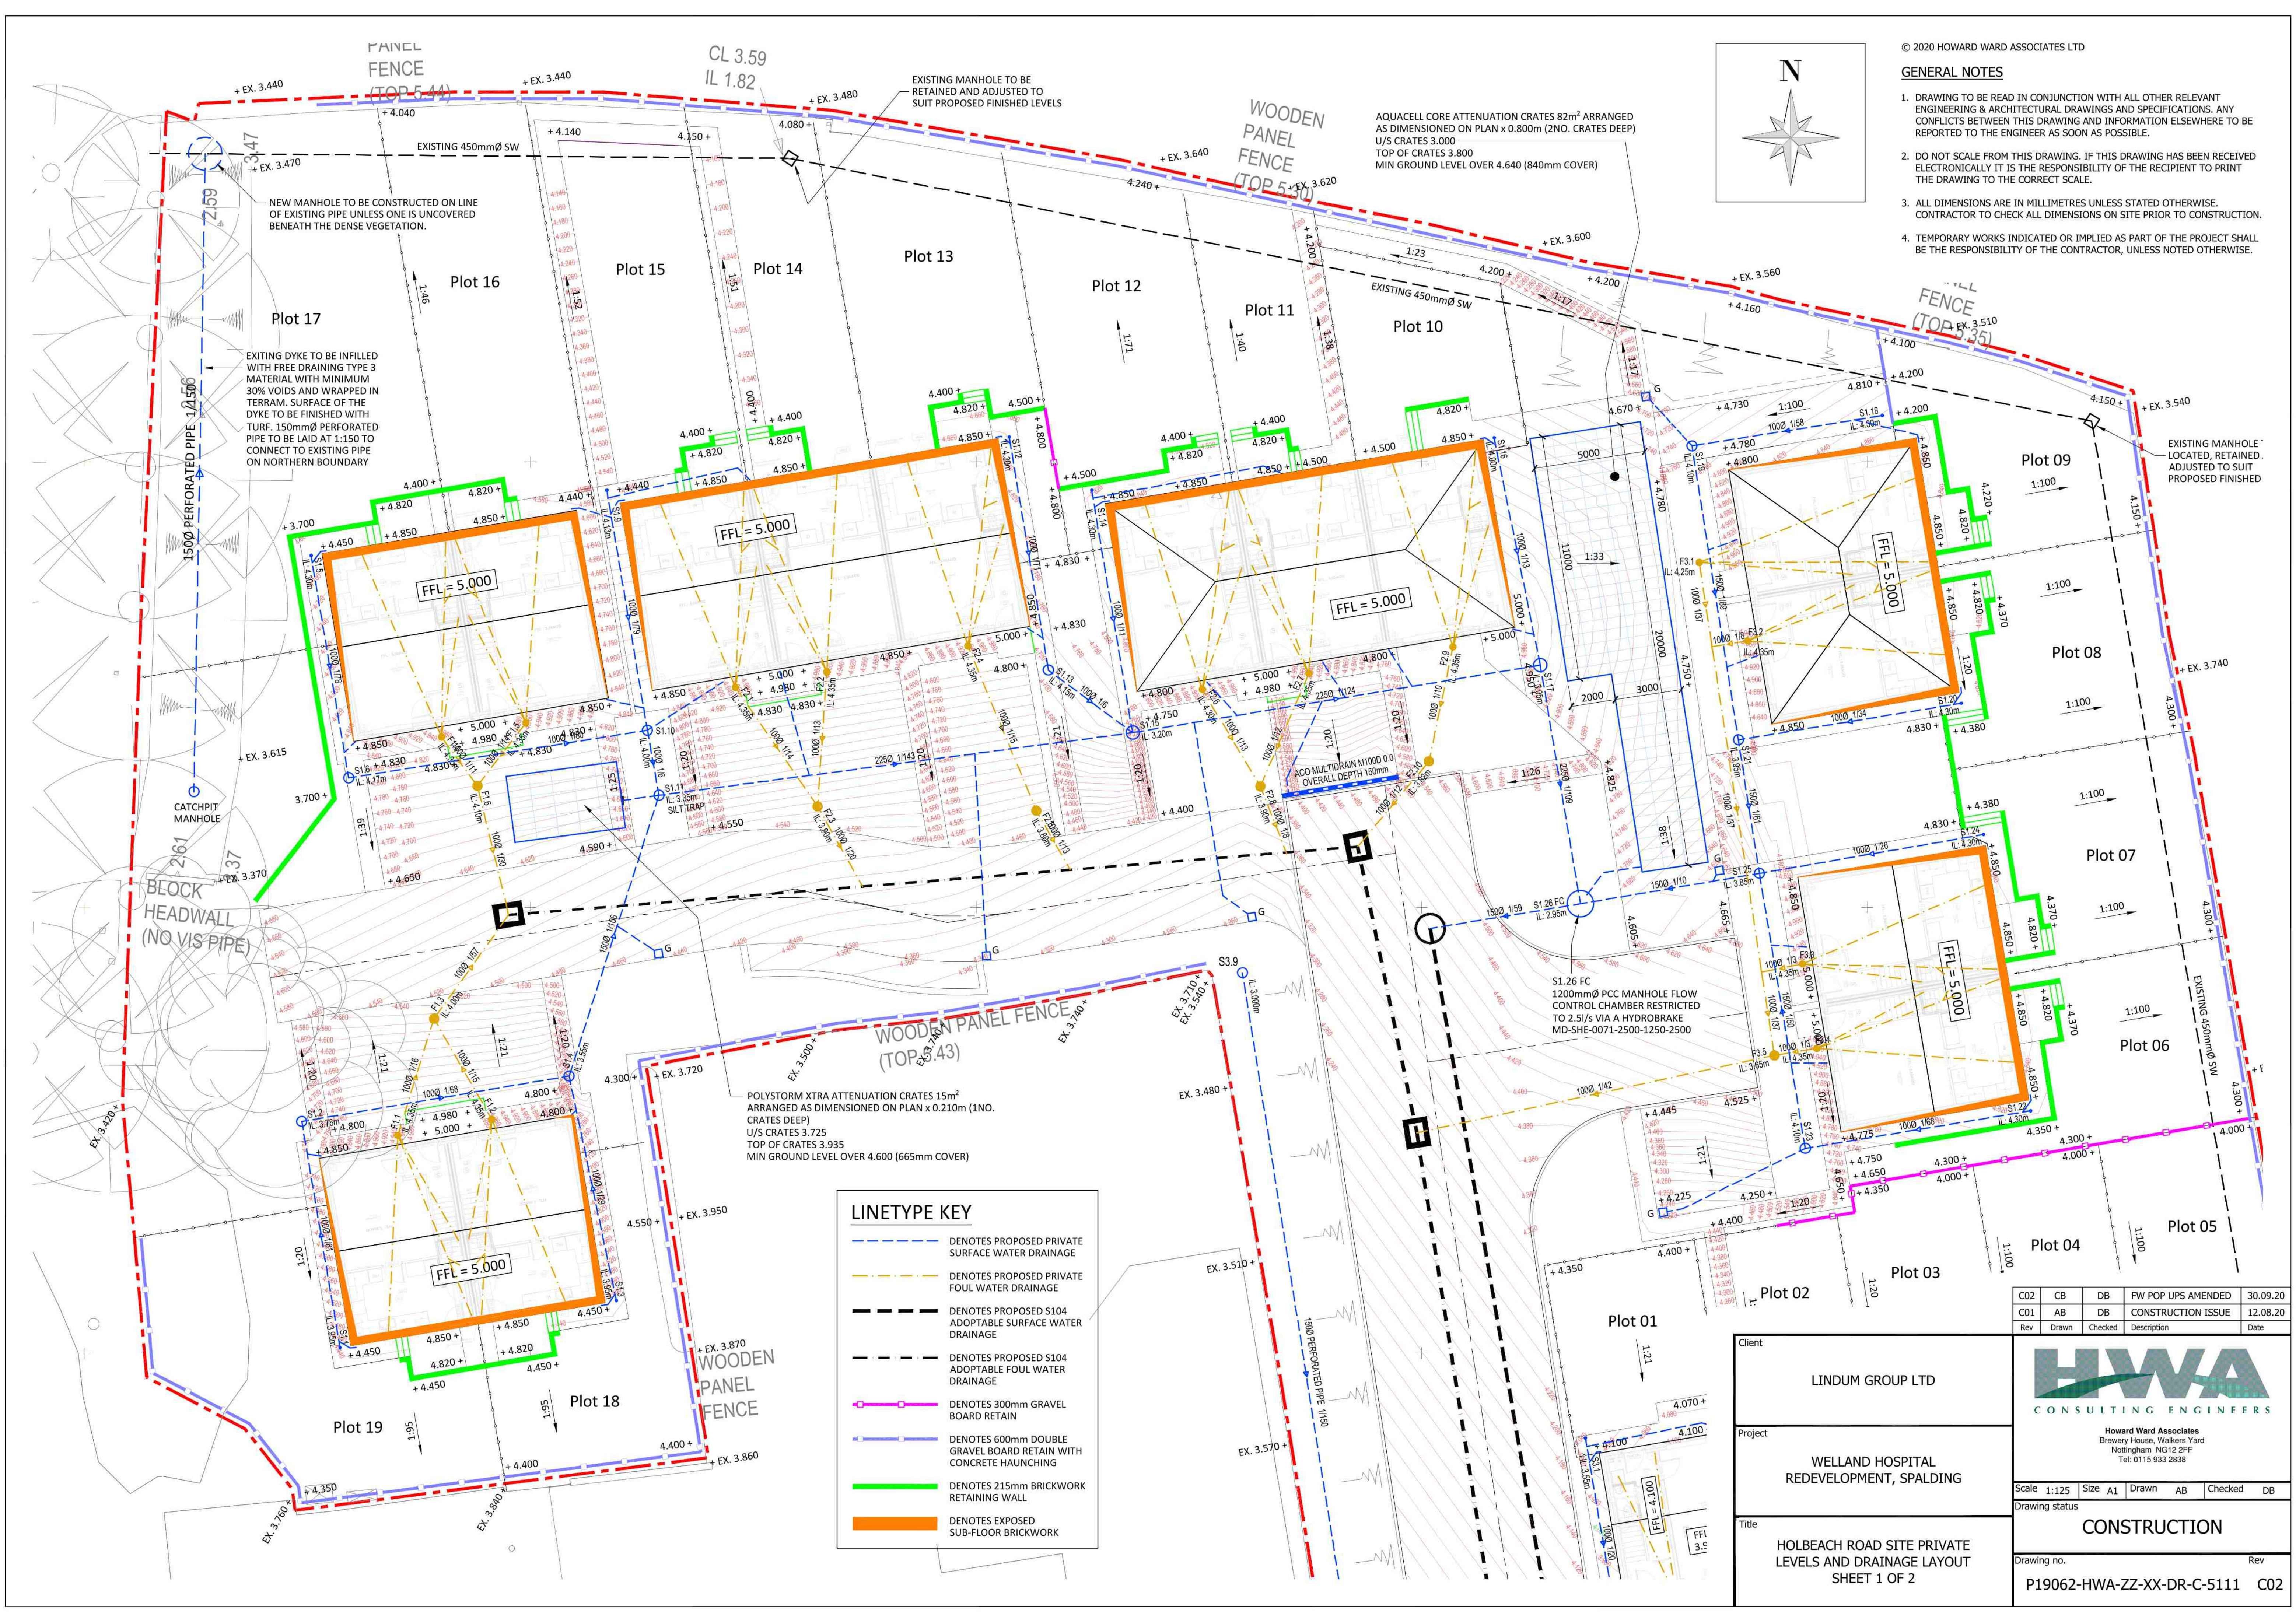

- © 2020 HOWARD WARD ASSOCIATES LTD
- GENERAL NOTES**
- DRAWING TO BE READ IN CONJUNCTION WITH ALL OTHER RELEVANT ENGINEERING & ARCHITECTURAL DRAWINGS AND SPECIFICATIONS. ANY CONFLICTS BETWEEN THIS DRAWING AND INFORMATION ELSEWHERE TO BE REPORTED TO THE ENGINEER AS SOON AS POSSIBLE.
 - DO NOT SCALE FROM THIS DRAWING. IF THIS DRAWING HAS BEEN RECEIVED ELECTRONICALLY IT IS THE RESPONSIBILITY OF THE RECIPIENT TO PRINT THE DRAWING TO THE CORRECT SCALE.
 - ALL DIMENSIONS ARE IN MILLIMETRES UNLESS STATED OTHERWISE. CONTRACTOR TO CHECK ALL DIMENSIONS ON SITE PRIOR TO CONSTRUCTION.
 - TEMPORARY WORKS INDICATED OR IMPLIED AS PART OF THE PROJECT SHALL BE THE RESPONSIBILITY OF THE CONTRACTOR, UNLESS NOTED OTHERWISE.

LINETYPE KEY	
	DENOTES PROPOSED PRIVATE SURFACE WATER DRAINAGE
	DENOTES PROPOSED PRIVATE FOUL WATER DRAINAGE
	DENOTES PROPOSED S104 ADOPTABLE SURFACE WATER DRAINAGE
	DENOTES PROPOSED S104 ADOPTABLE FOUL WATER DRAINAGE
	DENOTES 300mm GRAVEL BOARD RETAIN
	DENOTES 600mm DOUBLE GRAVEL BOARD RETAIN WITH CONCRETE HAUNCHING
	DENOTES 215mm BRICKWORK RETAINING WALL
	DENOTES EXPOSED SUB-FLOOR BRICKWORK

C02	CB	DB	FW POP UPS AMENDED	30.09.20
C01	AB	DB	CONSTRUCTION ISSUE	12.08.20
Rev	Drawn	Checked	Description	Date

Client	LINDUM GROUP LTD
Project	WELLAND HOSPITAL REDEVELOPMENT, SPALDING
Title	HOLBEACH ROAD SITE PRIVATE LEVELS AND DRAINAGE LAYOUT SHEET 1 OF 2



Howard Ward Associates Brewery House, Walkers Yard Nottingham NG12 5FF Tel: 0115 933 2838				
Scale 1:125	Size A1	Drawn AB	Checked DB	
Drawing status				
CONSTRUCTION				
Drawing no.	Rev			
P19062-HWA-ZZ-XX-DR-C-5111	C02			