




THIS DRAWING IS TO BE READ IN CONJUNCTION
WITH THE BUILDING REGULATIONS NOTE LIST

EMERGENCY EGRESS WINDOWS (ESCAPE WINDOWS)

WINDOWS TO ALL HABITABLE ROOMS AT FIRST FLOOR
LEVEL ARE TO BE PROVIDED WITH AN UNOBSTRUCTABLE
AREA OF AT LEAST 0.33m² AND ARE TO BE AT LEAST
450mm WIDE AND 450 mm HIGH

THE BOTTOM OF THE WINDOW OPENING SHOULD BE NOT
MORE THAN 1100mm ABOVE THE FLOOR LEVEL

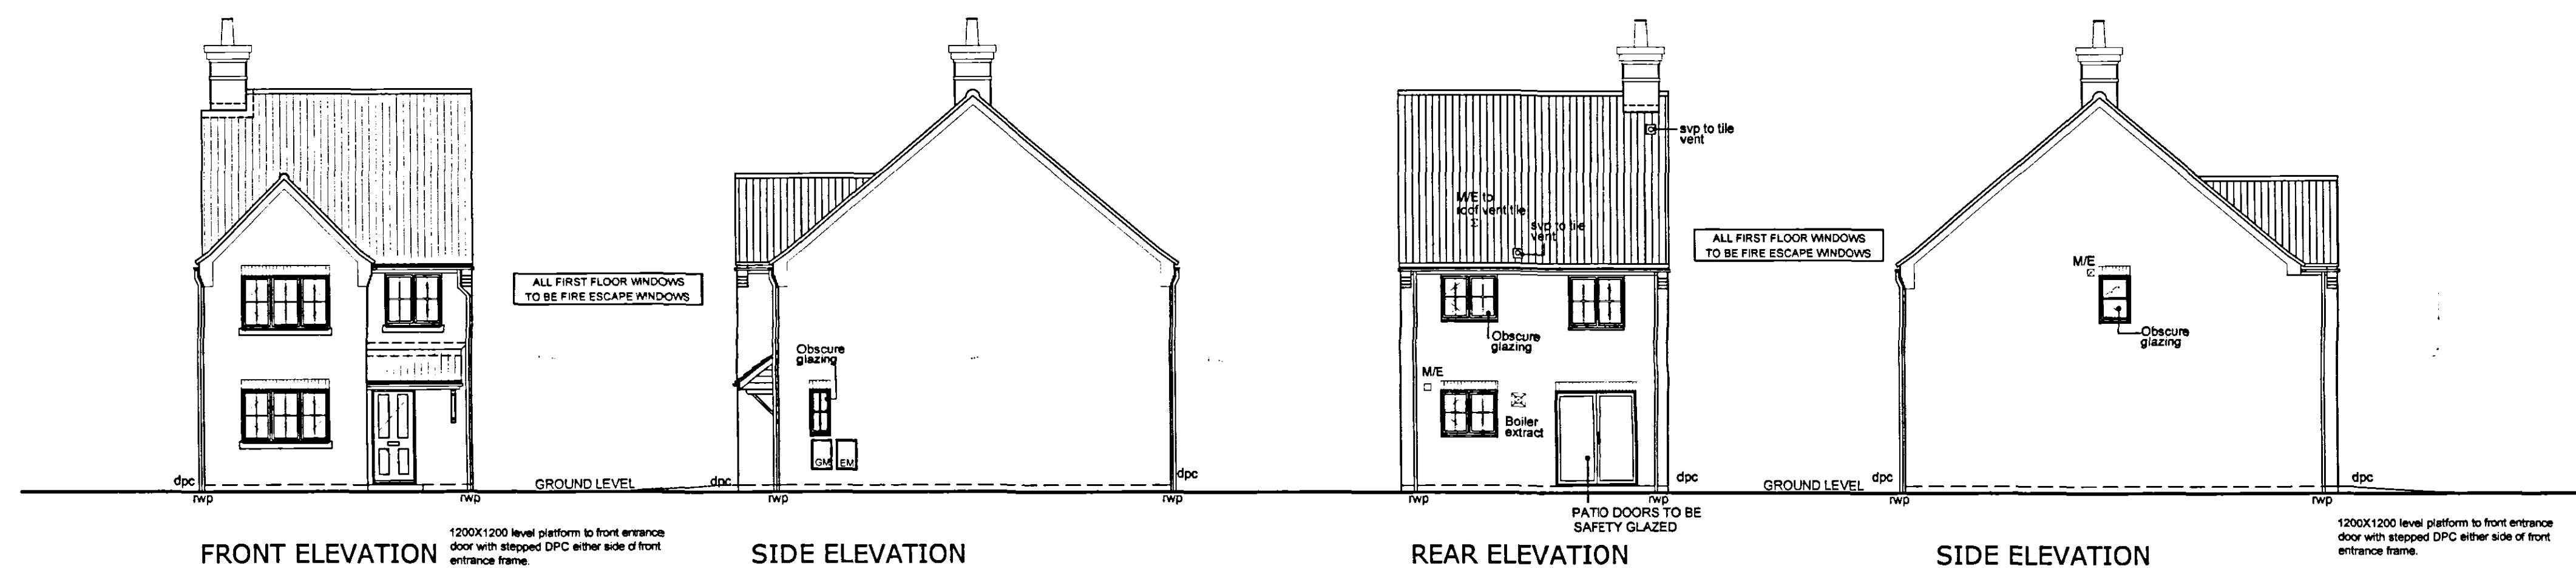

DETERMINED
PLAN

SRDC
PLANNING & DEVELOPMENT
30 MAY 2003
P.f. 0755/06

REV B	STONE CILLS ADDED TO FRONT ELEVATION	AMF	-	23.12.05
REV A	WINDOWS & FRONT DOOR SIZES AMENDED AS PER CLIENTS INSTRUCTION (14.12.04)	MRT	-	04.01.05
REVISION	DESCRIPTION	DRAWN	CHECKED	DATE

103C

WOODS HARDWARE

SCALE 1:50 TITLE Residential Development
MAGELLAN WAY, SPALDING.

DATE DETAIL PROPOSED ELEVATIONS

CONTACTS: 01234 268862 ARCHITECTS & DEVELOPMENT CONSULTANTS 17 GOLDINGTON ROAD BEDFORD MK40 3JY FAX: 01234 353034 15326/236 A

CAD FILE REFERENCE: > 103c.dwg VIEW LEVELS: >
REFERENCE FILE LEVELS: >