






front

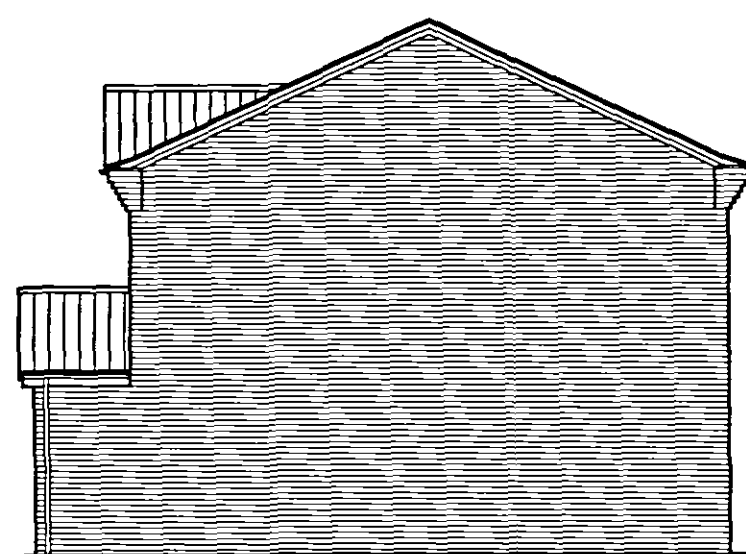


side

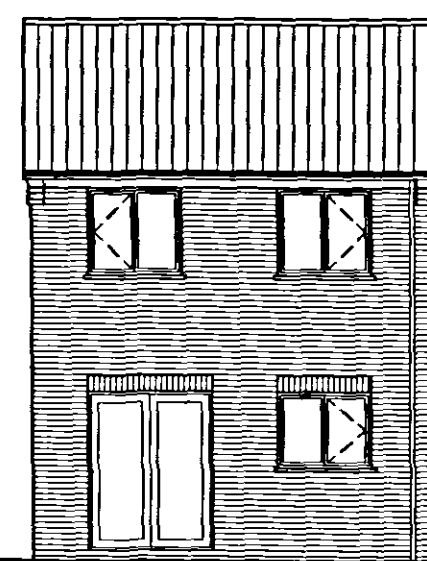


rear

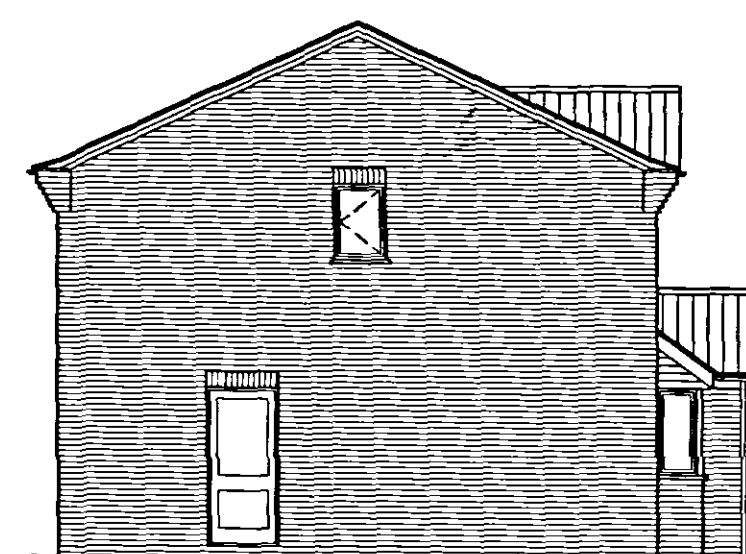

side

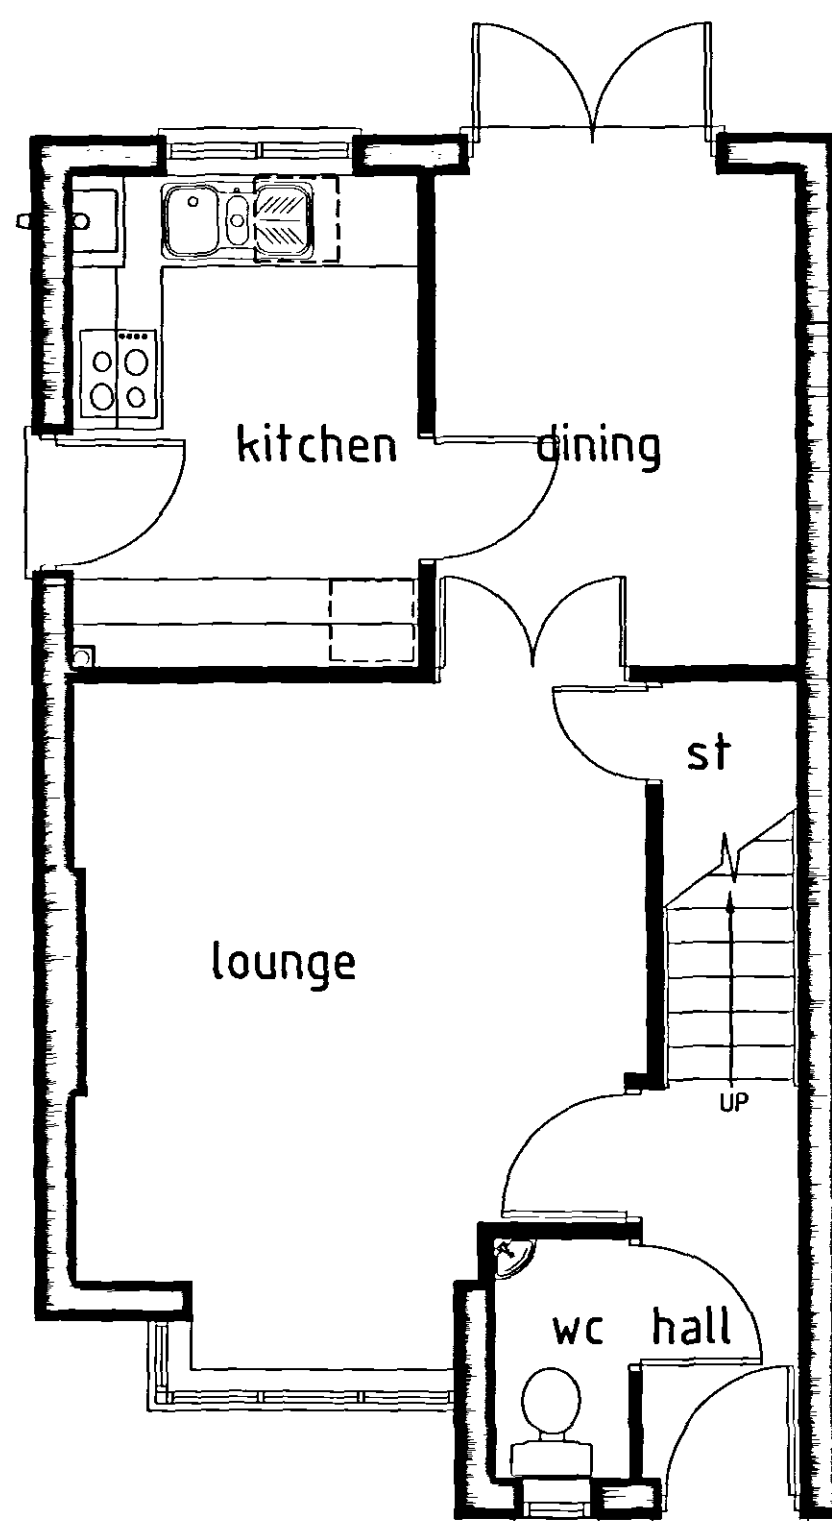

ground floor plan

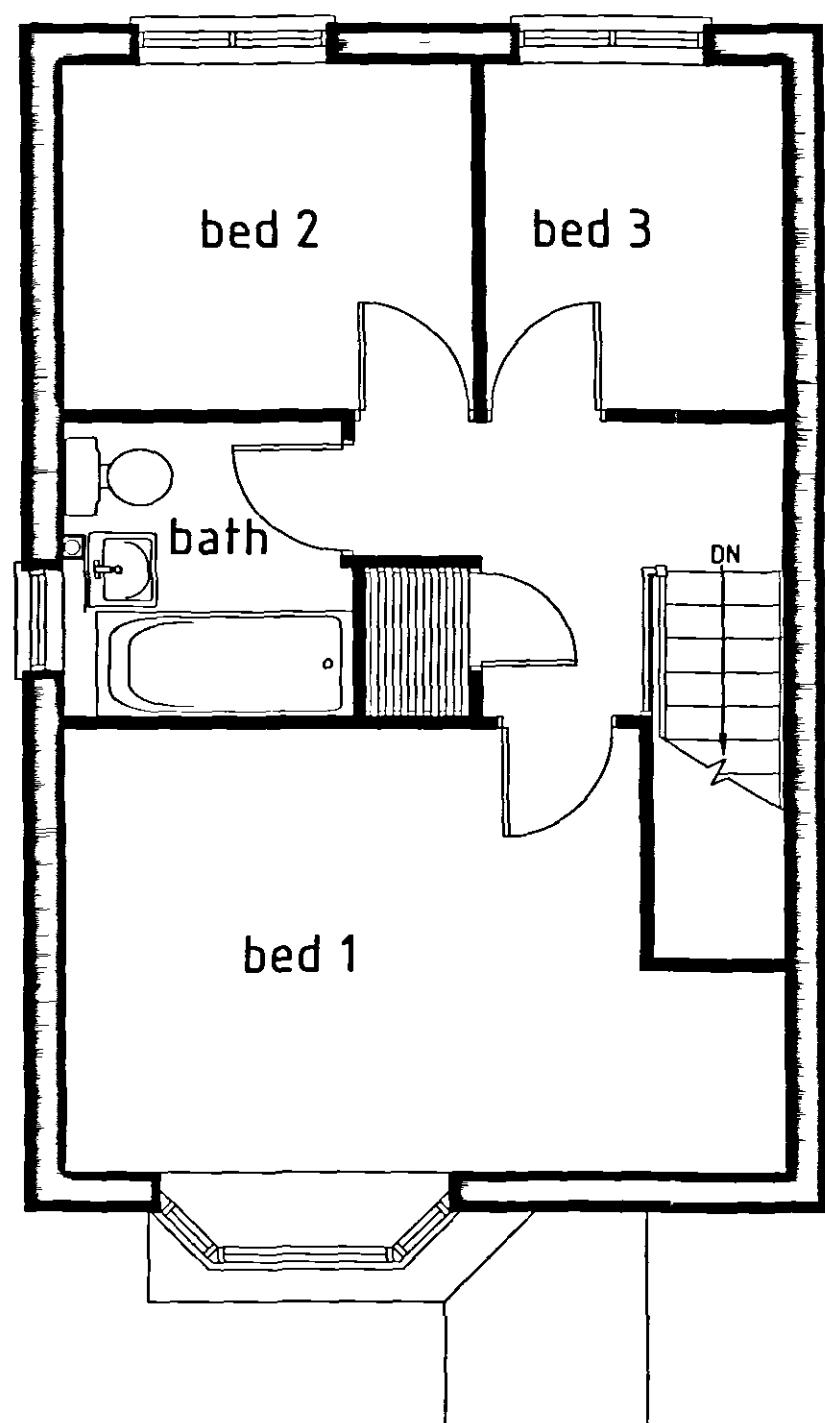

first floor plan

AMENDED PLAN
Ref. A1

Spec
Plans & Development
30 JUN 2006
Ref: 255/06

Room Sizes	
Living Room	3975 x 3775 (13'0" x 12'4")
Dining	3275 x 2375 (10'9" x 7'9")
Kitchen/B'fast	2275 x 3275 (7'5" x 10'9")
Study	
Garage	
Bed 1	2925 x 3825 (9'7" x 12'6")
Bed 2	2700 x 2275 (8'10" x 7'5")
Bed 3	1975 x 2275 (6'6" x 7'5")
Bed 4	
Bed 5	

A	BATHROOM EXTENDED & CYL RE-POSITIONED	09/2001
B	PART L BOILER/KITCHEN UPGRADE	10/03
	ALTERATIONS	

3 bedroom detached
Part L

74.64m sq.

DETERMINED
PLAN

DRAWN

DATE

June 2001

SCALE

1:100/1:50

DRAWING No. 3D55 Part L