

LANDSCAPING, TREE PLANTING & FENCING SCHEME.

A - PROPOSED 1.8m HIGH CLOSE BOARDED FENCE

B - PROPOSED 1.2m HIGH CLOSE BOARDED FENCE

C - EXISTING MATURE HEDGE TO BE RETAINED

D - SILVER BIRCH (BETULA PENDULA) FEATHERED - 1.5m to 1.8m WITH A TERMINAL SHOOT AND LATERAL SHOOTS

E - WHITEBEAM (SORBUS ARIA) FEATHERED - 1.5m to 1.8m WITH A TERMINAL SHOOT AND LATERAL SHOOTS

F - PART BLOCK PAVING & GRAVEL DRIVE.

G - 1.2m MAX. HEIGHT WITH LOW BRICK WALL & RAILINGS

All planting to be in accordance with BS 4428:1989 and amendment No. 1 (1991)

All trees to be planted with minimum 0.6m plastic mulch mat and to be staked, tied and tubed.

1/3 to 1/2 bag of peat free tree and shrub planting compost to be incorporated into backfill for each tree hole.

All trees, shrubs and bushes shall be maintained by the owner or owners of the land on which they are situated for a period of five years beginning with the date of completion of the scheme and during that period all losses shall be made good as and when necessary.

EXISTING LEVELS PLAN  
1:250

NOTE :-


PROPOSED F.F.L TO BE IN ACCORDANCE WITH FRA @ 3.60m

ALL LEVELS RELATE TO METRES ABOVE O.D. NEWLYN

NOTE :-

NEW ACCESSES TO BE IN ACCORDANCE WITH THE SPECIFICATION & THE REQUIREMENTS OF L.C.C. HIGHWAYS.

SITE PLAN &  
PROPOSED SITE LEVELS  
1:250

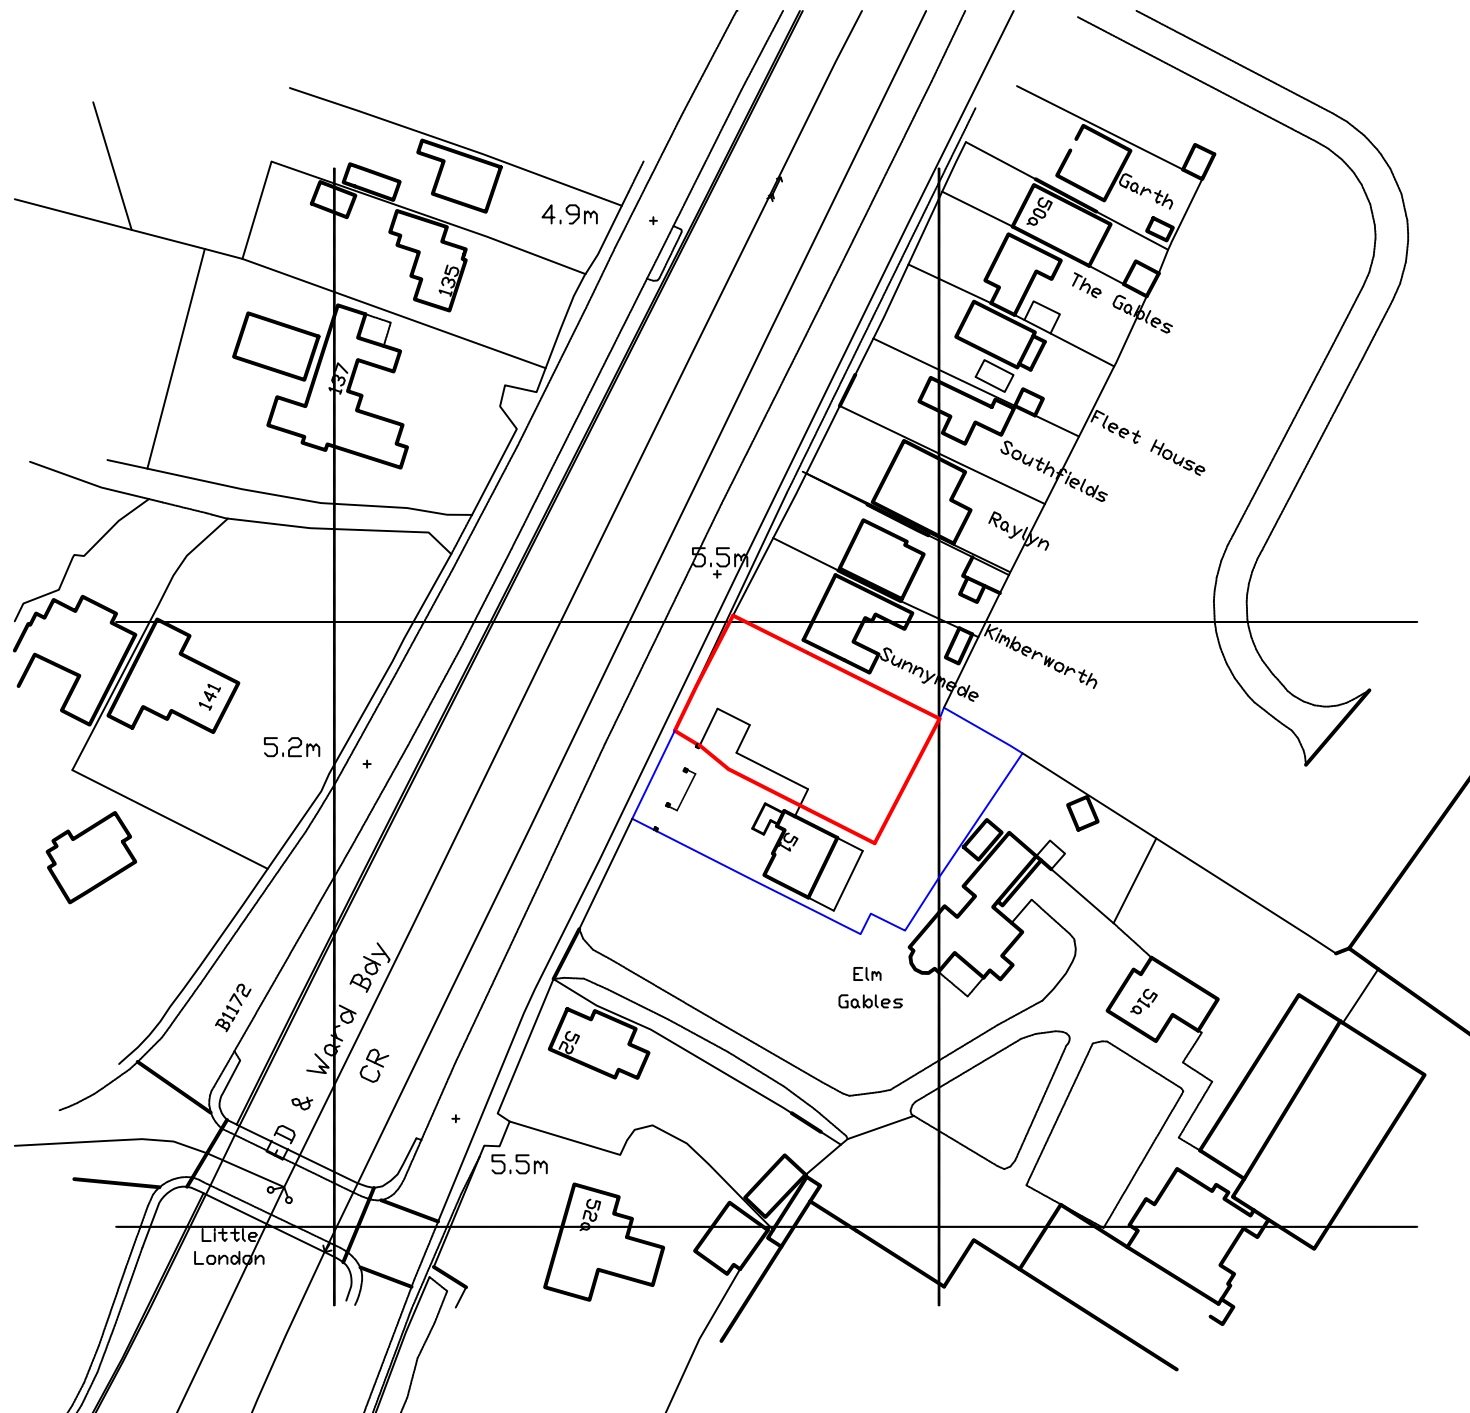

Drondance Survey (c) Crown Copyright 2021. All rights reserved. Licence number 100022432

LOCATION PLAN  
1:1250

|  |  |  |
|--|--|--|
|  |  |  |
|  |  |  |
|  |  |  |
|  |  |  |
|  |  |  |
|  |  |  |
|  |  |  |
|  |  |  |
|  |  |  |
|  |  |  |

|     |                                       |             |
|-----|---------------------------------------|-------------|
| A   | PLANNING RE APPLICATION - REMOVED PNG | AUGUST 2026 |
| ref | revision                              | date        |

**G. R. MERCHANT LTD.**  
I.ENG AMICE FIWO  
**ARCHITECTURAL, STRUCTURAL  
AND LAND DRAINAGE  
CONSULTANTS**  
4 Wrights Mews  
12A Park Road, Holbeach,  
Spalding, Lincs. PE12 7EE  
Tel: 01406 490800  
Fax: 01406 425744  
E-Mail: gr.merchant@btconnect.com

**Project**  
RESIDENTIAL DEVELOPMENT  
ADJ. THE POPLARS  
51 COMBIT ROAD  
SPALDING, LINC'S, PE11 0RJ.

**Client**  
MR & MRS J. TUCKER.

**Drawing**  
LOCATION & SITE PLANS

**Job Ref.** 3952-21. **Drawing No.** 01A.

**Date** NOVEMBER 2021. **Drawn** SLD.

**Scales**  
(As Stated)

**DO NOT SCALE FROM THIS DRAWING**  
This drawing is copyright and may not be altered, traced, photographed or used for any other purpose other than that for which it is issued. The General Contractor is to check all dimensions on site and report any discrepancies to the Architect. All details shown on this drawing including foundations are based upon typical site conditions related to the area. No responsibility can be accepted for abnormal conditions which may be discovered during construction unless reported to the Architect so that design amendments may be considered. Site set out surveys are recommended in respect of foundations to establish specific site conditions before foundation work is undertaken. This drawing is limited in the amount of information contained and does not purport to contain a full specification of the works. It is solely for the purpose of obtaining Planning / Building Regulation approval. This drawing must not be used as a contract document alone. The works will be supervised and approved on site by G.R. Merchant or any representative thereof. It is the client or their appointed agents responsibility to control workmanship, substitution of materials, adherence to specifications, variations to contract etc. Materials shall conform to appropriate British standard specification or BBA certificate or European code equivalent. The Employer / Client must ensure that the selected contractor is competent with and adopts all measures necessary to achieve compliance with Health and Safety legislation for Building sites and Work places. The Employer / Client is advised that should the works need to comply with the Construction Design and Management Regulations an independent Planning Supervisor will be required. The works shall comprise of all that is shown on the drawing and details. Work that may not specifically be shown but may be reasonably inferred as necessary to carry out the works shall be deemed to be included. It is the plot / land owners responsibility to be aware of the Party Wall etc. Act 1992 when building in close proximity to adjoining neighbors boundaries.