



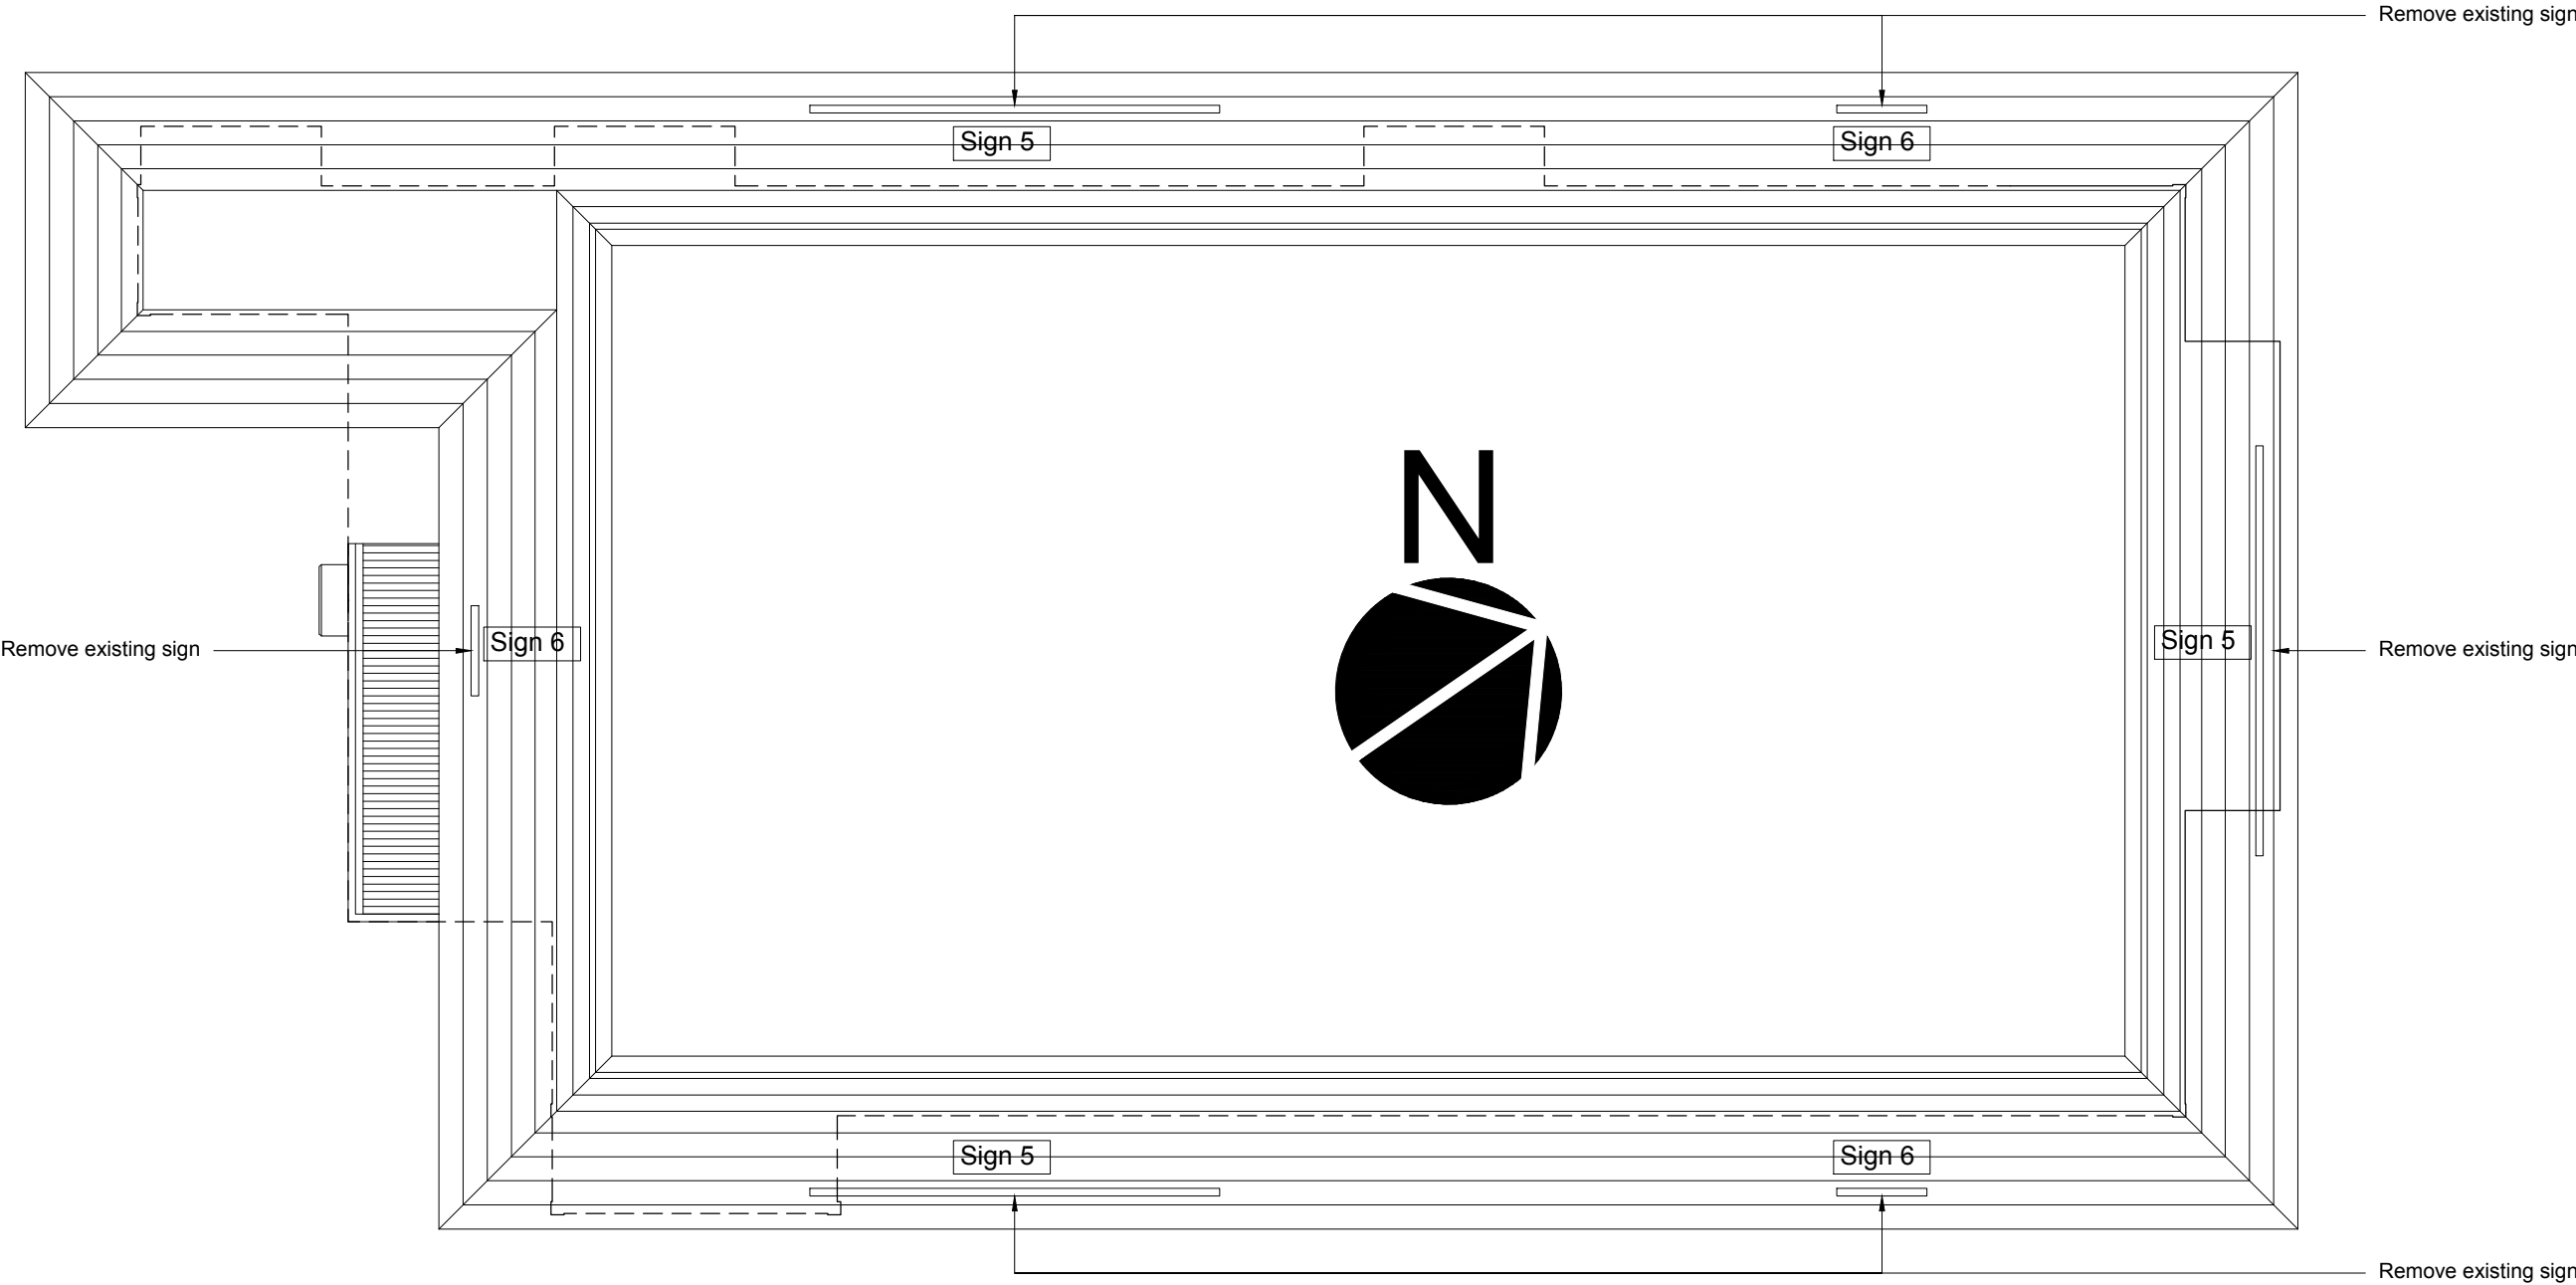

01 | ROOF PLAN - EXISTING
1:100

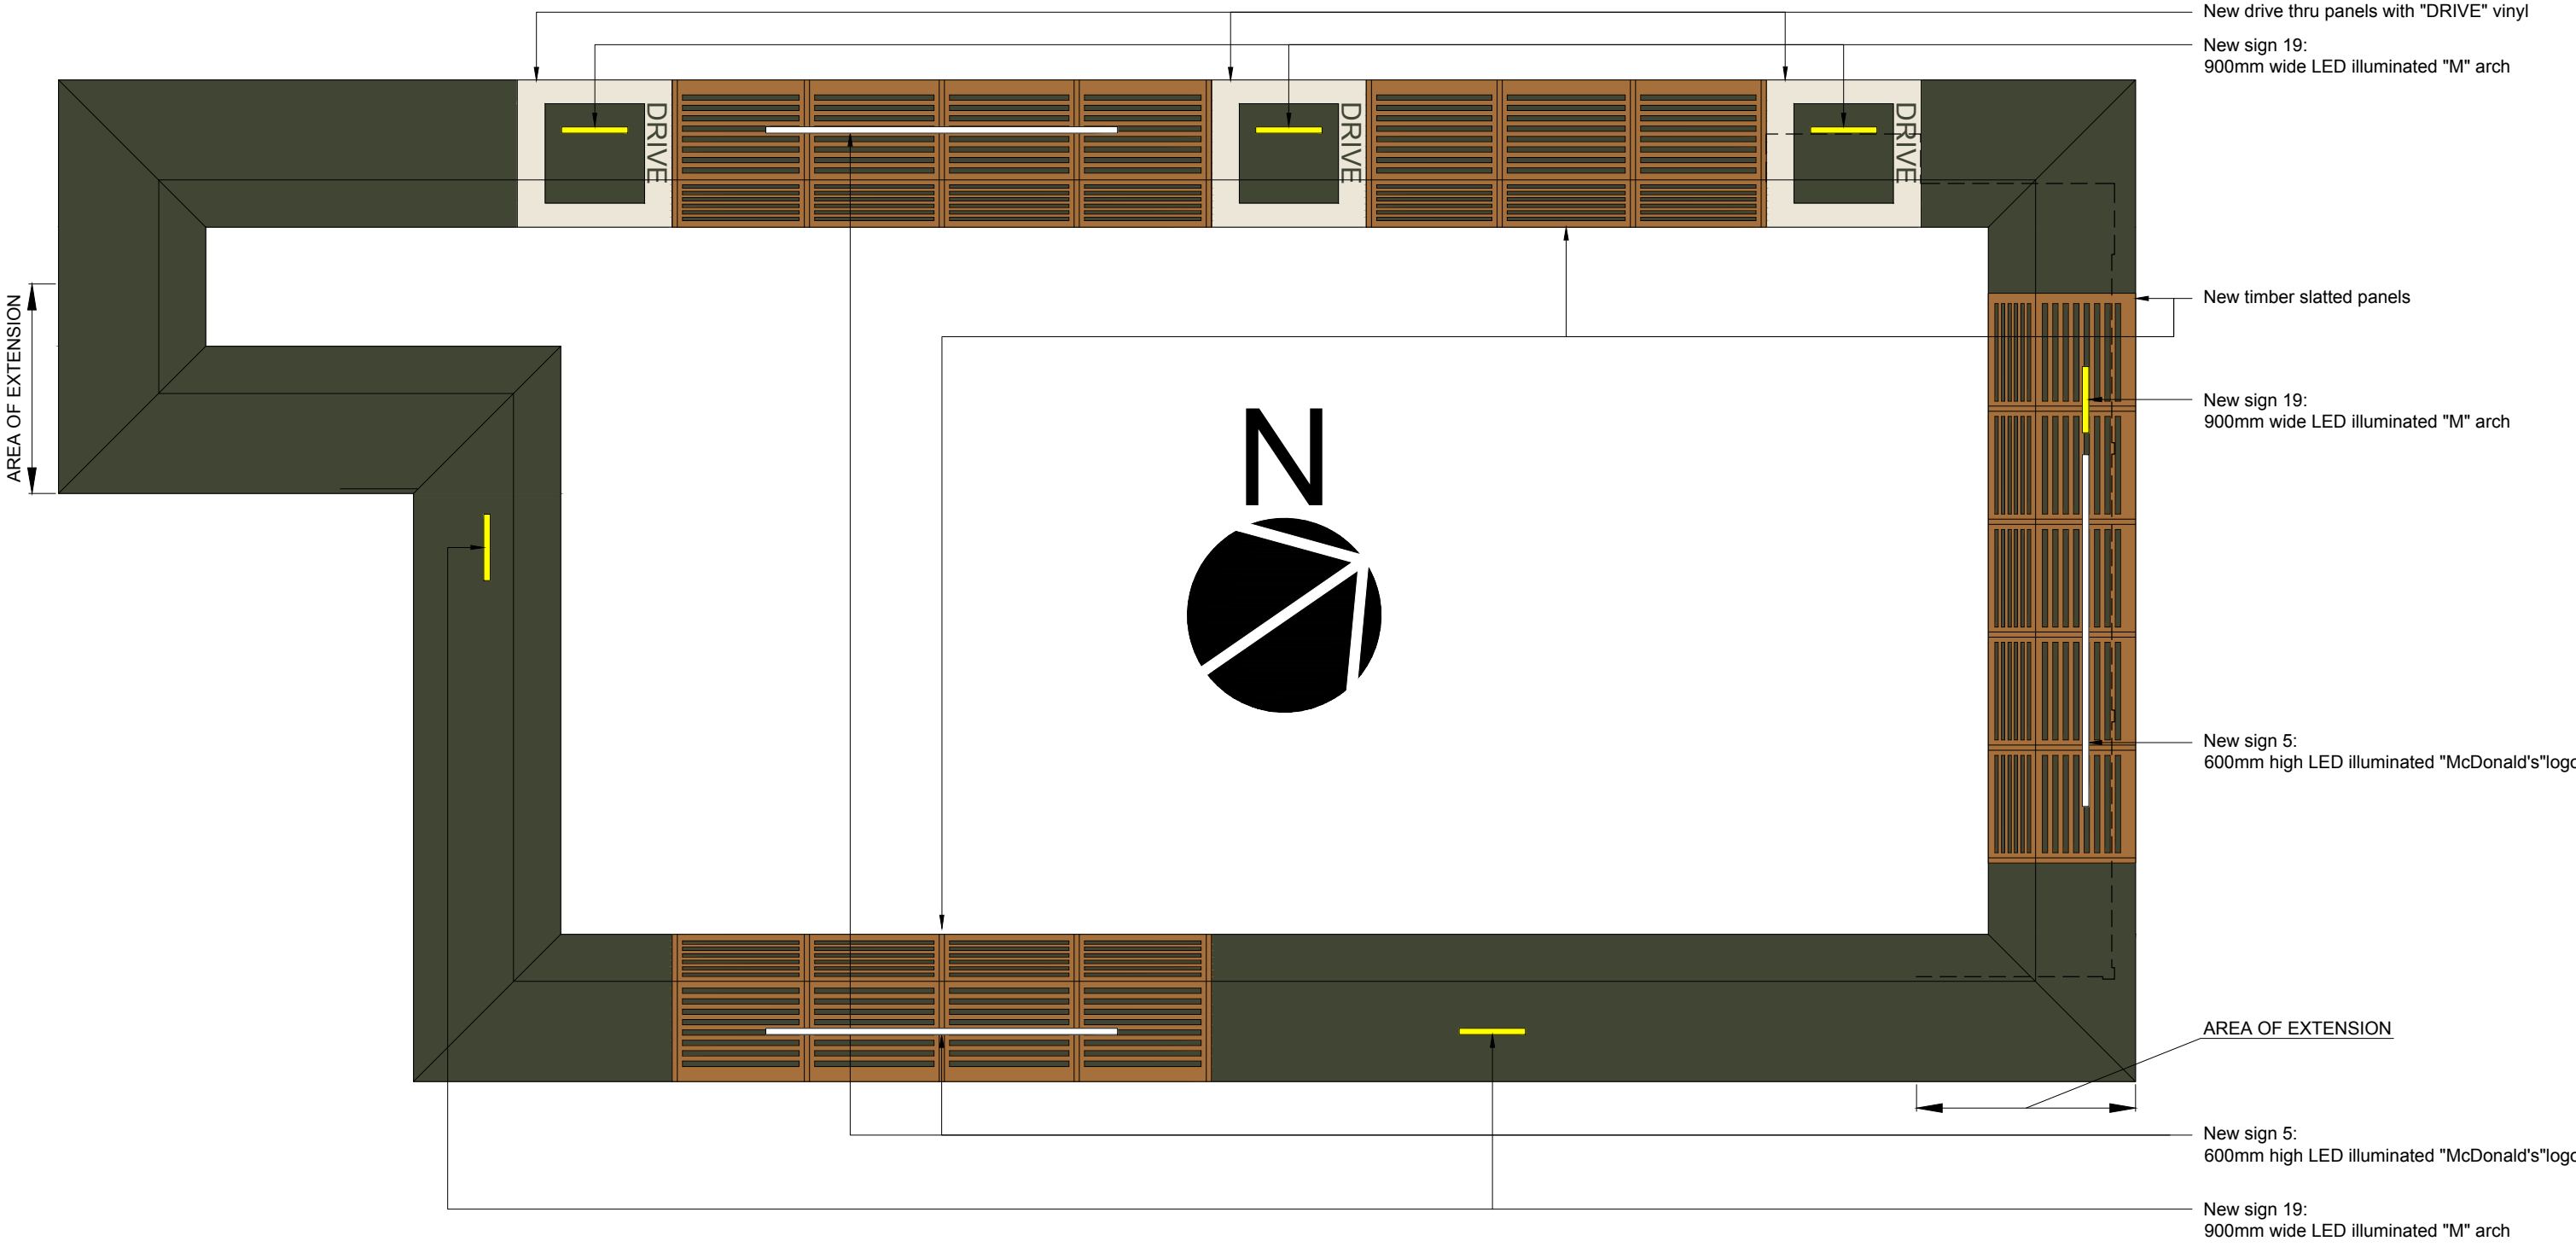

02 | ROOF PLAN - PROPOSED
1:100

DESIGN FREEZE

Note: This drawing is the property of Four-by-Two Consultants Limited. Copyright is reserved by them and the drawing is issued on the condition that it is not copied, reproduced or disclosed to any unauthorised person, wholly or in part, without the written consent of Four-by-Two Consultants Limited. Four-by-Two Consultants Limited will not accept responsibility for errors made by others in scaling from this drawing. All construction information should be taken from figured dimensions only.

Revision	Date
A	05.07.2016
Design Working Group approved.	
B	29.07.2016
- STAGE 2 ISSUE	

FOUR
BY
TWO

Four-by-Two Consultants Limited
28 Cowper Street London EC2A 4AS

T: UK (0)20 7253 9898
E: info@four-by-two.com
www.four-by-two.com

Client MCDONALD'S RESTAURANT LTD		
Project HOLBEACH ROAD SPALDING LINCOLNSHIRE, SE12 6JP		Store no. 0940
Existing concept PSG		
New concept ART OF FOOD GREEN		
Drawing title EXISTING / PROPOSED ROOF PLAN		
Drawing stage STAGE 2		
Date 04.04.16	Drawing number 16023_0940_07	Rev B
Scale 1:100@A1	Drawn KHB	Item -