



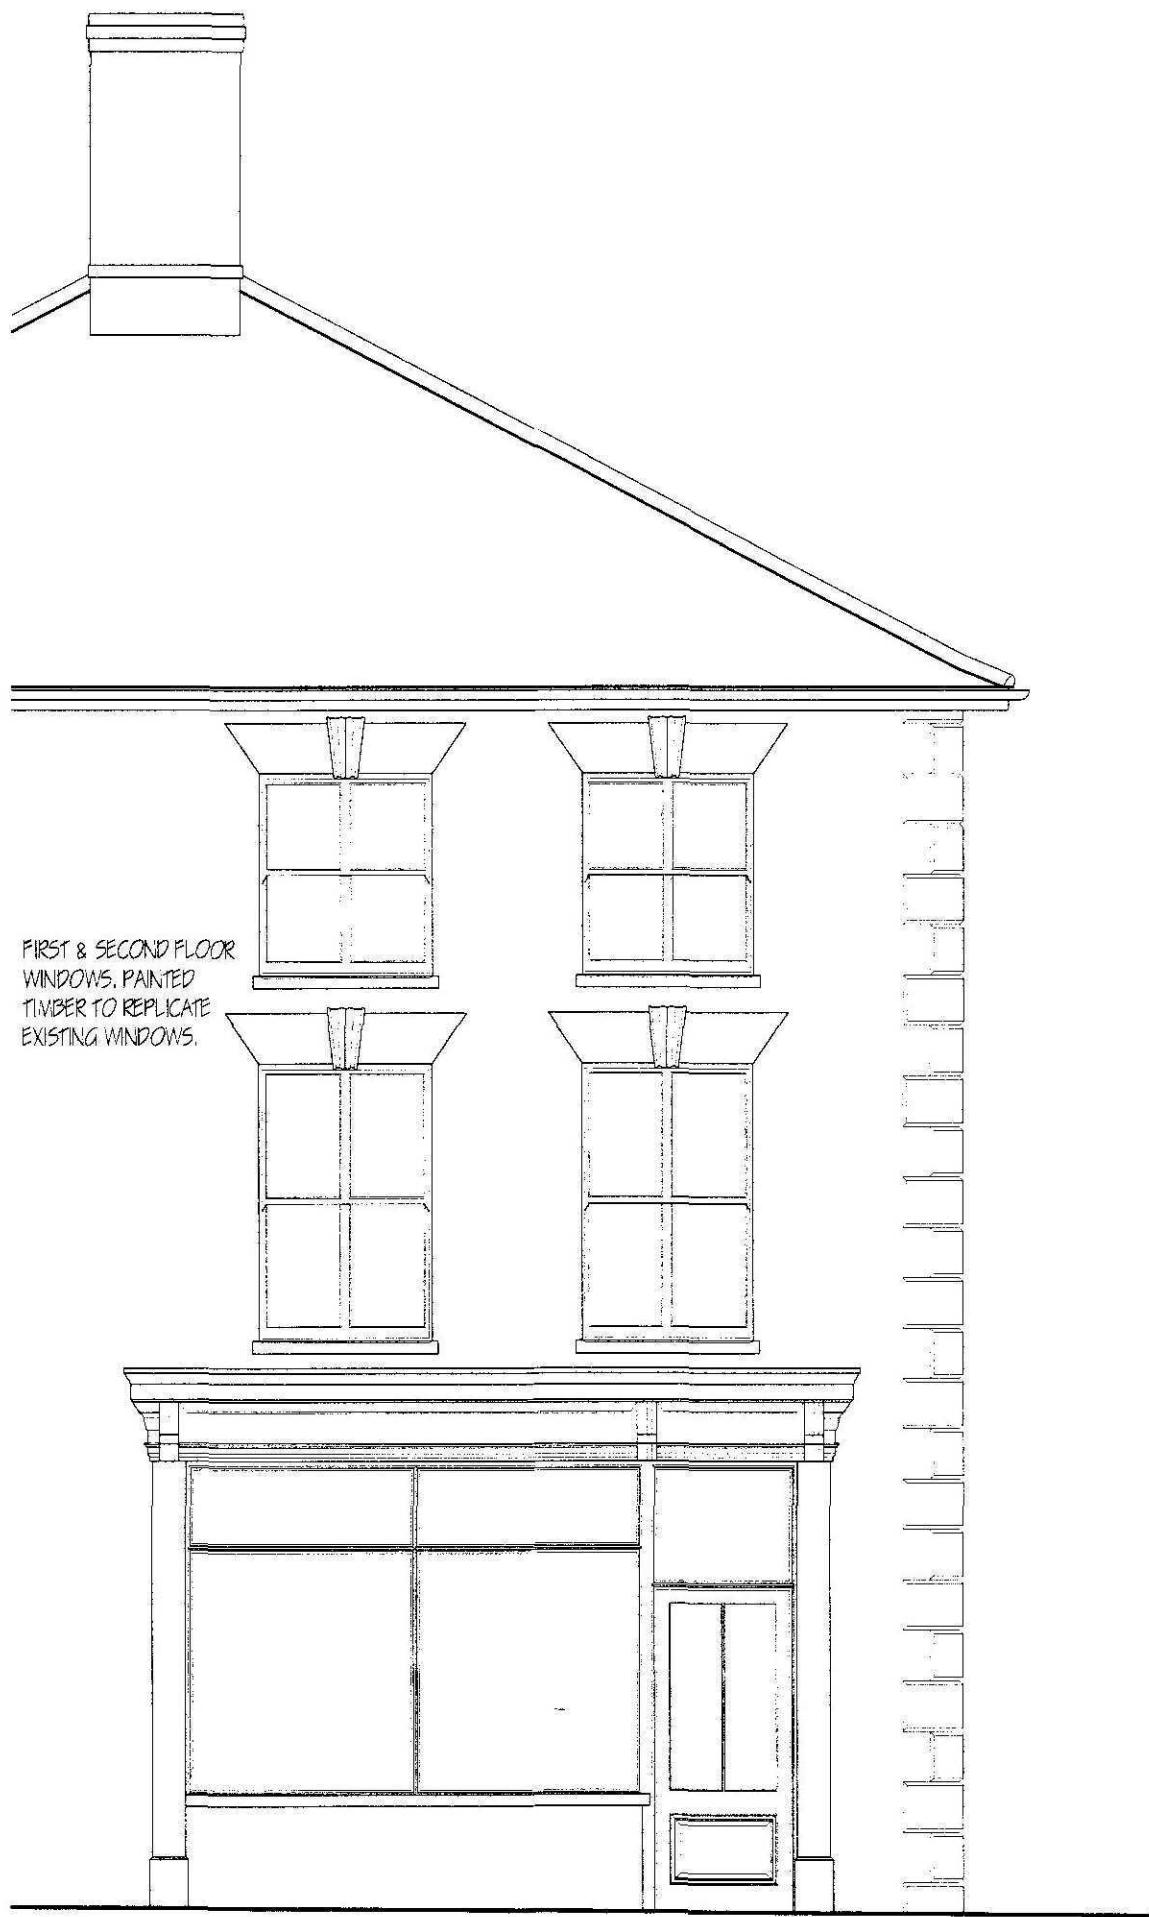


FRONT ELEVATION - PROPOSED

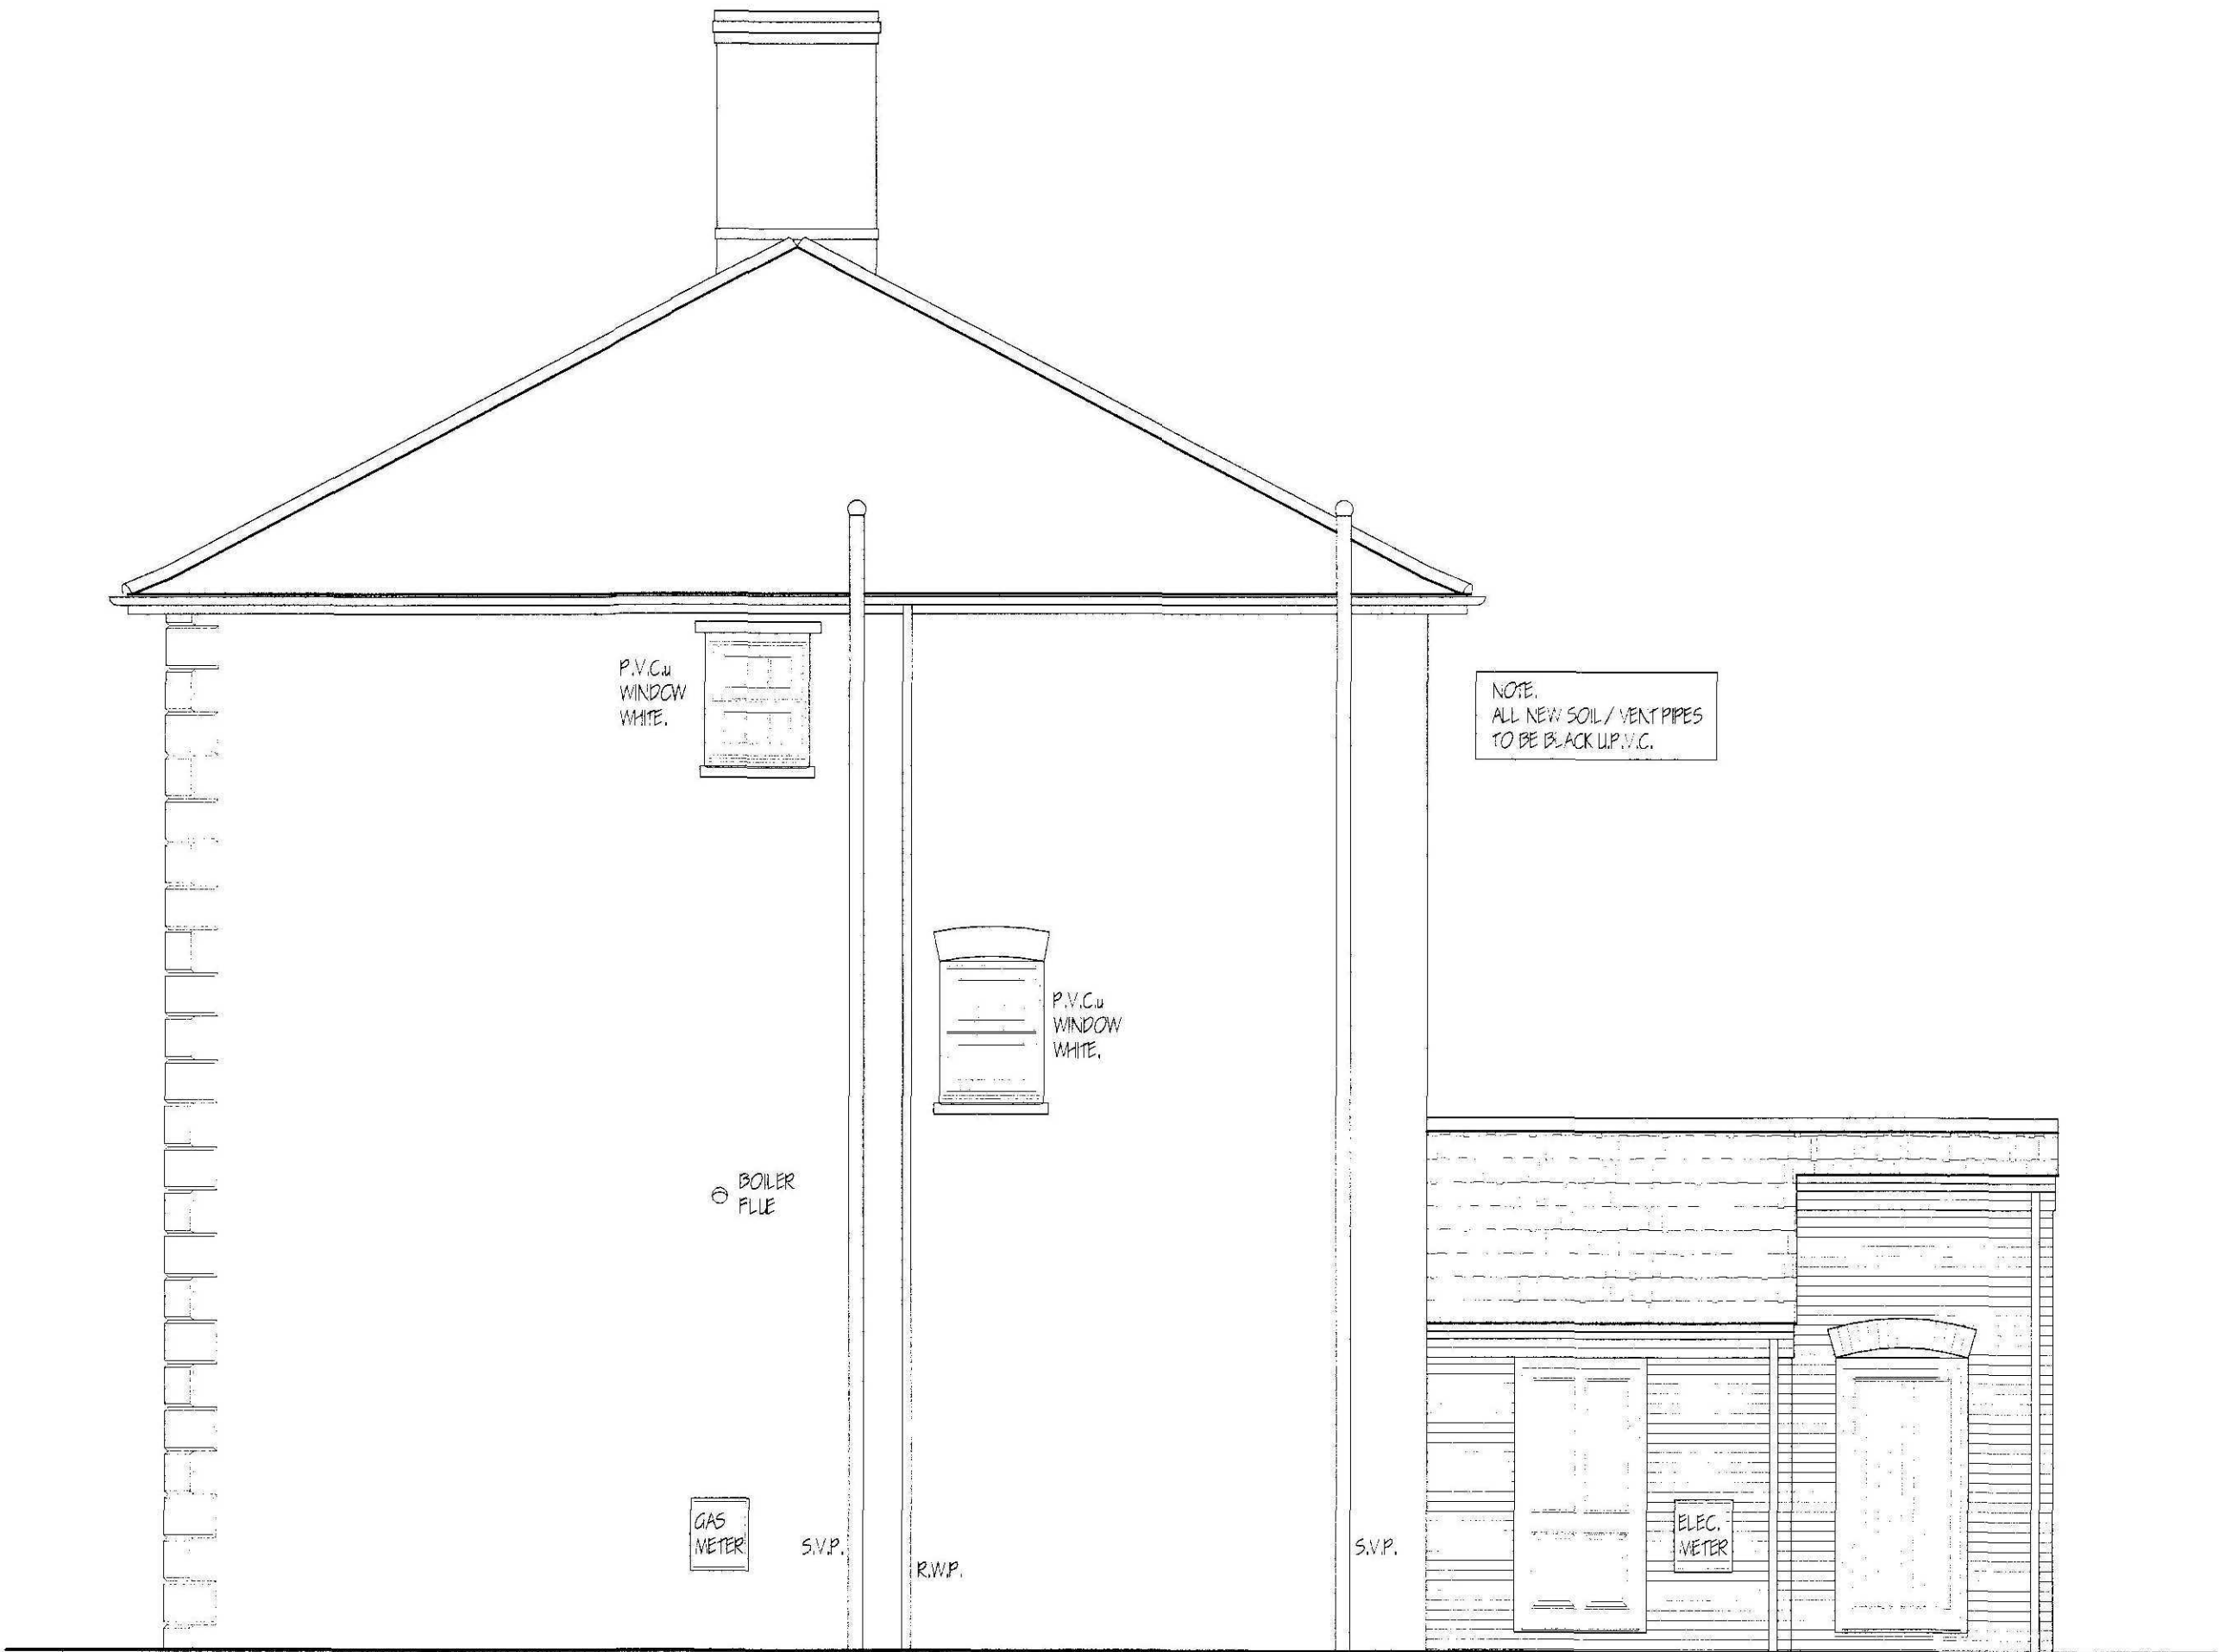

REAR ELEVATION - PROPOSED



SIDE ELEVATION - PROPOSED

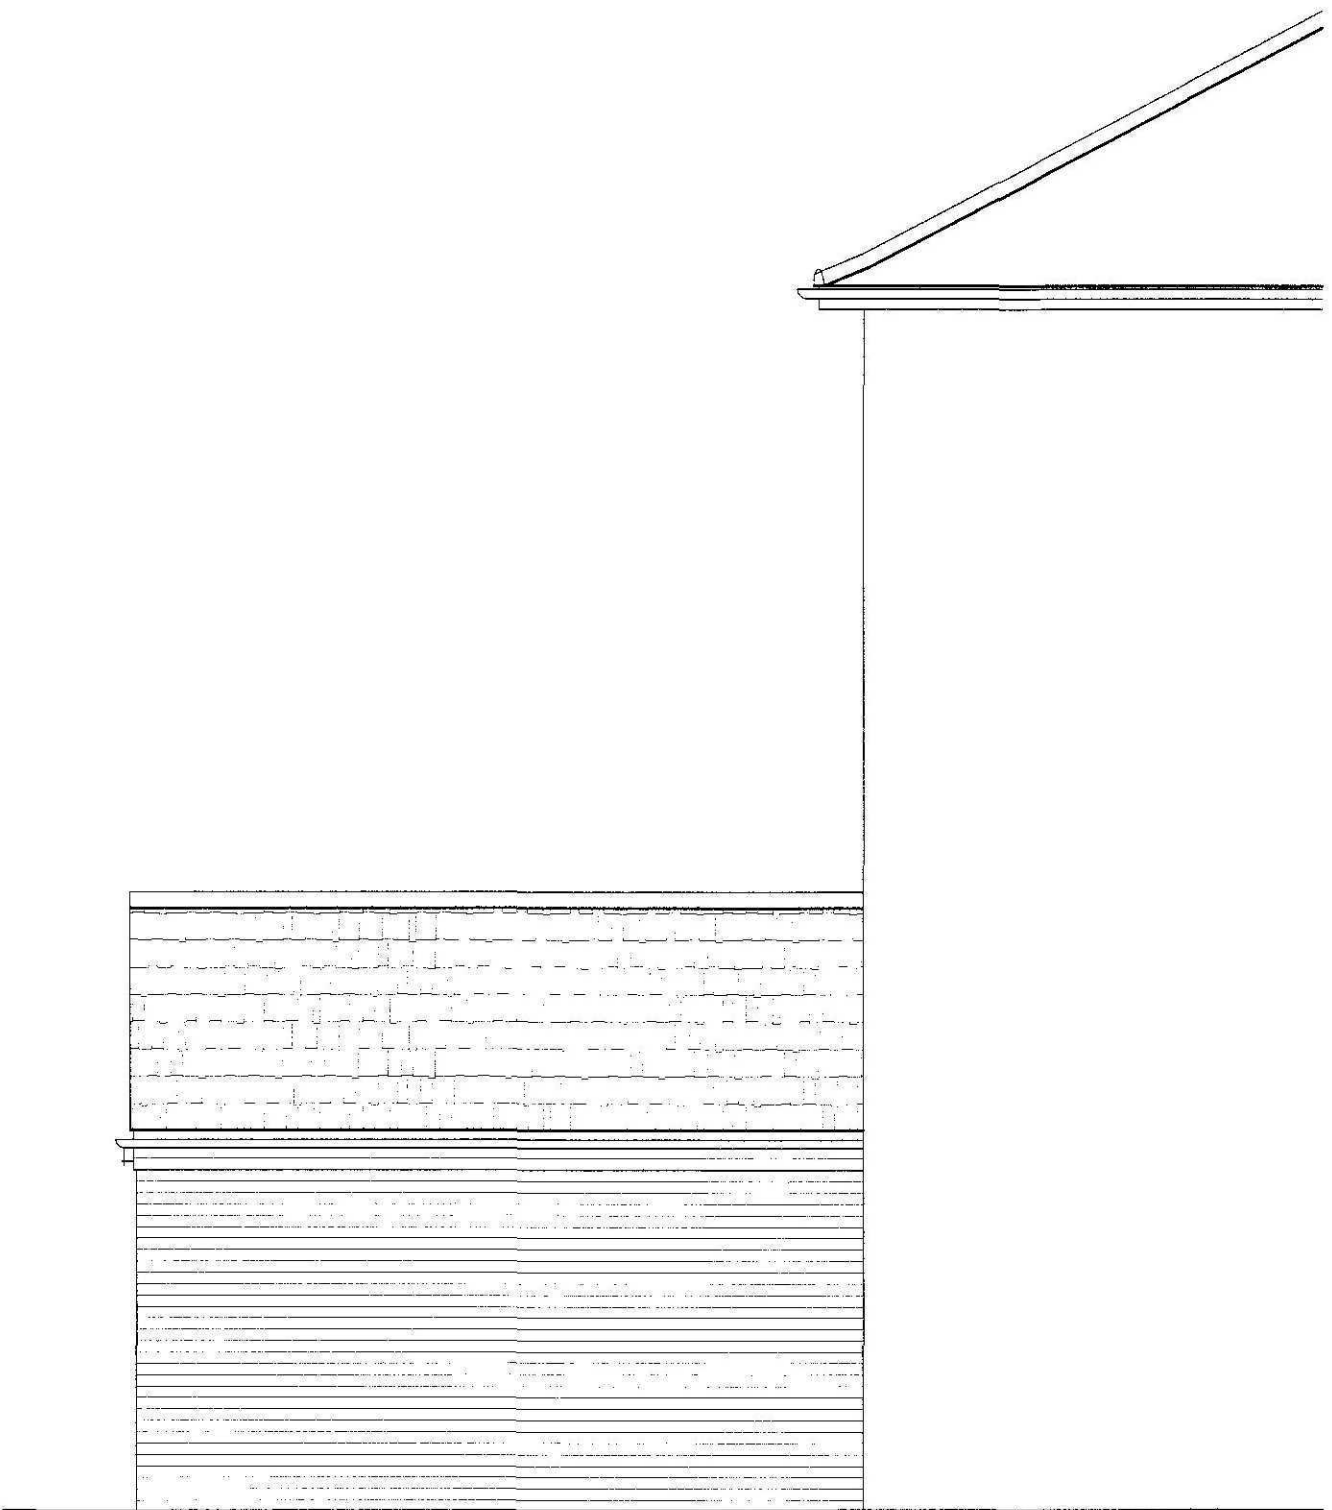

SIDE ELEVATION - PROPOSED

1. The drawing is made for the purpose of information only and does not constitute a contract or a warranty of any kind. It is made for the purpose of obtaining a planning permission only.

2. The drawing is not to be used as a contract document, plan, or specification and is not to be used for any other purpose without the written consent of the architect.

3. The drawing is not to be used for any other purpose without the written consent of the architect.

4. The architect is not responsible for the accuracy of the information provided in the drawing and is not responsible for the accuracy of the information provided in the drawing.

revision	date	init.	revision details.
A	SEPT. 11	J.C.	WINDOWS

SHDC
Planning & Development
10 05 1301
Ref: 0773-11

COOPER ARCHITECTURAL DESIGN
90 WINSOVER ROAD
SPALDING, Lincs PE11 1HA
Tel: 01775 711174
Mobile: 07808 125 778
E-MAIL: c.a.d@btconnect.com

Client: MR & MRS R SHORT

Project:
PROPOSED ALTERATIONS
2 WINSOVER ROAD
SPALDING
Lincs
PE11 1EJ
Drawing:

PROPOSED ELEVATIONS

Scale: 1:50	Drawing No: 1029-05-A
Date: SEPT 10	Drawn: J.C.