






Front Elevation (North East)

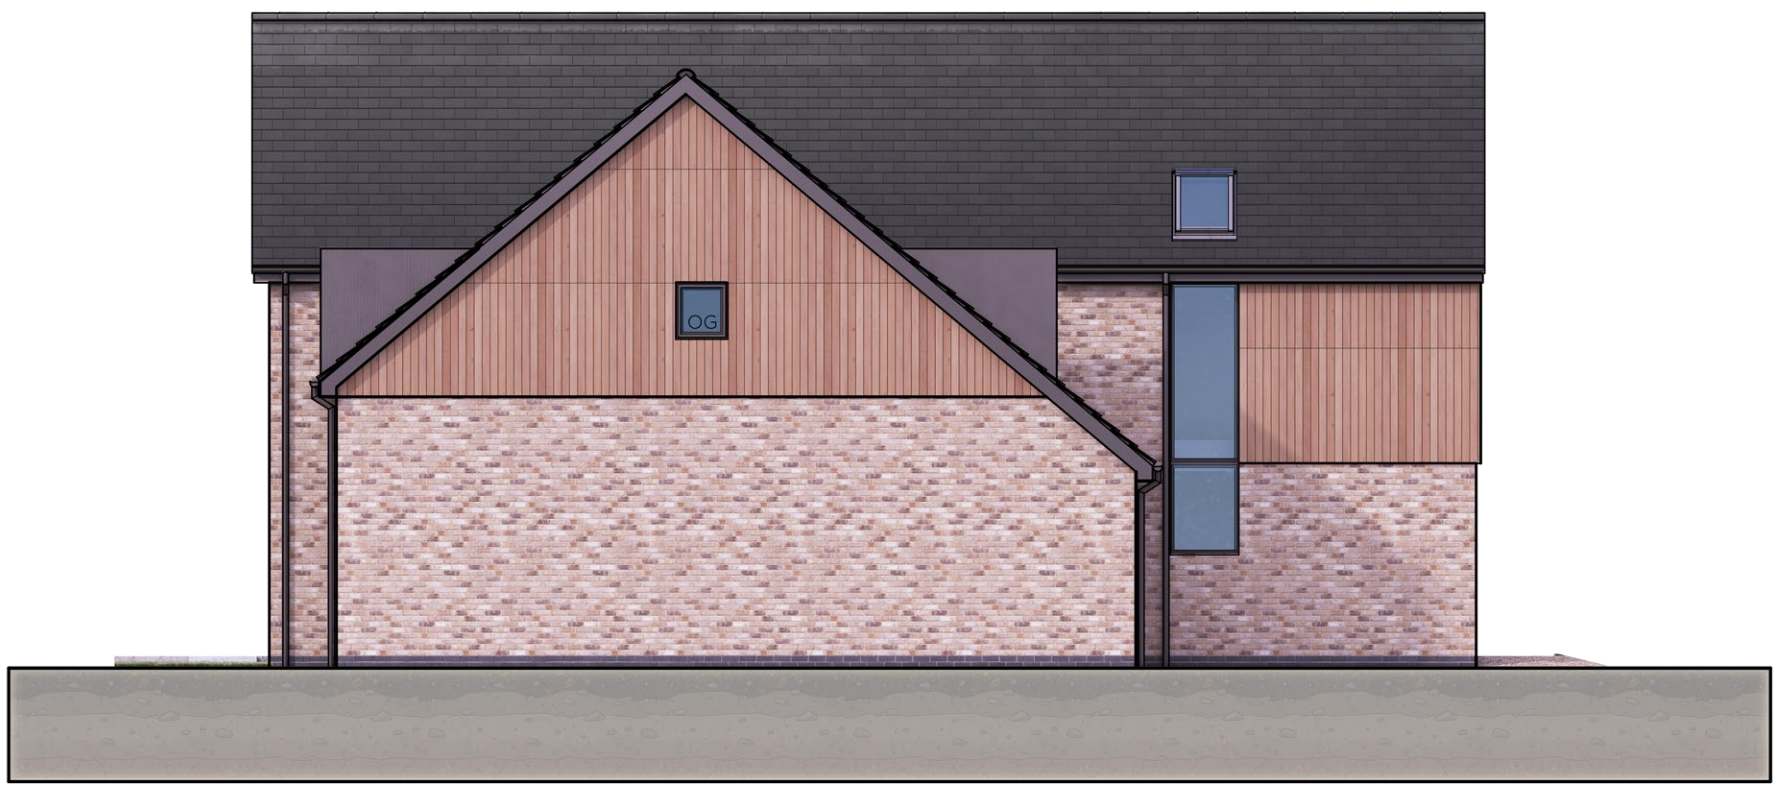


Side Elevation

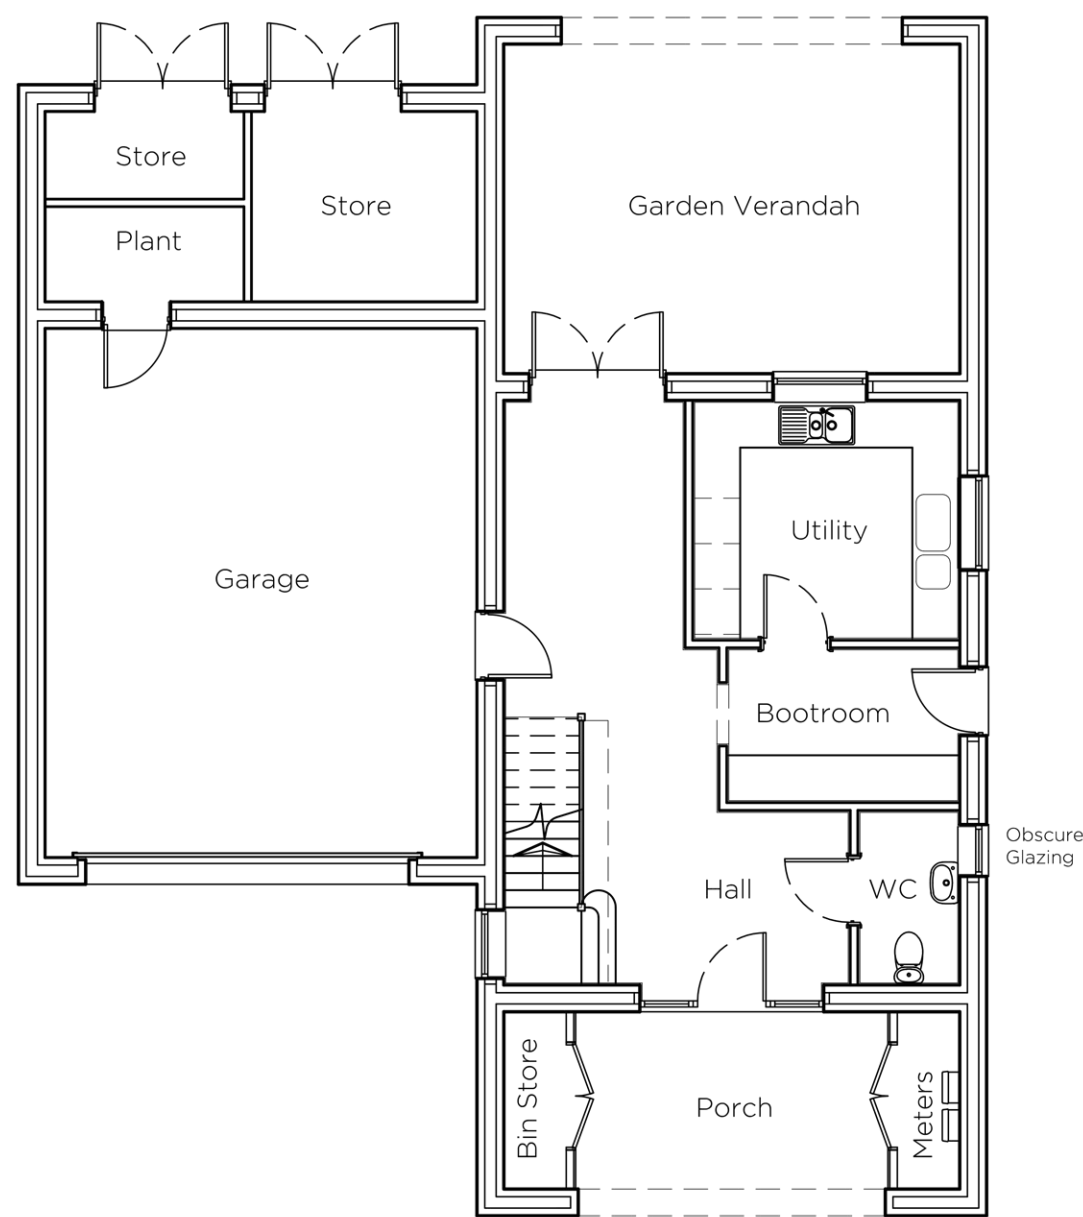

Ground Floor Plan

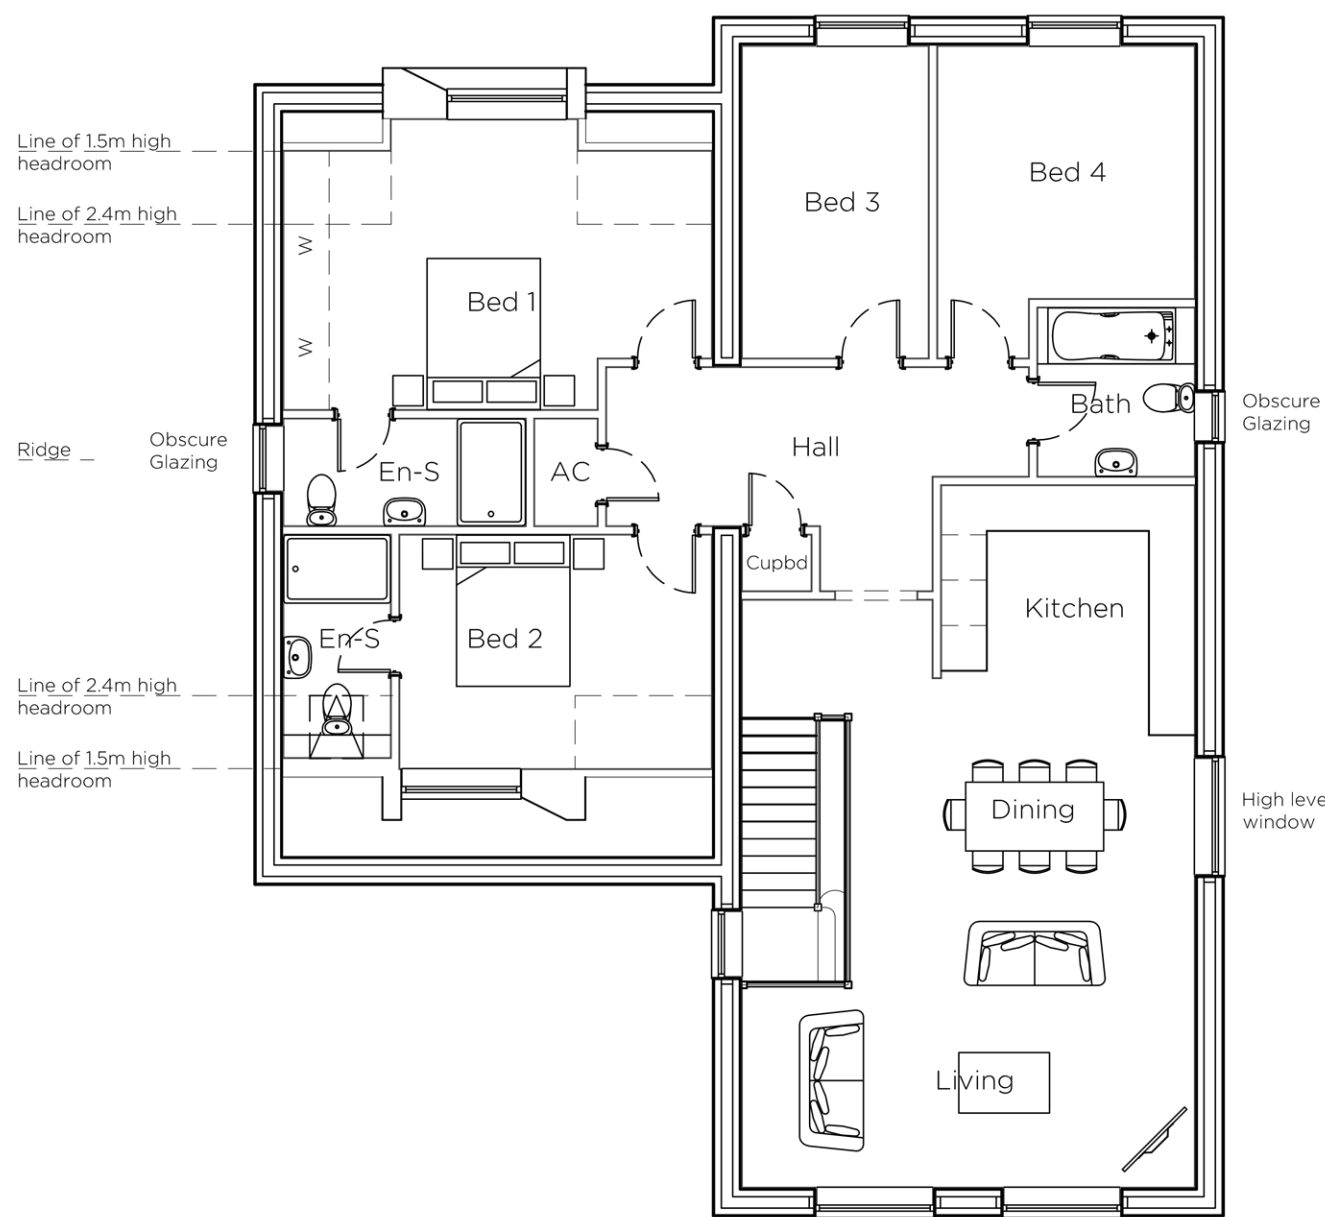

First Floor Plan

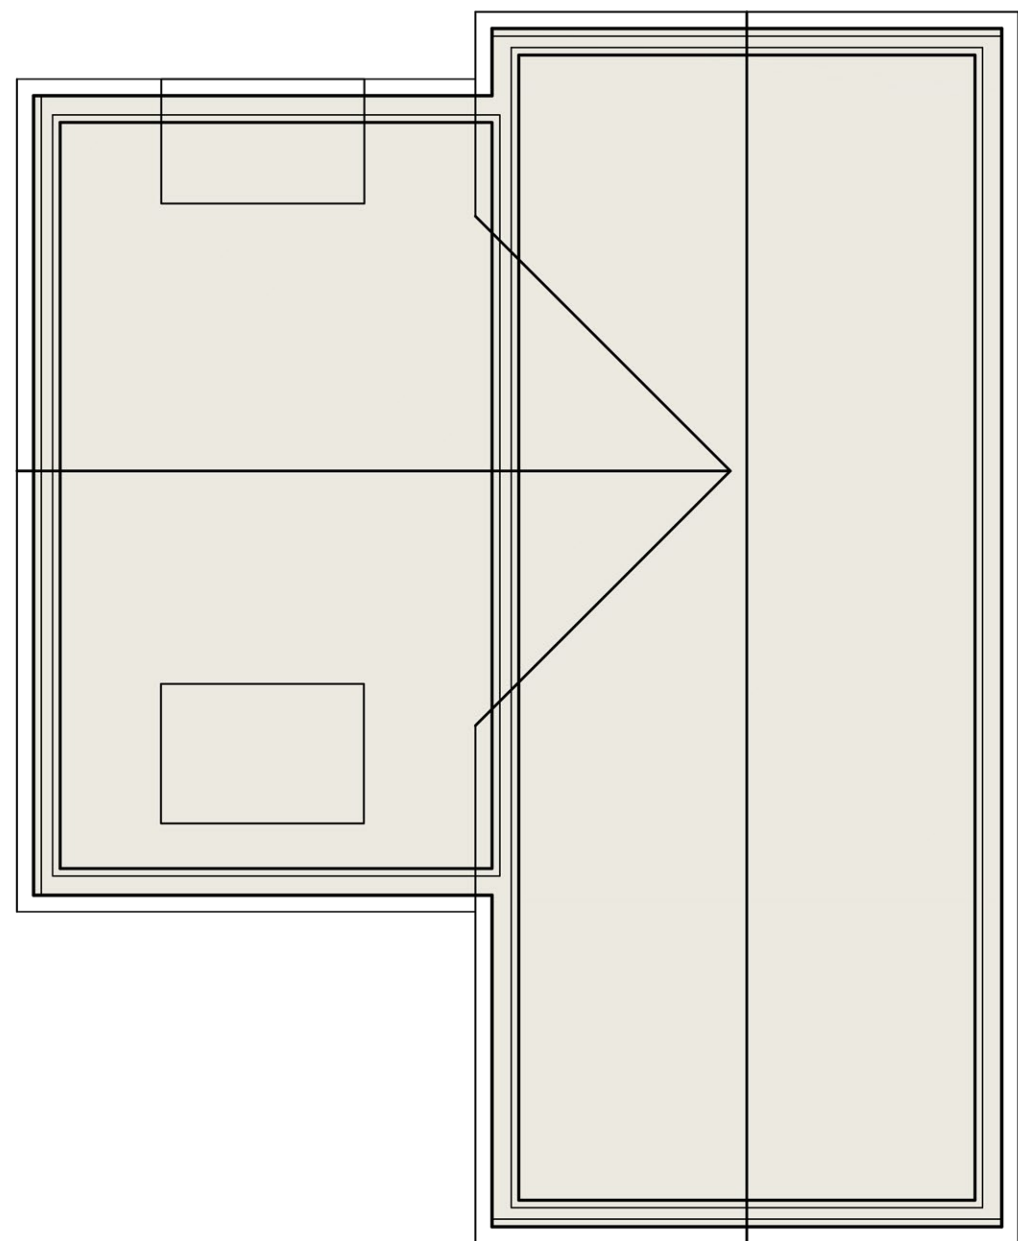


Roof Plan

MATERIALS



TRADITIONAL BRICK & STONE;  
TIGRA MULTI

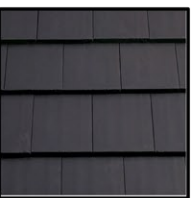

SANDTOFT CALDERDALE ROOF TILES,  
COLOUR; DARK GREY



PLANED RED GRANDIS EUCALYPTUS  
VERTICAL TIMBER BOARDING, CLEAR  
GRADE VIRTUALLY KNOT FREE, TO BE  
TREATED WITH UV PROTECTION TO  
REDUCE AND EVEN OUT WEATHERING  
PATTERNS (FSC CERTIFIED)


BRICKWORK BELOW DPC LEVEL  
TO BE, DARK GREY ENGINEERING

ALUMINIUM WINDOWS; ANTHRACITE  
GREY, RAL 7016 STYLE AS INDICATED

SOFFITS AND FASCIAS; ANTHRACITE  
GREY, RAL 7016

ALUMINIUM RAINWATER GOODS;  
ANTHRACITE GREY, RAL 7016

OG = OBSCURE GLASS  
SG = SMOKED GLASS

 

**seven22**  
ARCHITECTURE LTD

22 SHORE VIEW, PETERBOROUGH  
CAMBRIDGESHIRE, PE7 8FS  
E:info@seven22.co.uk - T.07799 585277

PROJECT  
SINGLE DWELLING ON LAND ADJACENT TO  
26 STONEGATE  
SPALDING  
LINCOLNSHIRE  
PE11 2PH

CLIENT  
Mr & Mrs DRURY

TITLE  
PROPOSED PLANS & ELEVATIONS

DRAWING No.  
116 P02

SCALE  
1:100 @ A1

DATE  
AUG 2026

REV



Rear Elevation



Side Elevation