


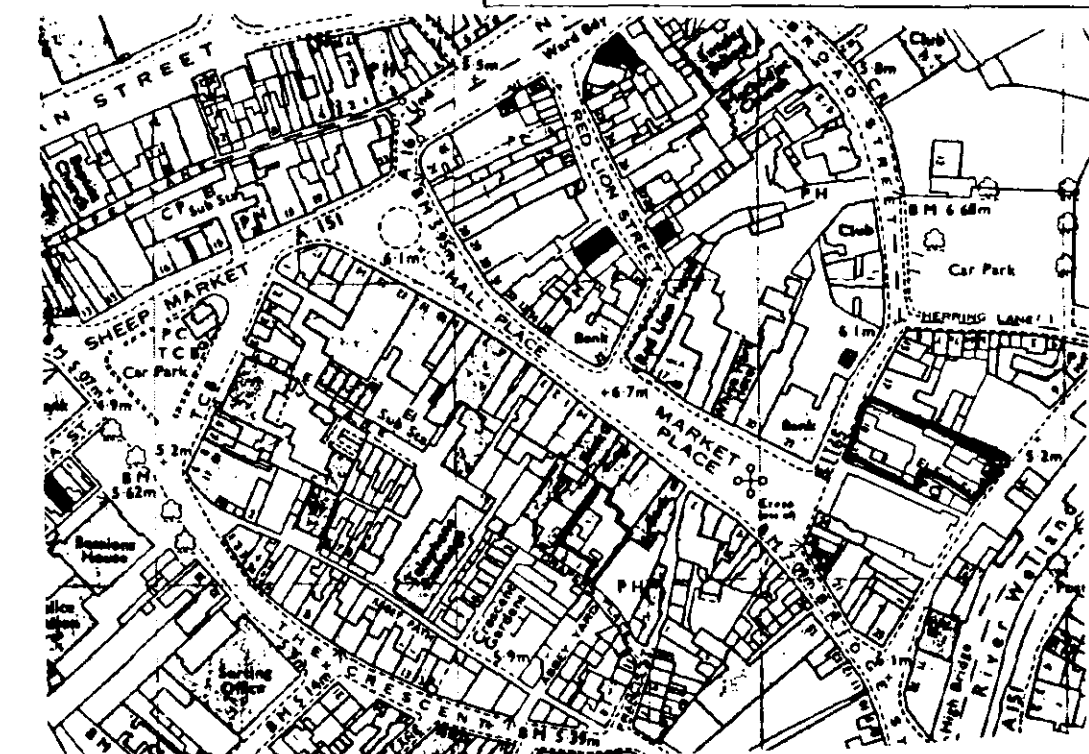

Location Plan
Scale 1:2500




Existing North West Elevation



Existing South West Elevation

SOUTH HOLLAND
HOUSING & PLANNING
25 JUN 2001
Ref: H16/0782/01

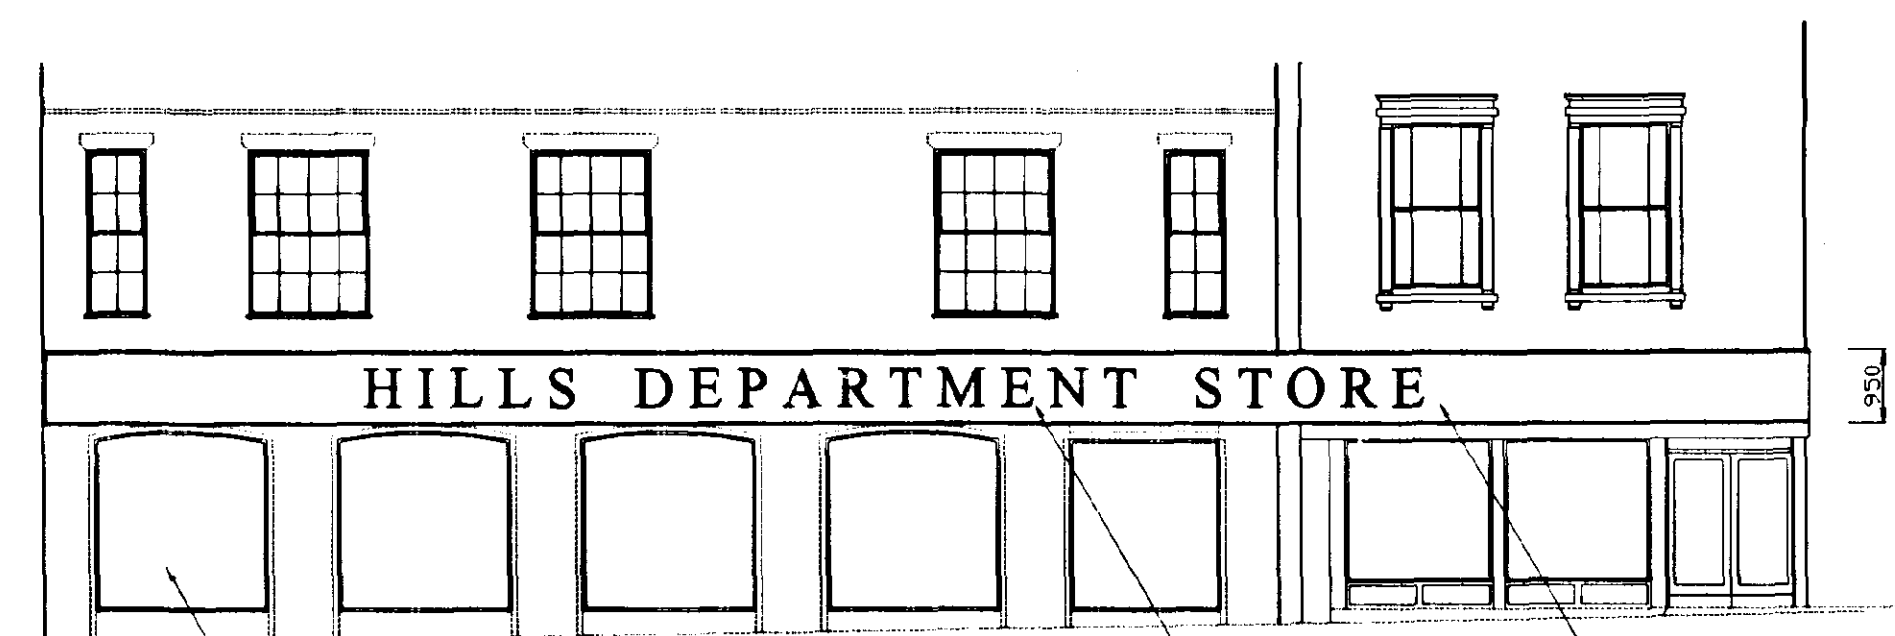

Proposed North West Elevation



Proposed South West Elevation


WINDOWS.
4 Off Existing Hardwood
Windows To Be Removed.
Lower Cill Height, Provide 4
For Replacement Windows.

SIGNAGE.
950mm Deep Fascia, 500mm
High Lettering - Yellow On A
Dark Blue Background.

ILLUMINATION.
Internal Static Illumination,
Lettering Only To Illuminate.
Opaque Dark Blue
Background.

DETERMINING
PLAN

ISSUE	DESCRIPTION	APPR'd	DATE
PODDINGTONS Architectural Design Consultants Est. 1969 Rabbit Hollow, Church Lane, North Rauceby, Skefford, Lincs. NG34 8QU Tel. (01529) 488033 Fax (01529) 488044			
Client: Messrs. Hills Of Spalding.			
Project: Proposed Illuminated Fascia Sign & Replacement Windows. Broad Street, Spalding, Lincs.			
Drawing: Proposed Elevations.			
Drawn: J.C.P.	Scale: 1:100	Date: 08.06.01	Checked: Approved:
DWG. No. 3024 - 001			ISSUE.

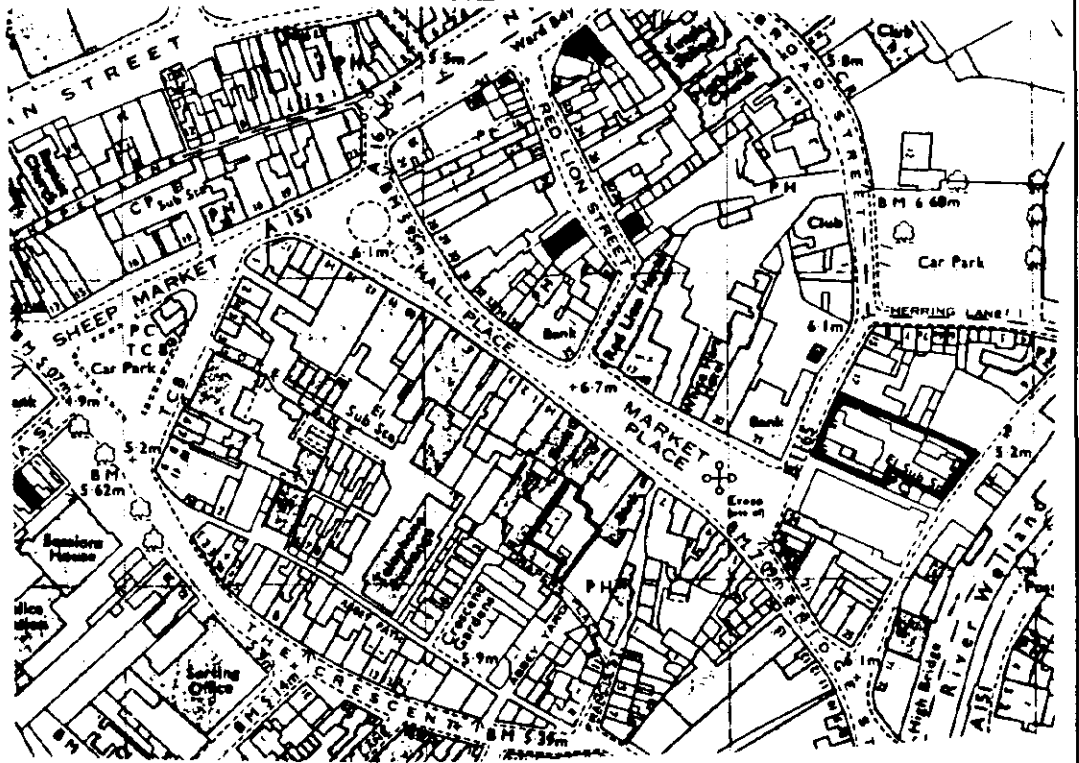

Location Plan
Scale 1:2500



Existing North West Elevation



Existing South West Elevation



Proposed North West Elevation



Proposed South West Elevation

WINDOWS.
4 Off Existing Hardwood
Windows To Be Removed.
Lower Cill Height, Provide &
Fix Replacement Windows.

SIGNAGE.
950mm Deep Fascia, 500mm
High Lettering - Yellow On A
Dark Blue Background.

ILLUMINATION.
Internal Static Illumination,
Lettering Only To Illuminate.
Opaque Dark Blue
Background.

ISSUE	DESCRIPTION	APPR'd	DATE
PODDINGTONS			
Architectural Design Consultants			
Est. 1969			
Rabbit Hollow, Church Lane, North Rauceby, Spalding, Lincs.			
NG34 8DU Tel: (01529) 488033 Fax: (01529) 488044			
Client Messrs. Hills Of Spalding.			
Project Proposed Illuminated Fascia Sign & Replacement Windows. Broad Street, Spalding, Lincs.			
Drawing Proposed Elevations.			
Drawn. J.C.P.	Scale 1:100	Date 08.06.01	Checked Approved.
DWG. No. 3024 - 001			ISSUE