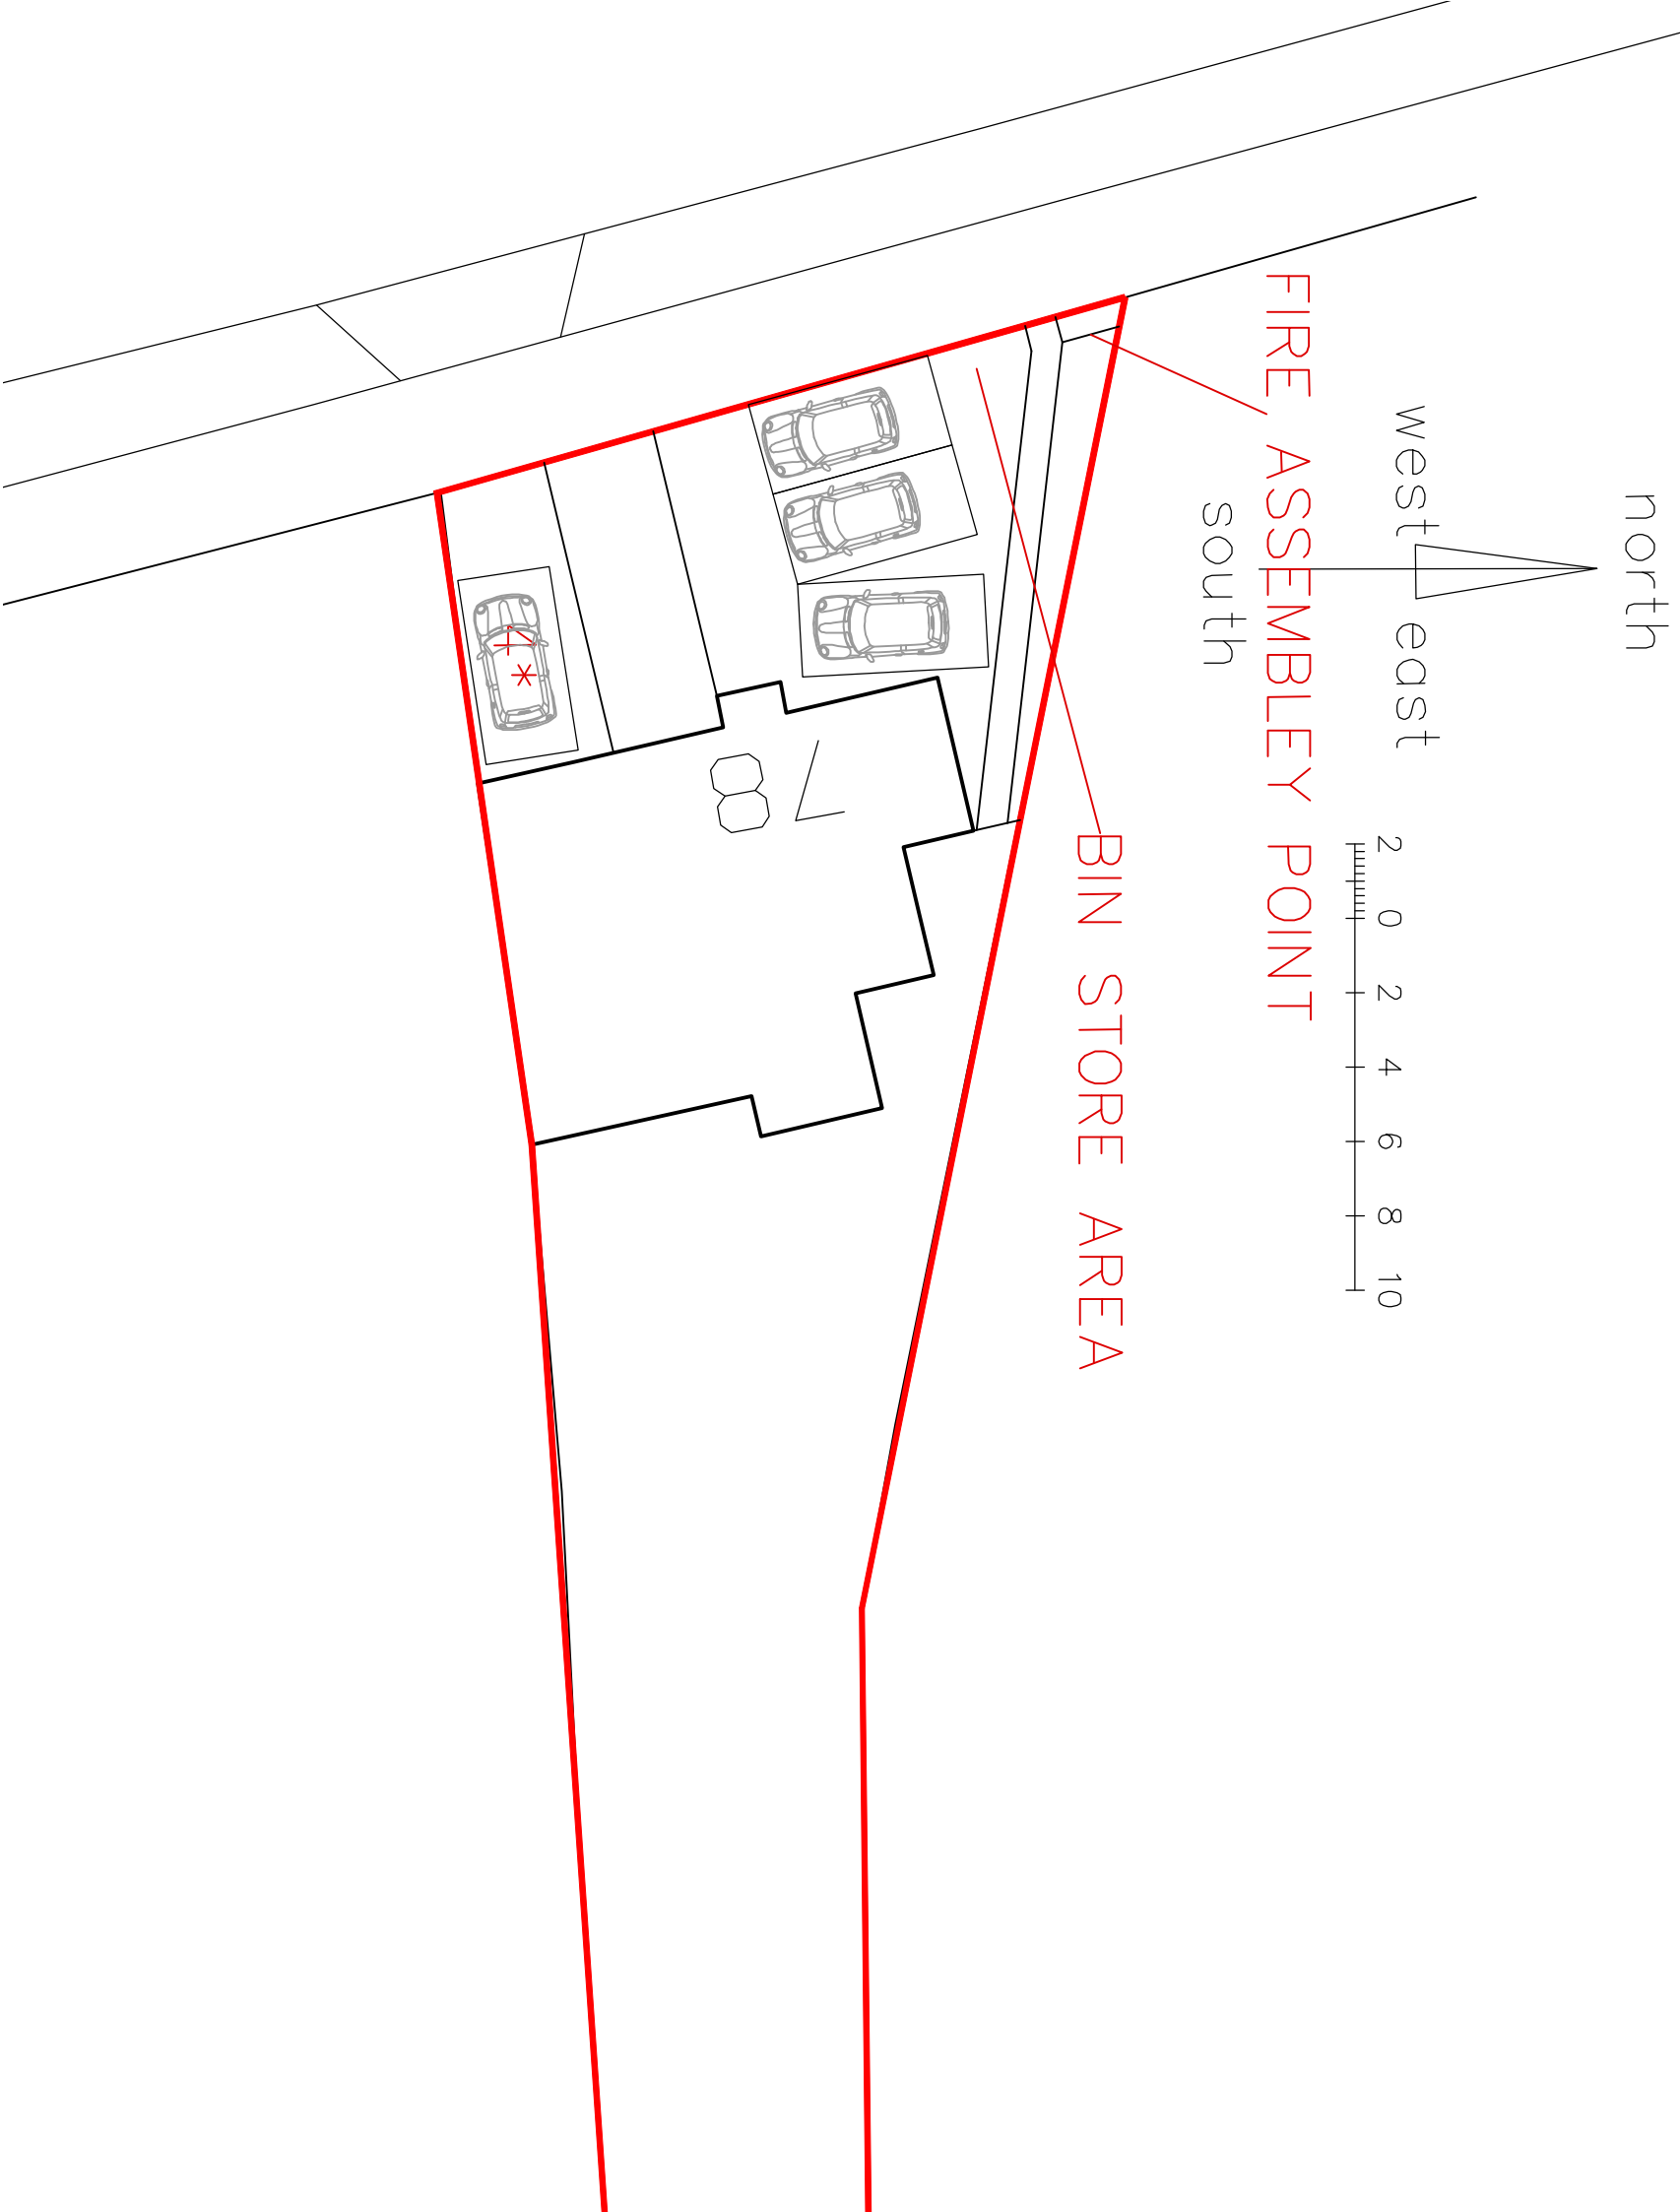


[illegible]

	
INTERIOR DESIGN ARCHITECTURE PROJECT MANAGEMENT	
2 Sutcliffe Road, Wittering, Peterborough PE3 6AY Tel: 07558 441751 info@i-hid.co.uk www.i-hid.co.uk	
Client: RELAX INN-STATION ROAD LTD.	Job Title:
78 PINCHBECK ROAD SPALDING	
Shed: 1-200 @ A3	Date: 07/08/26
Drawing Title	
PROP SITE PLAN	
Drawing No:	Revision -
720SK01-2	
ALL DRAWINGS ARE THE COPYRIGHT OF I-HID DESIGN	