



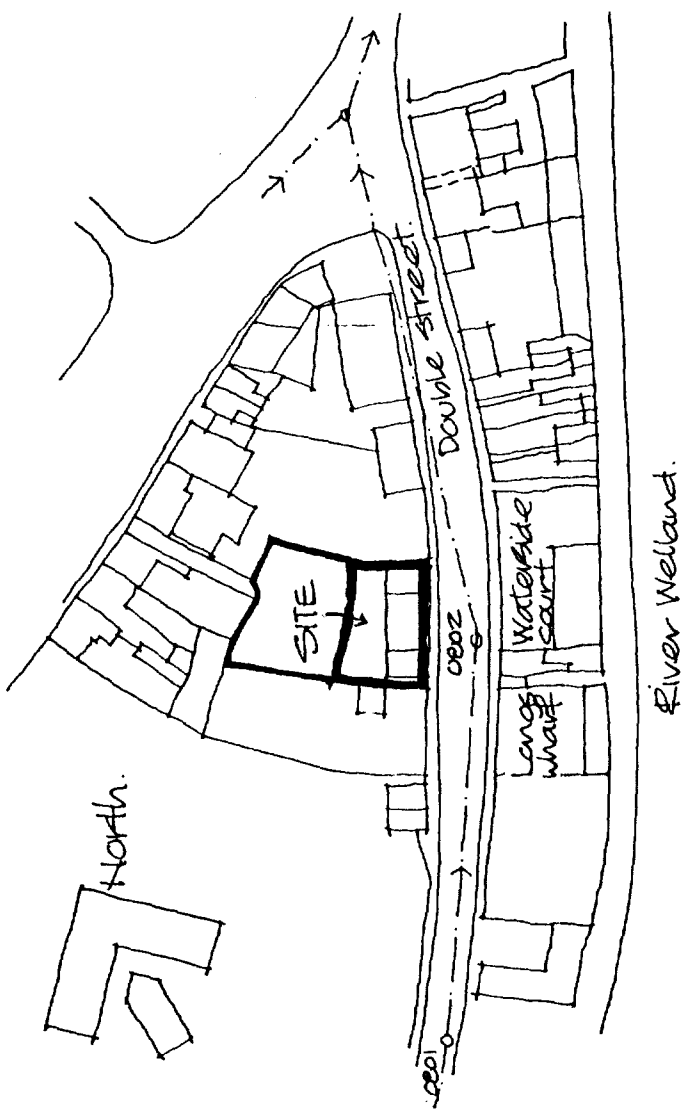

LOCATION PLAN Scale 1:1250

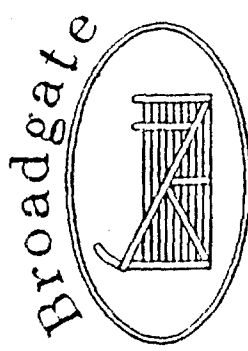

Broadgate Builders (Spalding) Ltd
 Broadgate House, Weston Hills,
 Spalding, Lincolnshire, PE12 6DB.
 Telephone: (01406) 380532 Fax: (01406) 380014

**DETERMINED
PLAN**


PROJECT TITLE
 RESIDENTIAL DEVELOPMENT
 No's 34-36 DOUBLE STREET,
 SPALDING.

HOUSING PARTNERSHIP.
 South Holland District Council and
 Longhurst Housing Association.

DRAWING
 SITE PLANS
 10 JUL 1997
 0783/97

SCALE
 1:1250 & 1:200
 DRAWN
 ACH.

DATE
 3/97
 DRAWING NO
 96024/014

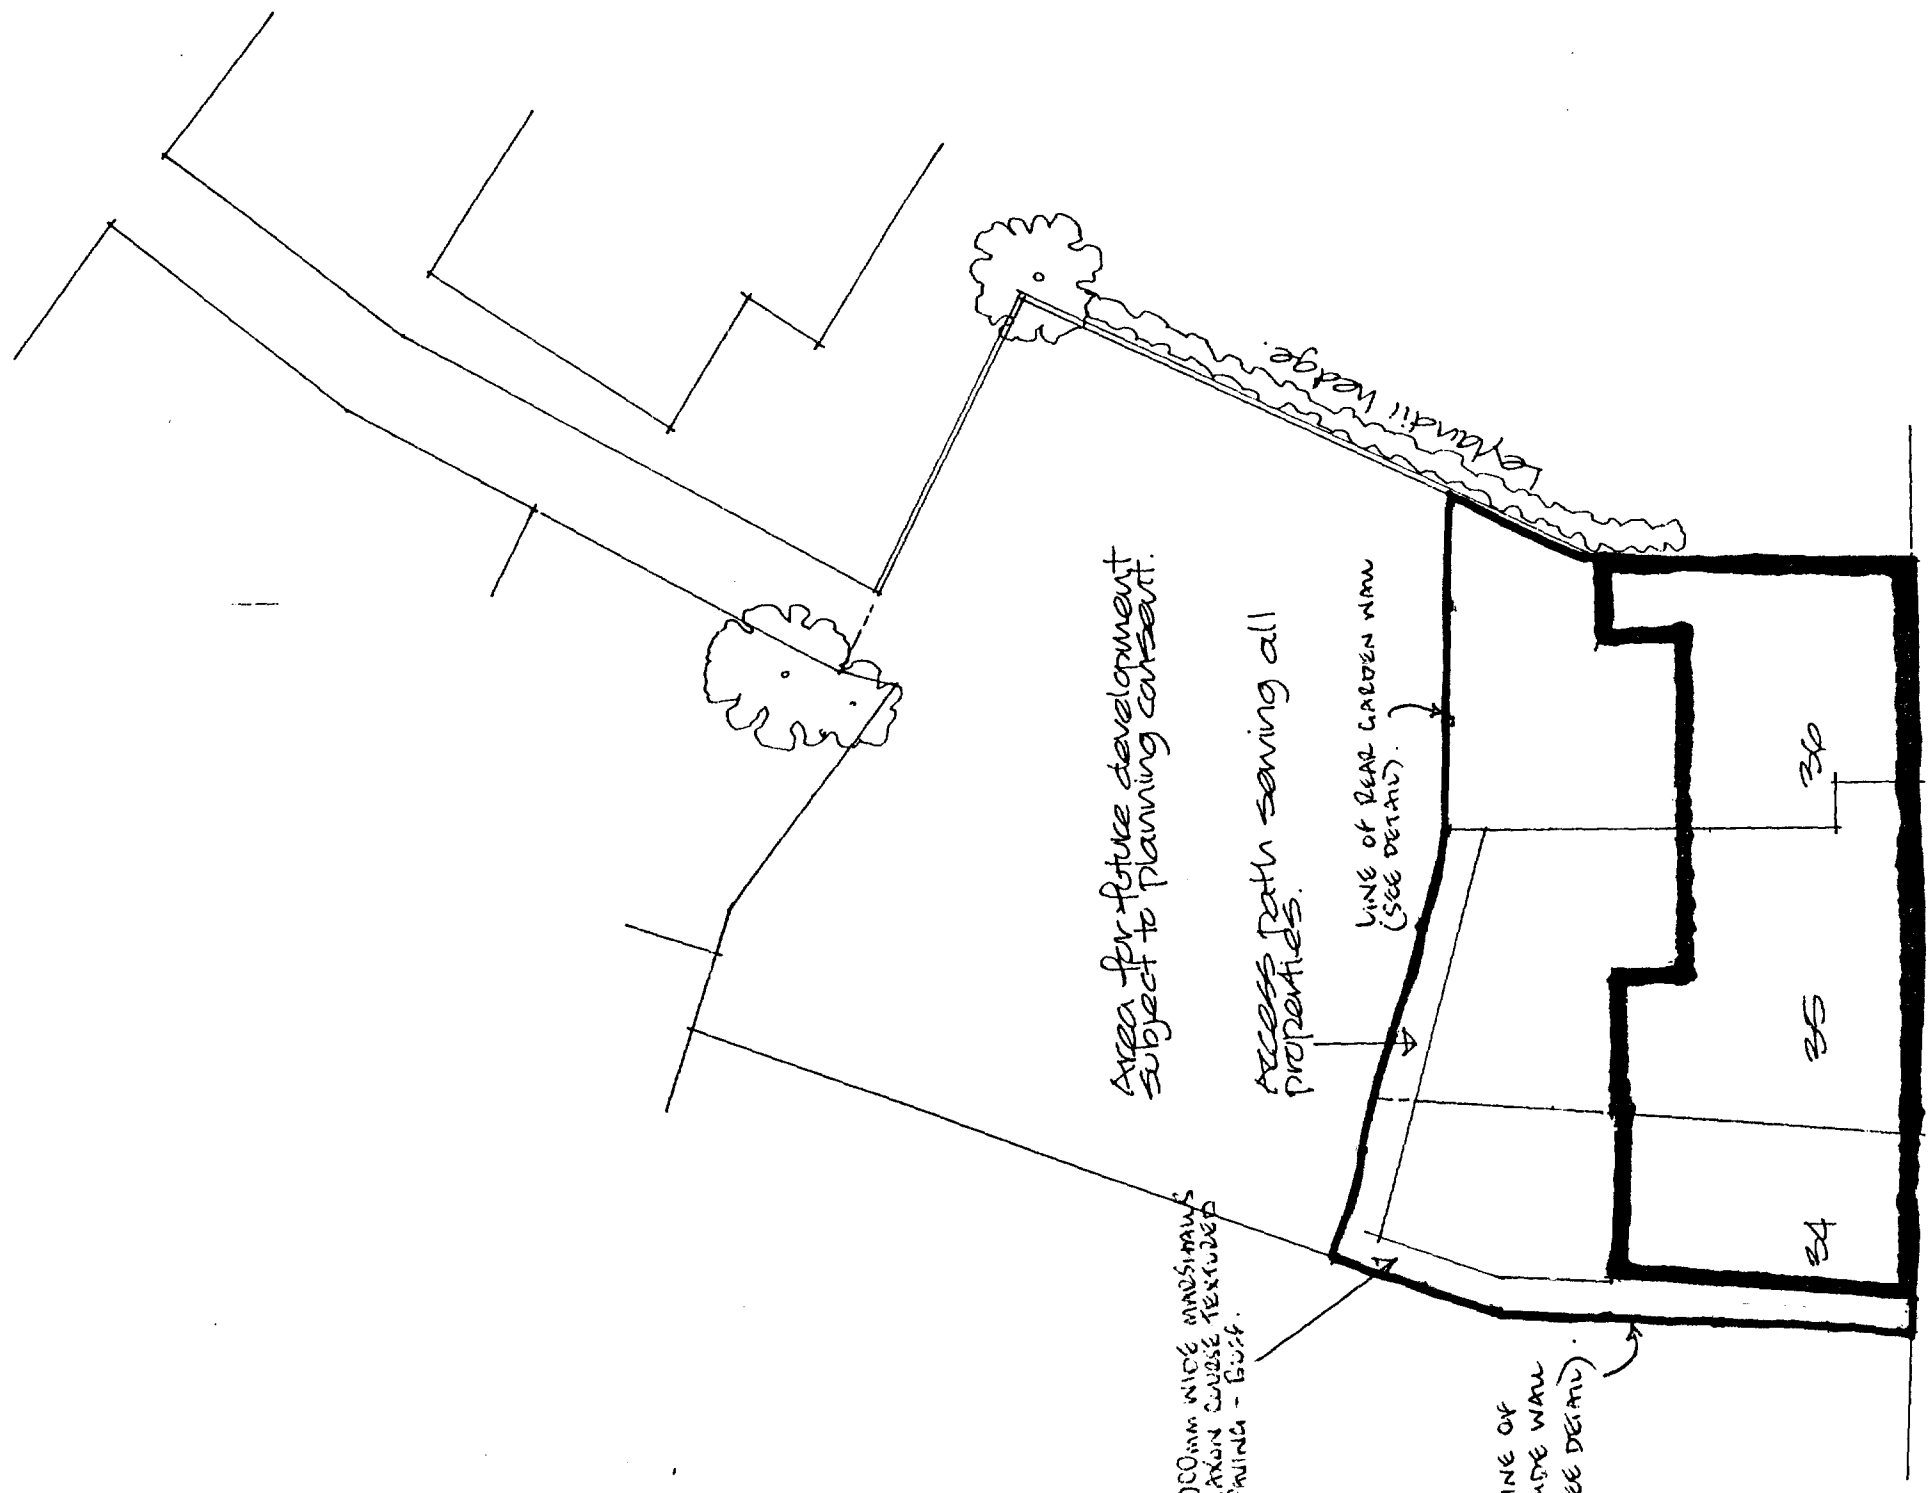

10 JUL 1997