




Existing Site Plan

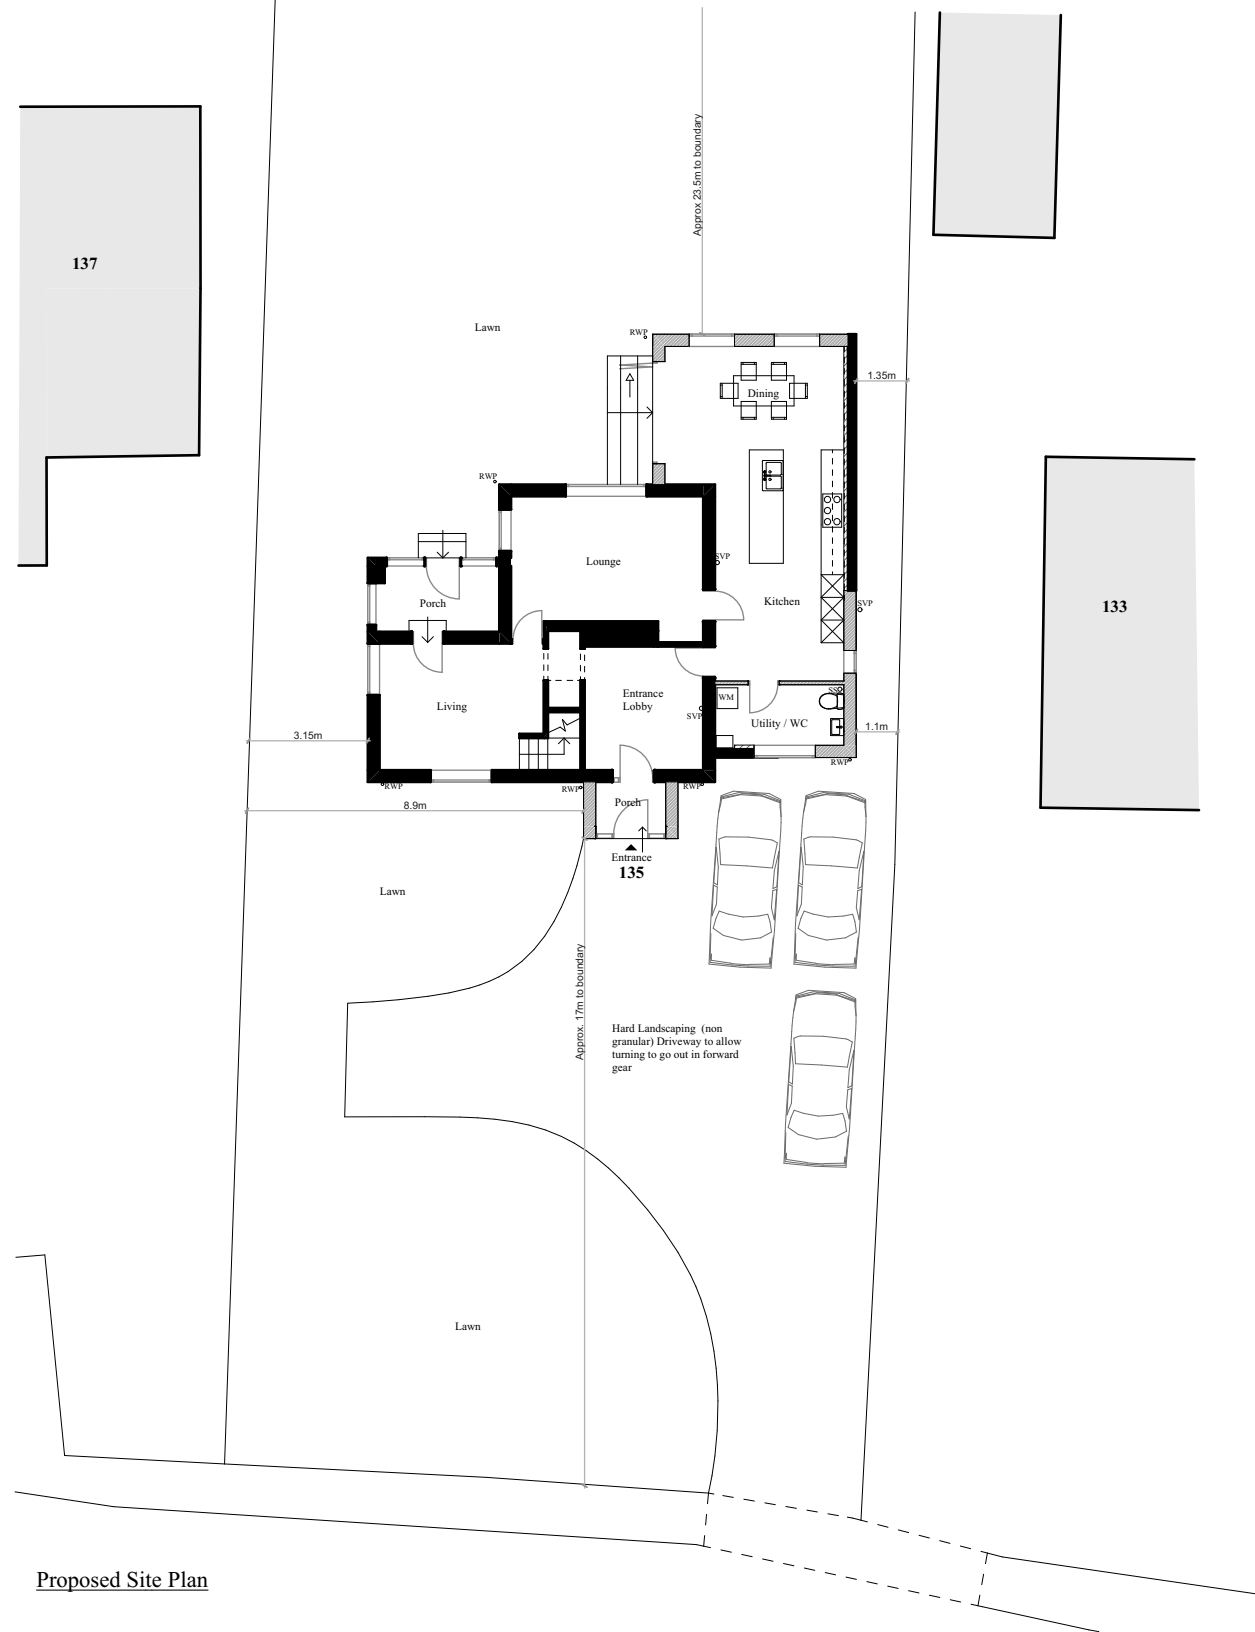

Proposed Site Plan

 Cameron Bosque Architects Ely, Cambridge & Harlow, Essex Tel: 07548658571 Email: info@cameronbosque.com	<u>Status</u> Planning	<u>Title</u> Existing and Proposed Site Plans	Rev / A	<u>Date</u> 08.08.22 11.08.22	<u>Drawn by</u> GC GC	<u>Description</u> Planning Issue Revised Planning Issue				
	<u>Client Name</u> DSM Construction Services Ltd	<u>Scale</u> 1:200@A3	<u>Date</u> 23.07.22							
	<u>Project Address</u> 135 London Road, Spalding, PE11 2TW									
				<u>Drawing Number</u> 22128-1000	<u>Revision</u> A	<u>General Notes</u> Do not scale from this drawing, apart from Town Planning purposes. Work to figure dimensions only. This drawing is the property of Cameron Bosque Architects Limited and copyright is reserved by them This drawing is issued on the basis that it is not copied, used or disclosed by or to any unauthorised person without the prior written consent of Cameron Bosque Architects Limited The drawing representative of the building or site and intended works. Contractors should carry out their own independent site surveys to confirm dimensions				