
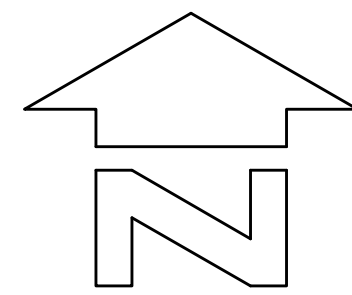


DO NOT SCALE THIS DRAWING. THE CONTRACTOR IS DEEMED TO HAVE CHECKED ALL DIMENSIONS ON SITE AND REPORT ANY DISCREPANCIES TO OGLESBY & UMB LTD.

THE CONTENTS OF THIS DRAWING ARE COVERED BY COPYRIGHT AND REMAIN THE PROPERTY OF OGLESBY & UMB LTD. WRITTEN APPROVAL MUST BE OBTAINED FROM OGLESBY & UMB LTD PRIOR TO DUPLICATION OR REPRODUCTION OF THIS DRAWING OR ITS CONTENTS.

ANY DIMENSIONS NOT SHOWN ARE TO BE CHECKED AND AGREED WITH OGLESBY & UMB LTD.

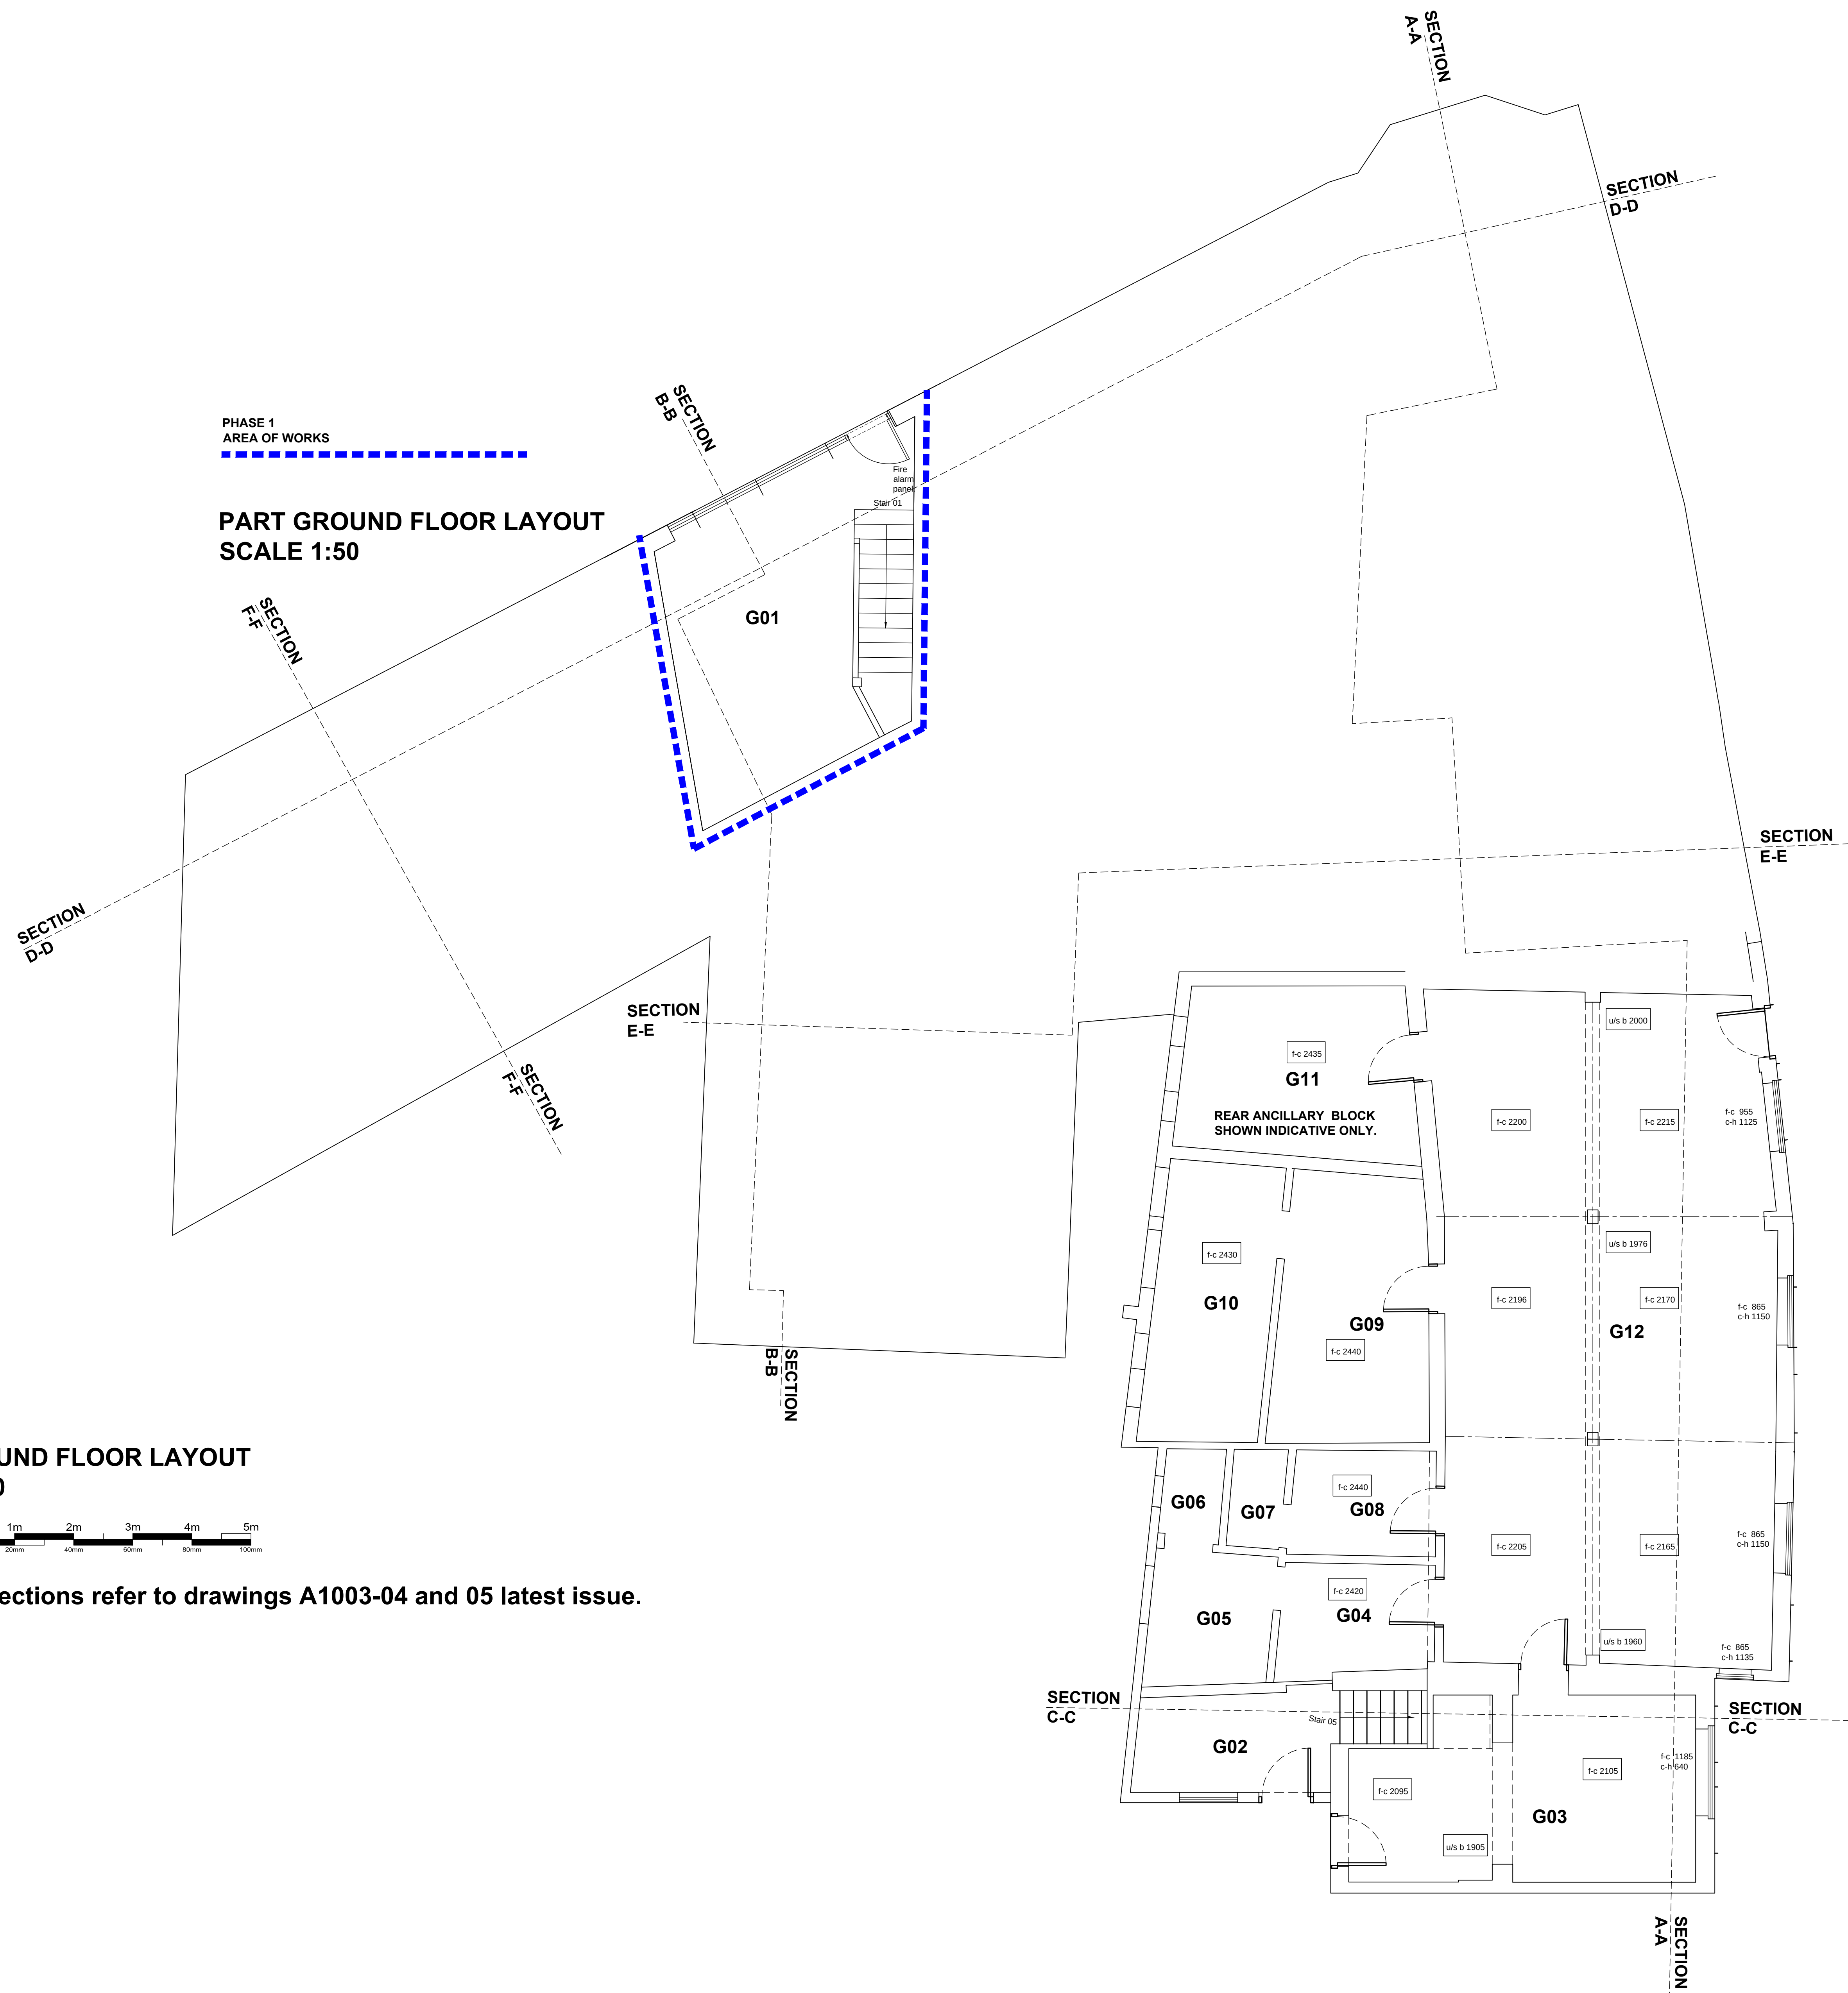

PART GROUND FLOOR LAYOUT
SCALE 1:50

For cross sections refer to drawings A1003-04 and 05 latest issue.

REV A 27.08.14 RCW
EXISTING GROUND FLOOR PLAN AMENDED TO INCLUDE
PHASE ONE PLANNING APPLICATION ONLY.

Oglesby & Limb Ltd

Chartered Architect

Suites 4 & 5 Market Chambers

Spalding, Lincolnshire
PE11 1SL

Tel: 01775 761196

e-mail: design@o.l.ltd.co.uk

Client:
GC & JN Adams

project:
Proposed residential development
at
The former CAB Offices
The Crescent
Spalding.

Drawing Title:

General arrangement ground floor
plan as existing

PLANNING APPLICATION ISSUE

date:	15.03.14	S
-------	----------	---

1:50 @ A0

Drawn by: BCIA

checked by: AIO

Drawing Number:

A1003 - 02