



DO NOT SCALE THIS DRAWING. THE CONTRACTOR IS DEEMED TO HAVE CHECKED ALL DIMENSIONS ON SITE AND REPORT ANY DISCREPANCIES TO OGLESBY & LIMB LTD.
THE CONTENTS OF THIS DRAWING ARE COVERED BY COPYRIGHT AND REMAIN THE PROPERTY OF OGLESBY & LIMB LTD. WRITTEN APPROVAL MUST BE OBTAINED FROM OGLESBY & LIMB LTD PRIOR TO REPRODUCTION OR REPRODUCTION OF THIS DRAWING OR ITS CONTENTS.
ANY DIMENSIONS NOT SHOWN ARE TO BE CHECKED AND AGREED WITH OGLESBY & LIMB LTD.

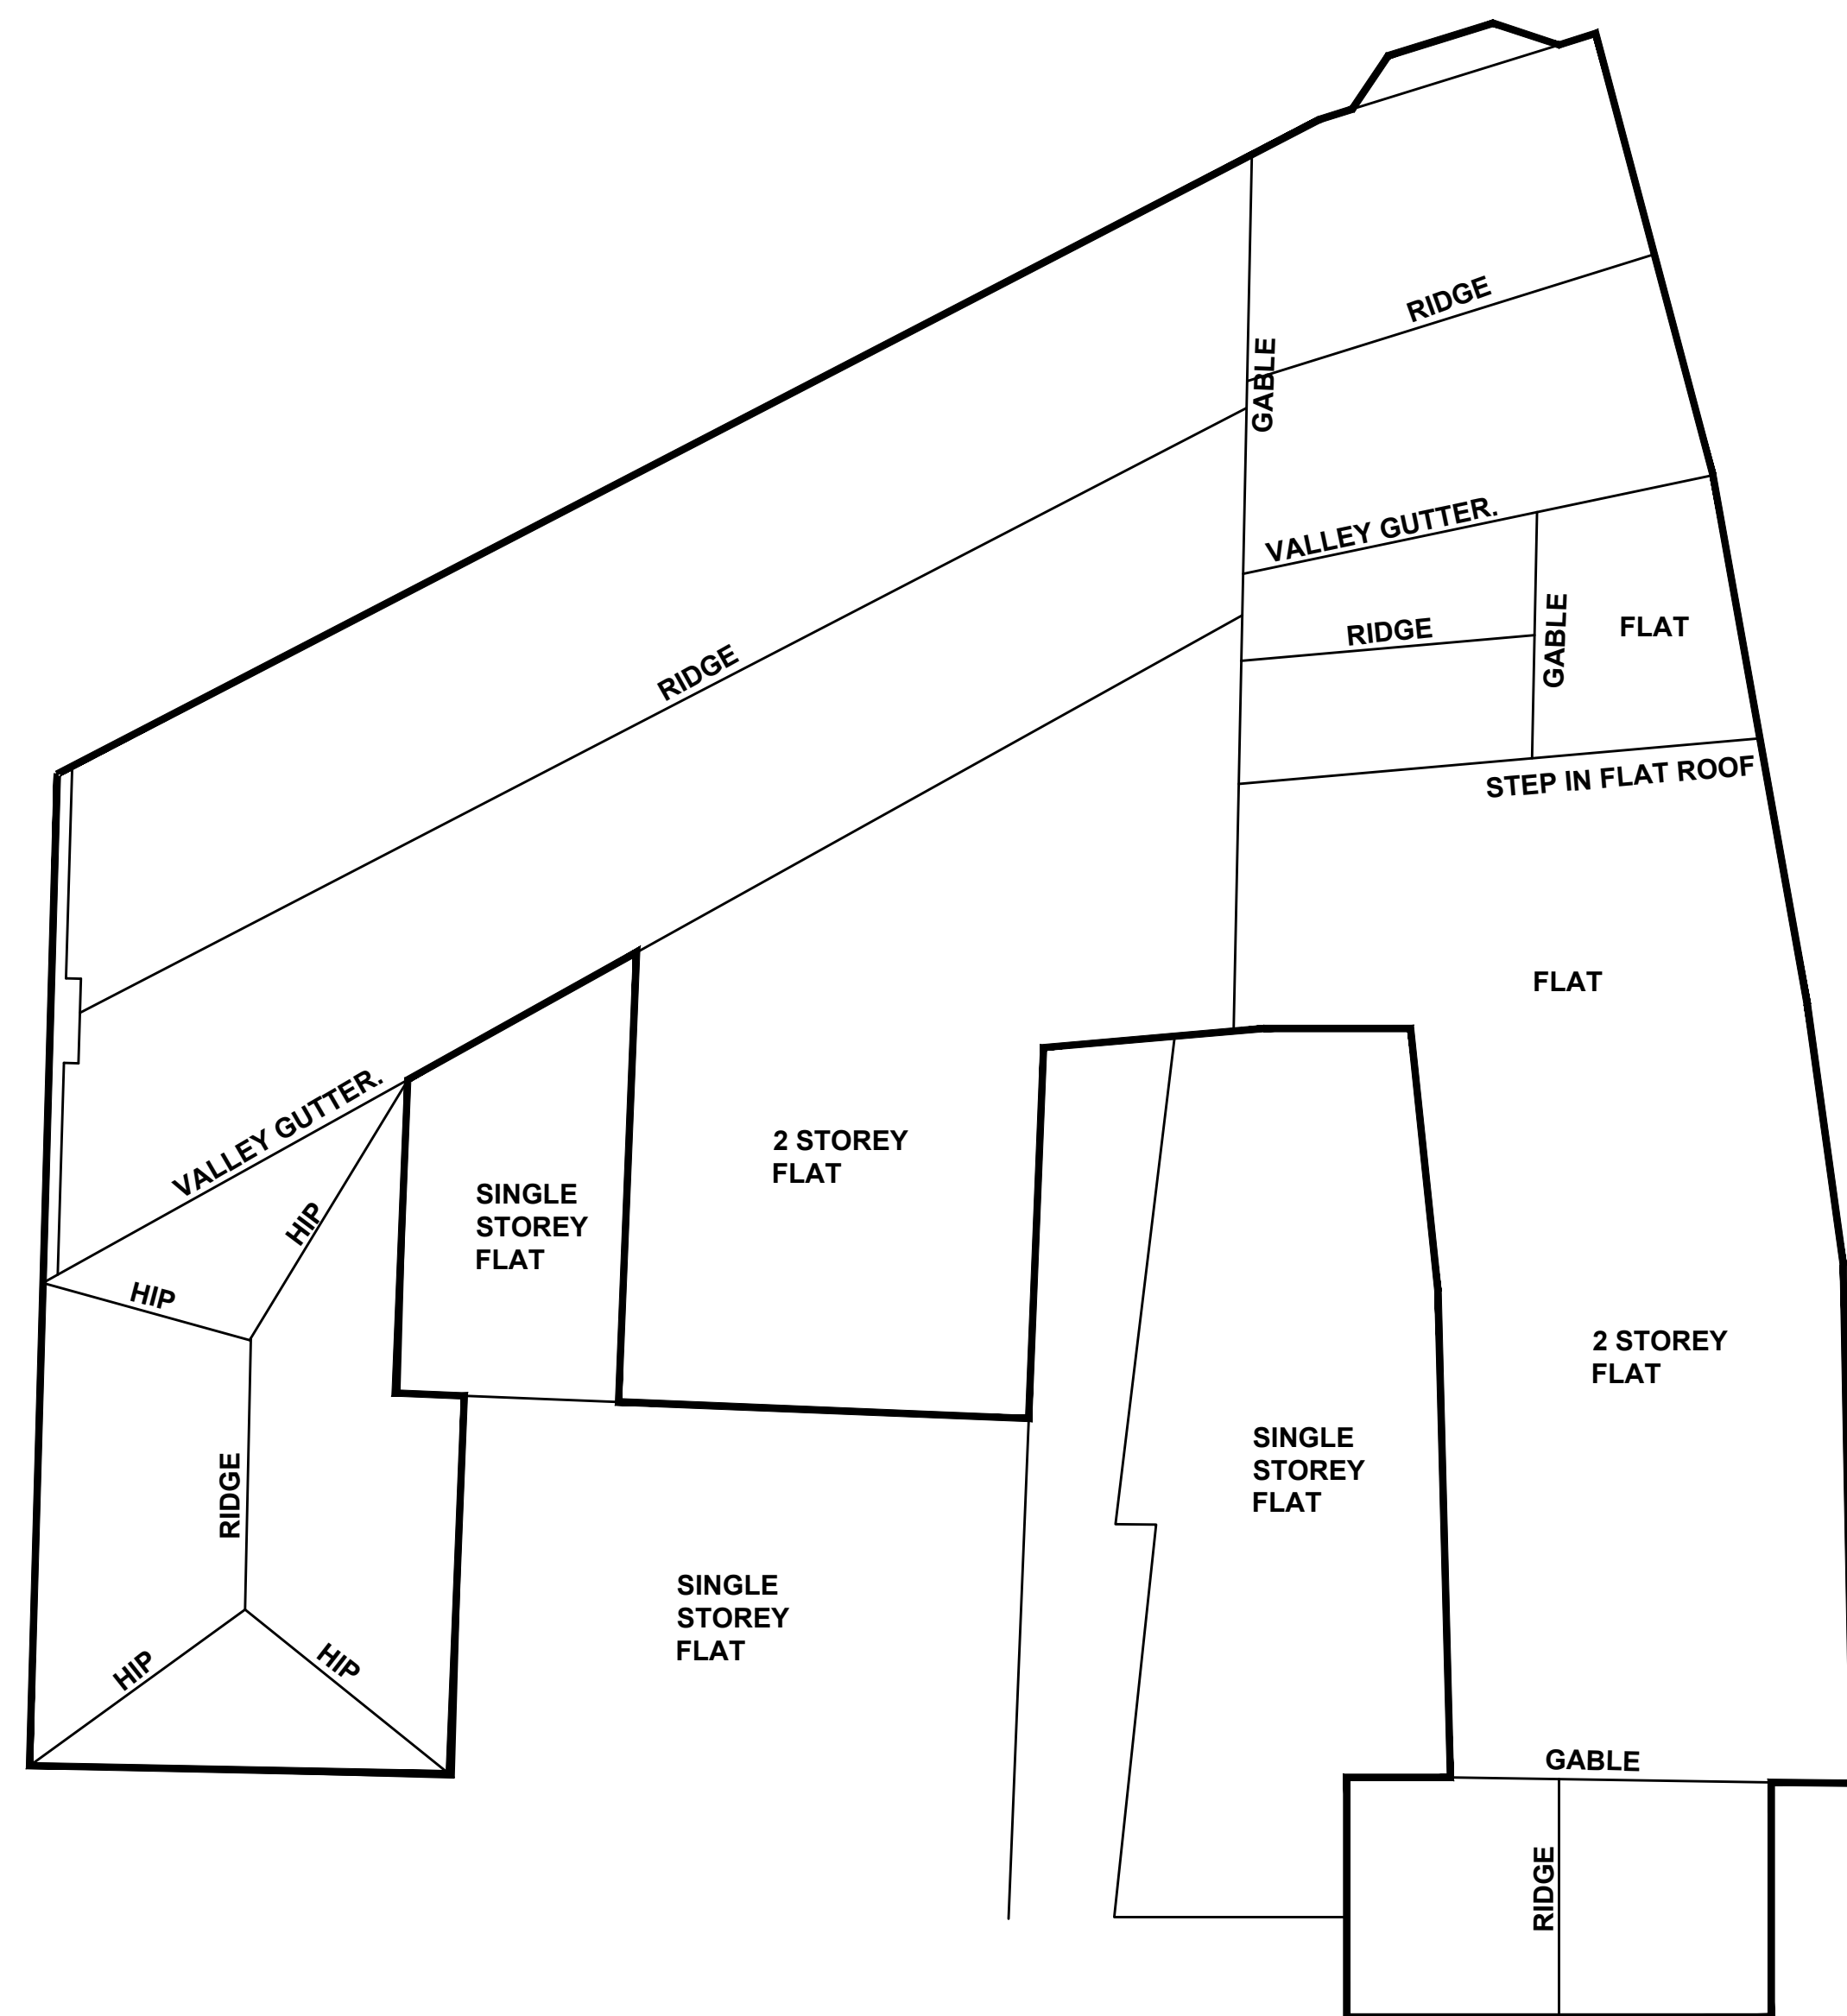

EXISTING ROOF PLAN
SCALE 1:100
FOR ILLUSTRATIVE PURPOSES ONLY

SCALE 1:100 0m 1m 2m 4m 6m 8m 10m
SCALE 1:1 0m 10mm 20mm 40mm 60mm 80mm 100mm

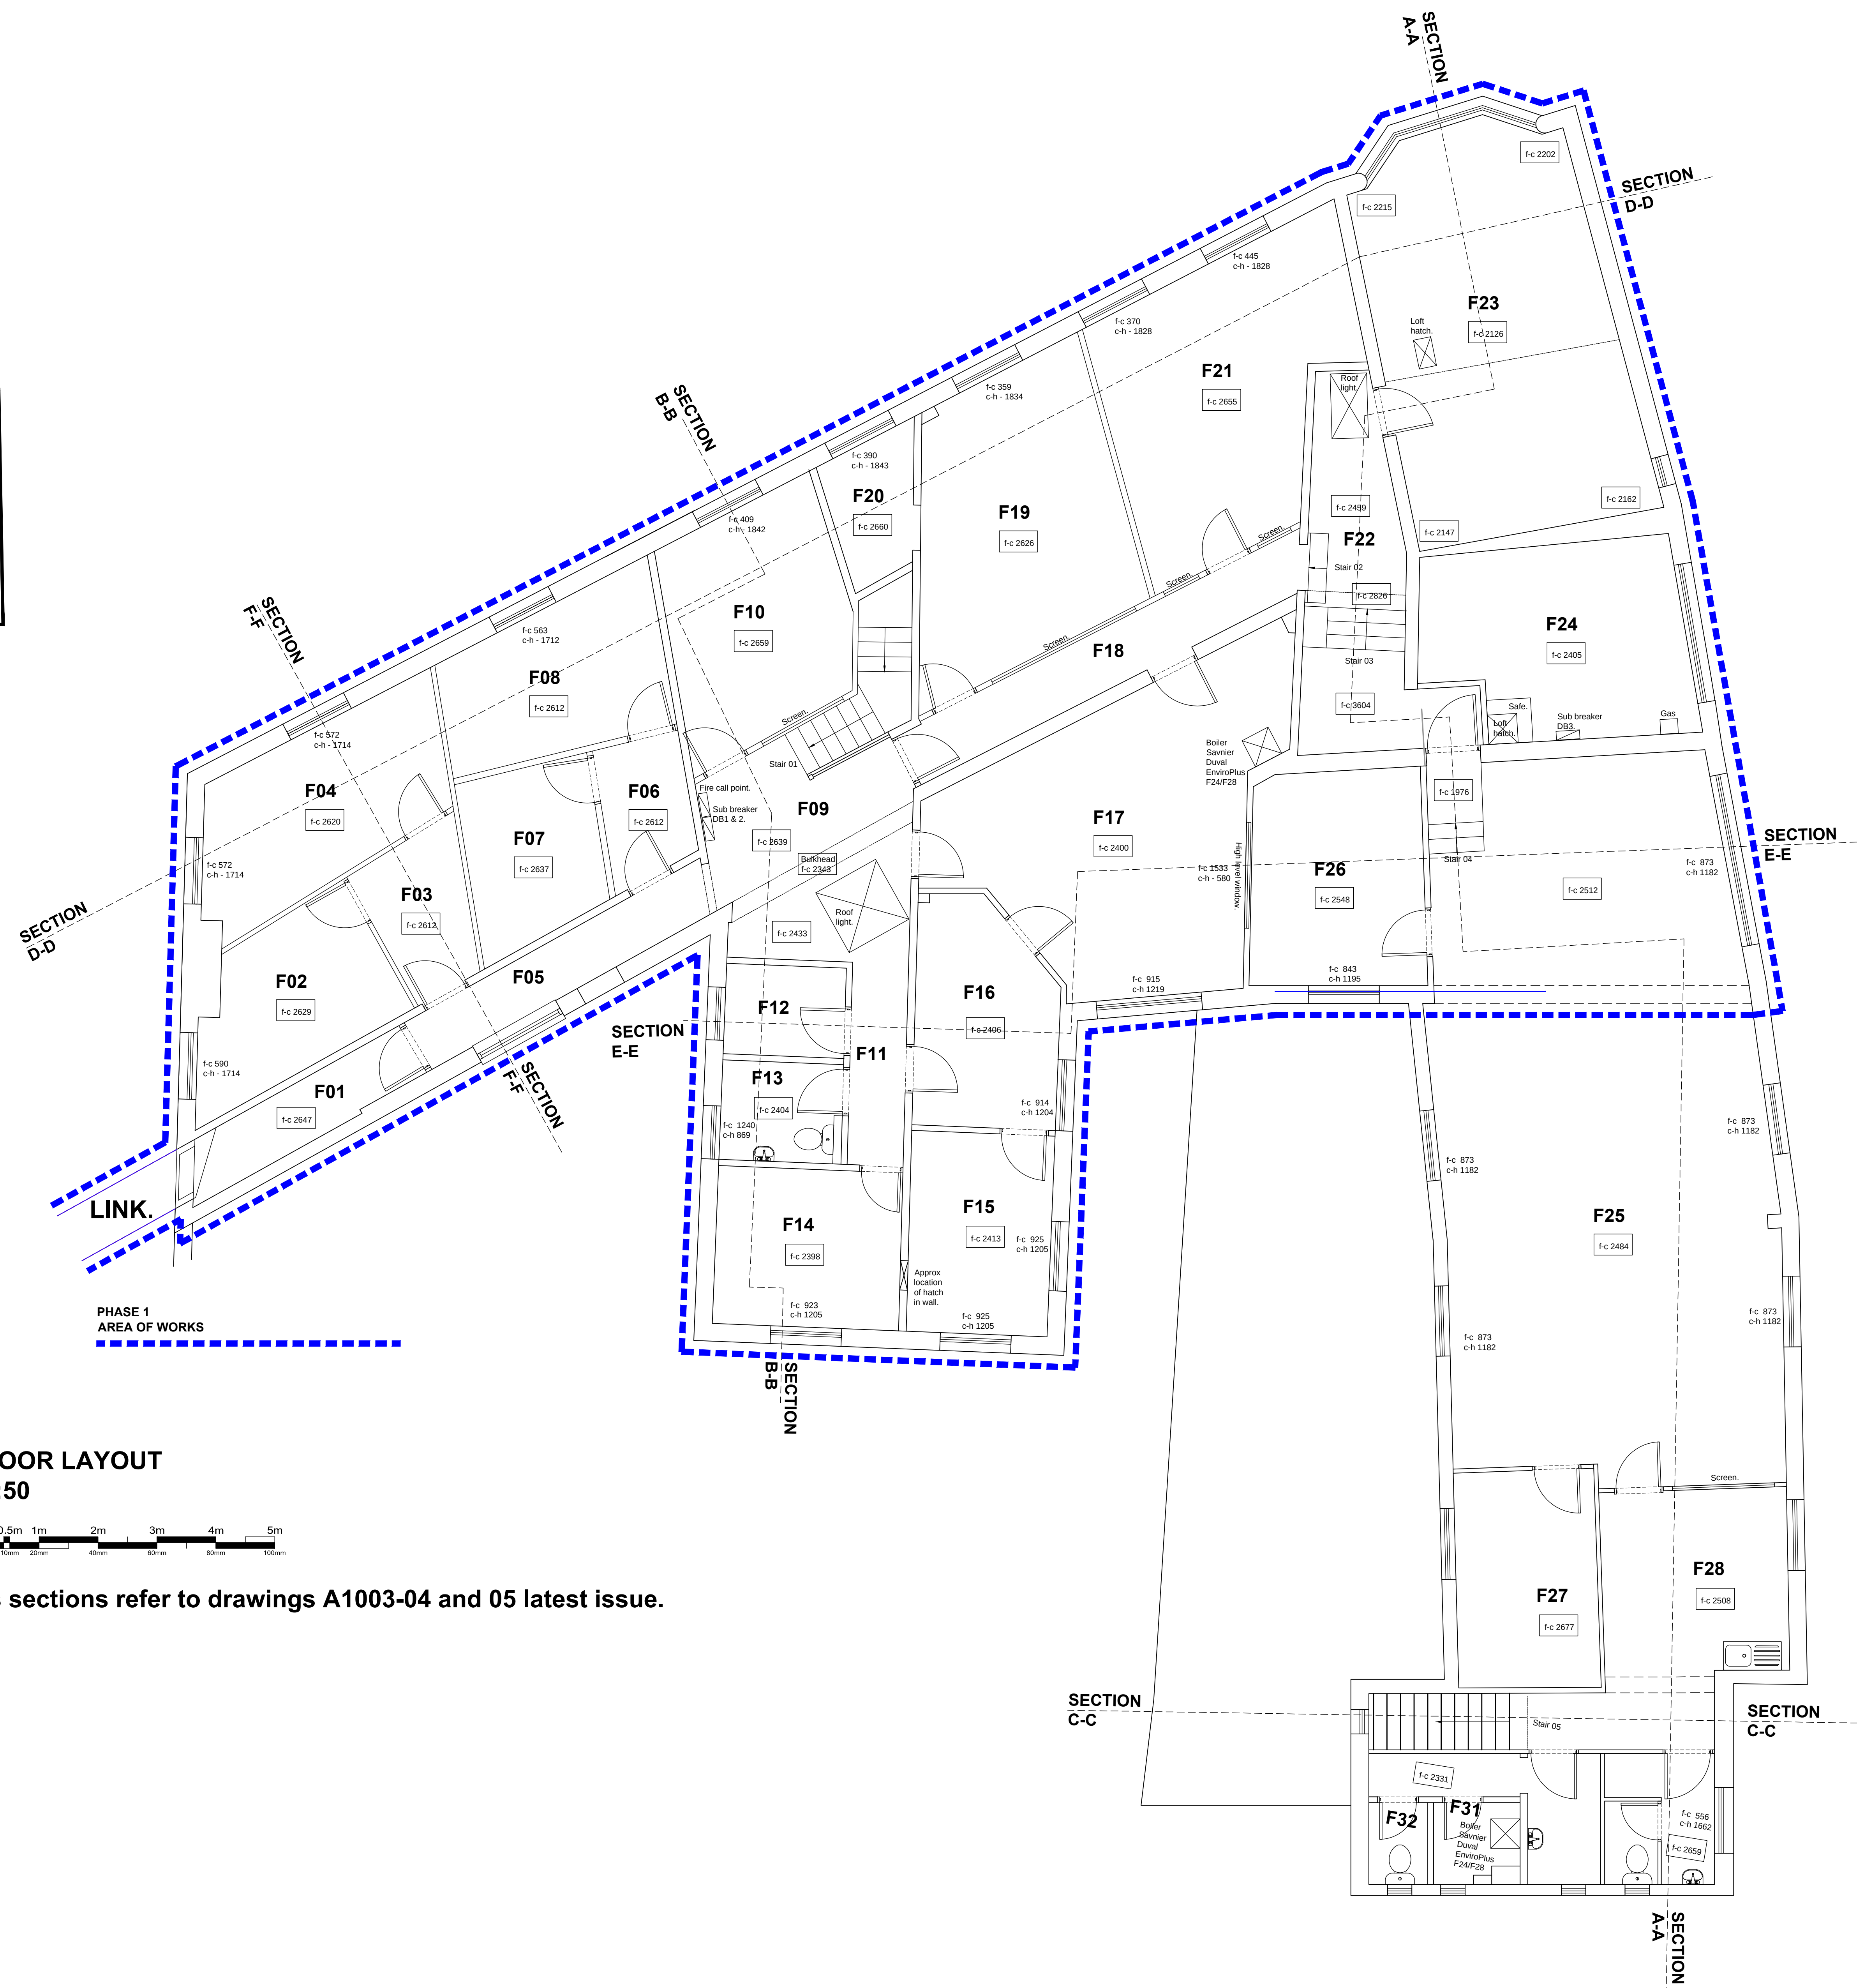

FIRST FLOOR LAYOUT
SCALE 1:50

SCALE 1:50 0m 0.5m 1m 2m 3m 4m 5m
SCALE 1:1 0m 10mm 20mm 40mm 60mm 80mm 100mm

For cross sections refer to drawings A1003-04 and 05 latest issue.

REV A 27.08.14 RCW
EXISTING FIRST FLOOR PLAN AMENDED TO INCLUDE
PHASE ONE PLANNING APPLICATION ONLY.

Oglesby & Limb Ltd
Chartered Architect
Sutton & 5 Market Chambers
12 Market Place
Spalding, Lincolnshire
PE11 1SE
Tel: 01775 761196
e-mail: design@oglesby-limb.co.uk

O&L

Client:
GC & JN Adams

Project:
Proposed residential development
at
The former CAB Offices
The Crescent
Spalding.

Drawing Title:
General arrangement first floor plan
as existing

PLANNING APPLICATION ISSUE

Date: 03.03.14 Scale: 1:50 @ A0
Drawn by: RCW Checked by: AJO

Drawing Number: A1003 - 03 Rev: A