




DO NOT SCALE THIS DRAWING. THE CONTRACTOR IS DEEMED TO HAVE CHECKED ALL DIMENSIONS ON SITE AND REPORT ANY DISCREPANCIES TO OGLESBY & LIMB LTD. THE CONTENTS OF THIS DRAWING ARE COVERED BY COPYRIGHT AND REMAIN THE PROPERTY OF OGLESBY & LIMB LTD. WRITTEN APPROVAL MUST BE OBTAINED FROM OGLESBY & LIMB LTD PRIOR TO REPRODUCTION OR REPRODUCTION OF THIS DRAWING ON ITS CONTENTS. ANY DIMENSIONS NOT SHOWN ARE TO BE CHECKED AND AGREED WITH OGLESBY & LIMB LTD.

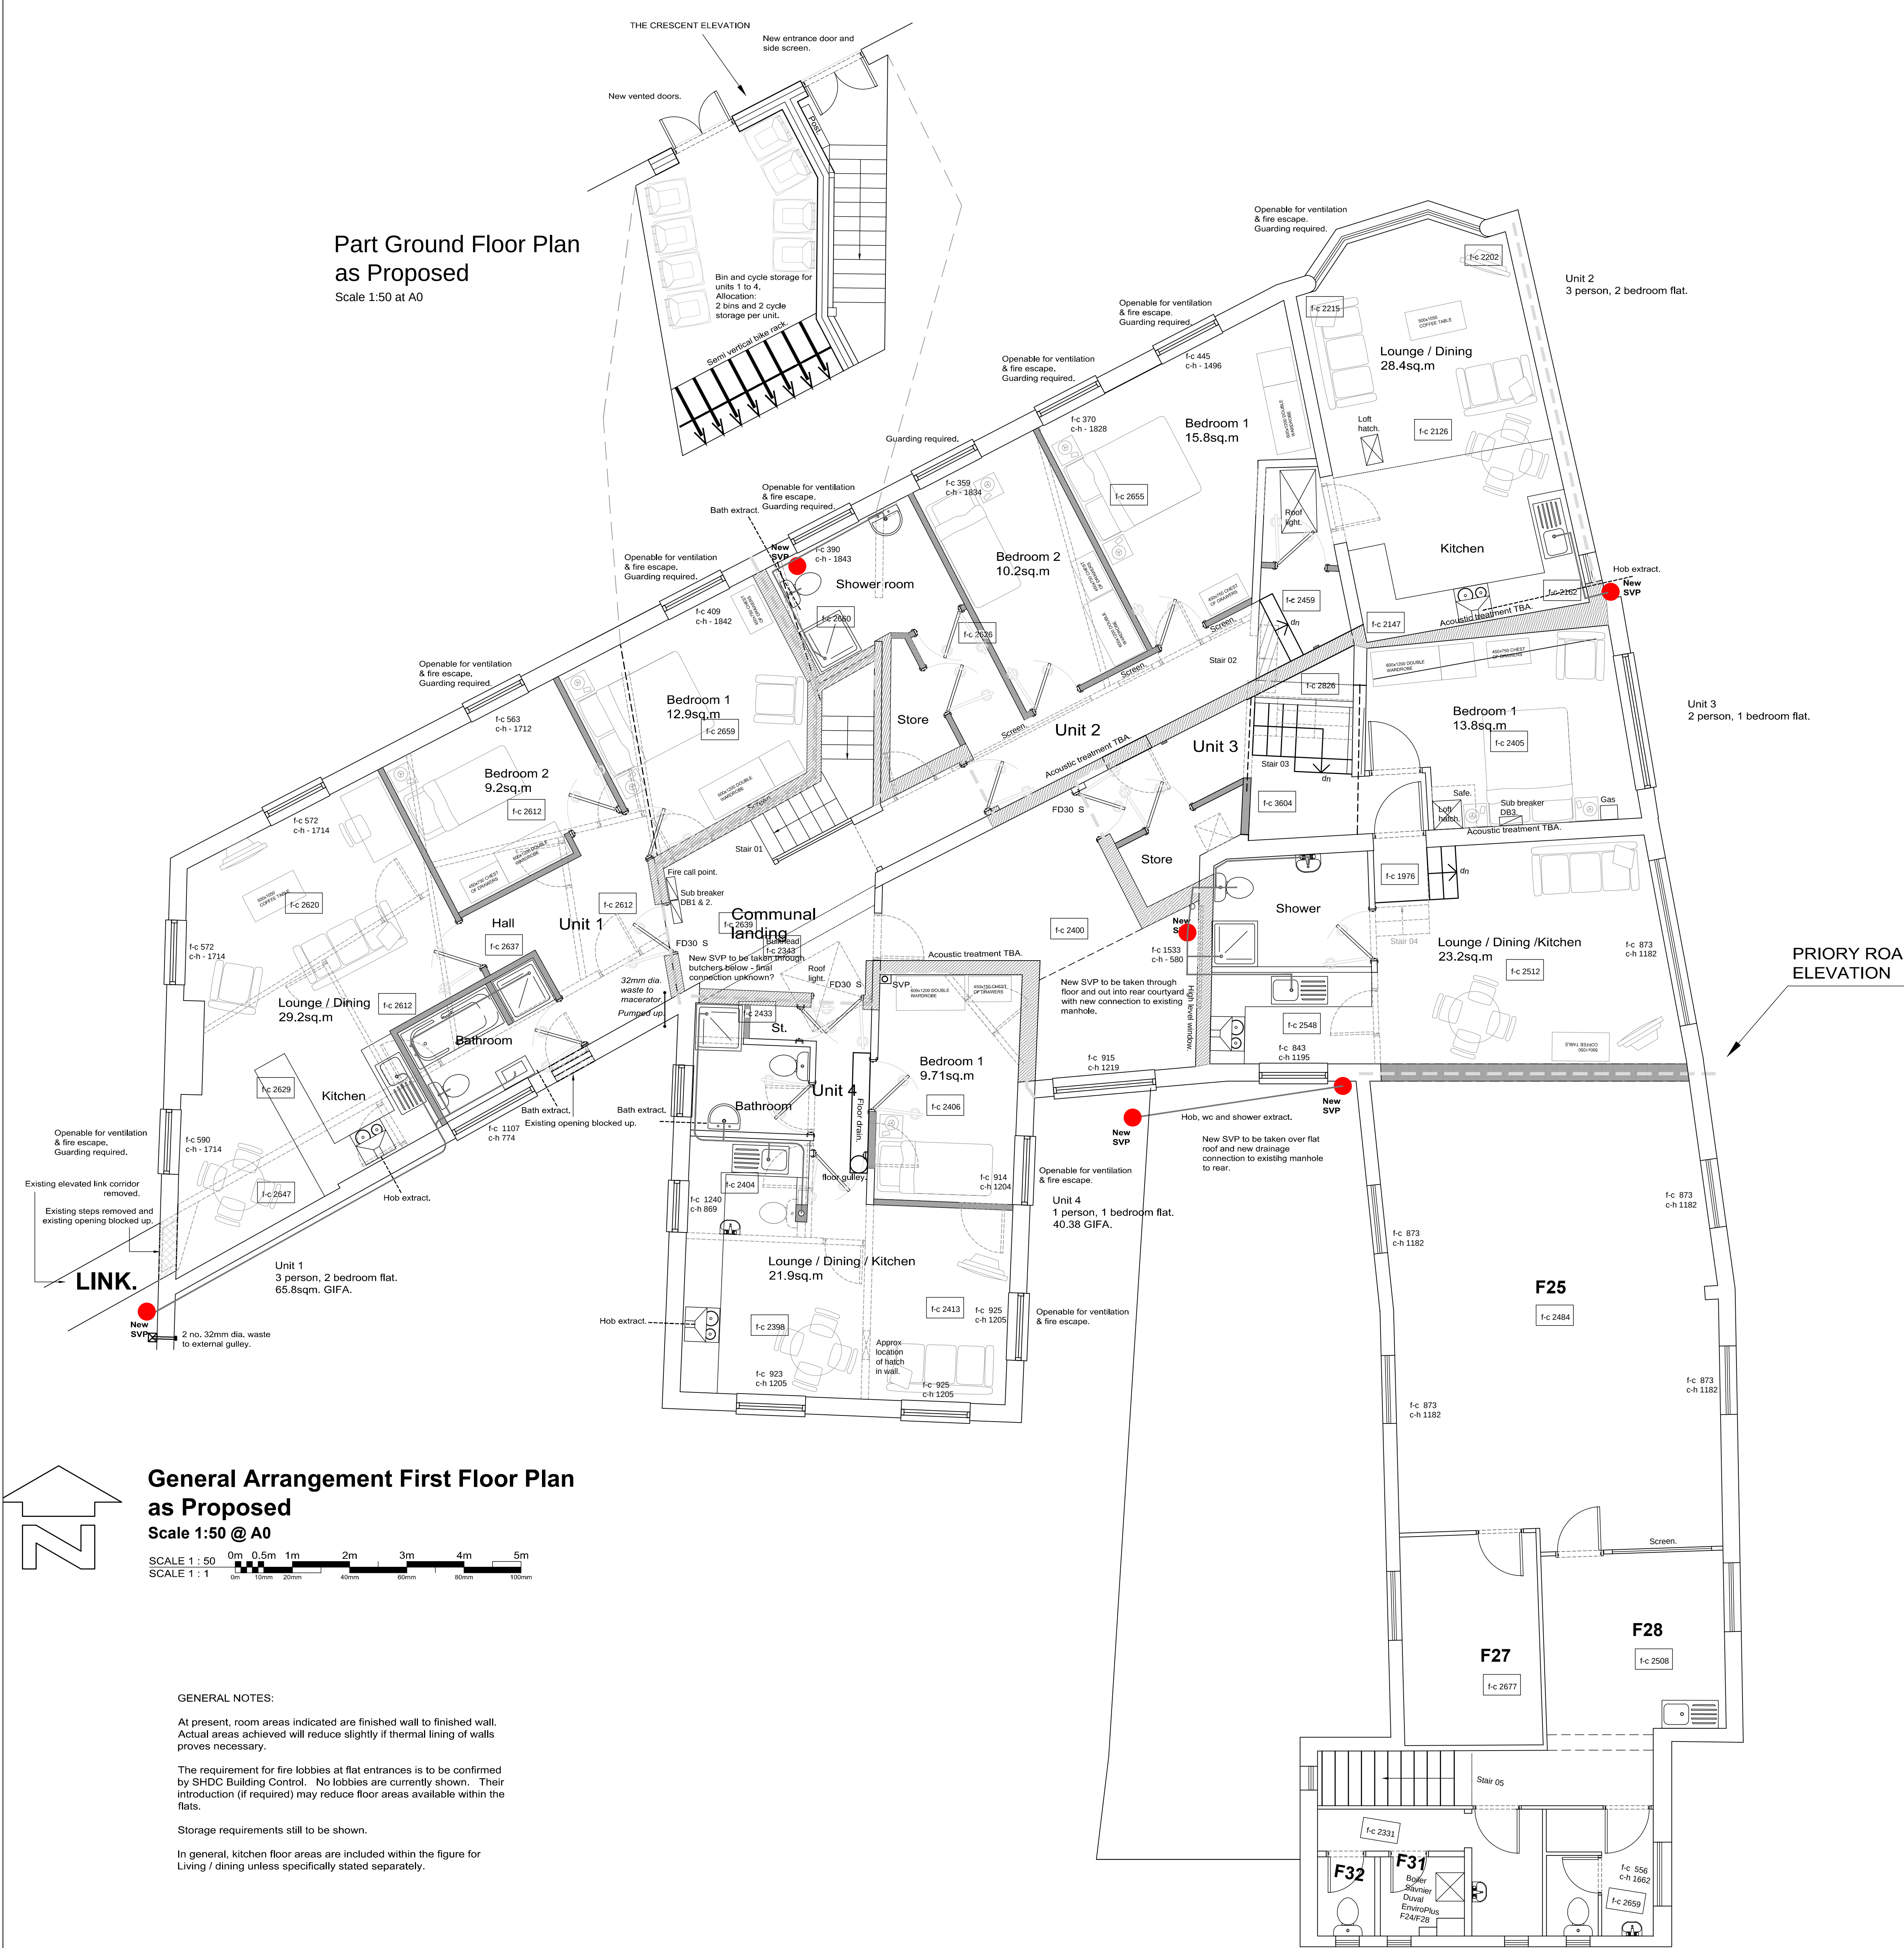

General Arrangement Roof Plan as Proposed
(No works to be undertaken).
Scale 1:100 - for illustrative purposes only.

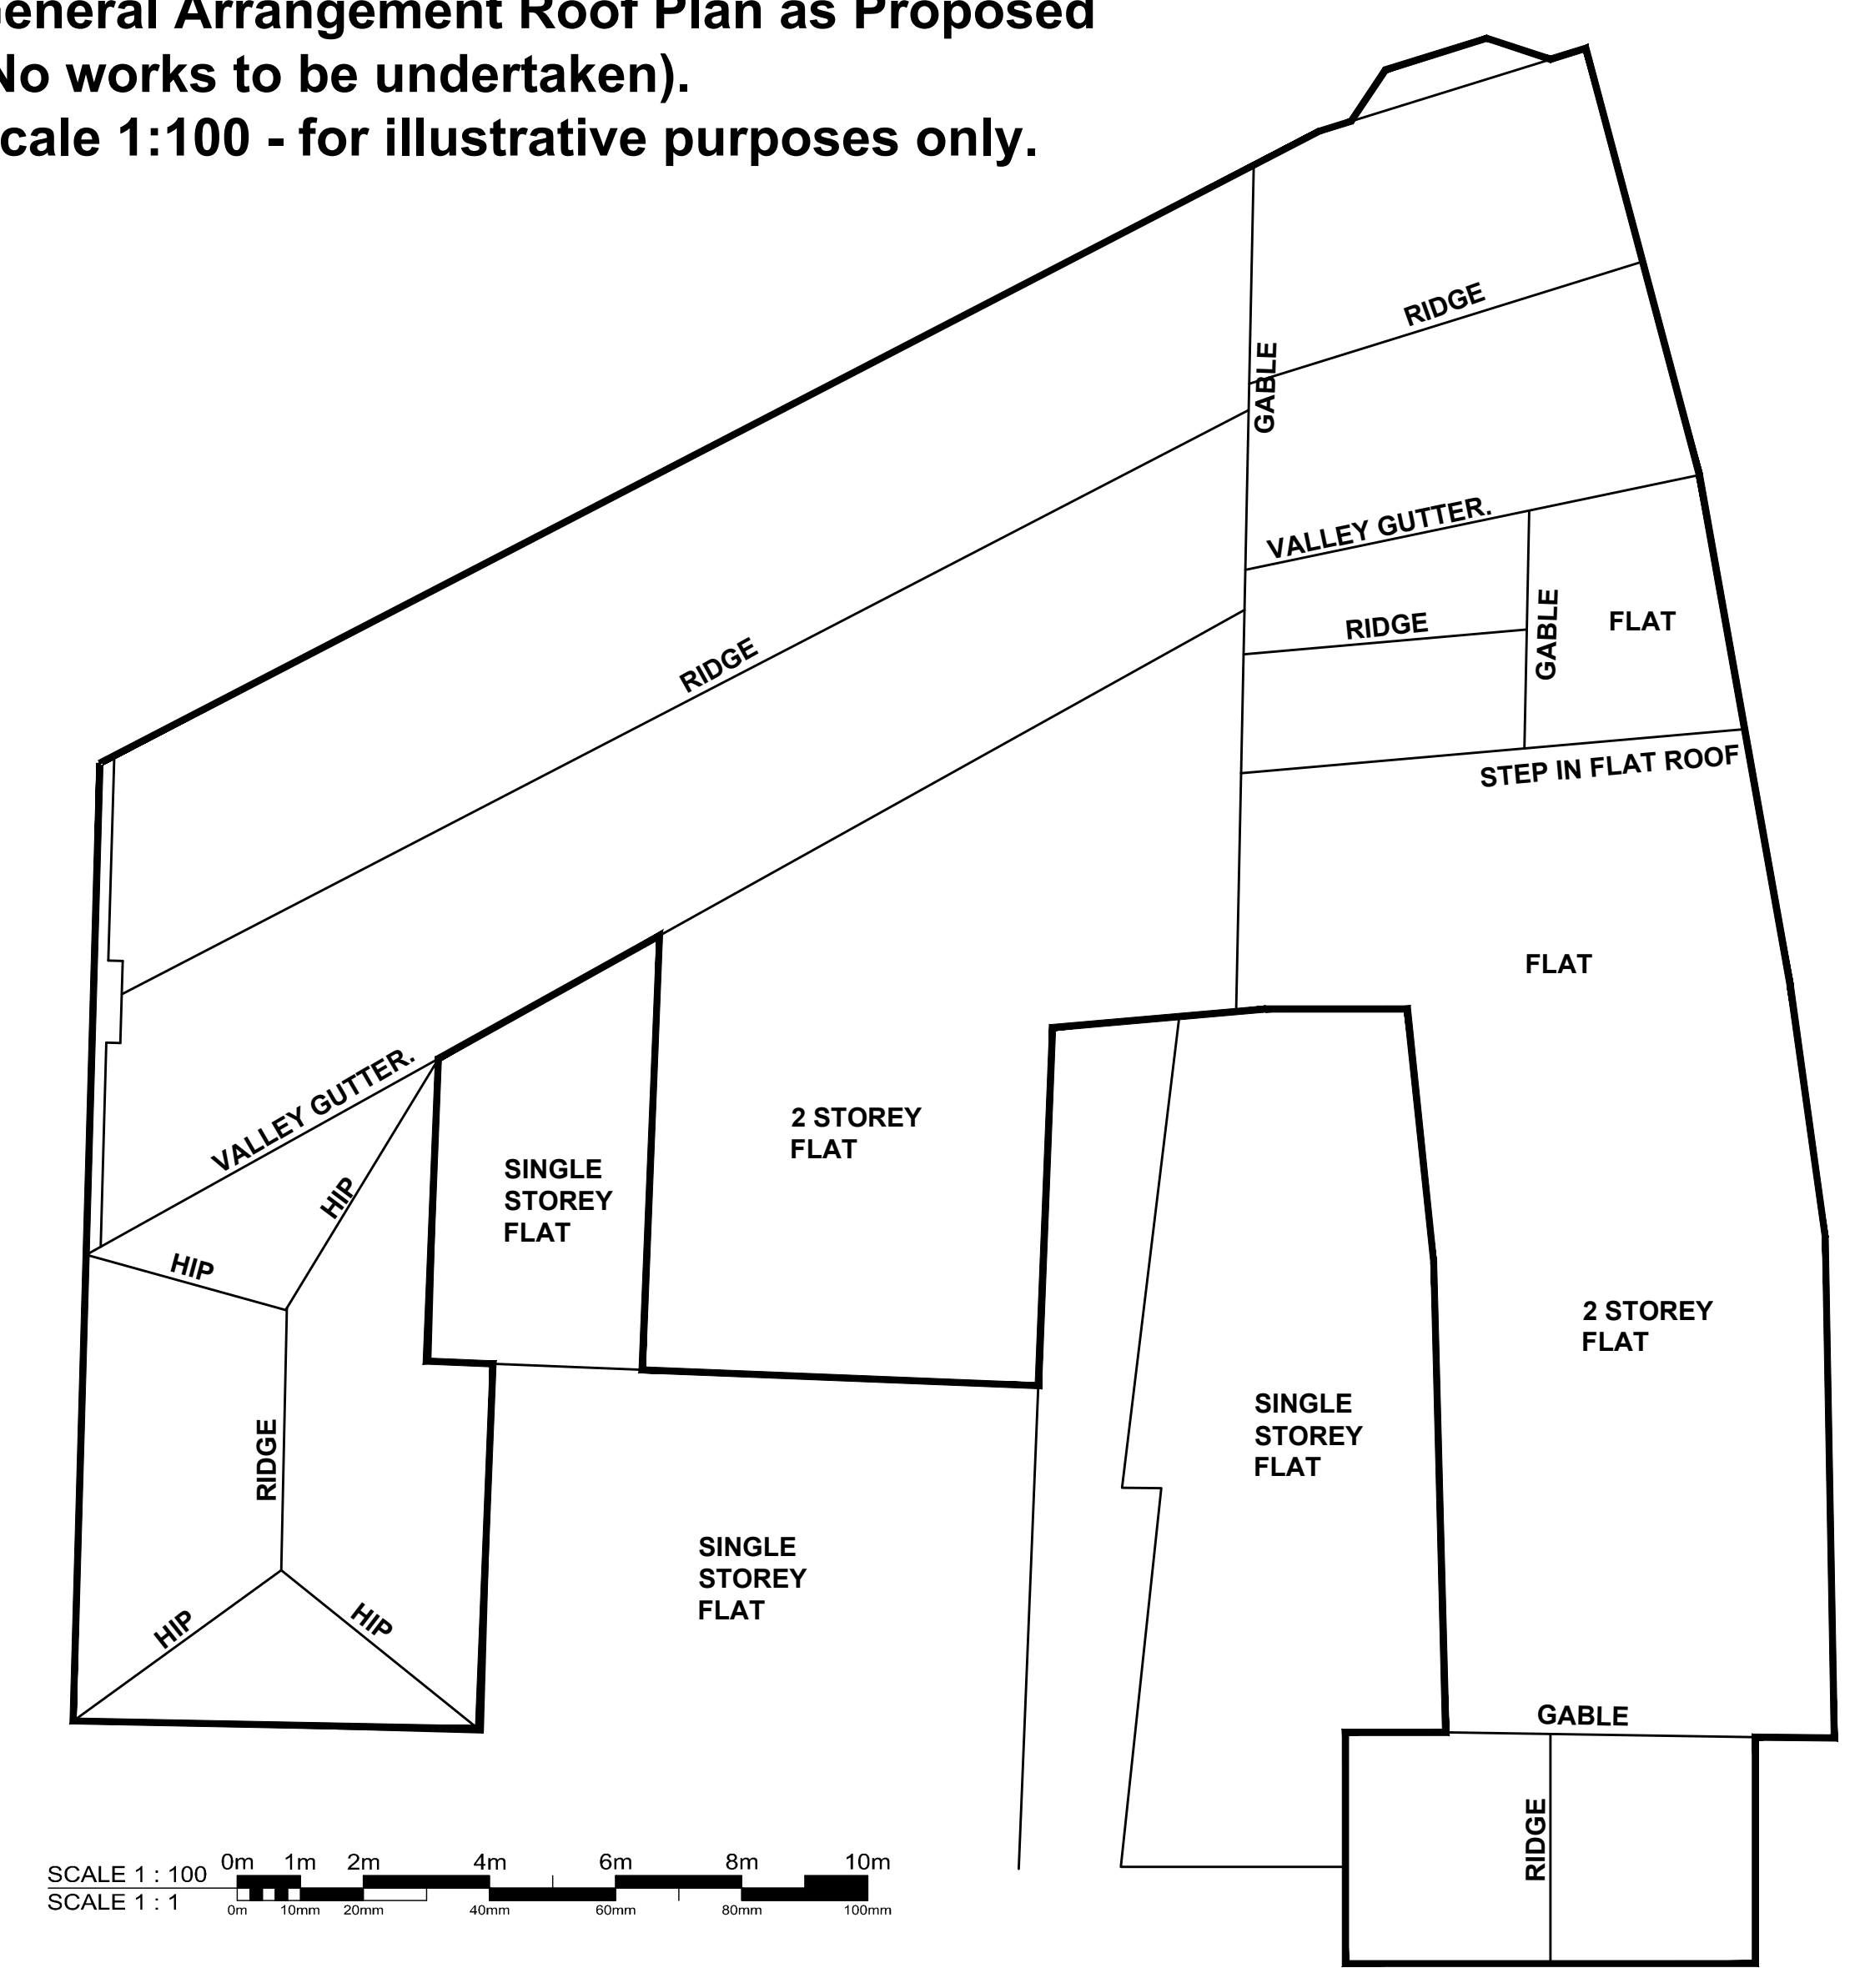

PRIORY ROAD ELEVATION

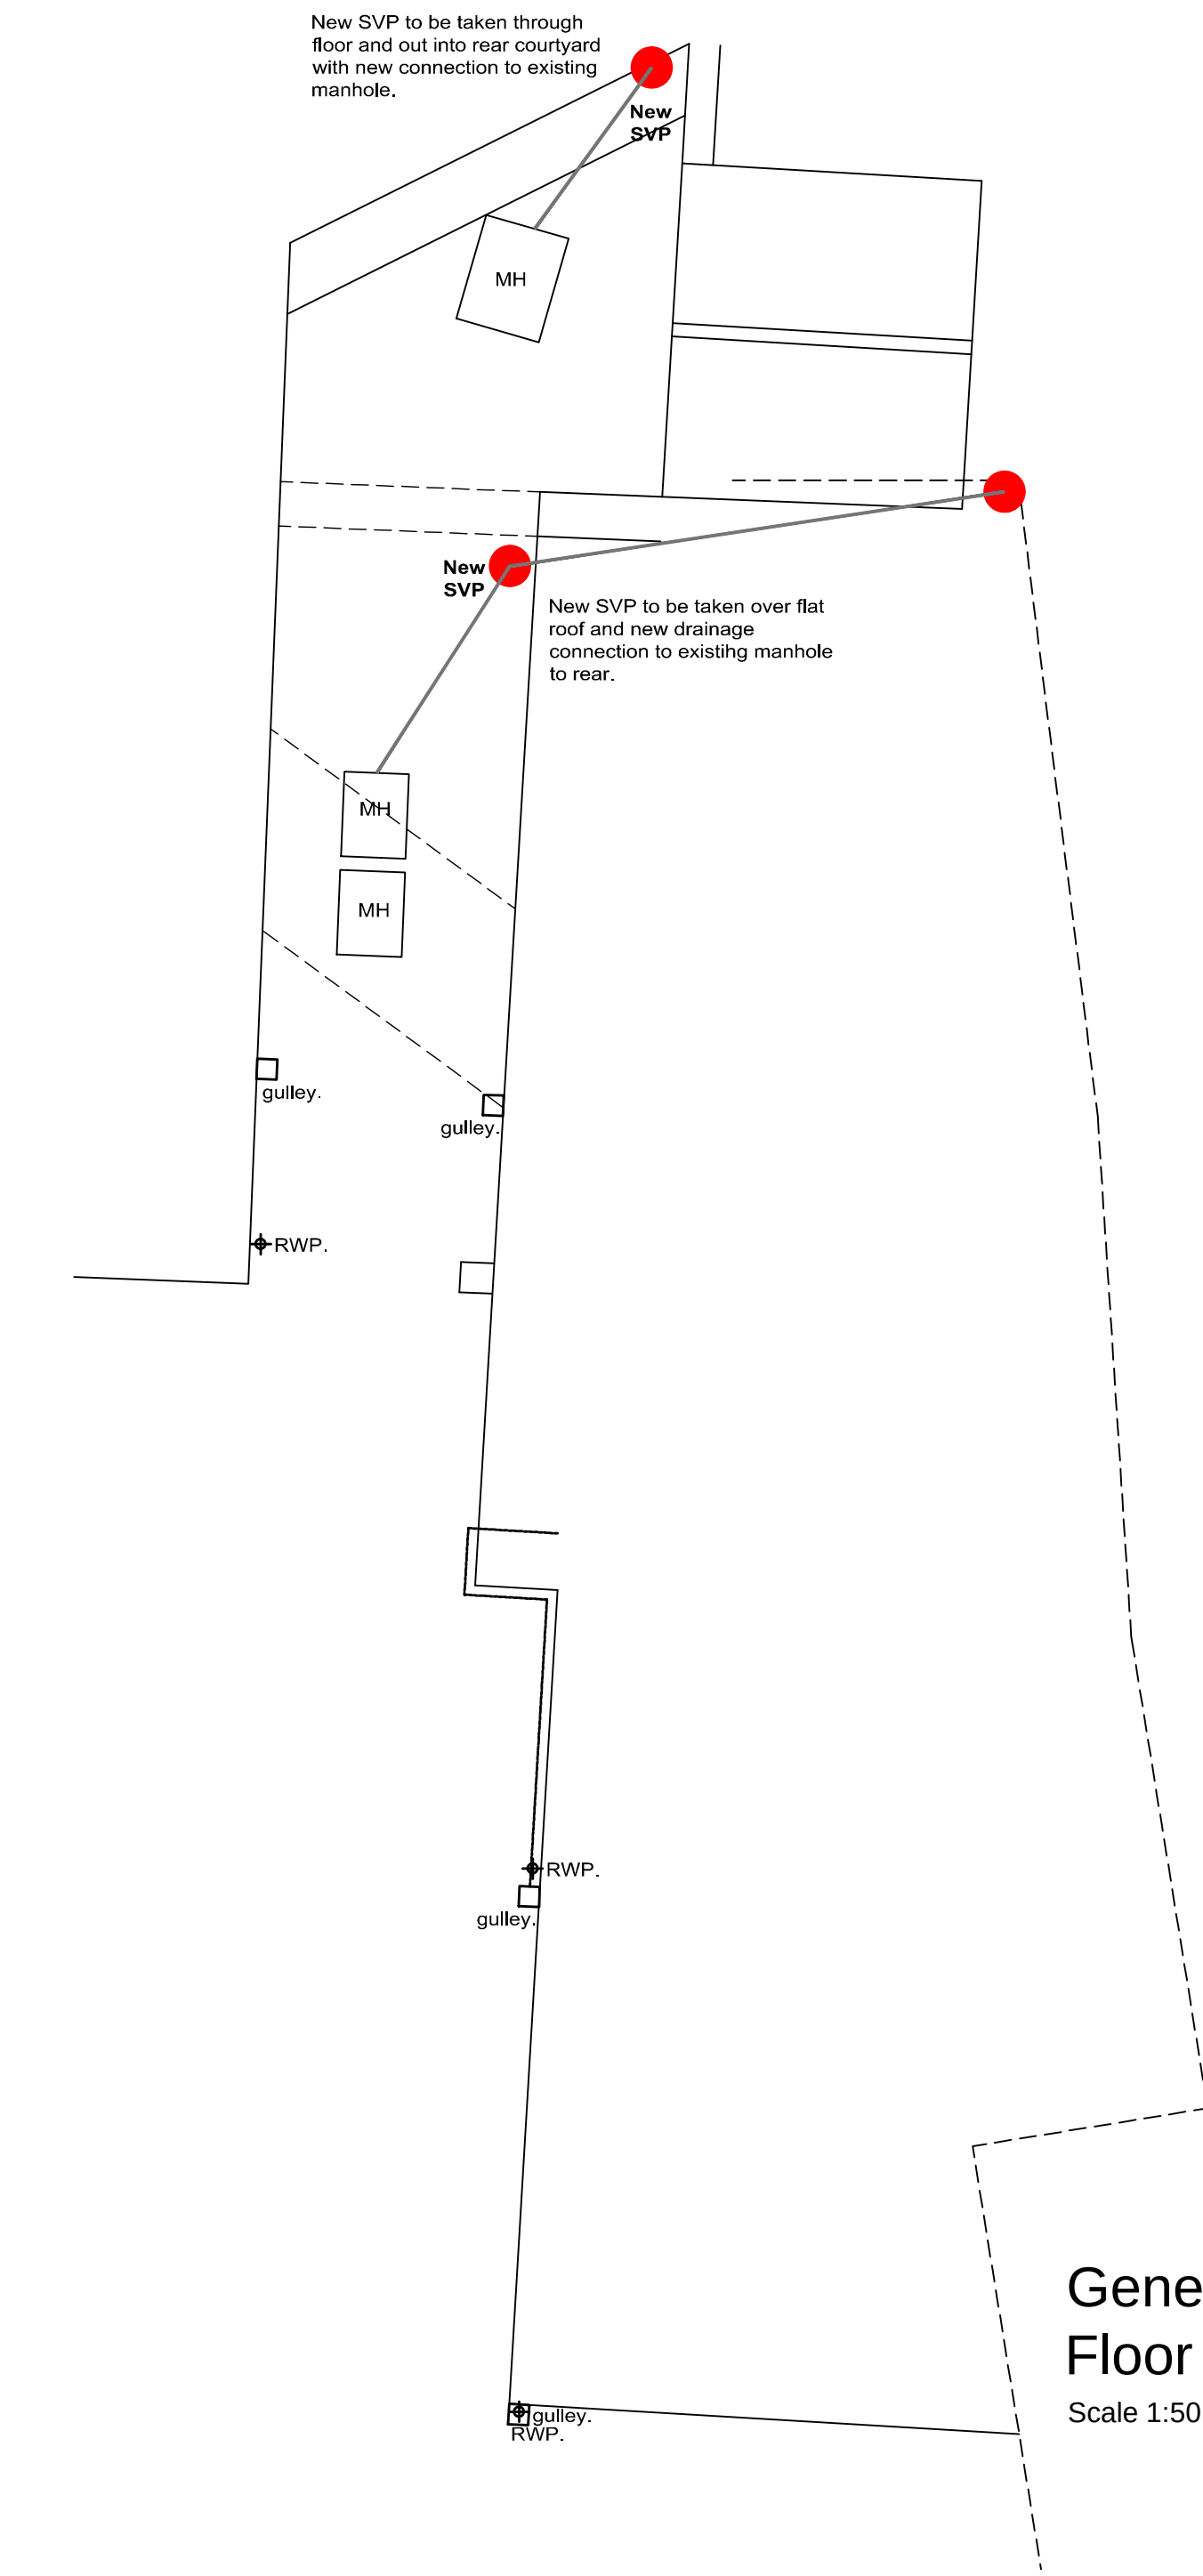

General Arrangement Extract Ground Floor Plan as Proposed (showing drains)
Scale 1:50 at A0

General Arrangement First Floor Plan as Proposed
Scale 1:50 @ A0

GENERAL NOTES:

At present, room areas indicated are finished wall to finished wall. Actual areas achieved will reduce slightly if thermal lining of walls proves necessary.

The requirement for fire lobbies at flat entrances is to be confirmed by SHDC Building Control. No lobbies are currently shown. Their introduction (if required) may reduce floor areas available within the flats.

Storage requirements still to be shown.

In general, kitchen floor areas are included within the figure for Living / dining unless specifically stated separately.

Oglesby & Limb Ltd
Chartered Architect
Suites 4 & 5 Market Chambers
12 Market Place
Spalding, Lincolnshire
PE11 1SL
Tel: 01775 761196
e-mail: design@o-lim.co.uk

O&L

Client:
GC & JN Adams

Project:
Proposed Residential Development at
The former CAB Offices
24 The Crescent
Spalding
Lincolnshire

Drawing Title:
General arrangement first floor plan,
part ground floor plan and roof plan
as proposed

PLANNING APPLICATION ISSUE

Date: 26.08.14 Scale: 1:50 @ A0
Drawn by: AJO Checked by: CLS

Drawing Number: A1003 - 20
Rev: