


EXISTING WEST ELEVATION (REAR OF HOUSE)

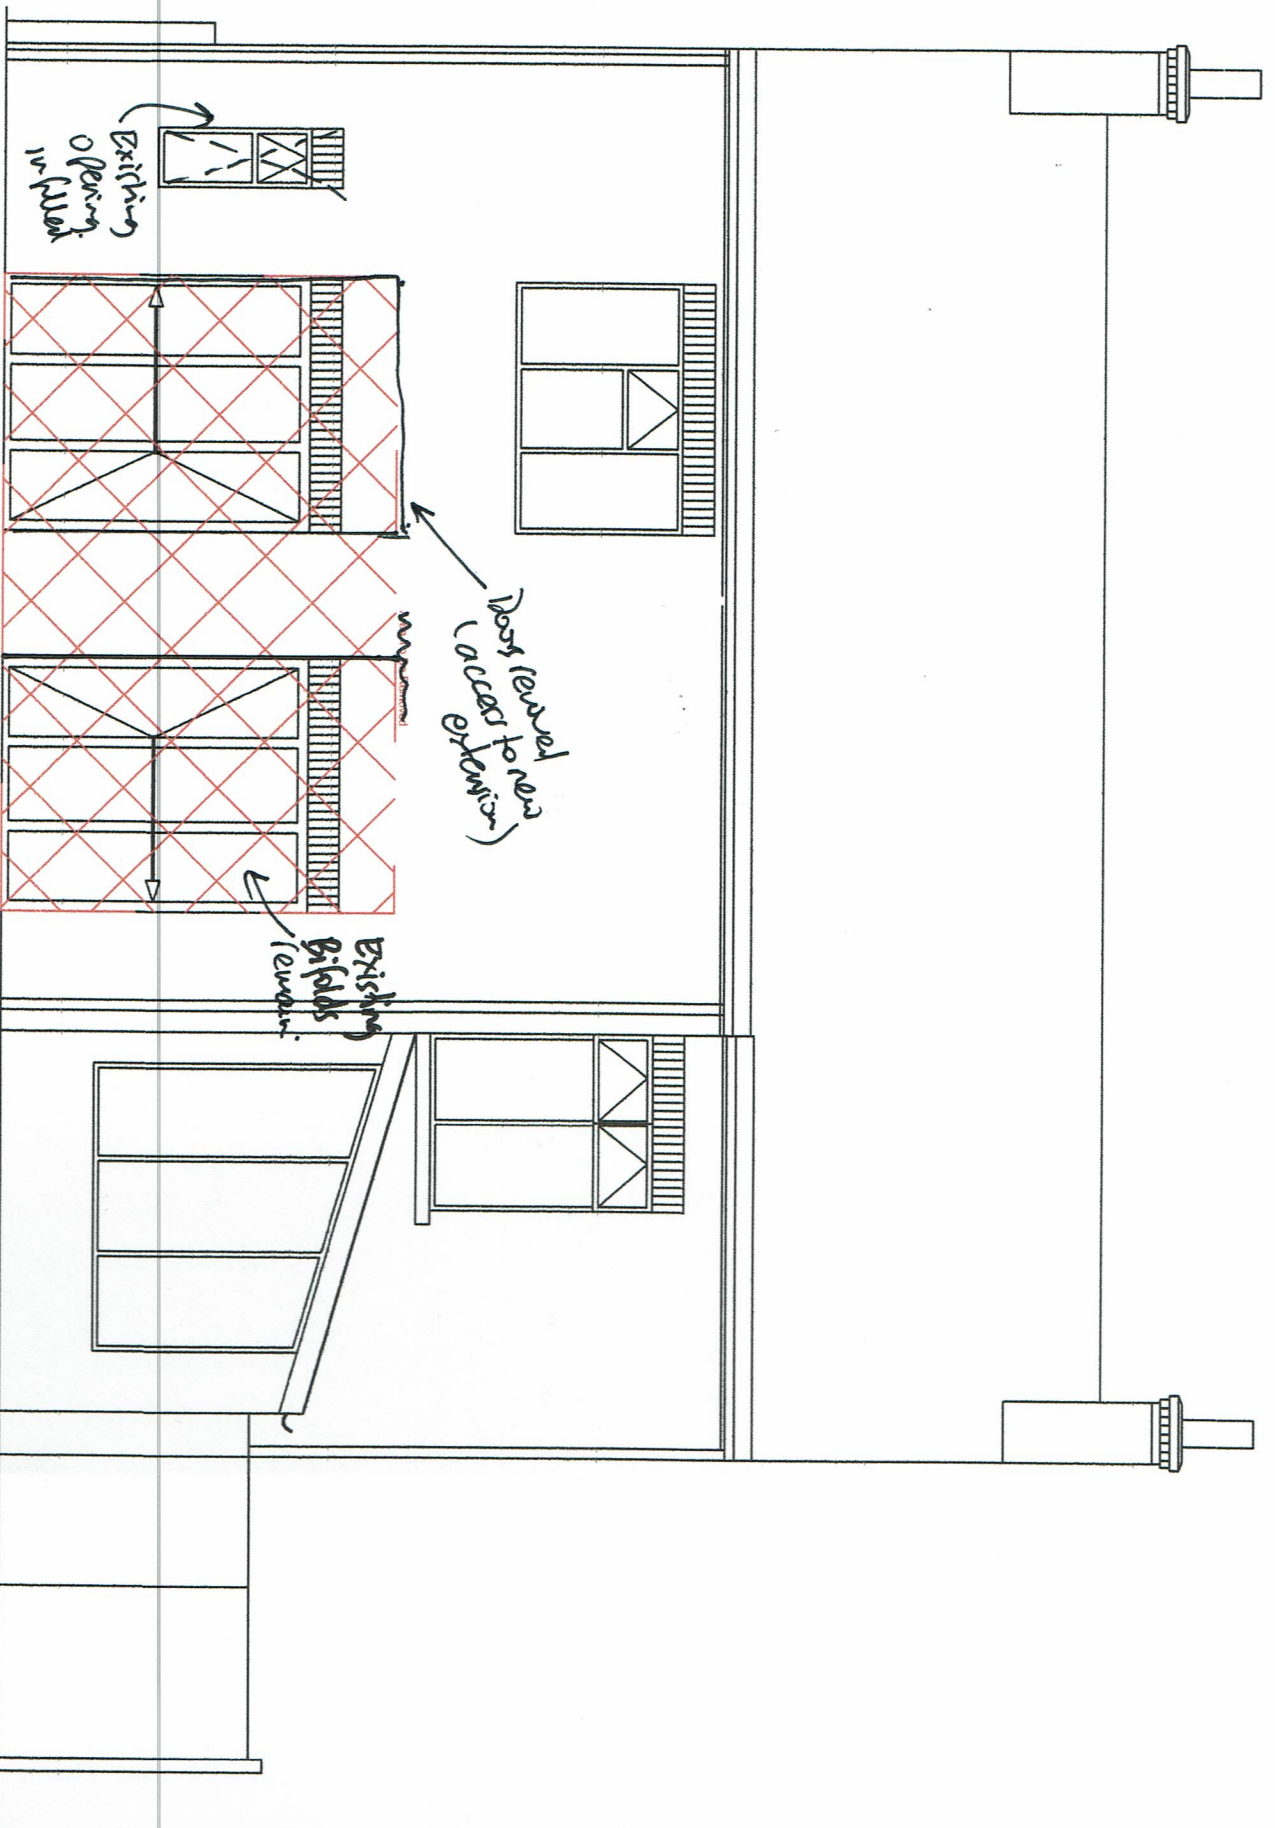

SITE:	TITLE:	SCALE:	DRAWING NR:	DATE:	DRAWN:	CHECKED:	REVISION:	NOTES:
111 Pinchbeck Rd, Spalding, PE11 1QL	Existing West Elevation	1:50 @ A4	WH001	05/06/2020	SK	SF	-	-