




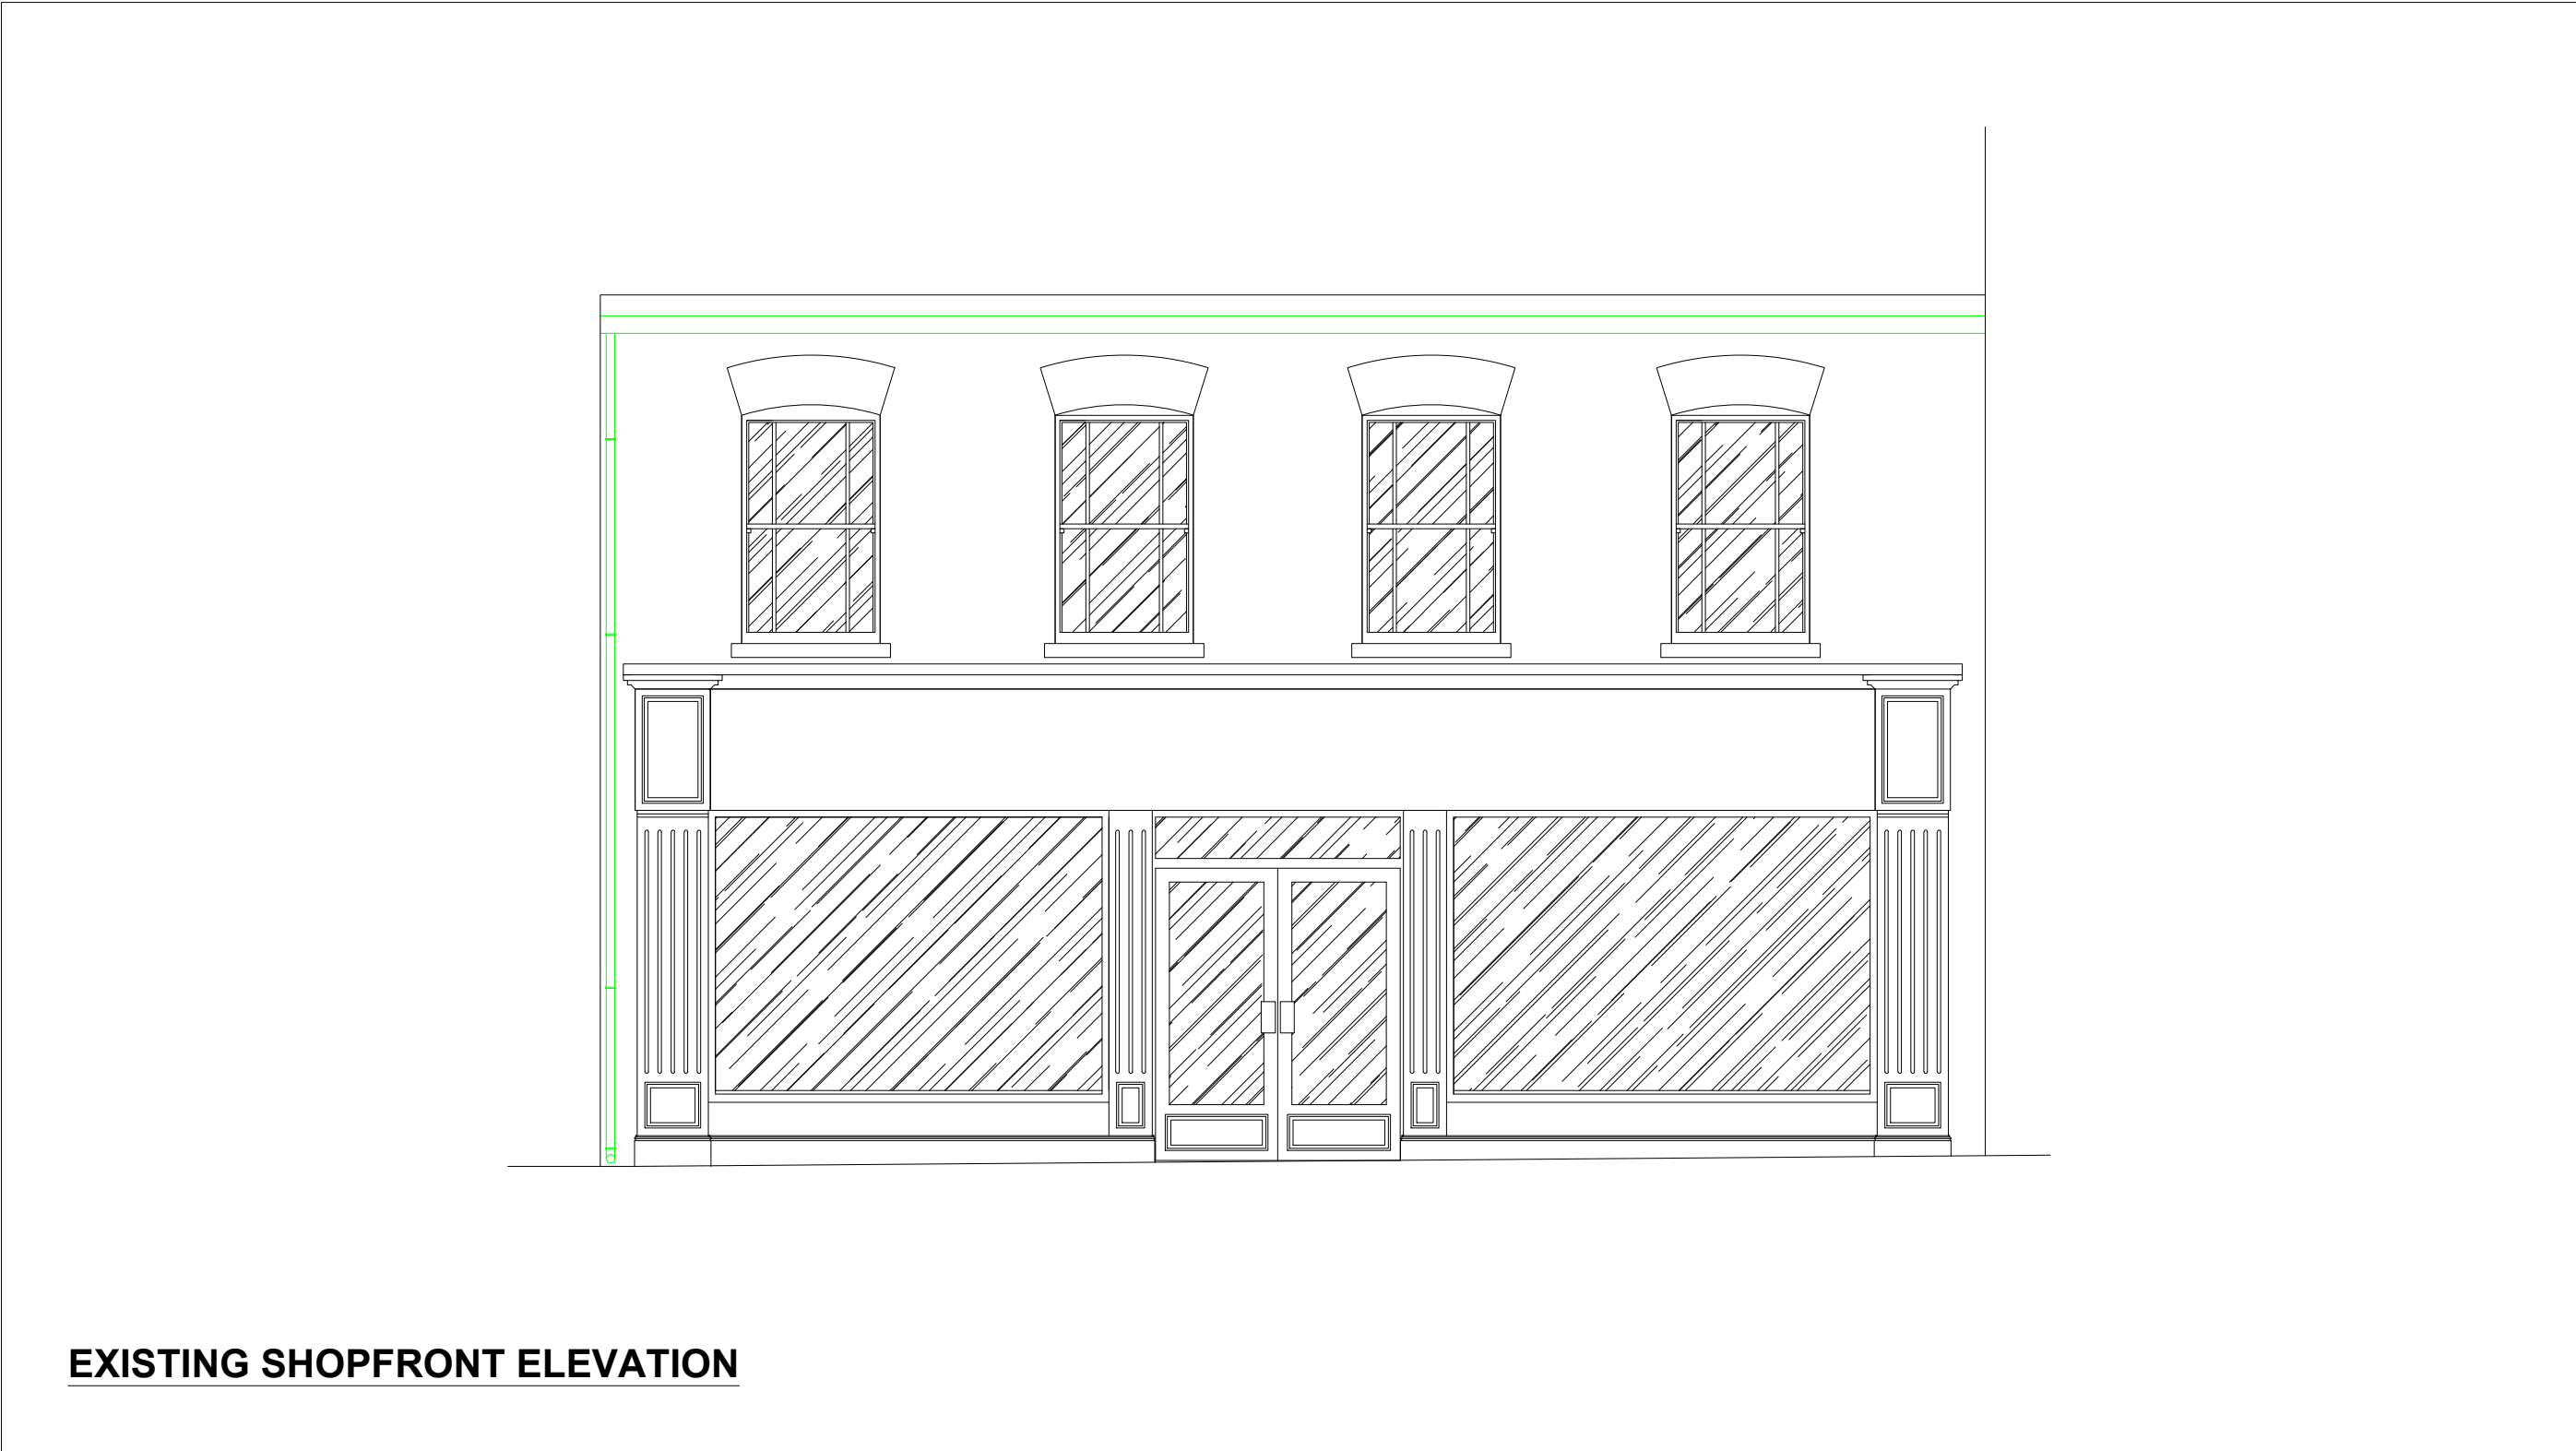

EXISTING SHOPFRONT ELEVATION

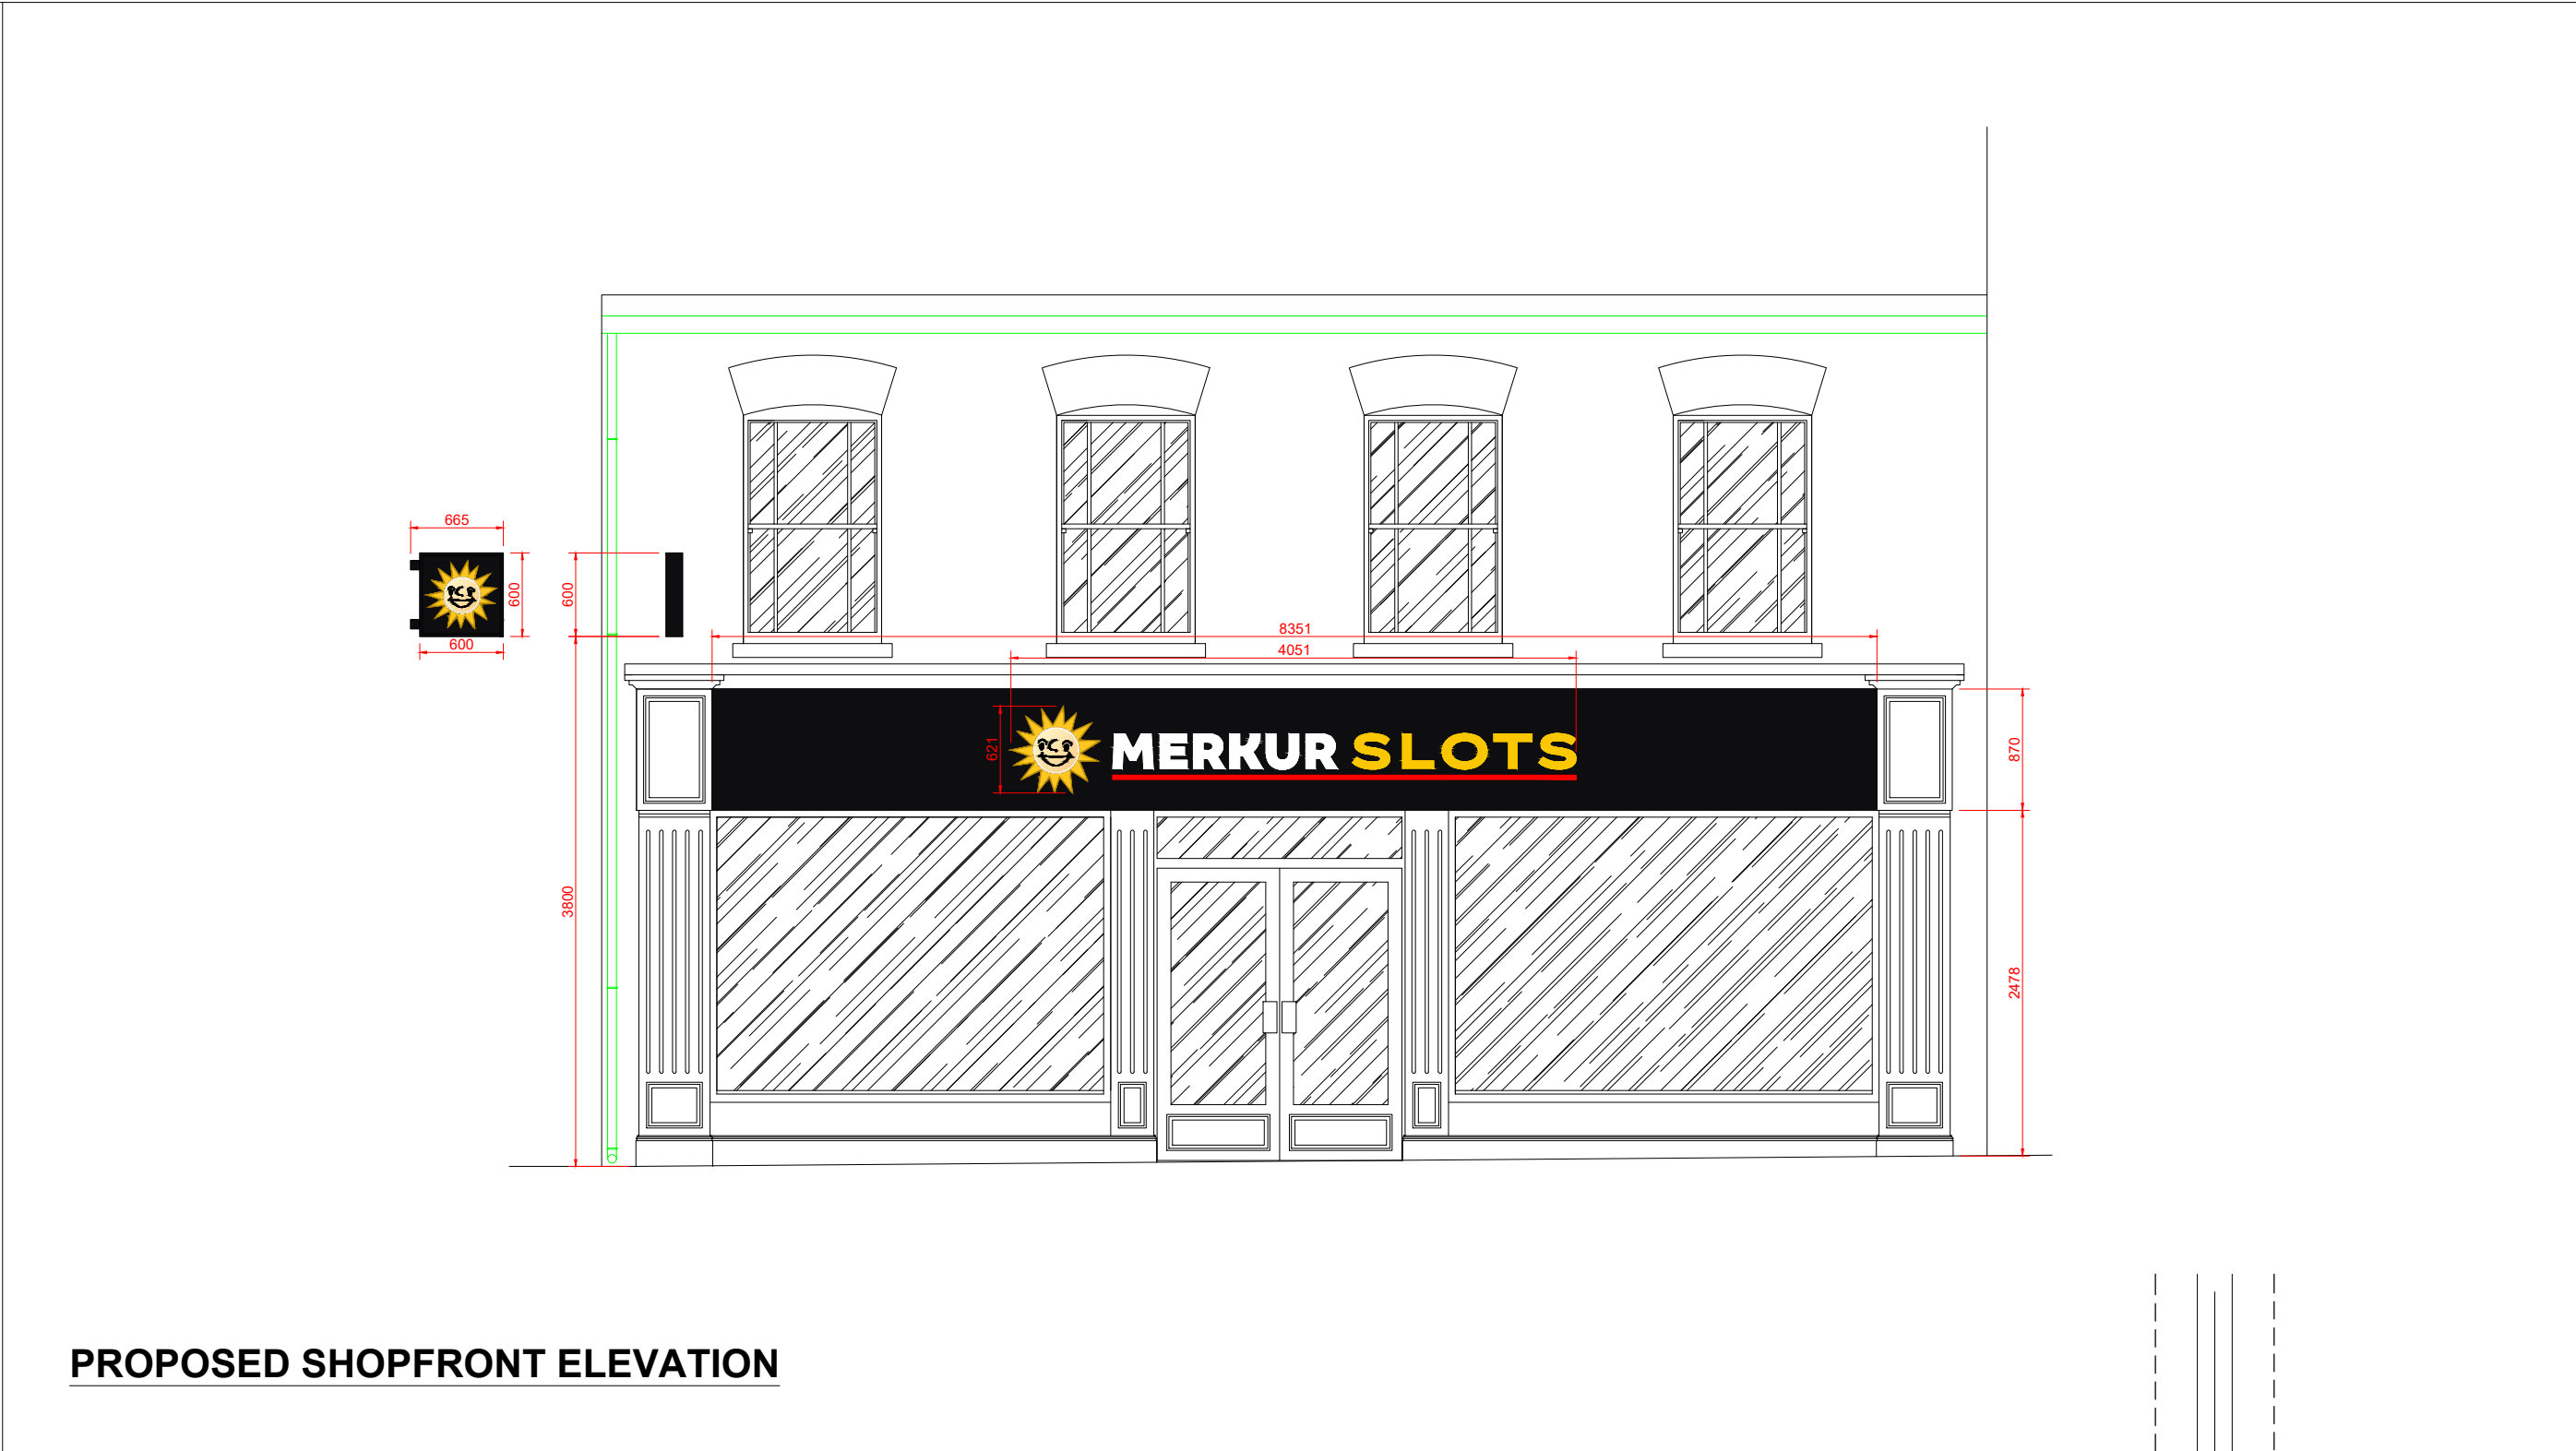

PROPOSED SHOPFRONT ELEVATION

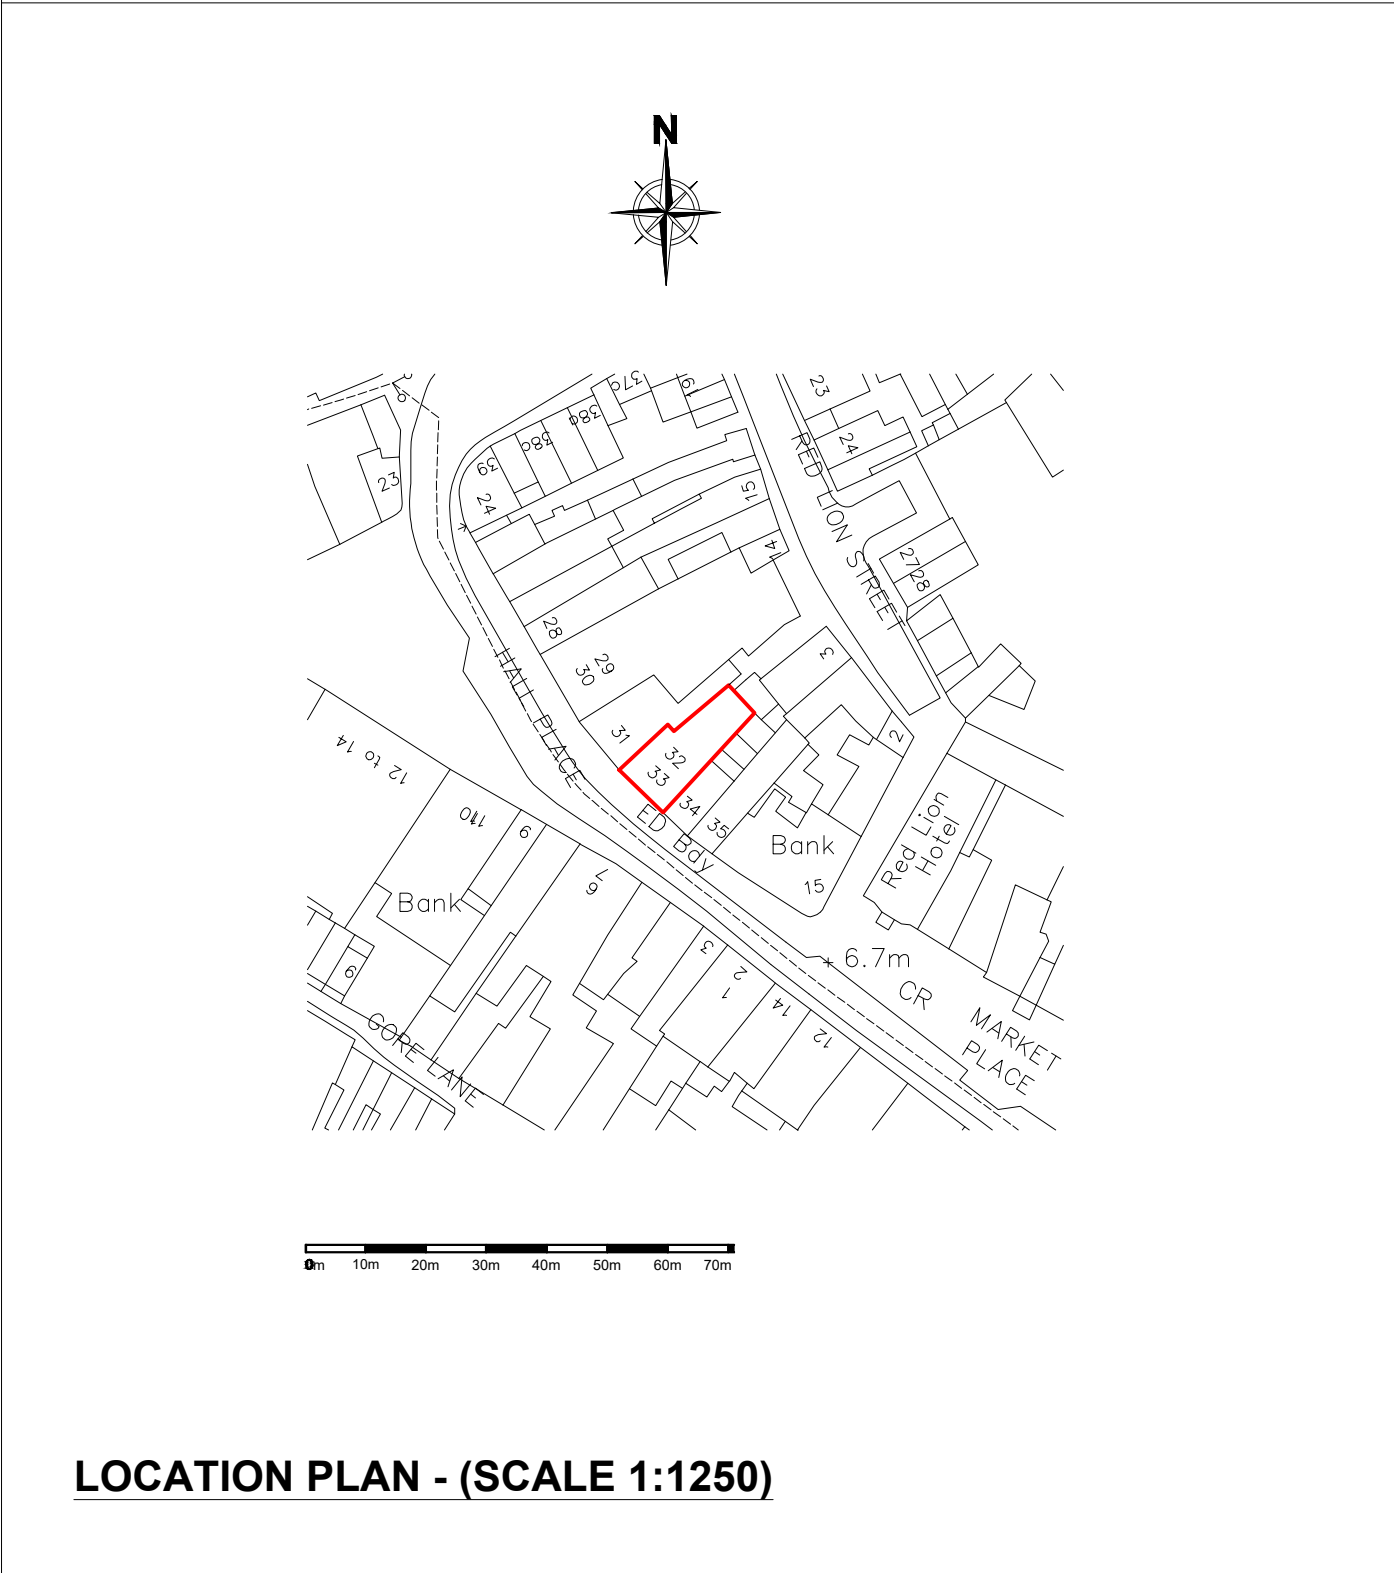

LOCATION PLAN - (SCALE 1:1250)

INTERNALLY ILLUMINATED SIGNAGE:

Sign tray to sizes shown on approved drawings / as measured on site, with 100mm returns, 2mm aluminium, powder coated RAL 9005 Satin Black.

'Merkur' and 'Slots' letters to sizes shown on approved drawings, with 40mm returns. Letter rim and returns in aluminium coated RAL 9005 Satin Black, faces in 5mm acrylic with foamex PVC.

'Merkur' to be white acrylic cool 050 and 'Slots' to be yellow acrylic 2252. Letters to be illuminated by Optika LEDs (Cool White).

Sun Logo to sizes shown on approved drawings with 40mm returns Logo face and recessed returns in 5mm Acrylic, Yellow 2252 and Opal 050 with Translucent printed SAV face.

10mm White Foamex PVC back. Logo to be illuminated by Optika LEDs (Cool White).

Red underscore formed in rimless powder colour coated aluminium to match RAL3020 (Satin Red). Face in 5mm acrylic Red 440 on 10mm White Foamex PVC backs.

Illumination provided by Optika LEDs - Red HL2.

Fascia Size - 870mm (h) x 8350mm (w) x 100mm (d).

Maximum height of letters to be 250mm high. Maximum luminance level to be 250 cd/m2.

FASCIA SIGN DETAIL - (SCALE 1:20)

PROJECTING SIGN:

Sign returns fabricated from 1050 grade 14kgw (2mm) aluminium with overall thickness of 100mm. All exposed faces powder coated to match RAL 9005 Satin Black.

Sign face (background) to be 5mm acrylic 050 Opal with translucent printed self adhesive vinyl.


Sign to be illuminated by poster box LED (Cool White).

Internal illumination to be provided by poster box LED (Cool White). Maximum luminance level to be 250 cd/m2.

Side

Front

SCALE IN METRES (1:20)

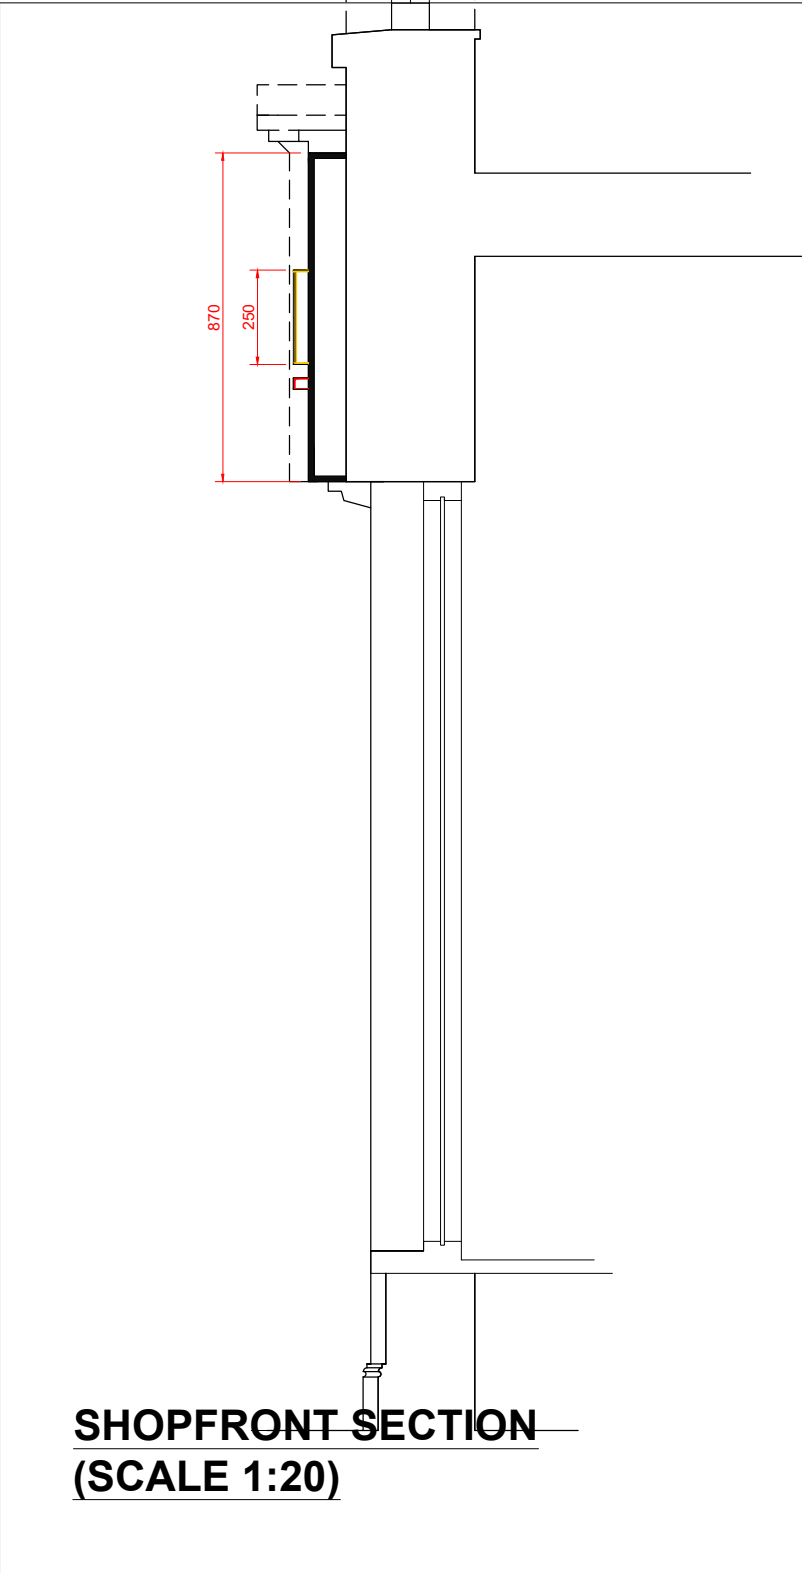

SHOPFRONT SECTION
(SCALE 1:20)

REVISIONS
REV 01: Signage updated (30/06/21).

SURVEY

FIT OUT TYPE
CONCEPT 2

PROJECT
MERKUR SLOTS
32-33 HALL PLACE
SPALDING
PE11 1SG

DESCRIPTION
EXISTING & PROPOSED SHOPFRONT
ELEVATION

DRAWN BY	SCALE 1:50	DATE 29/06/21
DRAWING No. 999-EXPR-03	REVISION 01	



COPYRIGHT IS RESERVED BY MERKUR CASINO UK AND IS ISSUED ON THE CONDITION THAT IT IS NOT COPIED OR DISCLOSED BY OR TO ANY UNAUTHORISED PERSONS WITHOUT PRIOR CONSENT FROM MERKUR CASINO UK.
THIS DRAWING SHOULD NOT BE SCALED. THE CONTRACTOR SHOULD CHECK ALL DIMENSIONS ON SITE. ANY ERROR OR OMISSION SHOULD BE REPORTED TO MERKUR CASINO UK.