



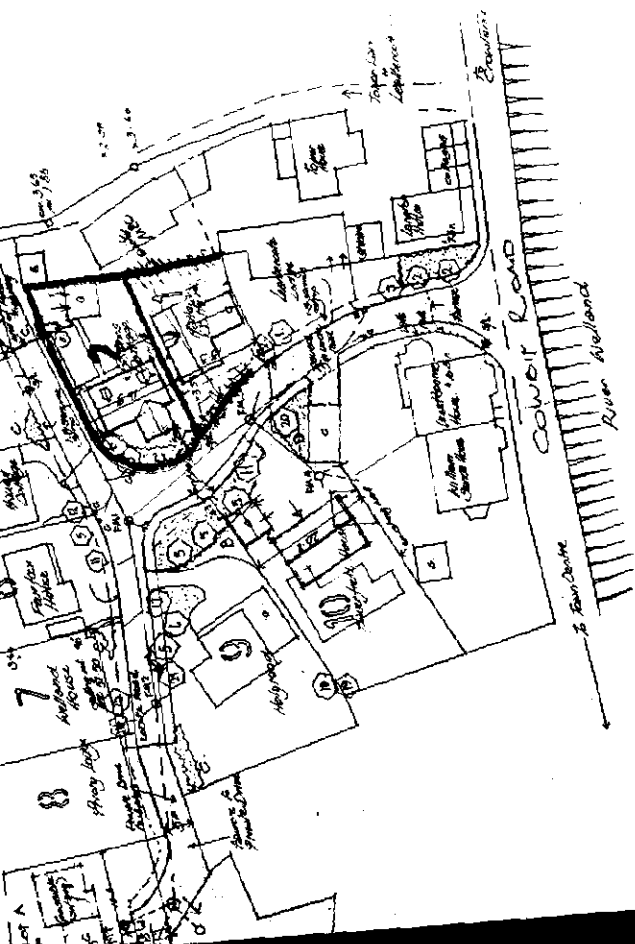
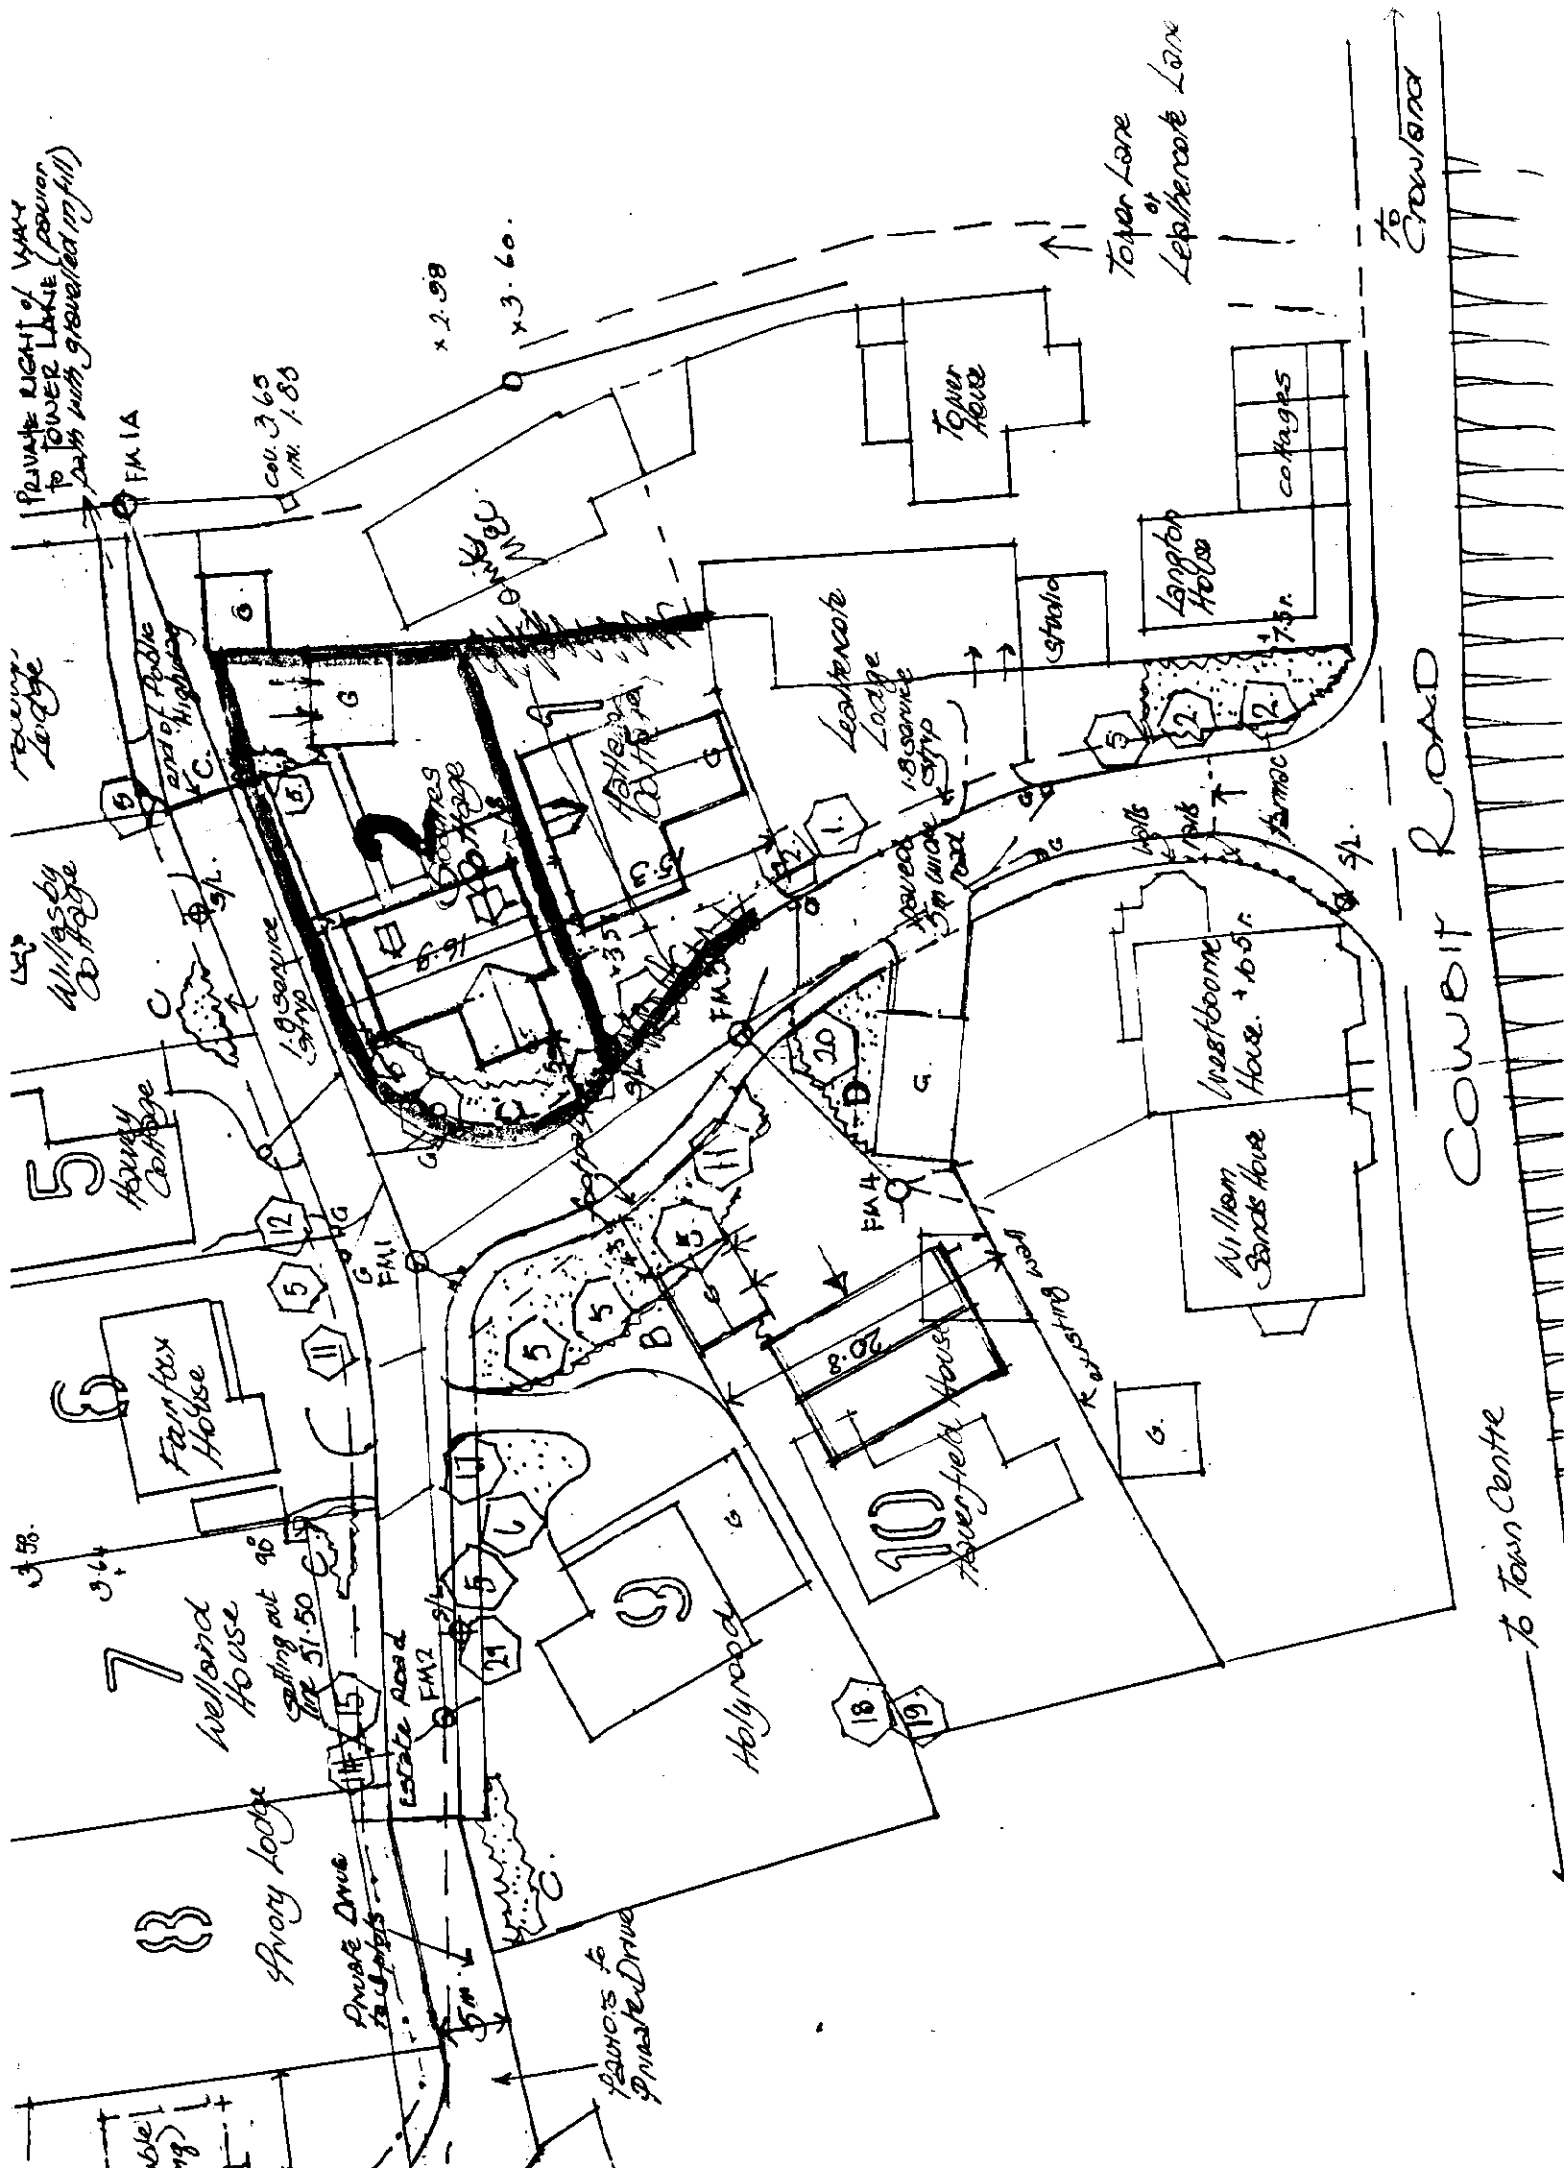


 

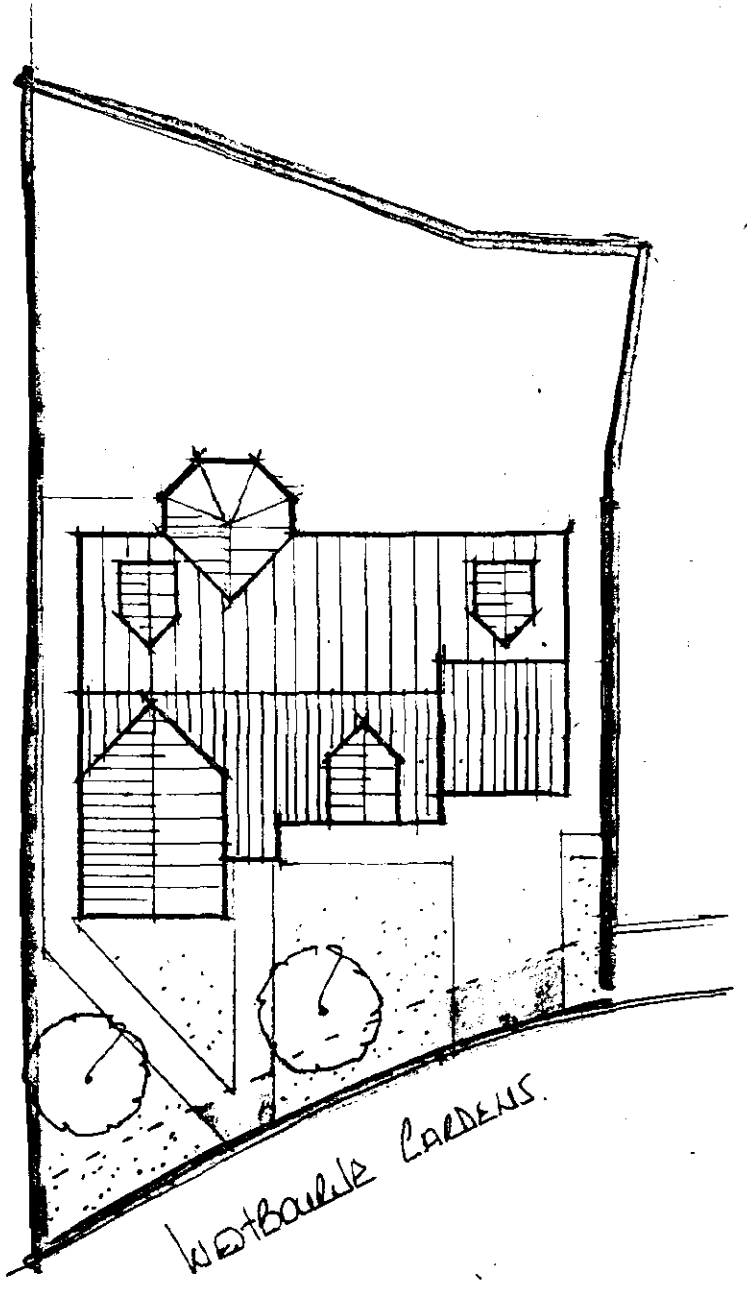

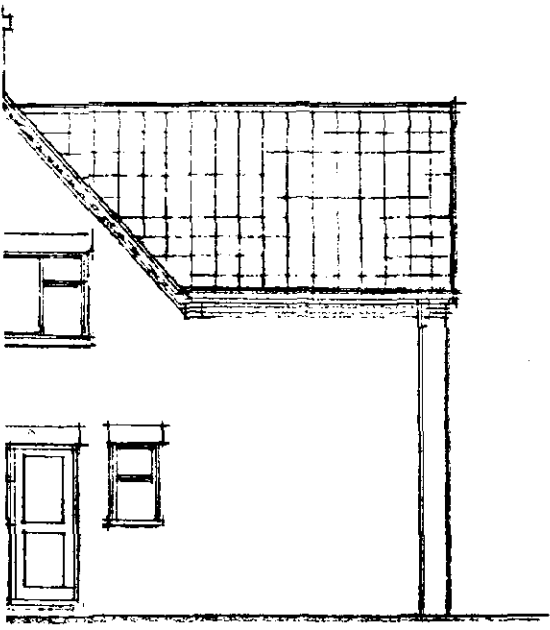


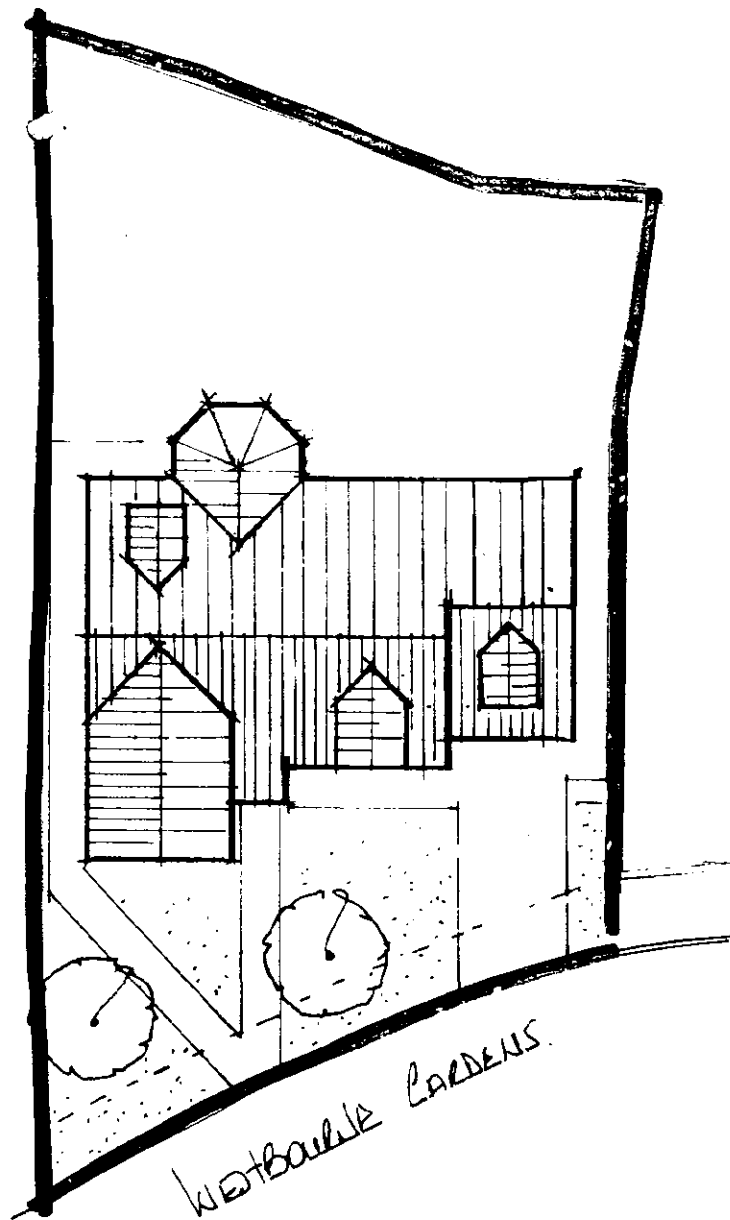

WETBARKER GARDENS




NORTH

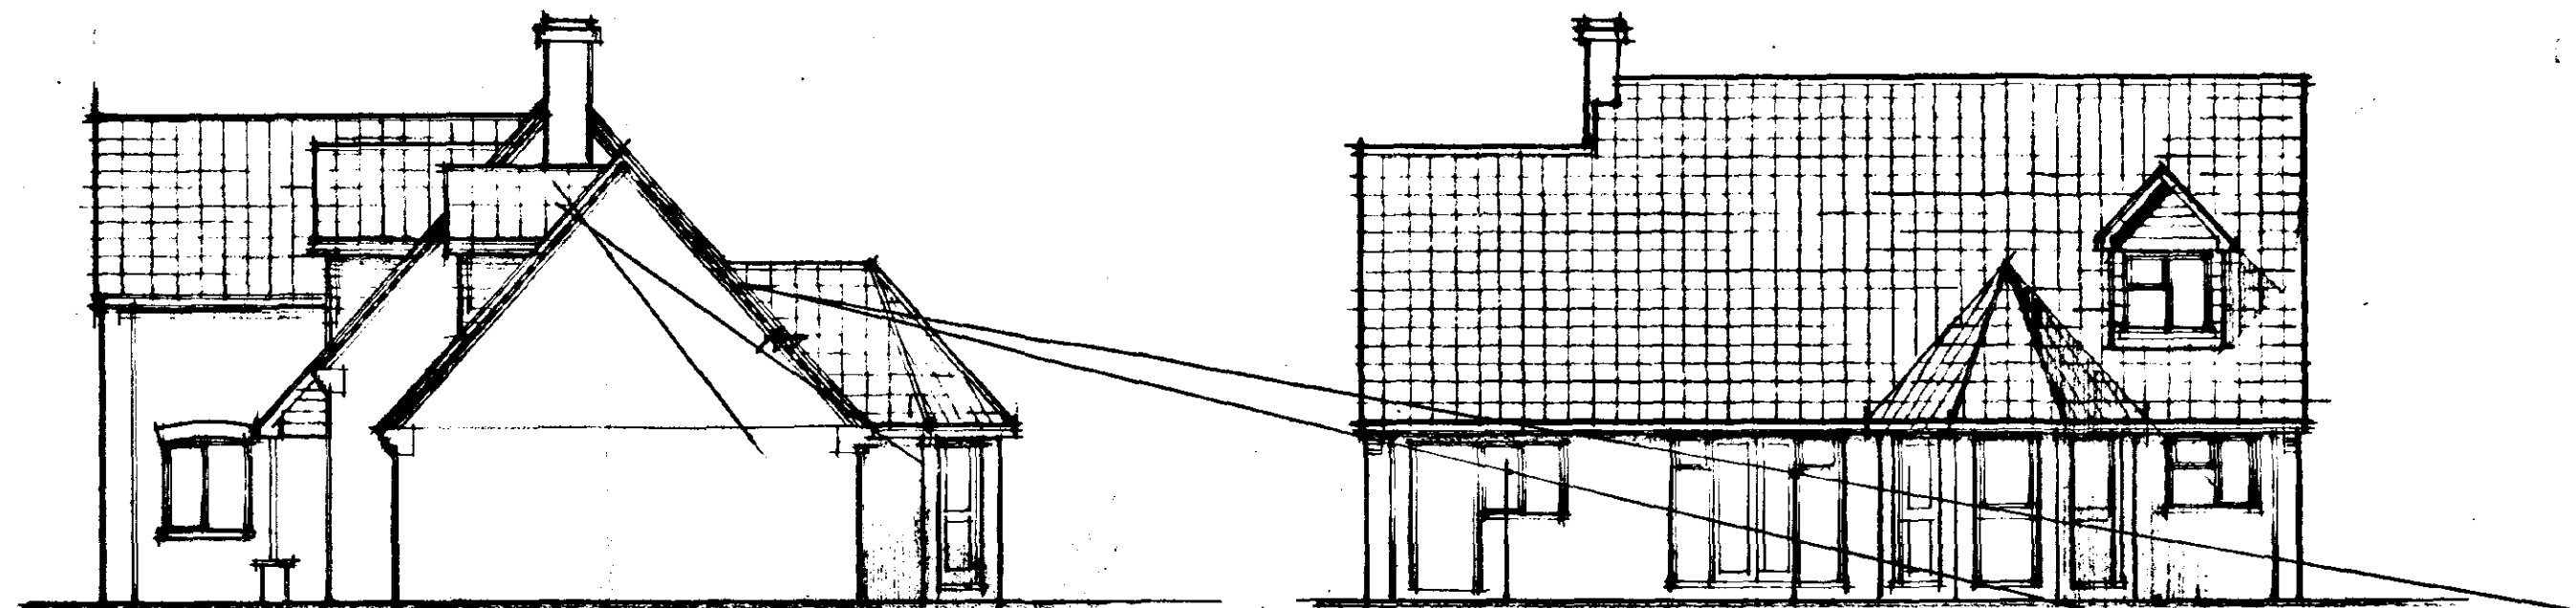

WEST

SOUTH

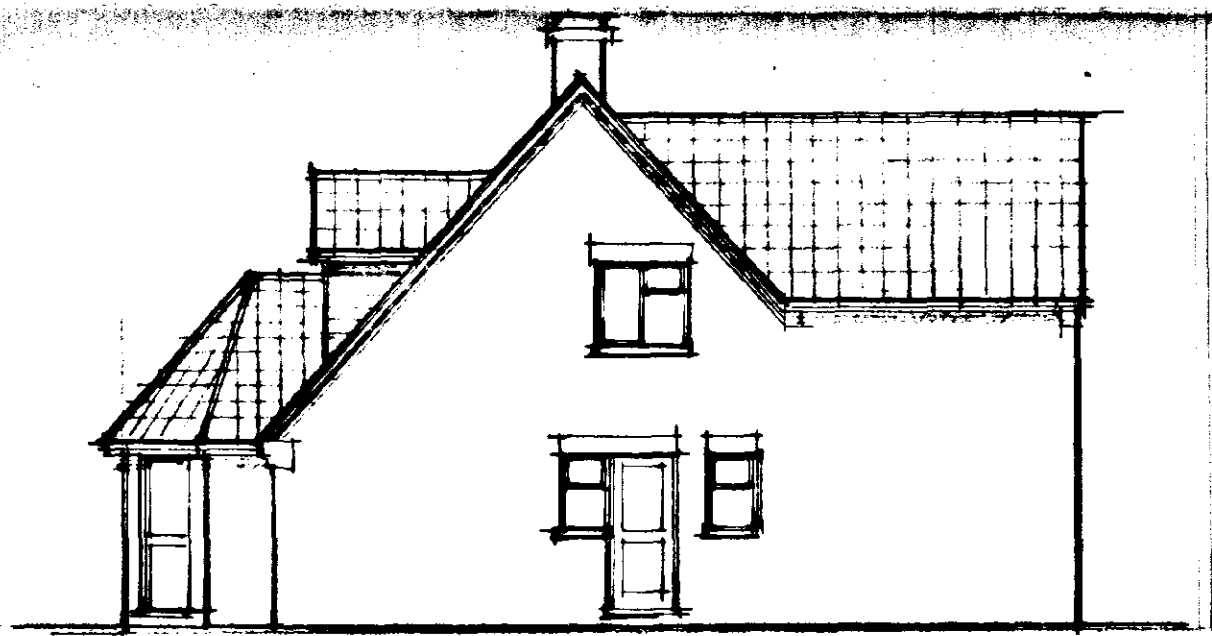

EAST

AMENDED PLAN
Ref.

SOUTH HOLLAND DO
HOUSING & PLANNING
11 AUG 2000
Ref: 0797/00

DETERMINED
PLAN



**Cley
Developments
Ltd**

23 Cley Hall Drive, Spalding, Lincs PE11 2EB
Tel: 01775 724737 / 767968

Project
Proposed driveway at
Plot 1 Watercress Business
Spalding.

Drawing Title
Elevations

Scale
1:100
Date
Dec 11 00
Drawing No.
W01/03

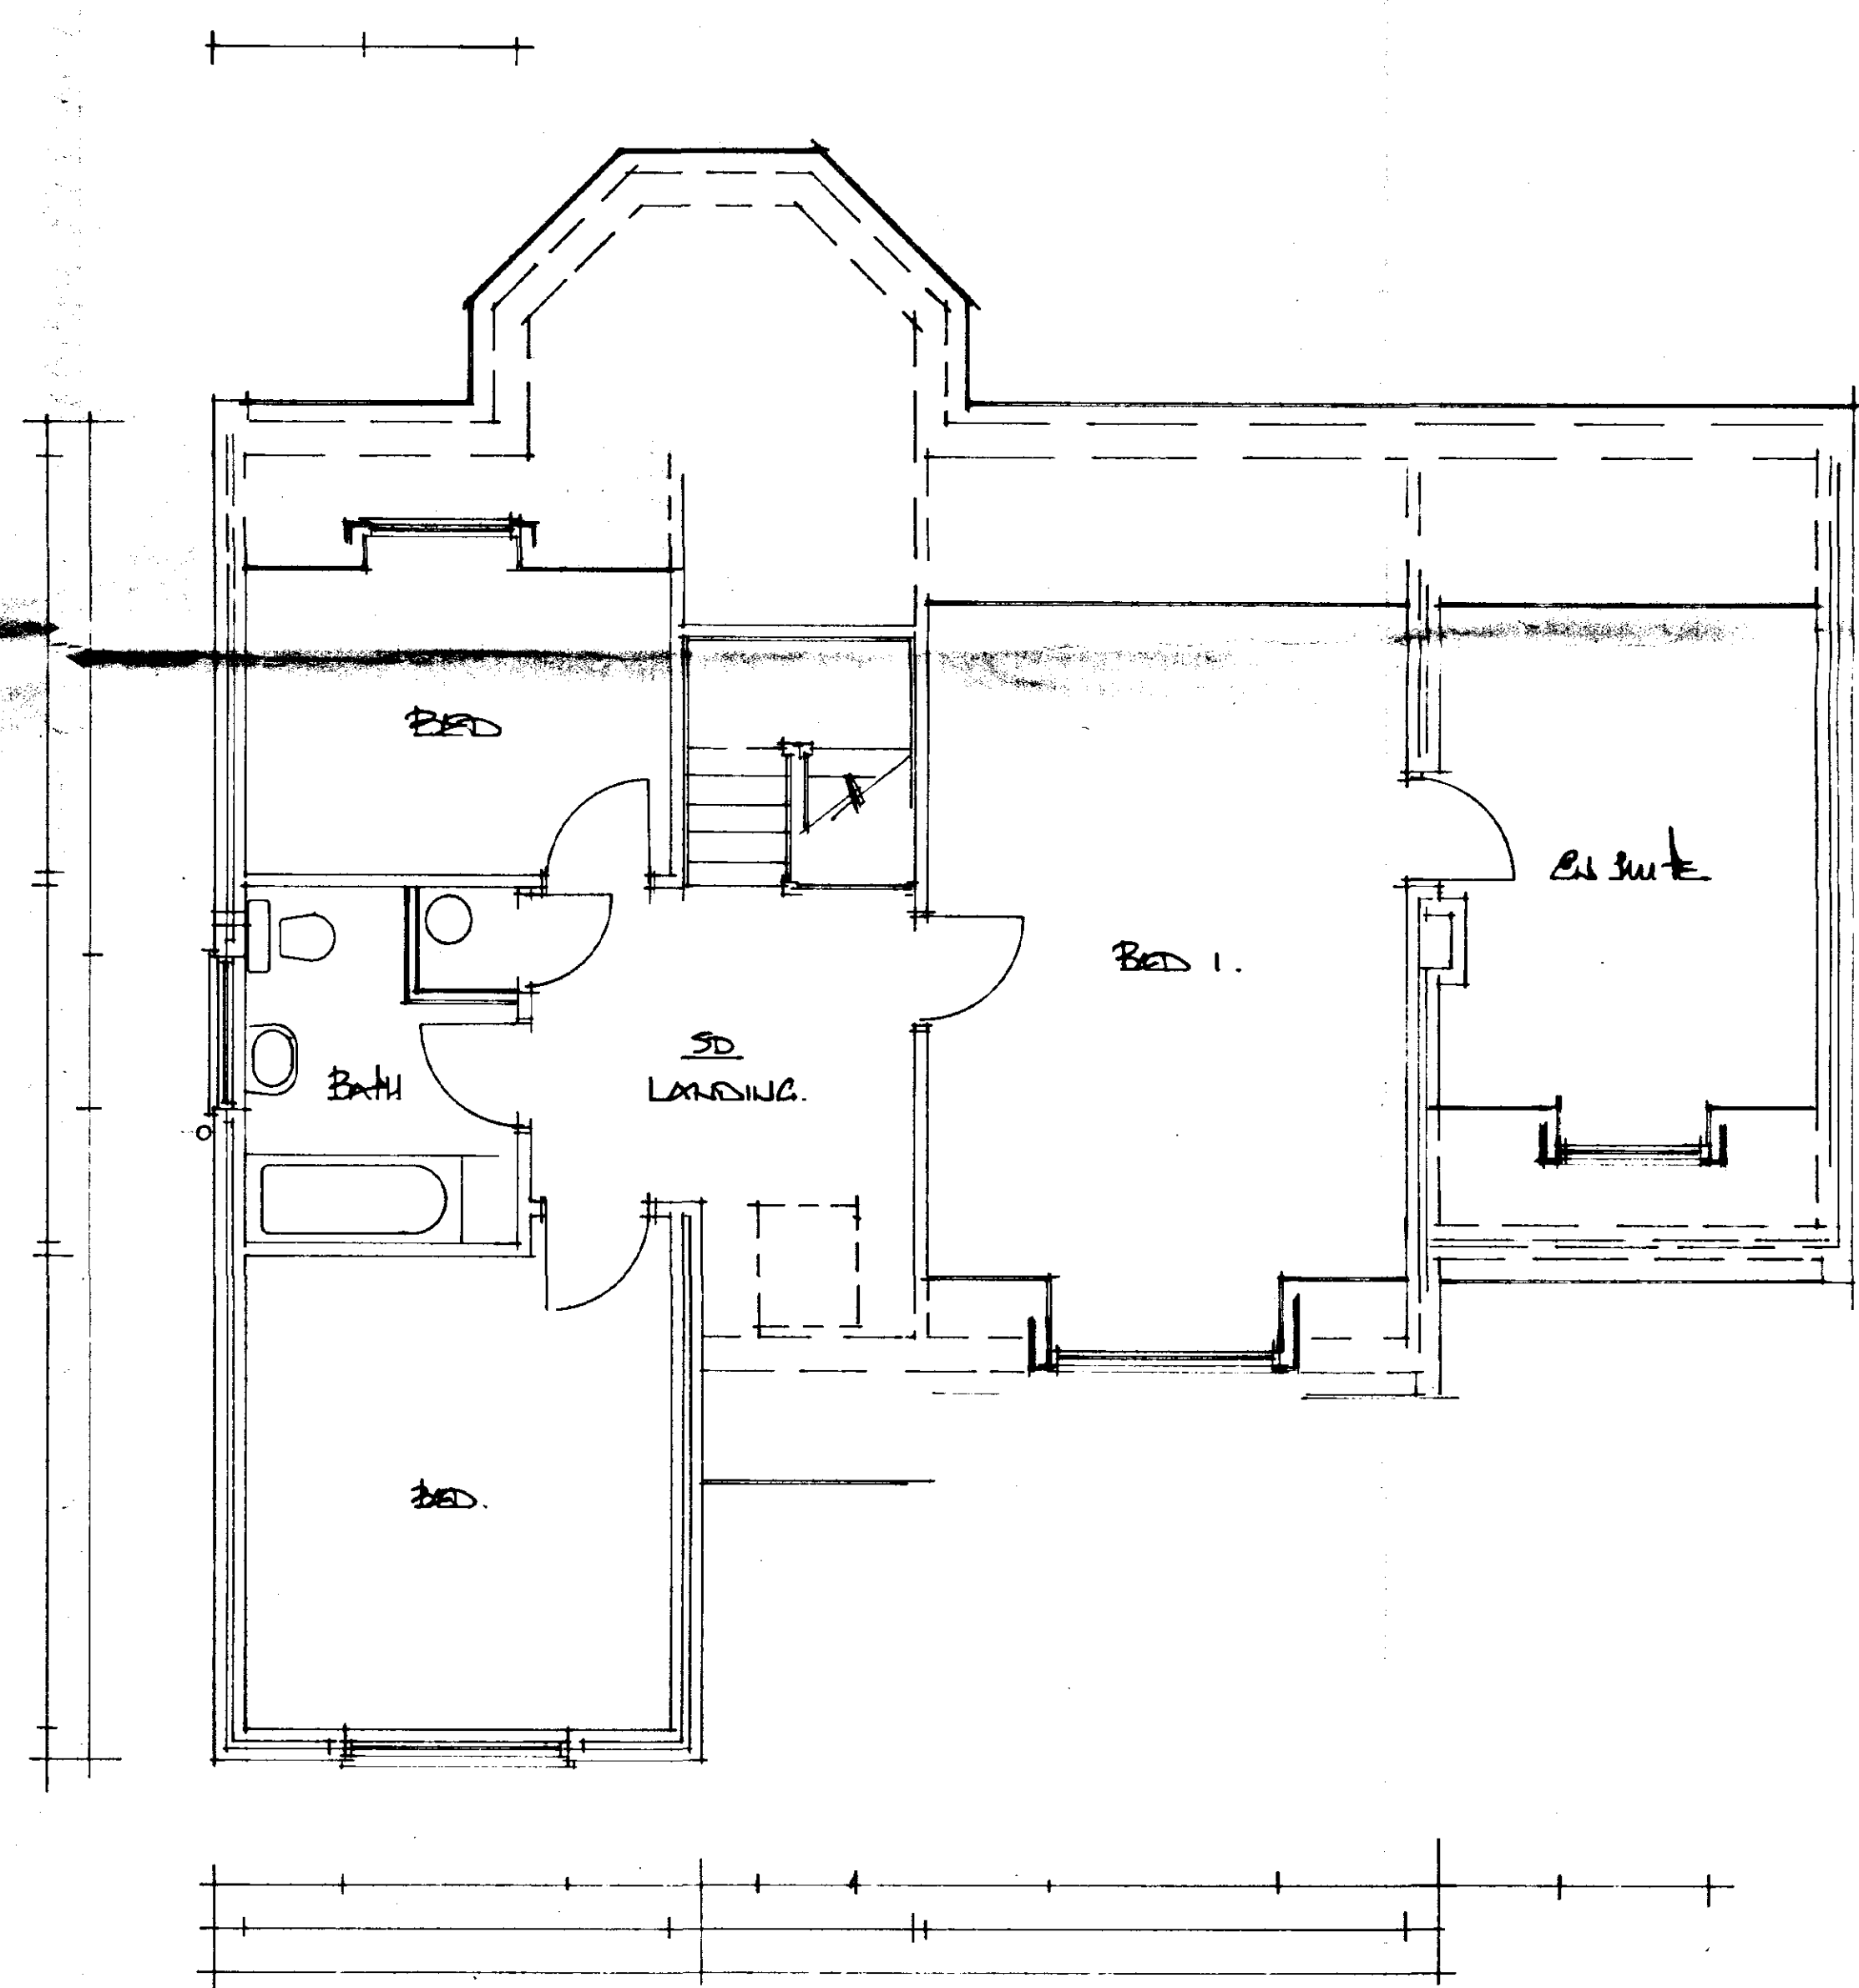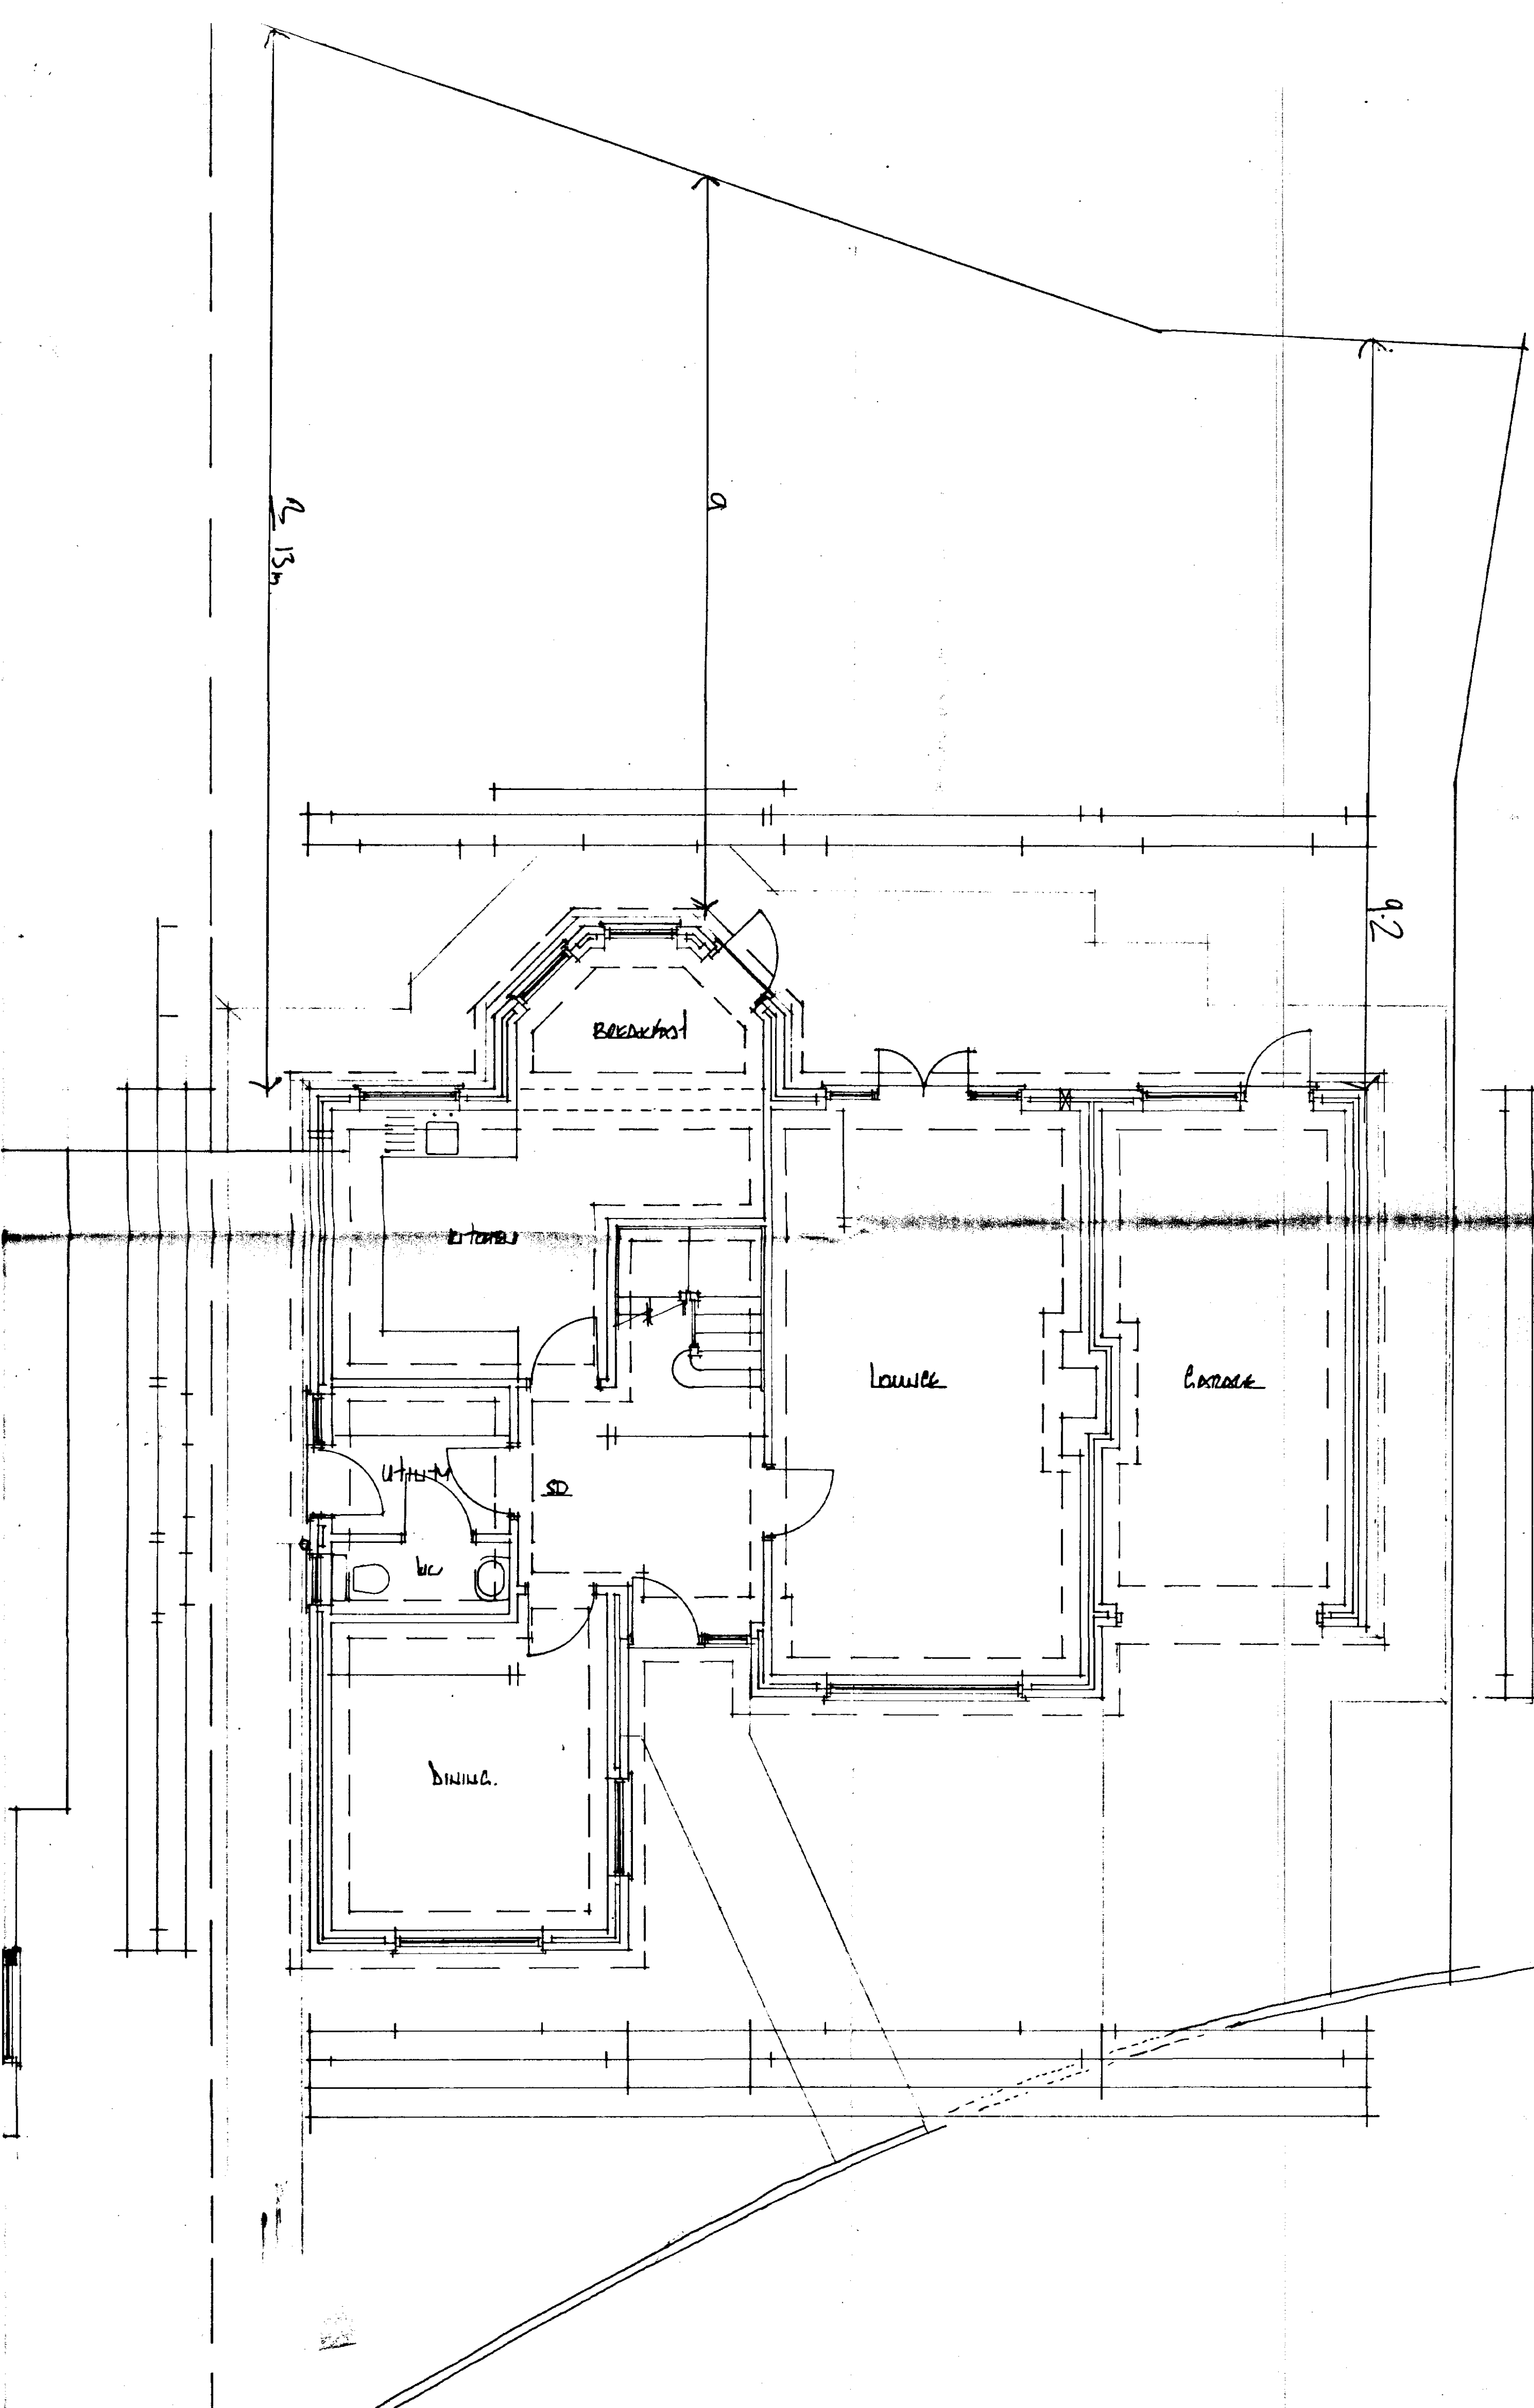

AMENDED PLAN
Ref.

SOUTH HOLLAND DC
HOUSING & PLANNING
11 AUG 2000
Ref: 0790/00

**Cley
Developments
Ltd**

23 Cley Hall Drive, Spalding, Lincs PE11 2EB
Tel: 01775 724737 / 767968

Project
Proposed Dwelling at
Plot 1 Wetmoreland
Spalding

Drawing Title
Ground - First Floor Plans

**DETERMINED
PLAN**

Scale
1:50
Date
Dec 11 00
Drawing No.
W01/02