




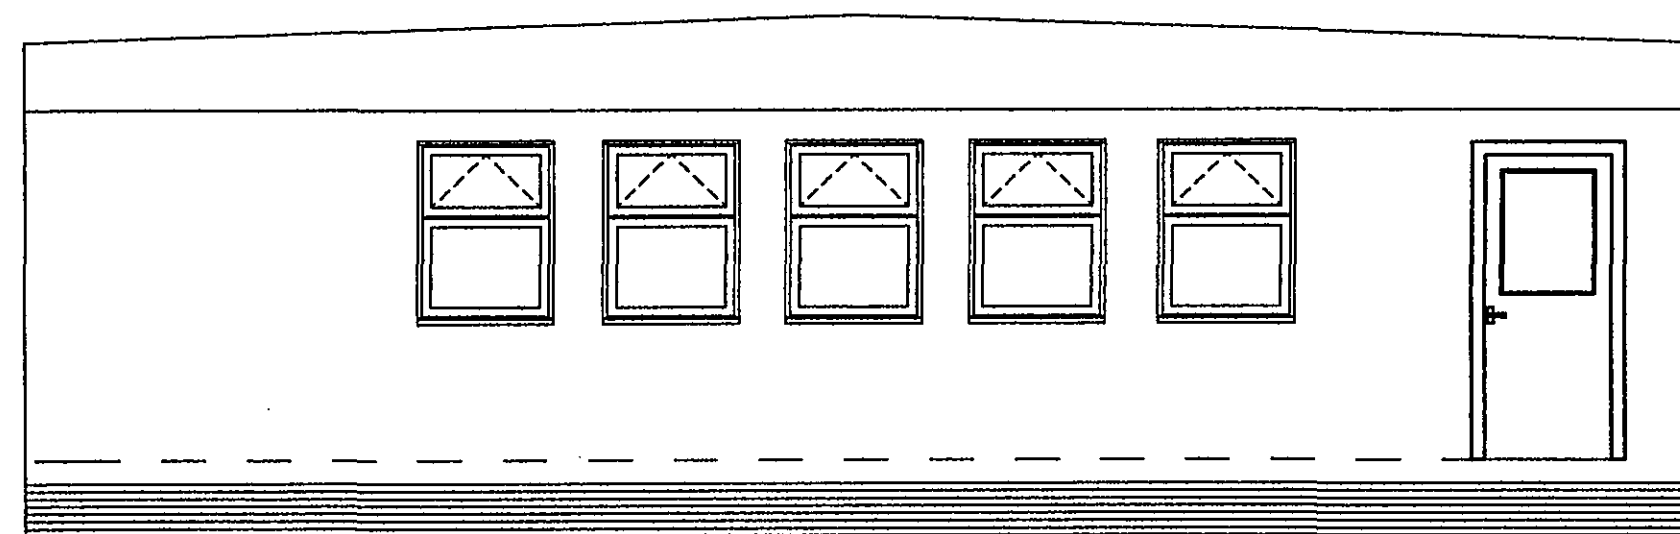


Front Elevation

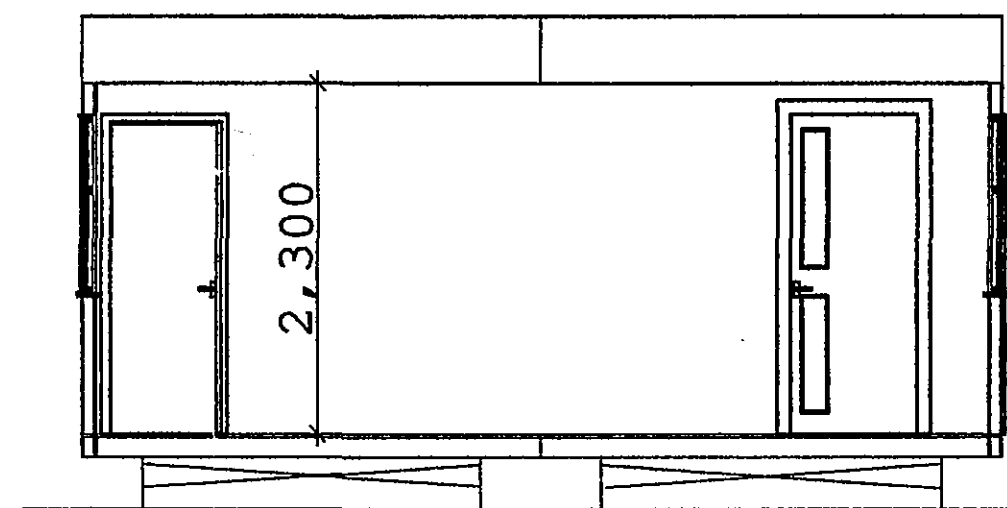


Section

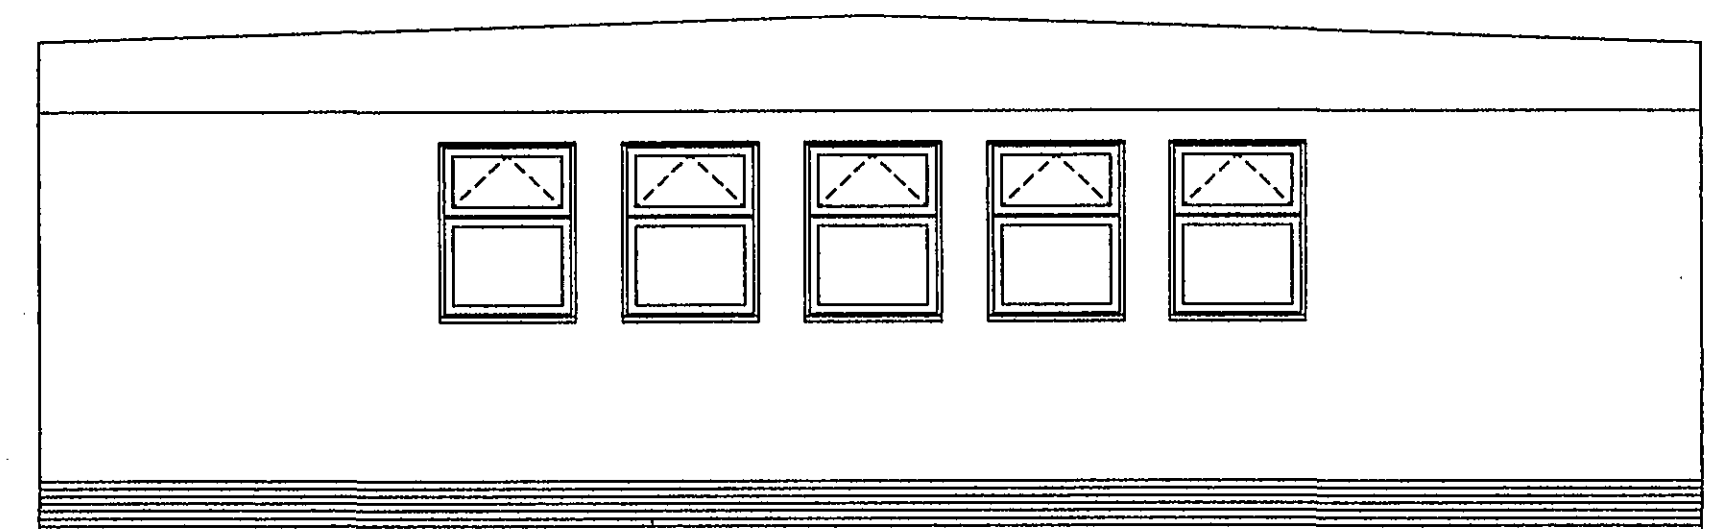


Rear Elevation

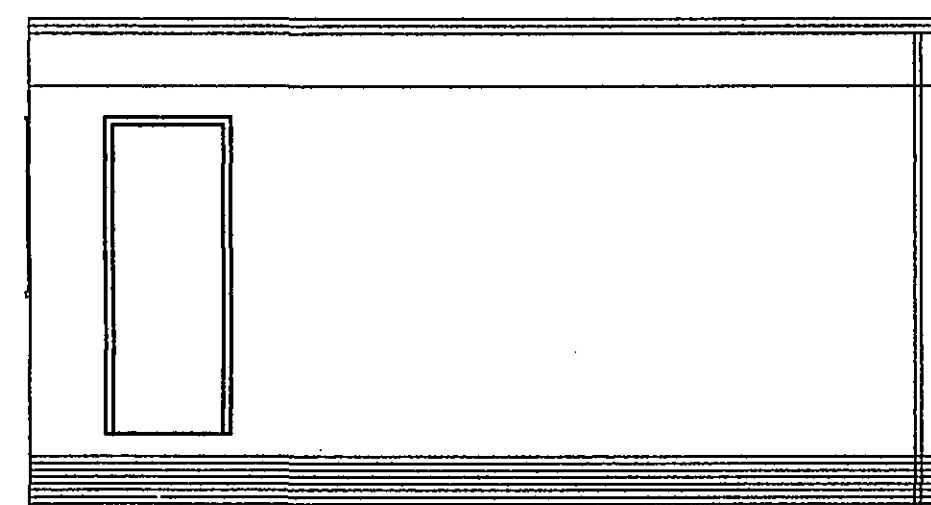

Side Elevation

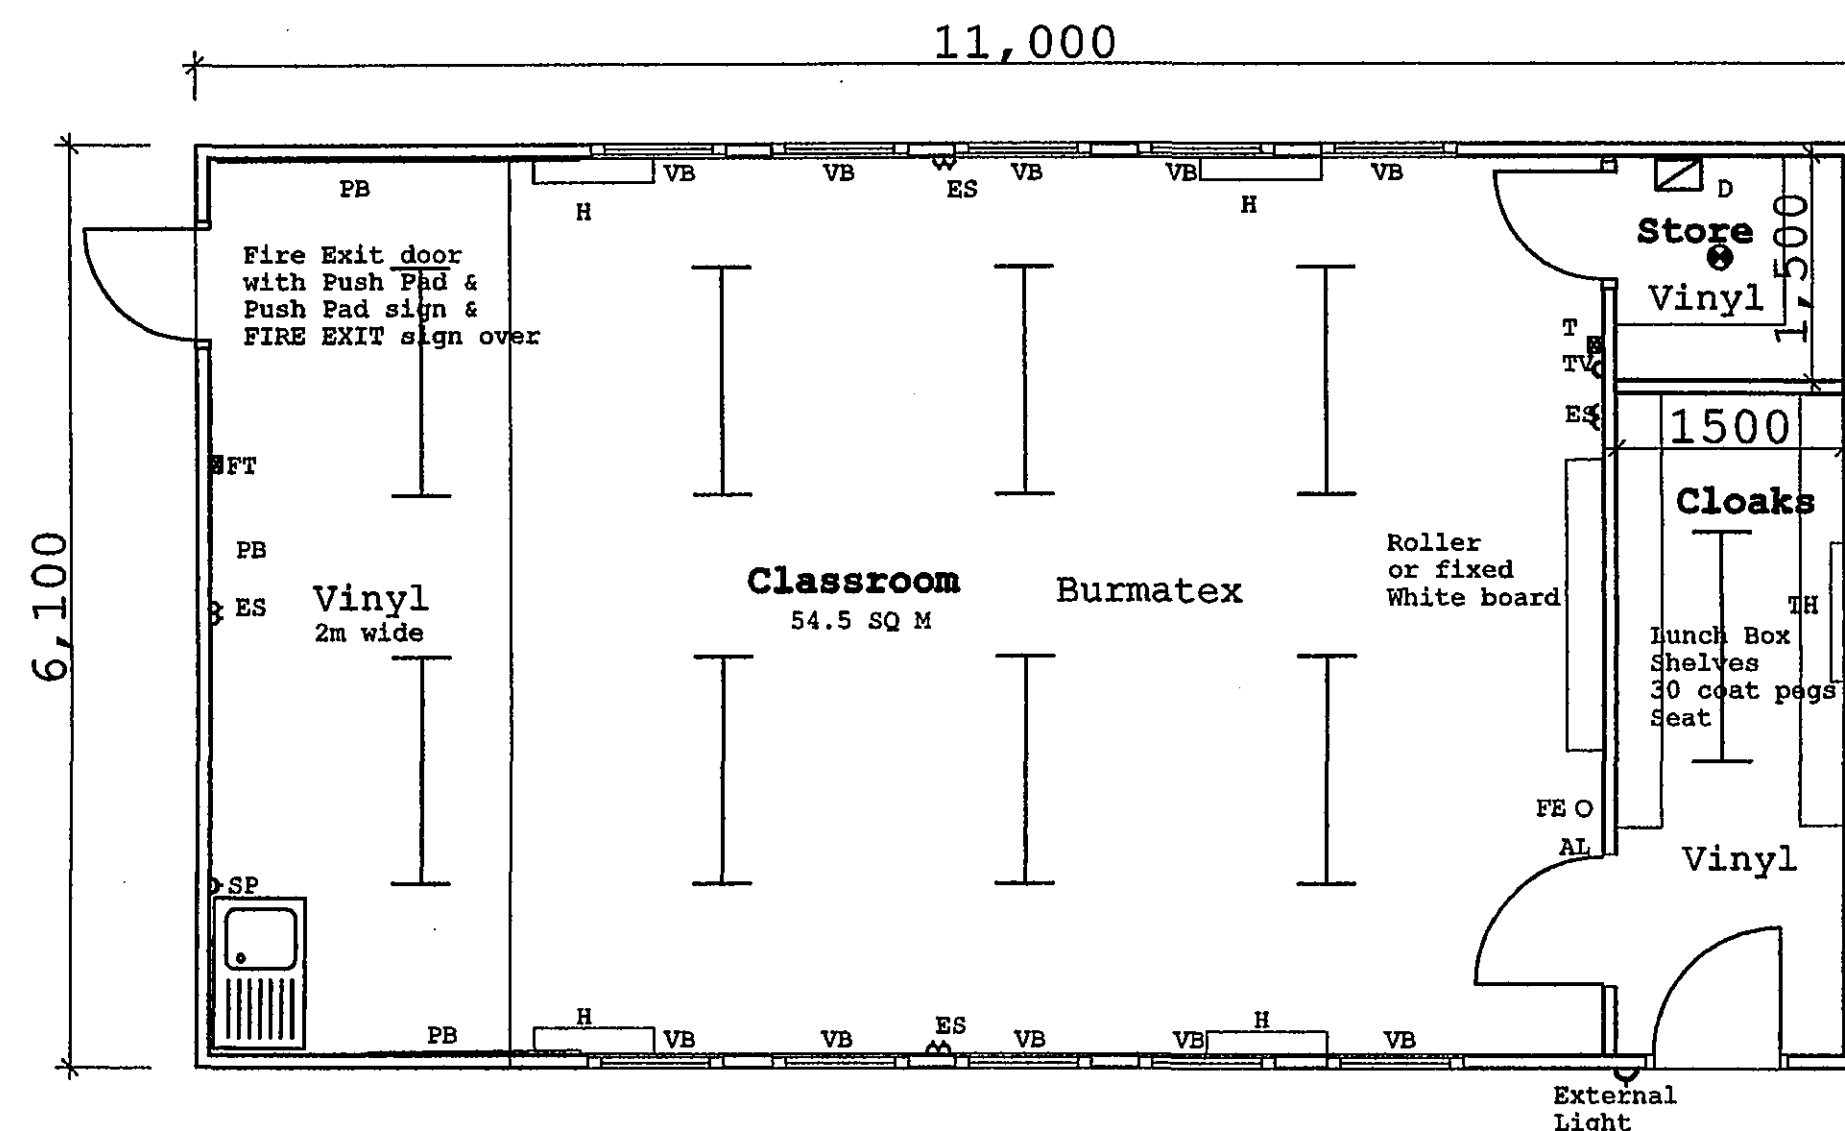

Plan Type A
Type B as Type A but handed

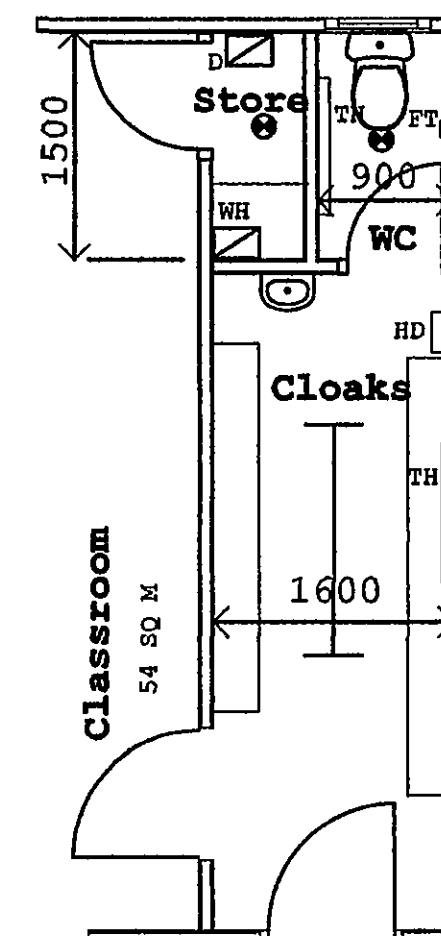

Plan Type C as Type A but with
a toilet and smaller store
Type D as Type C but handed

Painted plywood fascia
Black PVCu gutters
PVCu double glazed windows
Plywood cladding with a
green textured finish
Slatted stained skirting

SHDC
Planning & Development
13 JUN 2005
Ref: 0800/05

**DETERMINED
PLAN**

All Dimensions and Levels to be verified on site.
Only Figured Dimensions to be used.
Do not scale this drawing.
Any discrepancies to be notified to the originator
of this drawing immediately.
If in doubt, ask.
Copyright is reserved by them and the drawing is
issued on the condition that it is not copied,
reproduced, retained, or disclosed to any
unauthorised person, either wholly or in part
without consent.

AL-Automatic Light Sensor
SP-Spur Point(For optional extra water heater)
RB-Wall mounted roller or fixed white board
H-Heater with guard
PB-Pinboard
ES-Double switched power socket(4no)
TV-TV aerial socket
FE-Fire extinguisher supplied by LCC
D-Distribution board & programmer
WH-Water heater
VB-Vertical blinds to all classroom windows
FT-Frost stat
TH-Tubular heater at high level
T-Room stat
HD-Hand Dryer

BASE UNIT HEIGHTS
Infants-700mm
Junior-775mm
Secondary-850mm

CLOAKROOM FIXTURE HEIGHTS
Infant Junior Secondary
Seat 290mm 340mm 390mm
Pegs 1090mm 1250mm 1540mm
Shelf 1200mm 1380mm 1690mm

Rev.	Date	Description	By	Chk'd
------	------	-------------	----	-------

HBS
HBS Business Services
Mill House
Brayford Wharf North
Lincoln, LN1 1YT
Tel: 01522 836836
Fax: 01522 516050
Web: www.hbs.uk.com

Client
Lincolnshire County Council

Project
**RELOCATABLE
CLASSROOM UNIT**
Drawing Title
**STANDARD SINGLE
CLASSROOM UNIT**

Drawn By
PNP
Checked By
GM

Scale
1:50
Date
Jan 03

Project No.
Drawing No.
PD/S/1
Revision

Highways & Planning
Directorate
11 MAY 2005
Planning &
Conservation