





SIDE ELEVATION

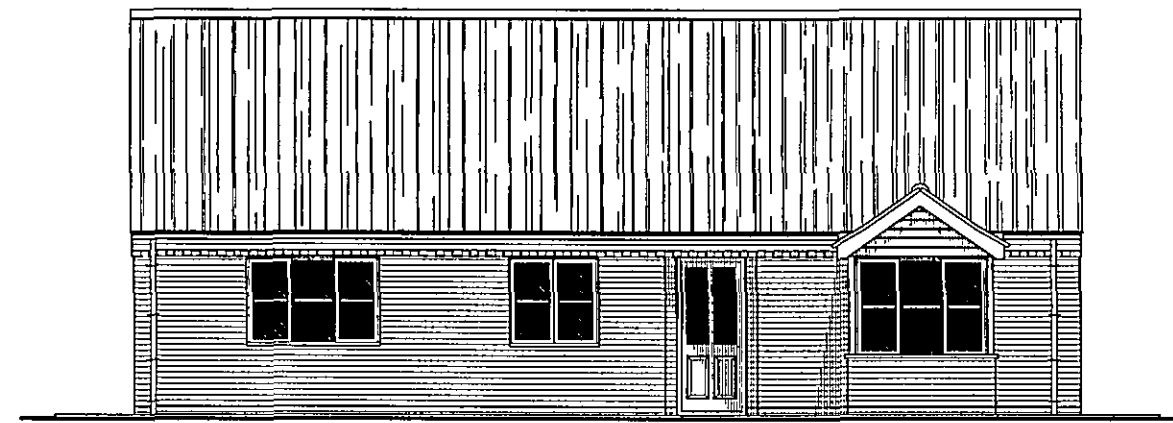


FRONT ELEVATION

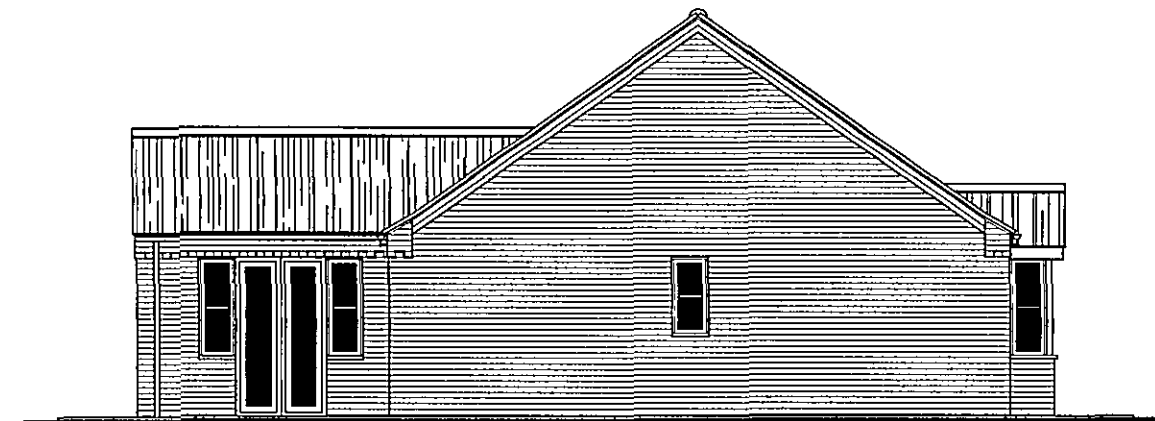

SIDE ELEVATION



REAR ELEVATION

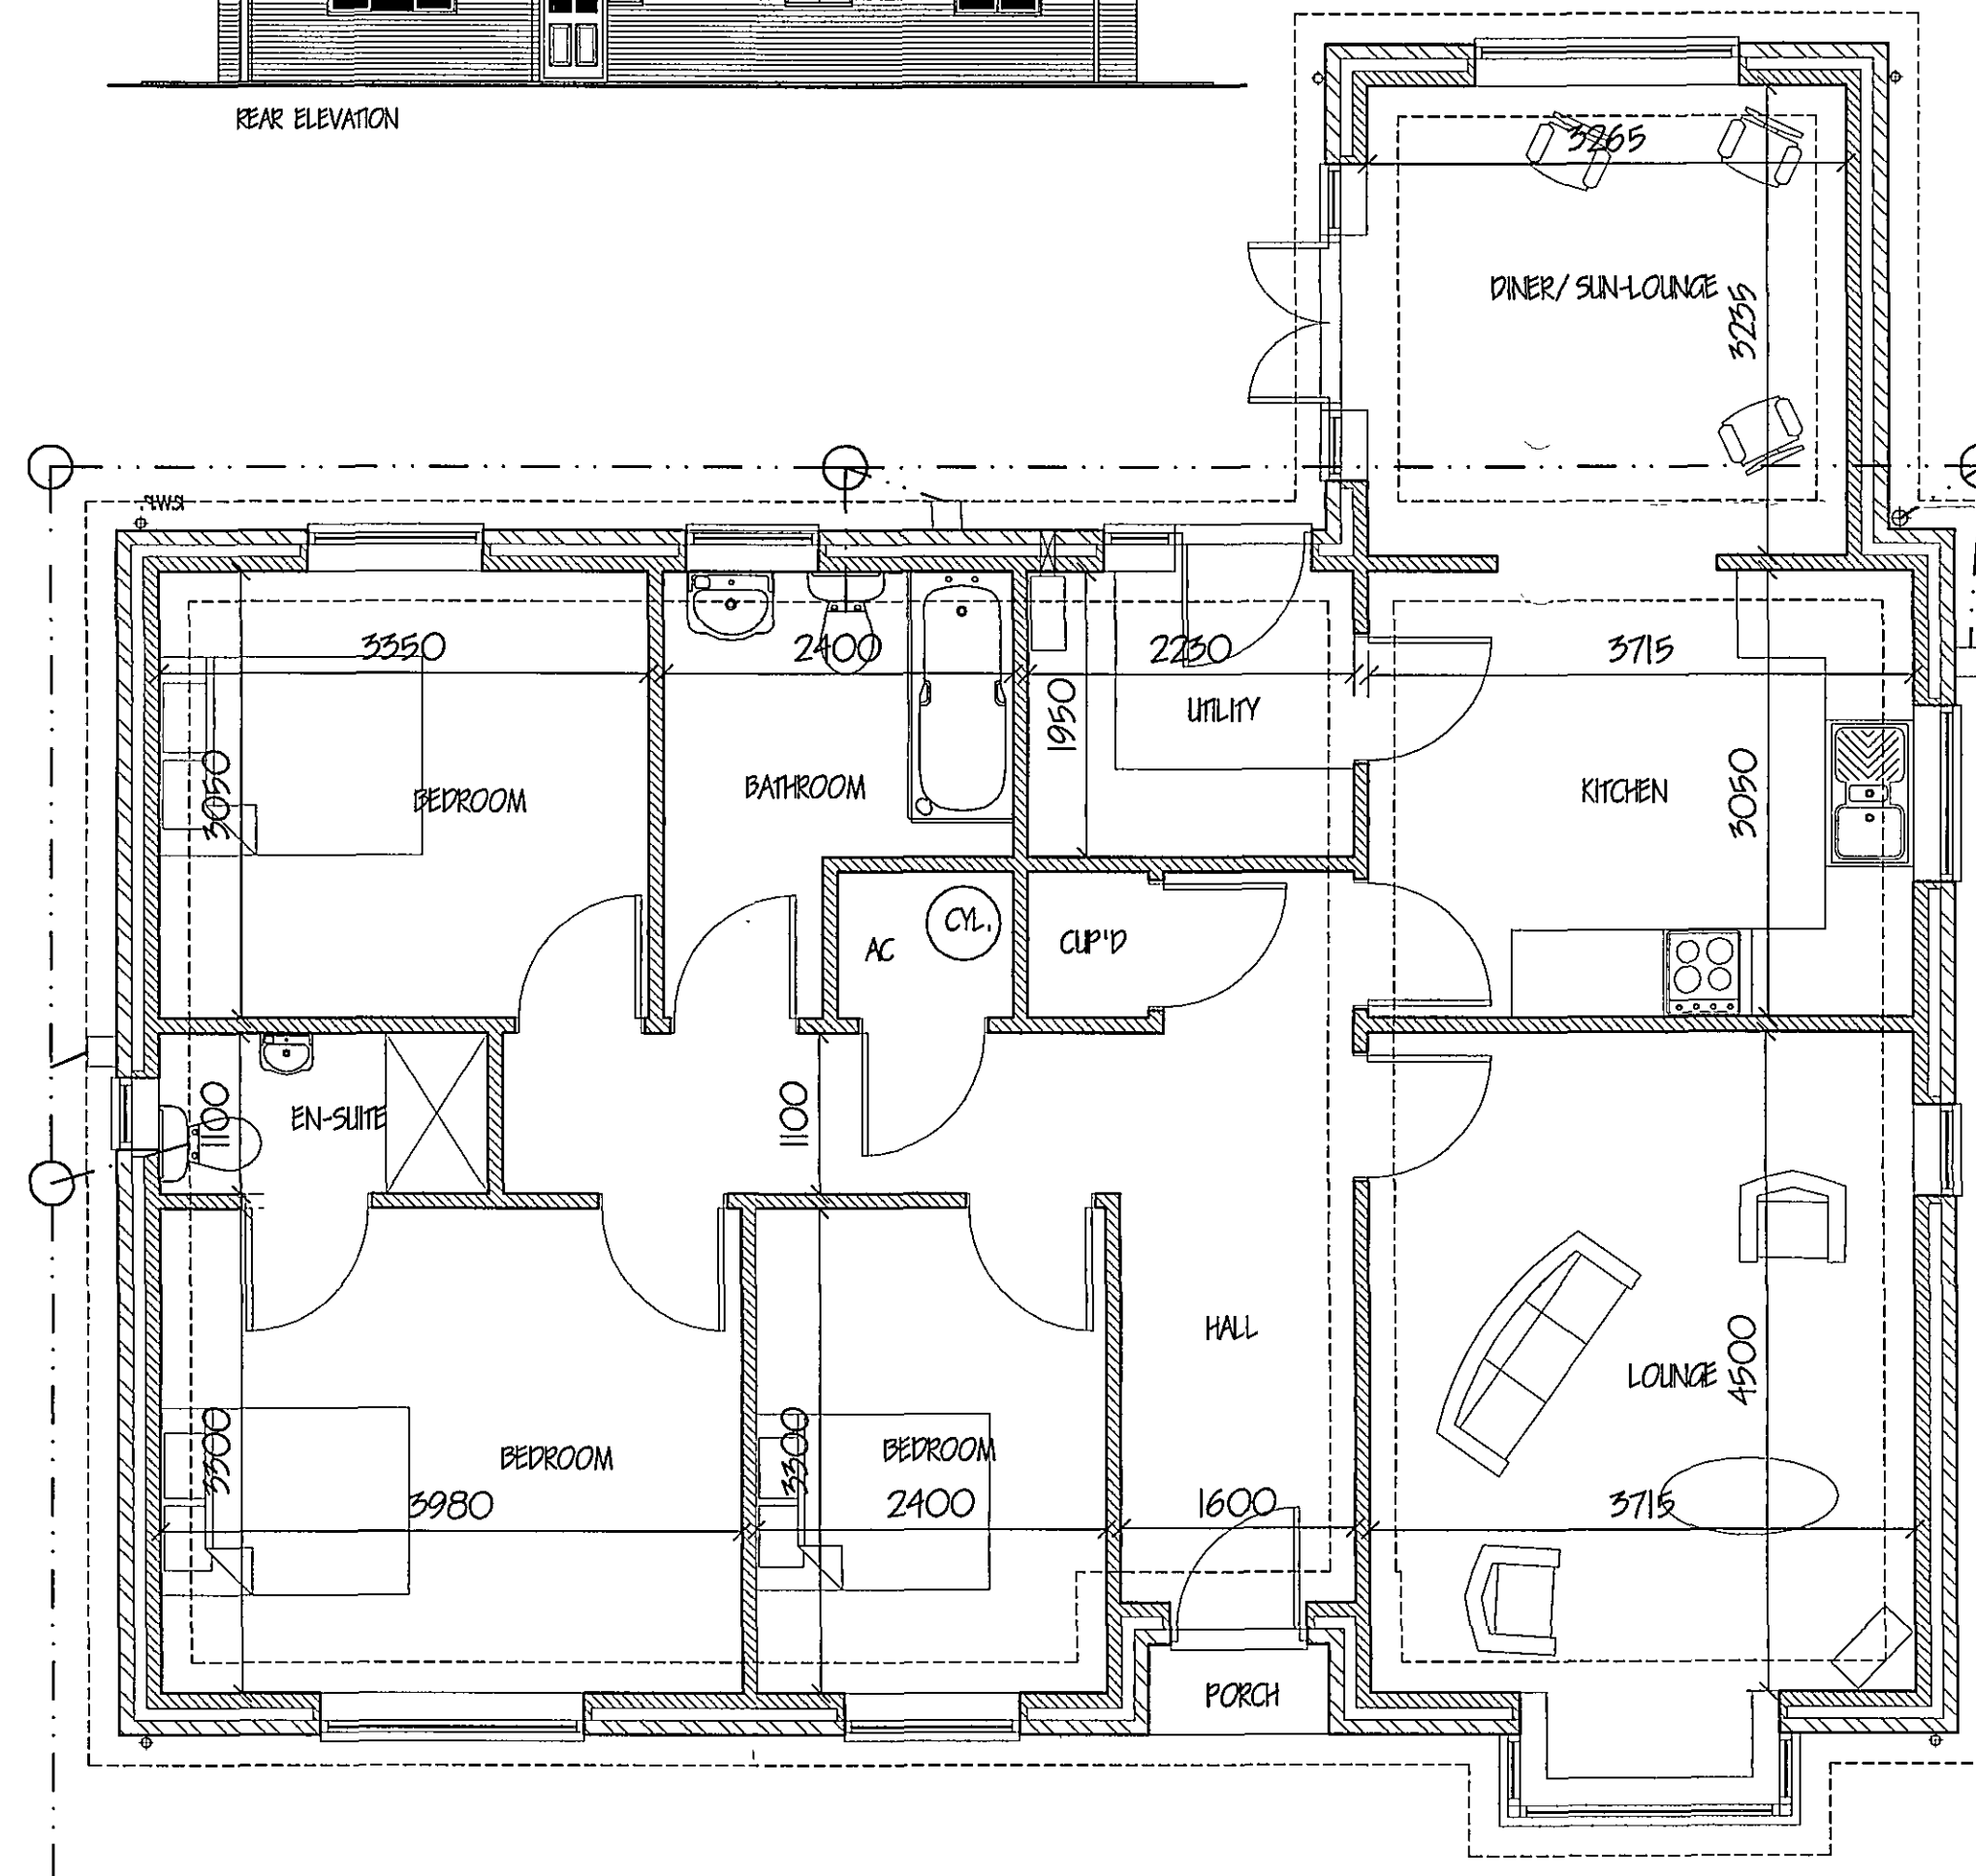

FLOOR PLAN

ref: revision		date
G. R. MERCHANT LTD. I.ENG AMICE FWO ARCHITECTURAL, STRUCTURAL AND LAND DRAINAGE CONSULTANTS 4 Wrights Mews 12A Park Road, Holbeach, Spalding, Lincs. PE12 7EE Tel 01408 480800 Fax 01408 488744 E-Mail: gr.merchant@btconnect.com		
Project RESIDENTIAL DEVELOPMENT, 76 LONDON ROAD, SPALDING, LINC'S.		
Client MR. & MRS. C. DELAHAY.		
Drawing 3 BEDROOM BUNGALOW, FLOOR PLANS & ELEVATIONS.		
Job Ref.	Drawing No.	
1755-OB.	02.	
Date	Drawn	
MARCH '08.	ARM.	
Scales 1/50, 1/100.		
DO NOT SCALE FROM THIS DRAWING This drawing is copyright and may not be altered, traced, photographed or used for any other purpose other than that for which it is issued. The General Contractor is to check all dimensions on site and report any discrepancies to the Architect. All details shown on this drawing including foundations are based upon typical site conditions related to the area. No responsibility can be accepted for abnormal conditions which may be discovered during construction unless reported to the Architect as they arise. Design amendments may be considered. This set of drawings are recommended in respect of foundations to establish specific site conditions before foundation work is undertaken. This drawing is limited to the amount of information contained and does not purport to contain a full specification of the works. It is issued for the purpose of obtaining Planning / Building Regulation approval. This drawing must not be used as a contract document. The works will not be supervised or inspected on site by G.R. Merchant or any representative thereof. It is the client or their appointed agents responsibility to control workmanship, substitution of materials, adherence to specification, reference to contract and all materials to be new unless otherwise stated and all components and materials etc. to be used fitted and installed etc. in strict accordance with manufacturers instruction and relevant code of practice. Materials shall conform to appropriate British standard specification or BS4 certification or European code equivalent. The Employer / Client shall ensure that the selected contractor is conversant with and accepts all measures necessary to achieve compliance with Health and Safety legislation for Building sites and Work places. The Employer / Client is advised that should the works need to comply with the Construction Design and Management Regulations an independent Planning Supervisor will be required. The works shall comprise of all that is shown on this drawing and details. Work that may not specifically be shown but may be reasonably inferred as necessary to carry out the works shall be deemed to be included. It is the job / hand over responsibility to be aware of the Party Wall etc. Act 1990 when building in close proximity to adjoining neighbours boundaries.		