


Drawing Title: Front Elevation
Drawing Number: SH-SIGN-002

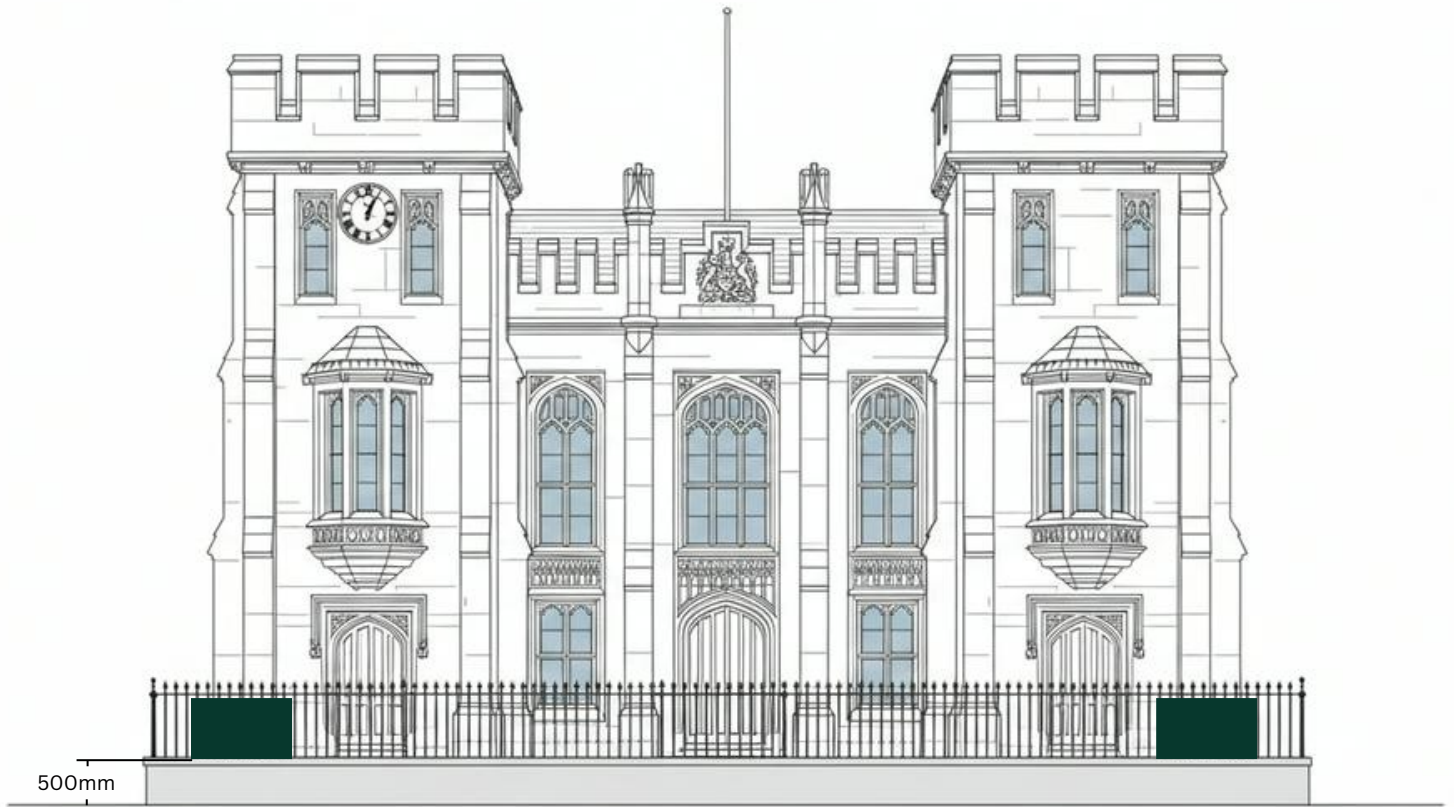

Scale 1:100

Signage fixed to building using clamps, it does not require changes or alteration to the railings.