




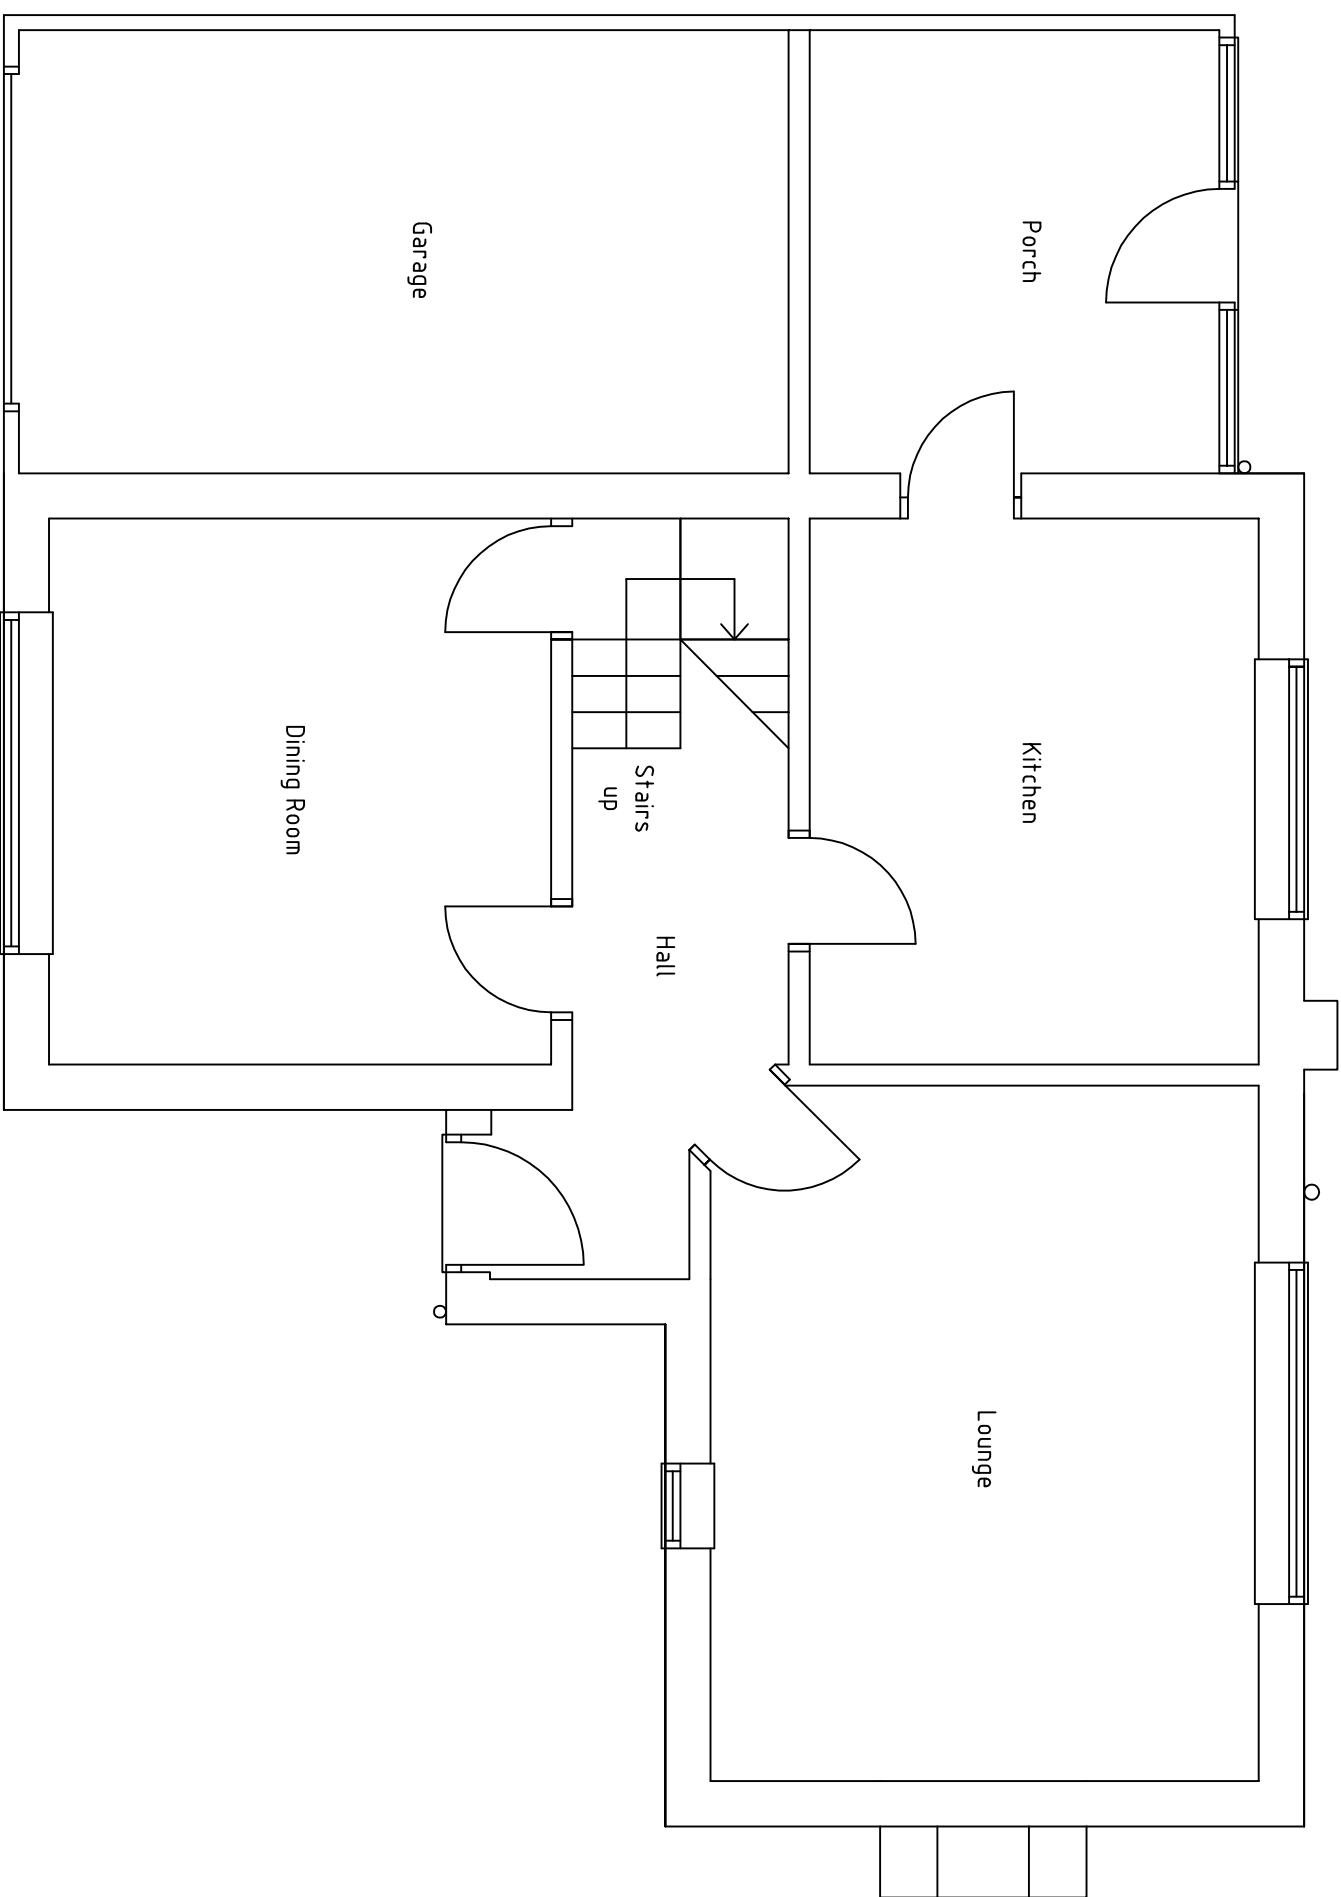


Existing Ground Floor Plan

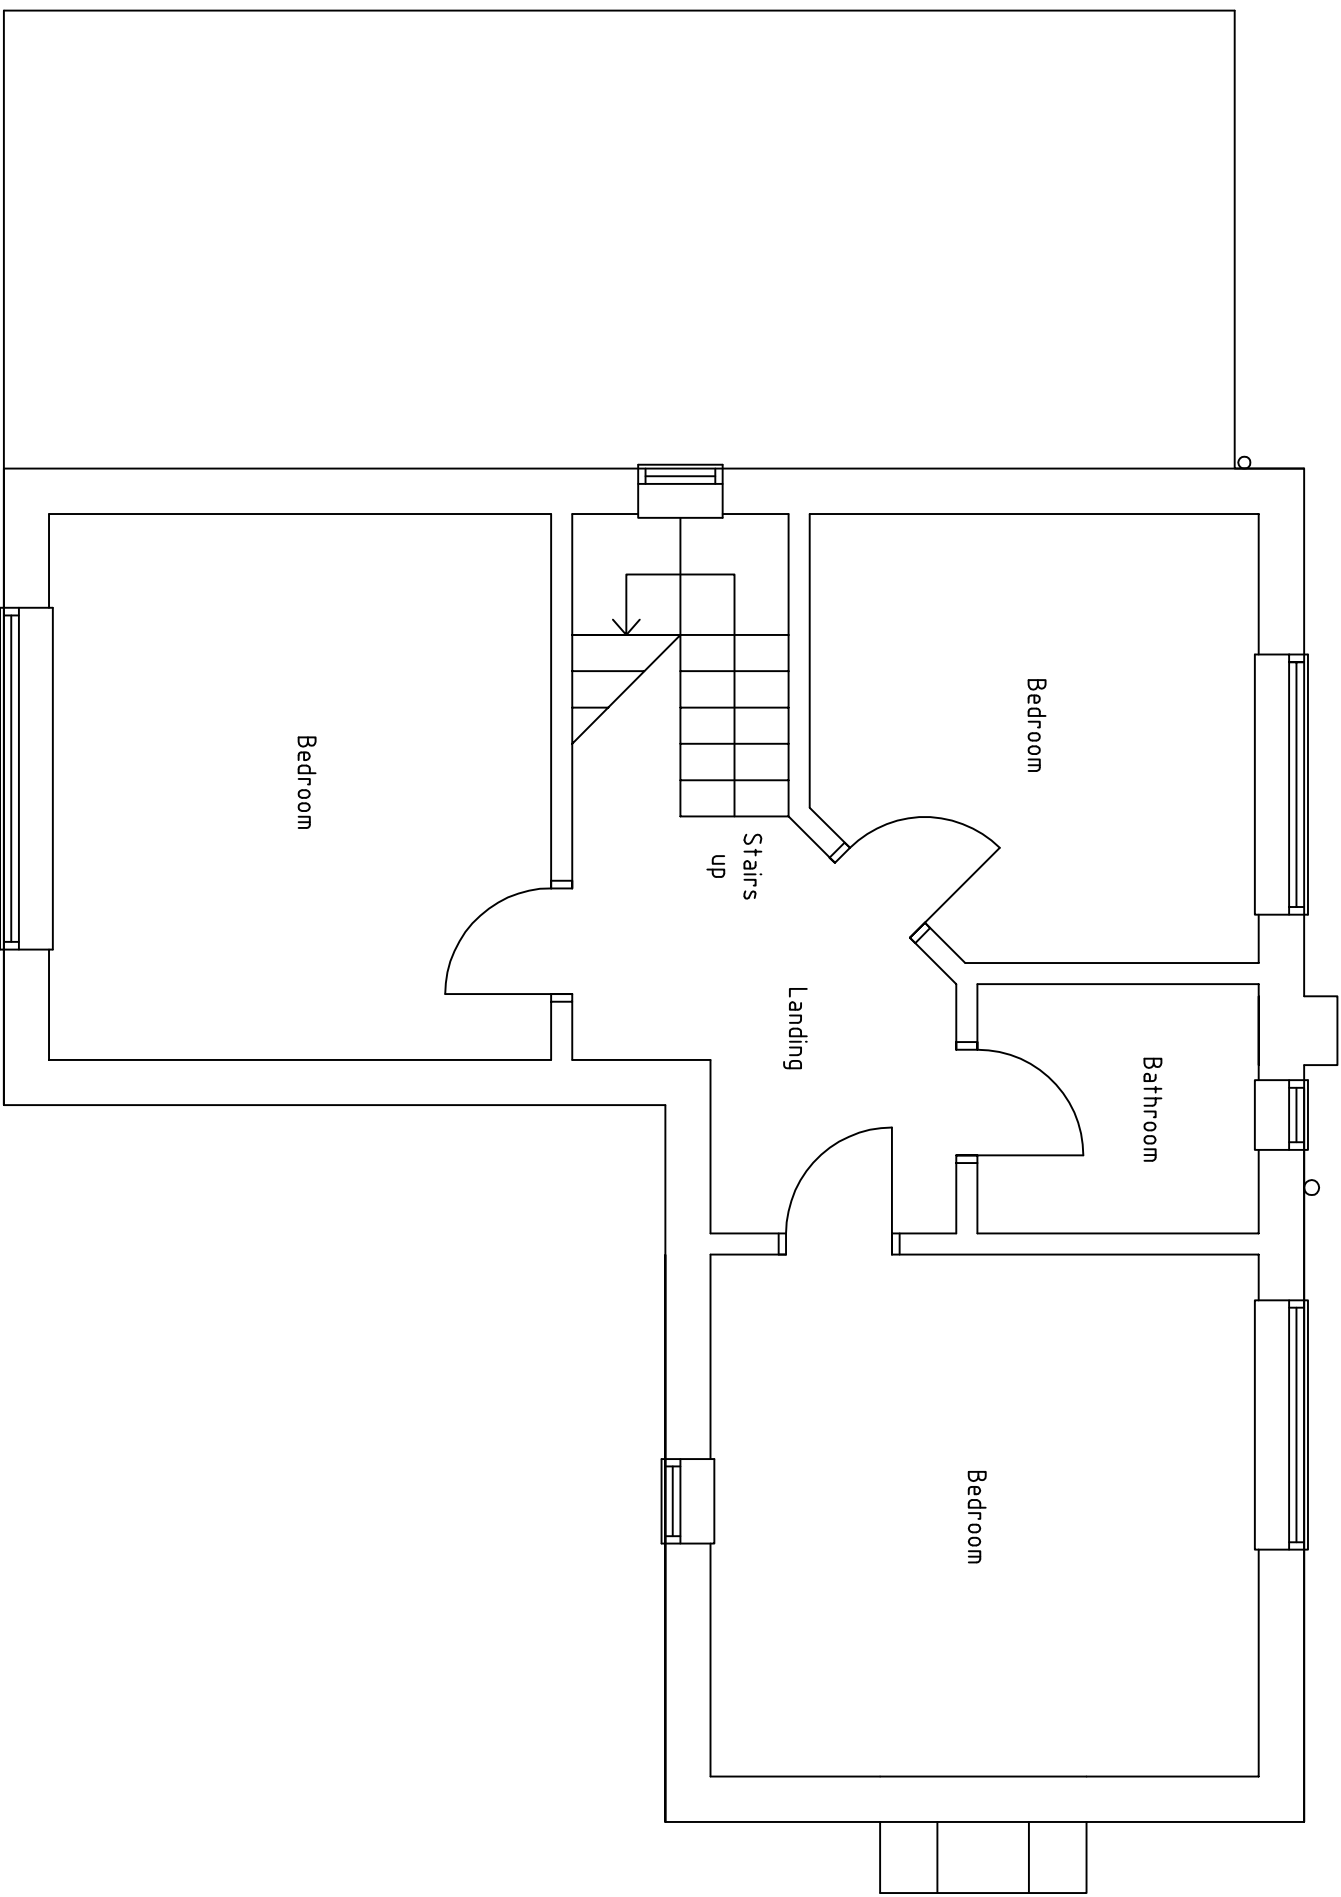


Existing First Floor Plan

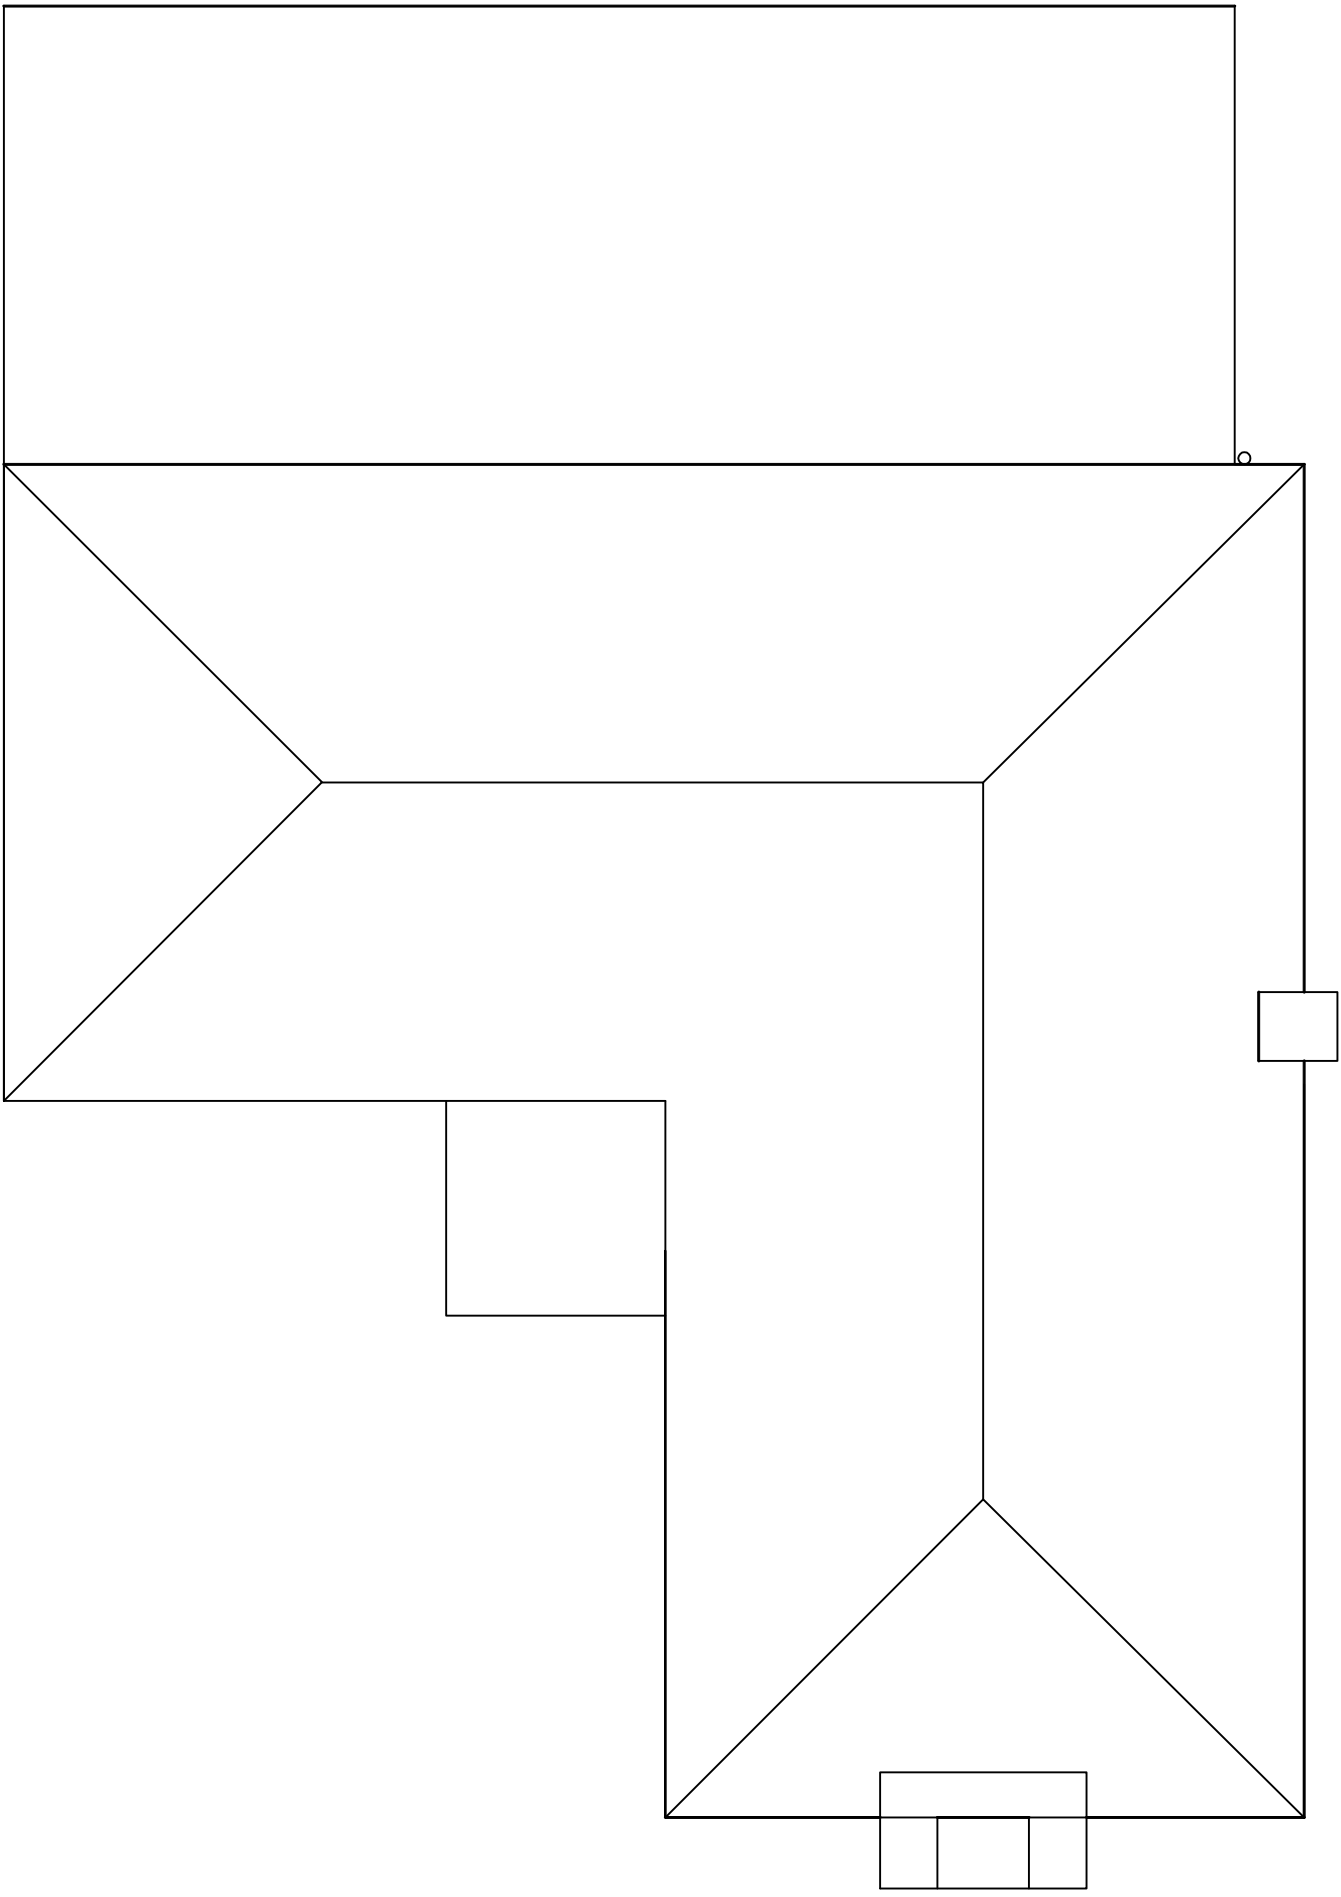


Existing Roof Plan

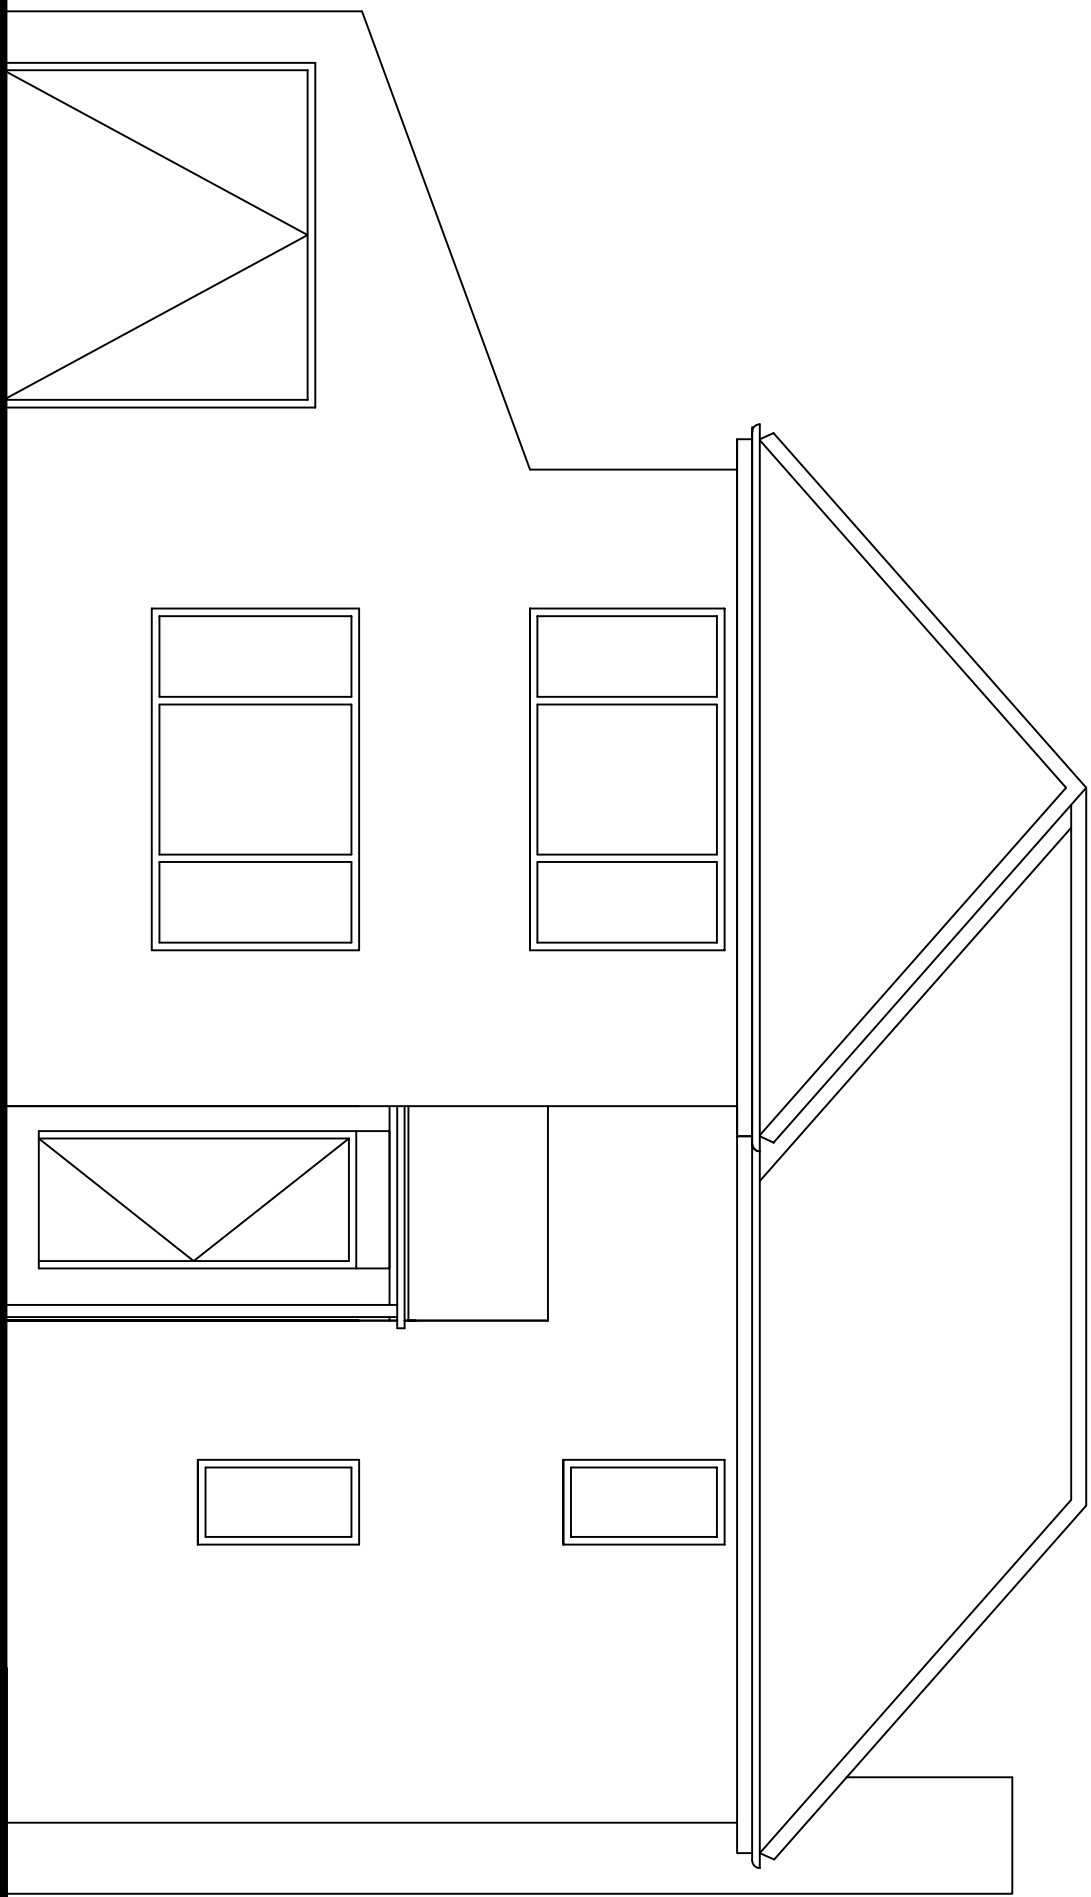


Existing Front Elevation

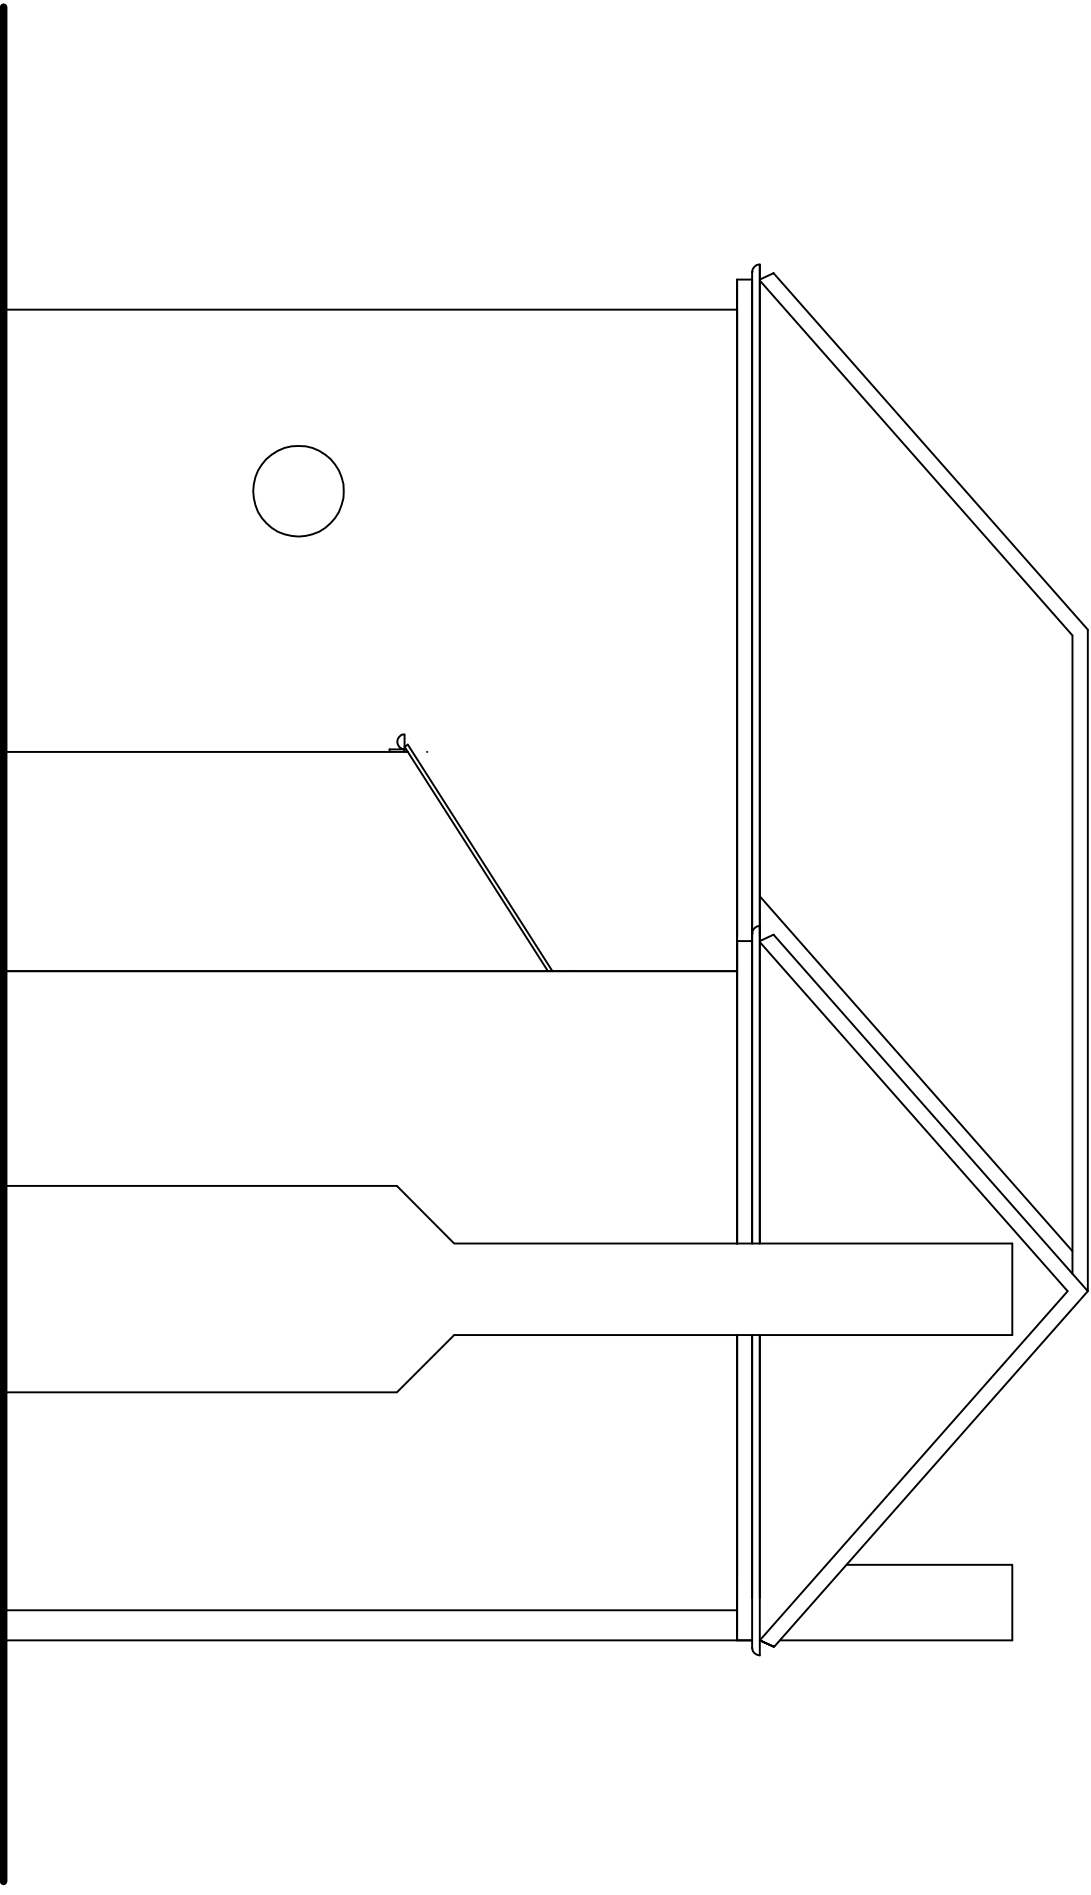

Existing Side Elevation

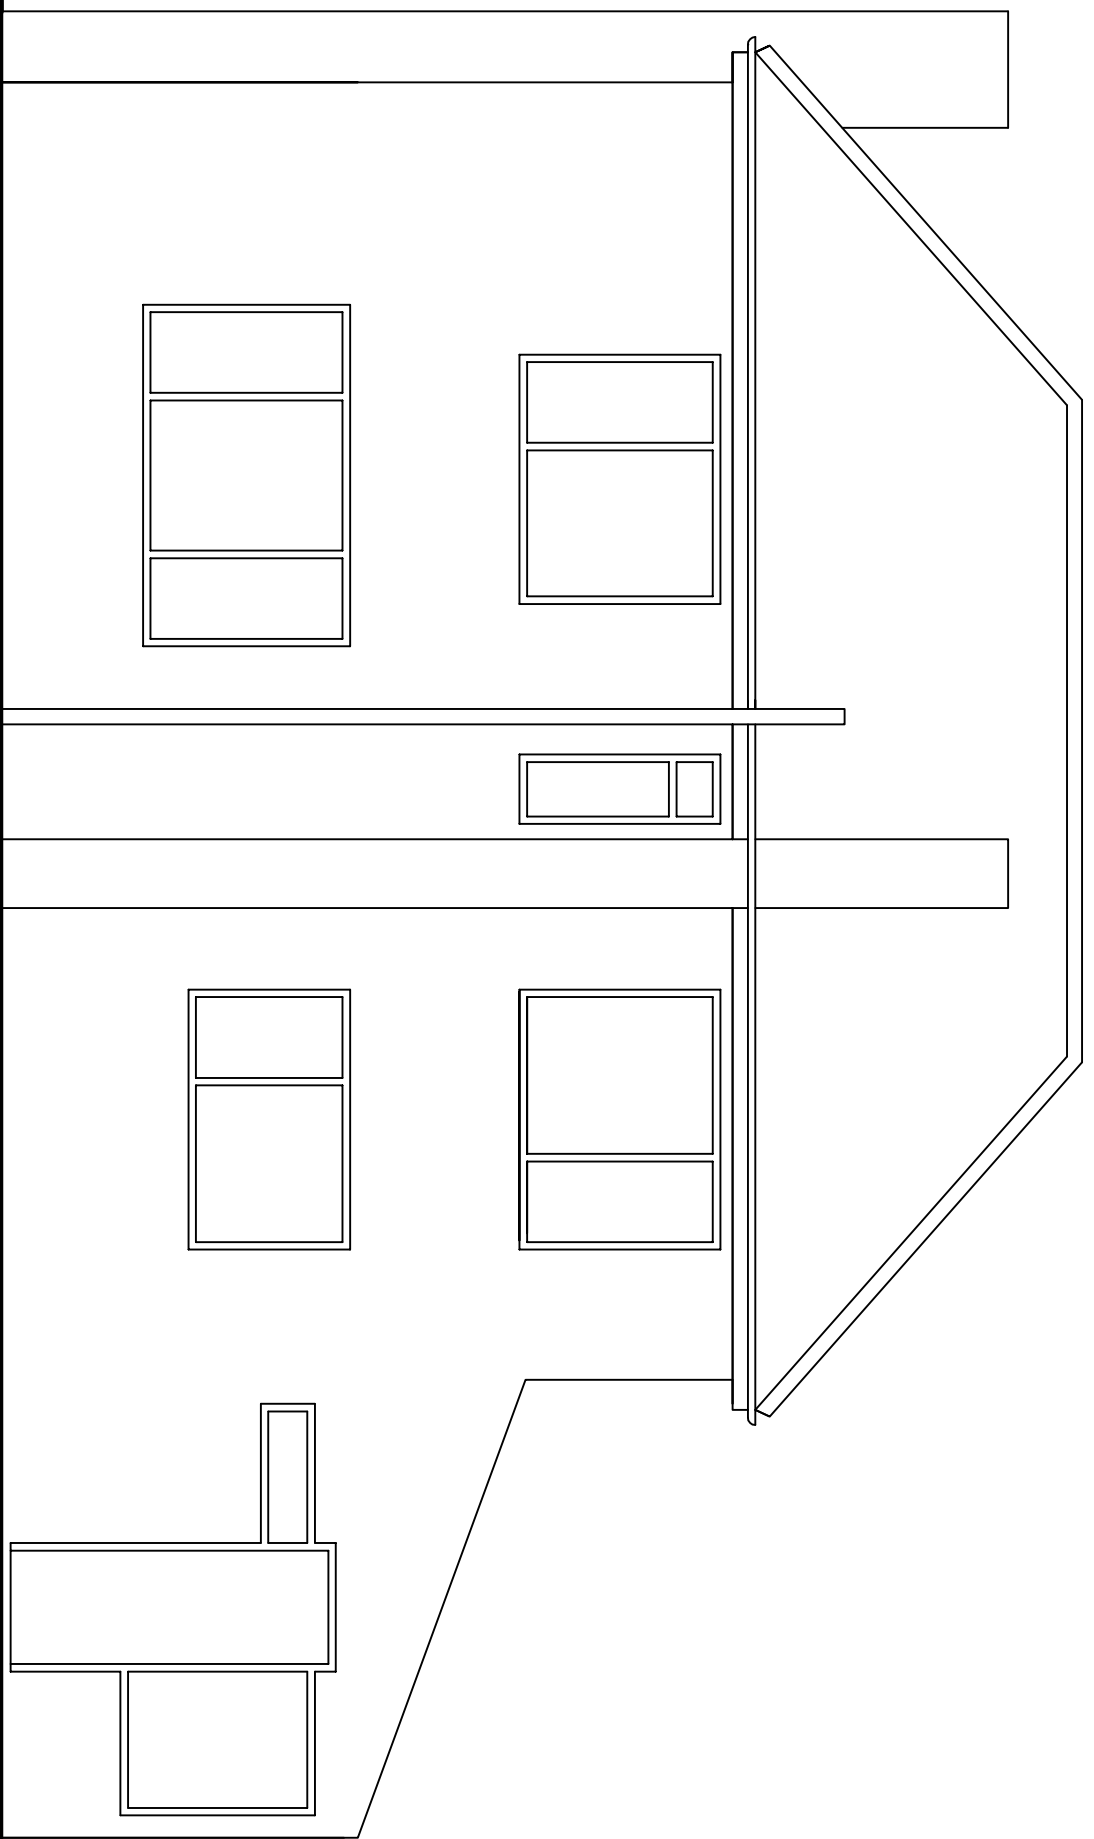

Existing Rear Elevation

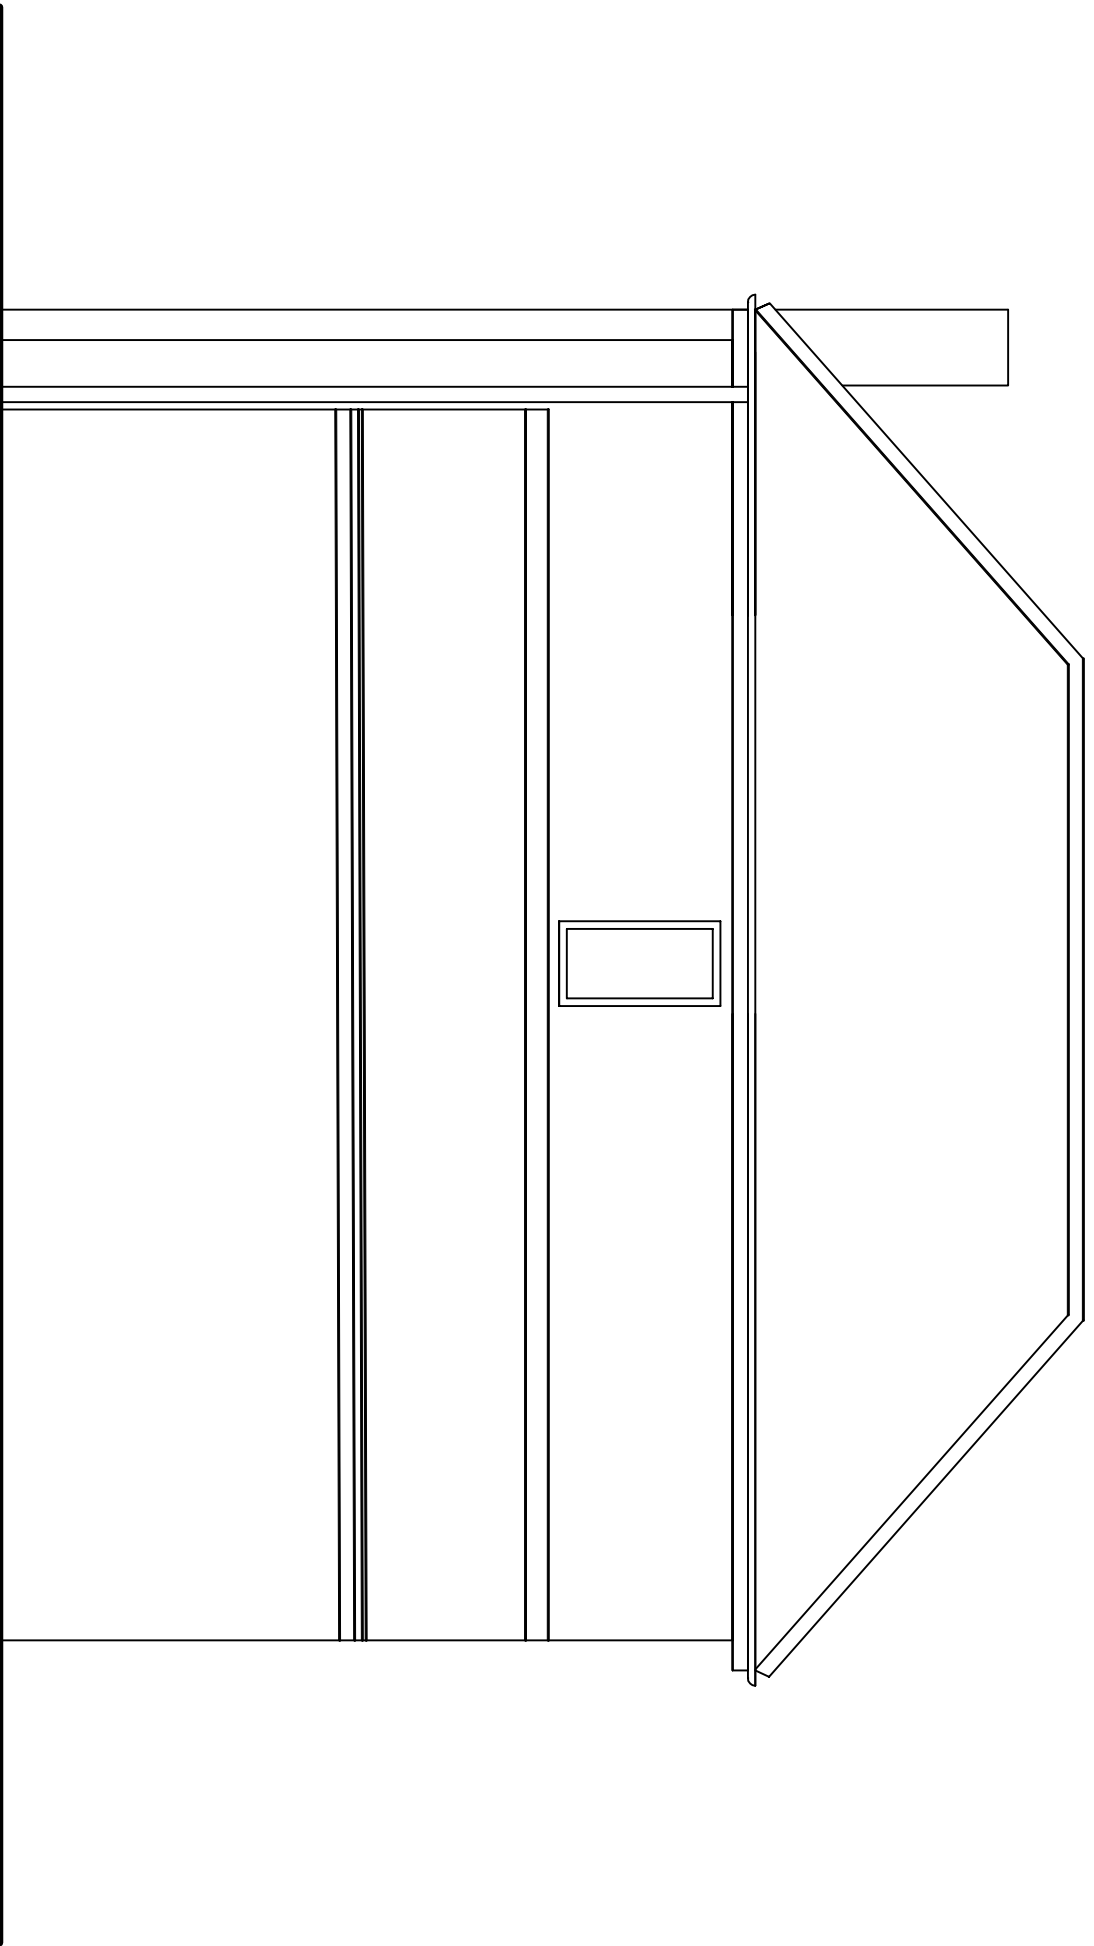

Existing Side Elevation

DEREK BUCKLEY
ARCHITECTURAL SERVICES

20, Churchfields, Audenshaw, Manchester, M34 5HZ.
07525 143 171

derek.buckley@gmail.com

CLIENT: Ian Buckley.

PROJECT: Front & Rear Extensions.

LOCATION: 145, Bourne Road, Spalding.

DRAWING TITLE: Existing Details.

ONLY BUILD OFF DRAWINGS APPROVED BY LOCAL AUTHORITY. ANY CHANGES OR AMENDMENTS MUST BE APPROVED BY THE ARCHITECT. YOU ARE ADVISED THAT THE PARTY WALL ACT MAY APPLY TO THIS PROJECT. YOU ARE ADVISED TO SHOW A COPY OF THIS DRAWING TO NEIGHBOURING PROPERTIES.

PROJECT No.: 100 / 2021.

DATE: 22.06.21.

SCALE: 1:50 @ (A1)

DRAWN: D.Buckley

REVISION:

21/DB/001