




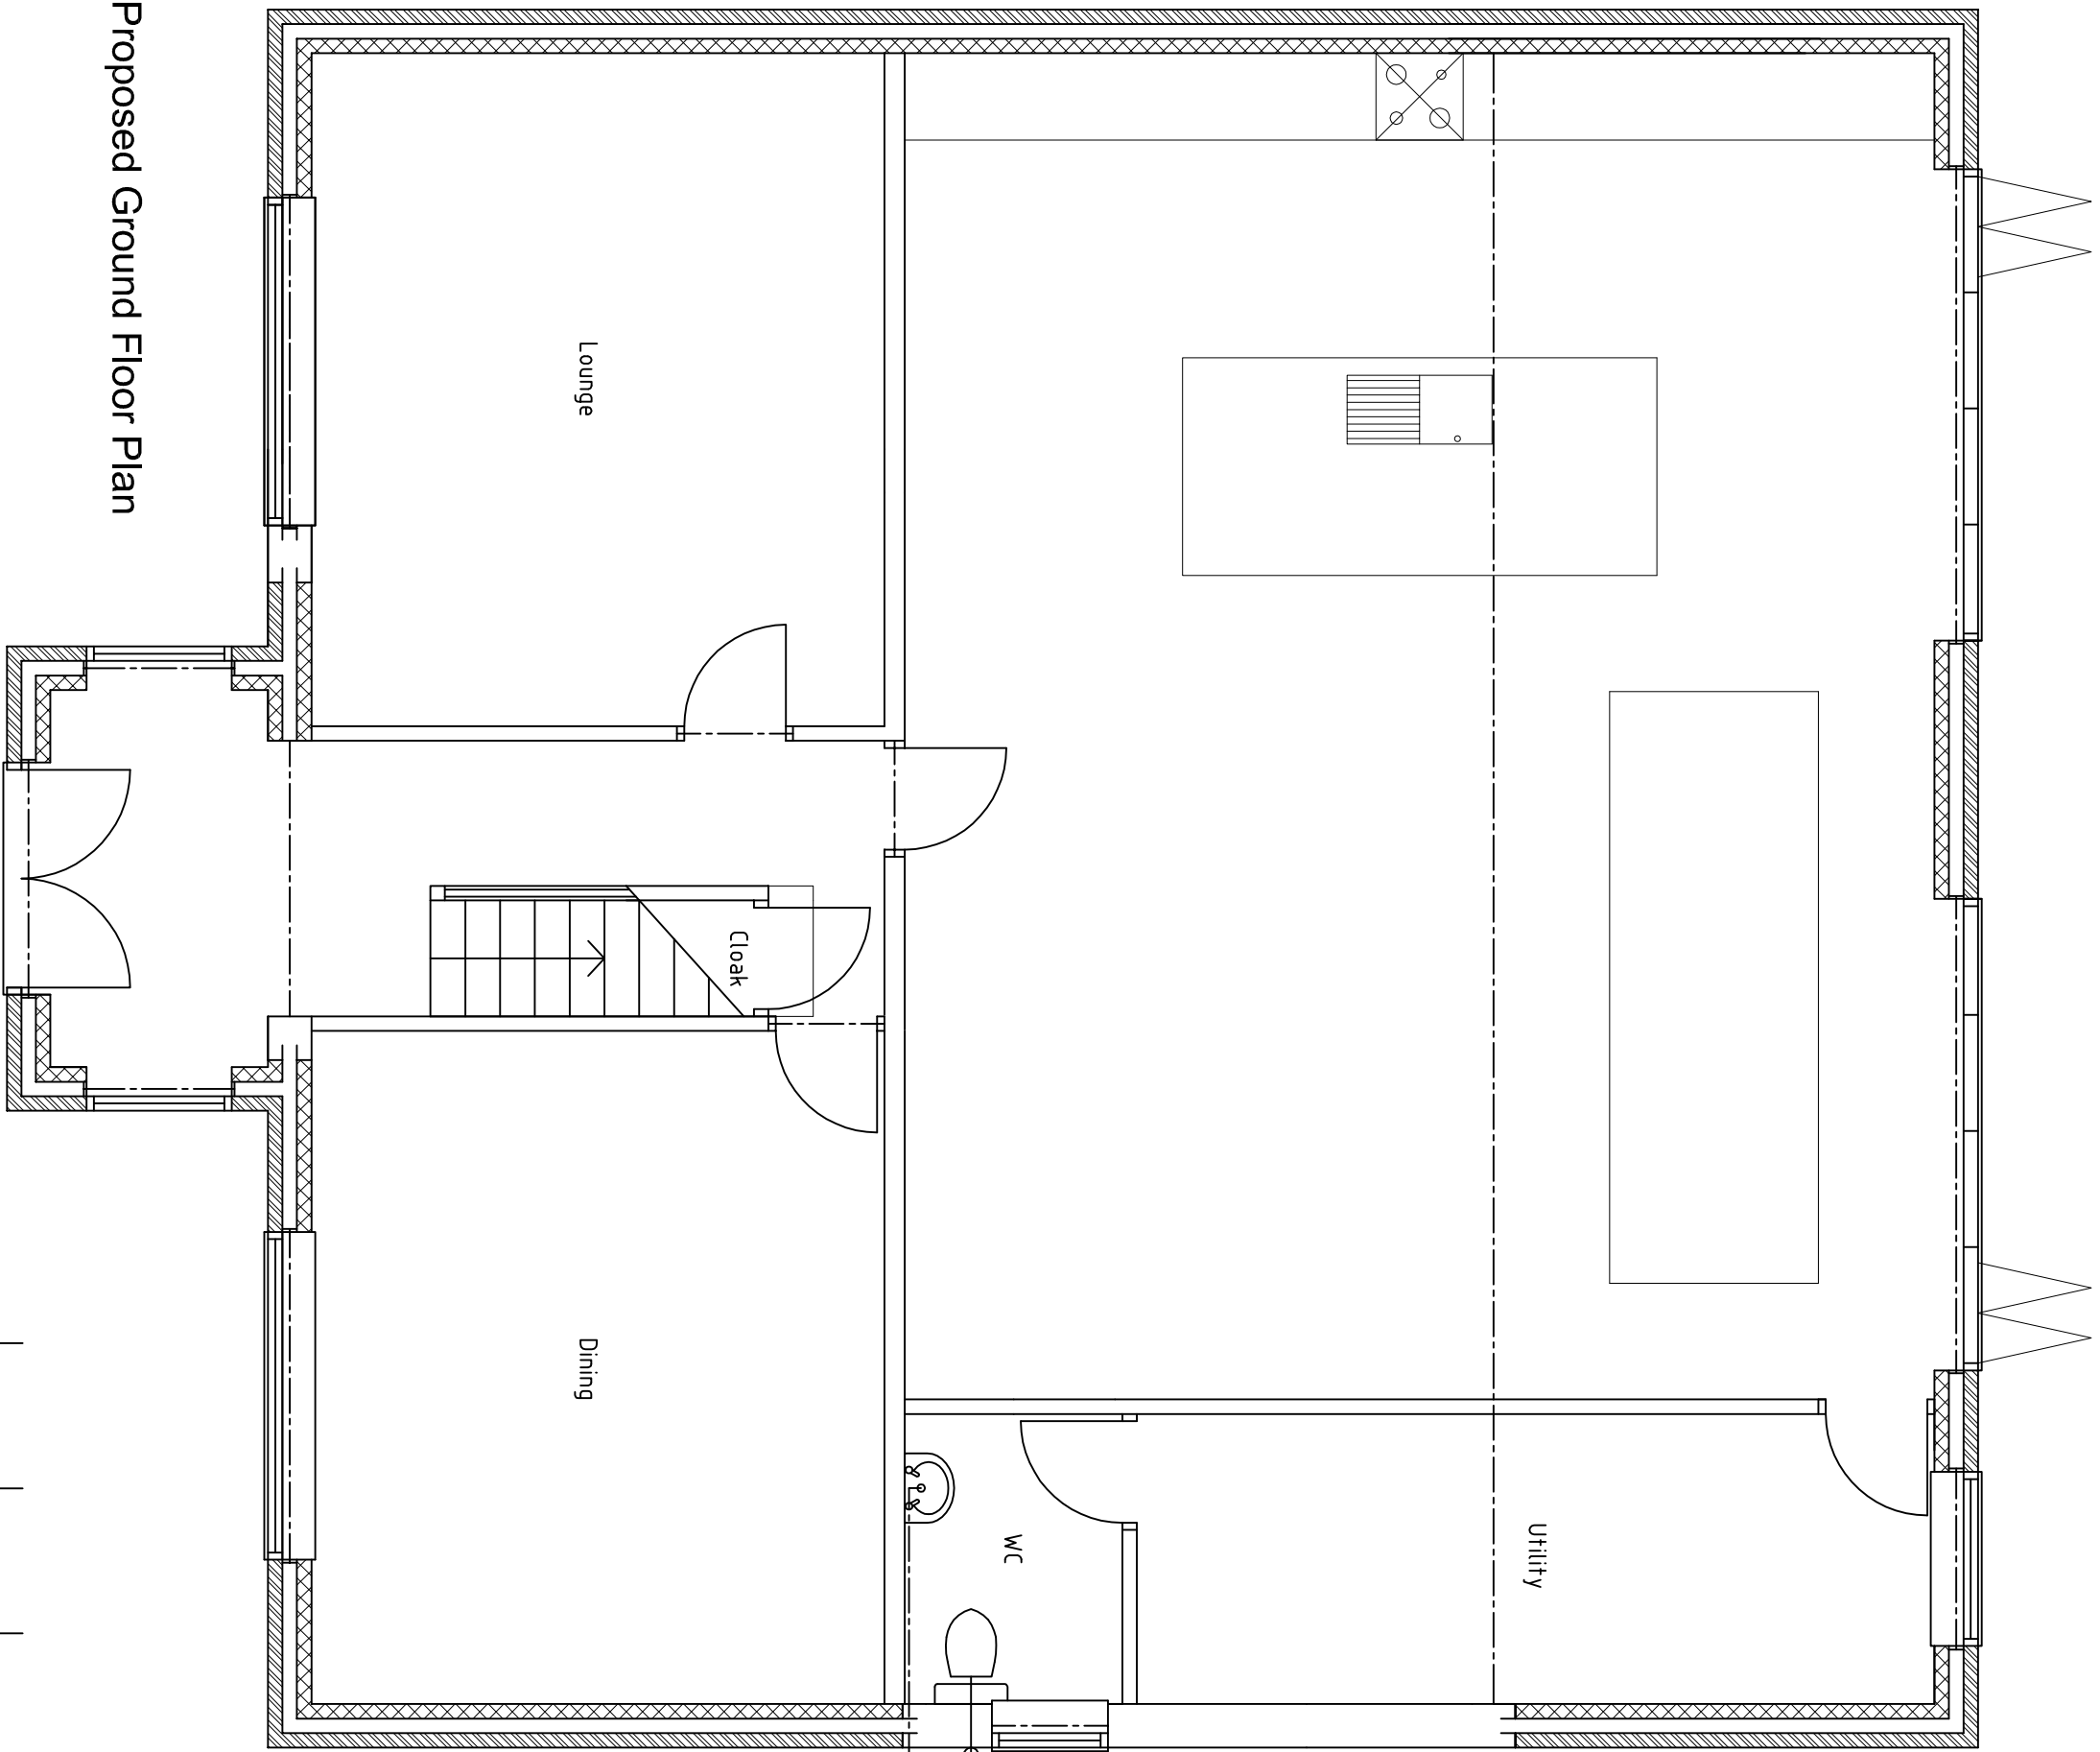


Proposed Ground Floor Plan

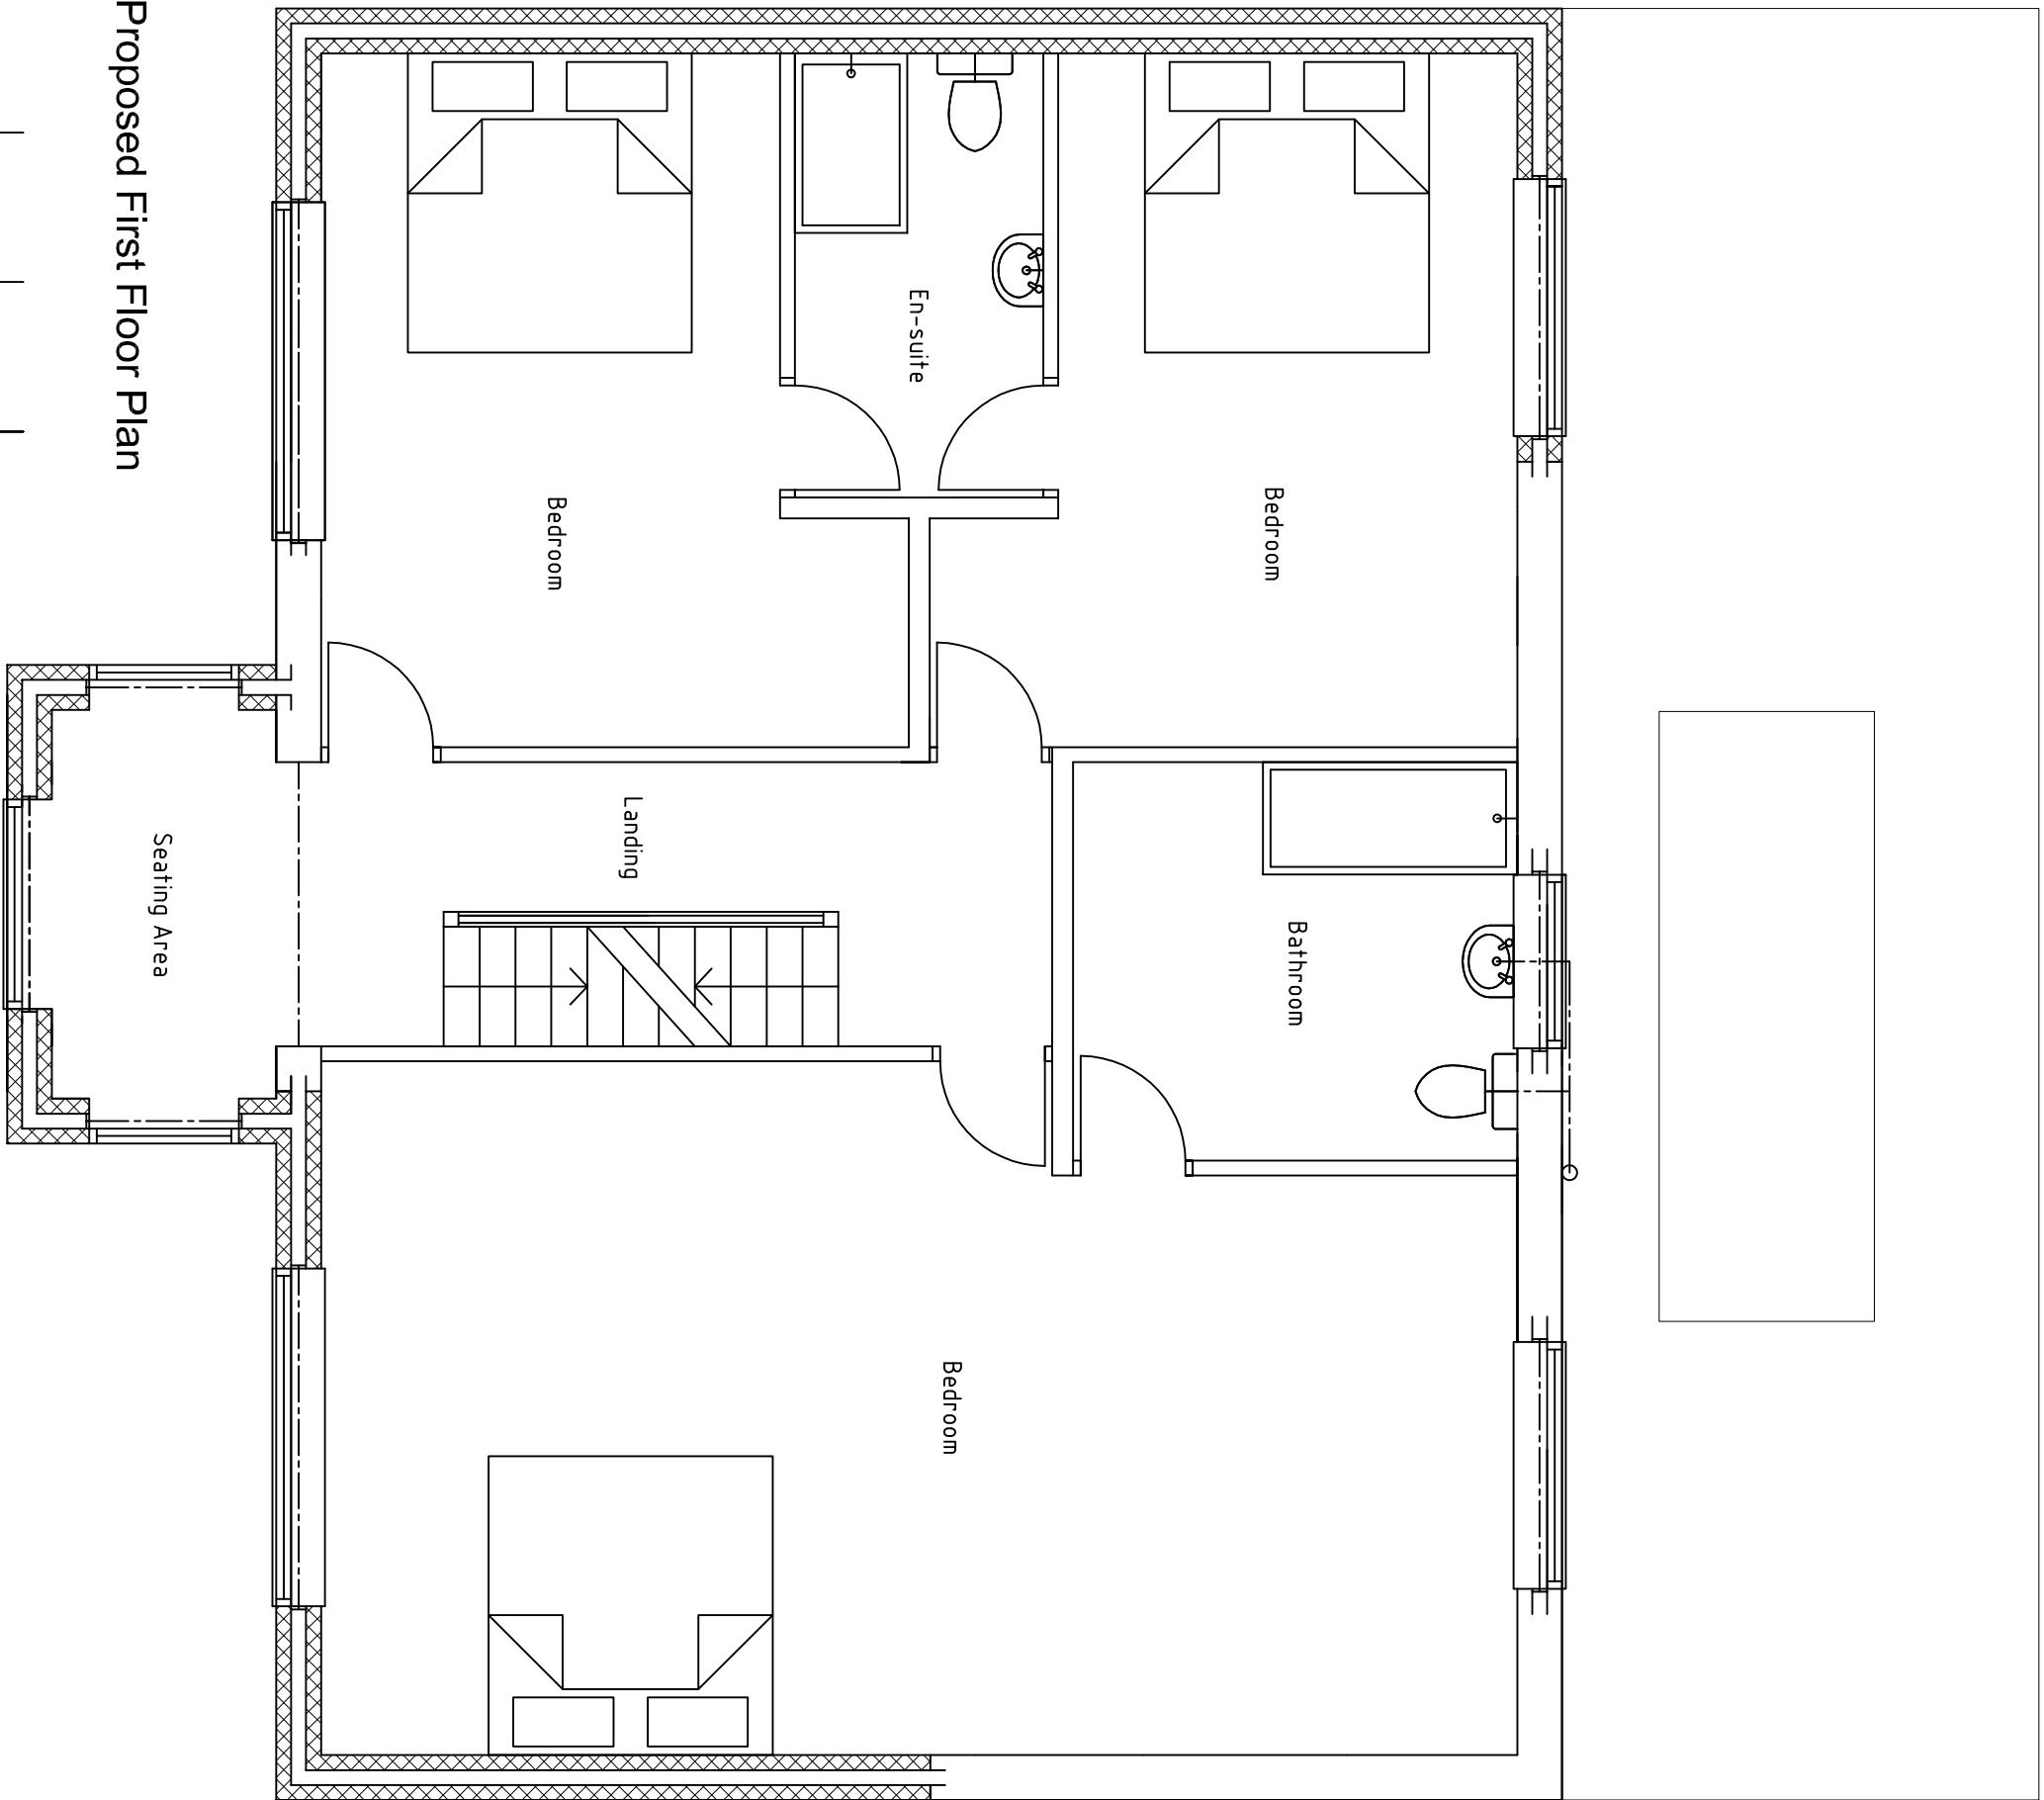


Proposed First Floor Plan

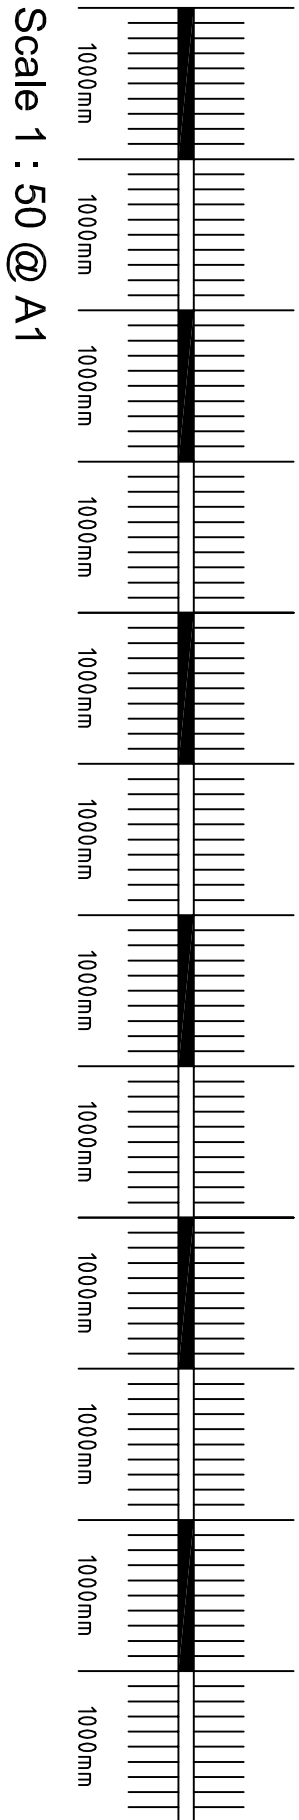

Scale 1 : 50 @ A1

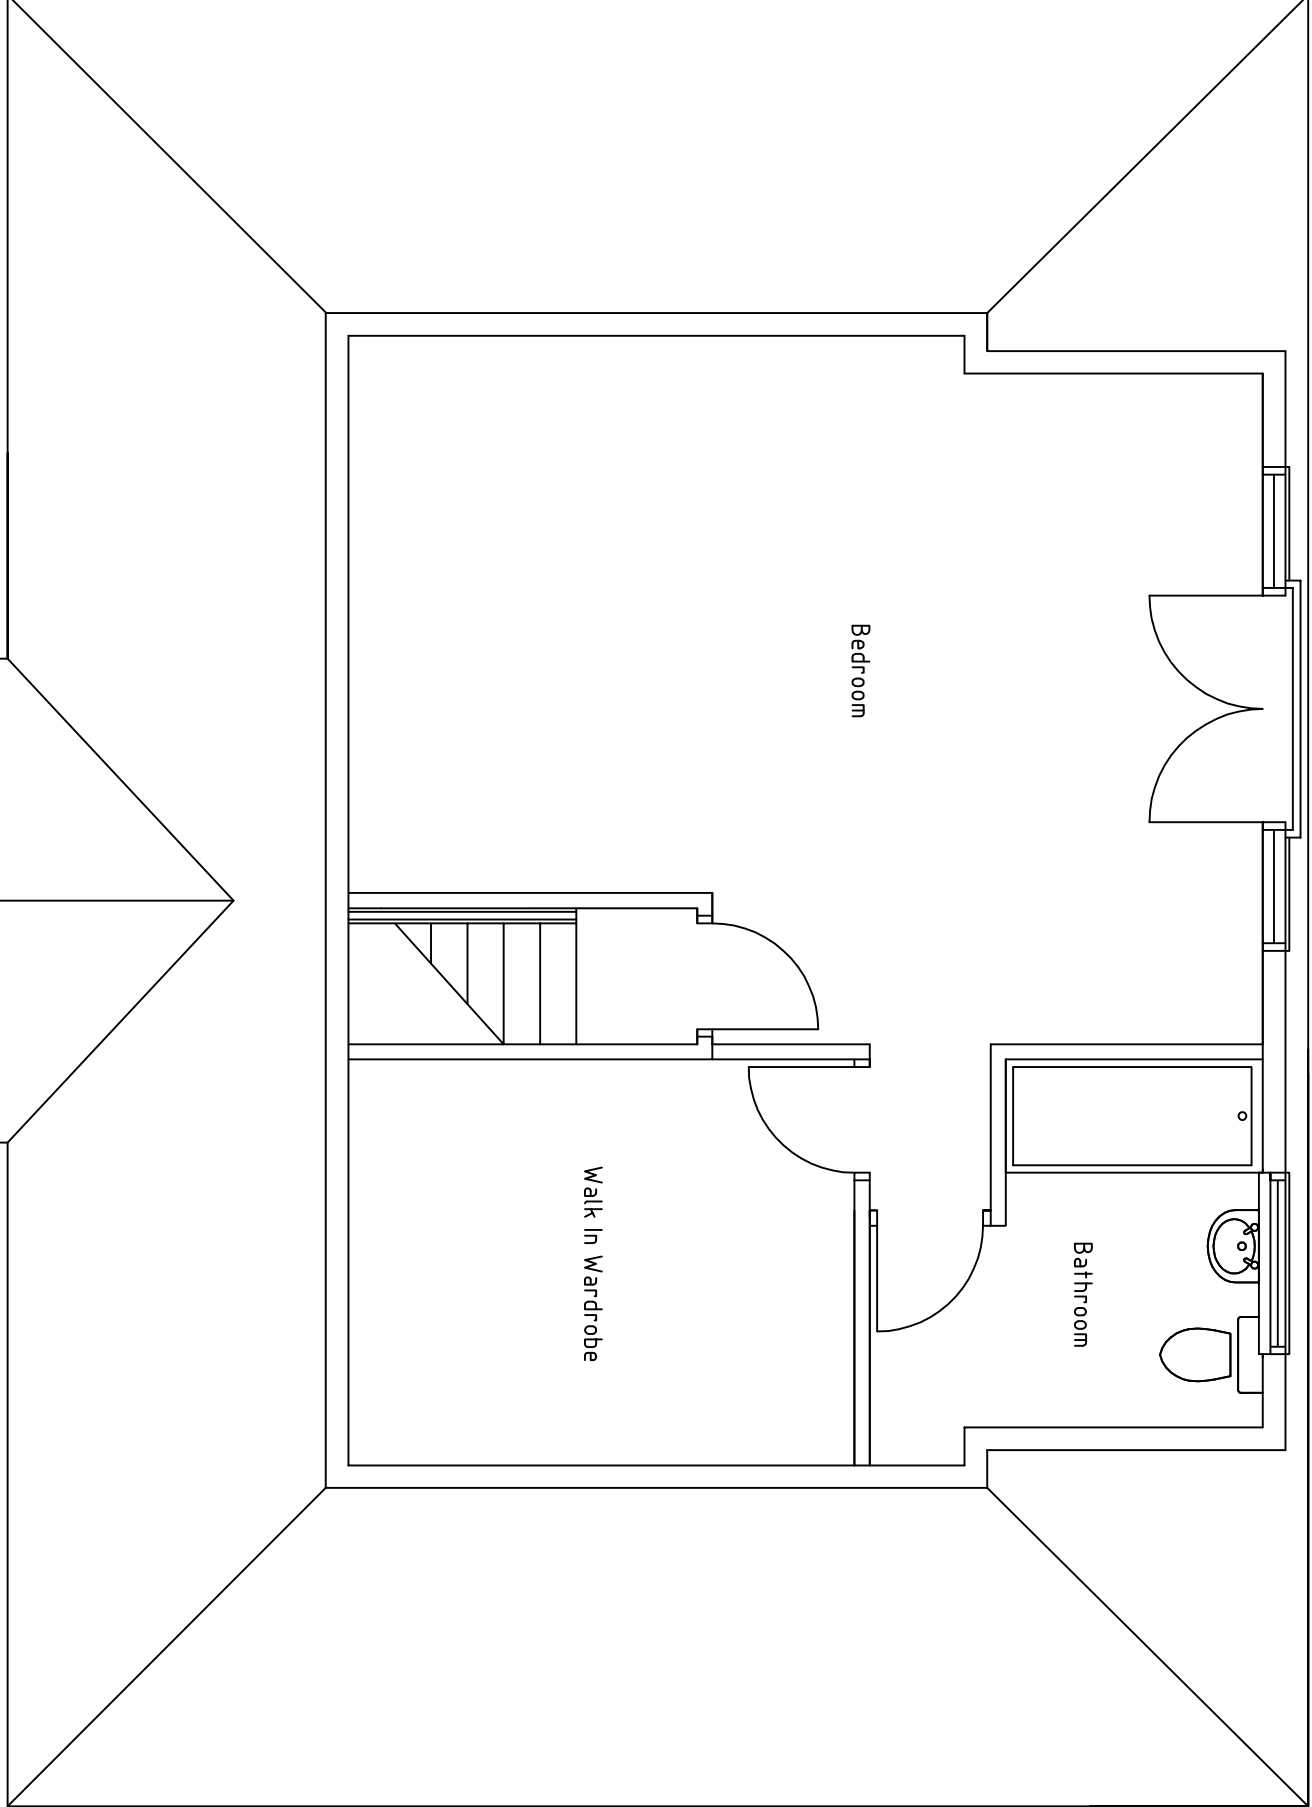

Proposed Second Floor (Attic) Plan

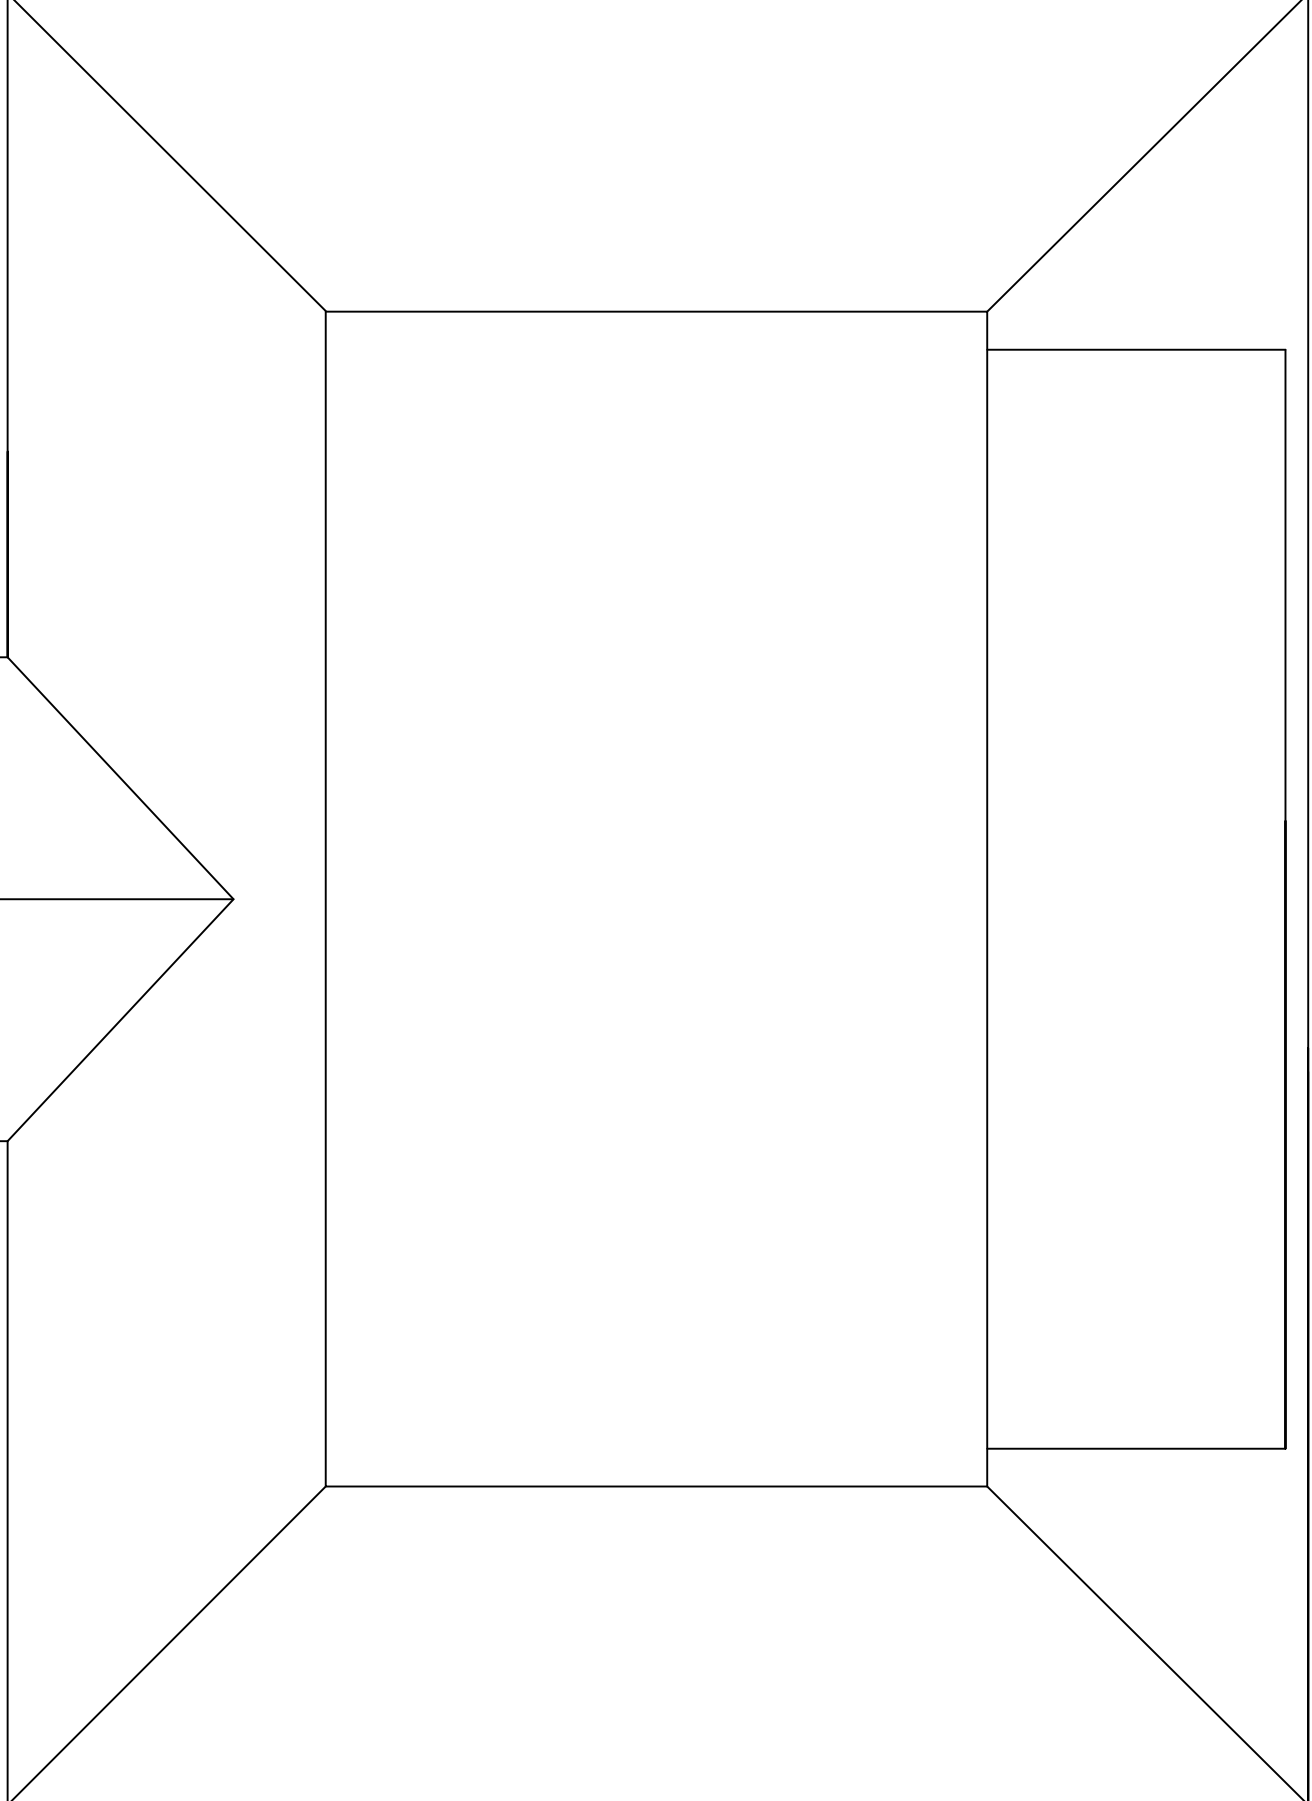

Proposed Roof Plan

DEREK BUCKLEY
ARCHITECTURAL SERVICES

20, Churchfields, Audenshaw, Manchester, M34 5HZ.

07525 143 171
derek.buckley@gmail.com

REV. DATE AMENDMENT

CLIENT Ian Buckley.

PROJECT Front & Rear Extensions.

LOCATION 145, Bourne Road, Spalding.

DRAWING TITLE Proposed Details.

ONLY BUILD OFF DRAWINGS APPROVED BY LOCAL AUTHORITY. ANY CHANGES OR AMENDMENTS MUST BE REVISIONS TO BE CHECKED PRIOR TO CONSTRUCTION. YOU ARE ADVISED THAT THE PARTY WALL ACT MAY APPLY TO THIS PROJECT. YOU ARE ADVISED TO SHOW A COPY OF THIS DRAWING TO NEIGHBOURING PROPERTIES.

PROJECT No.: 100 / 2021.

DATE 22.06.21.

SCALE 1:50 @ (A1)

DRAWN D.Buckley

REVISION

21/DB/002