




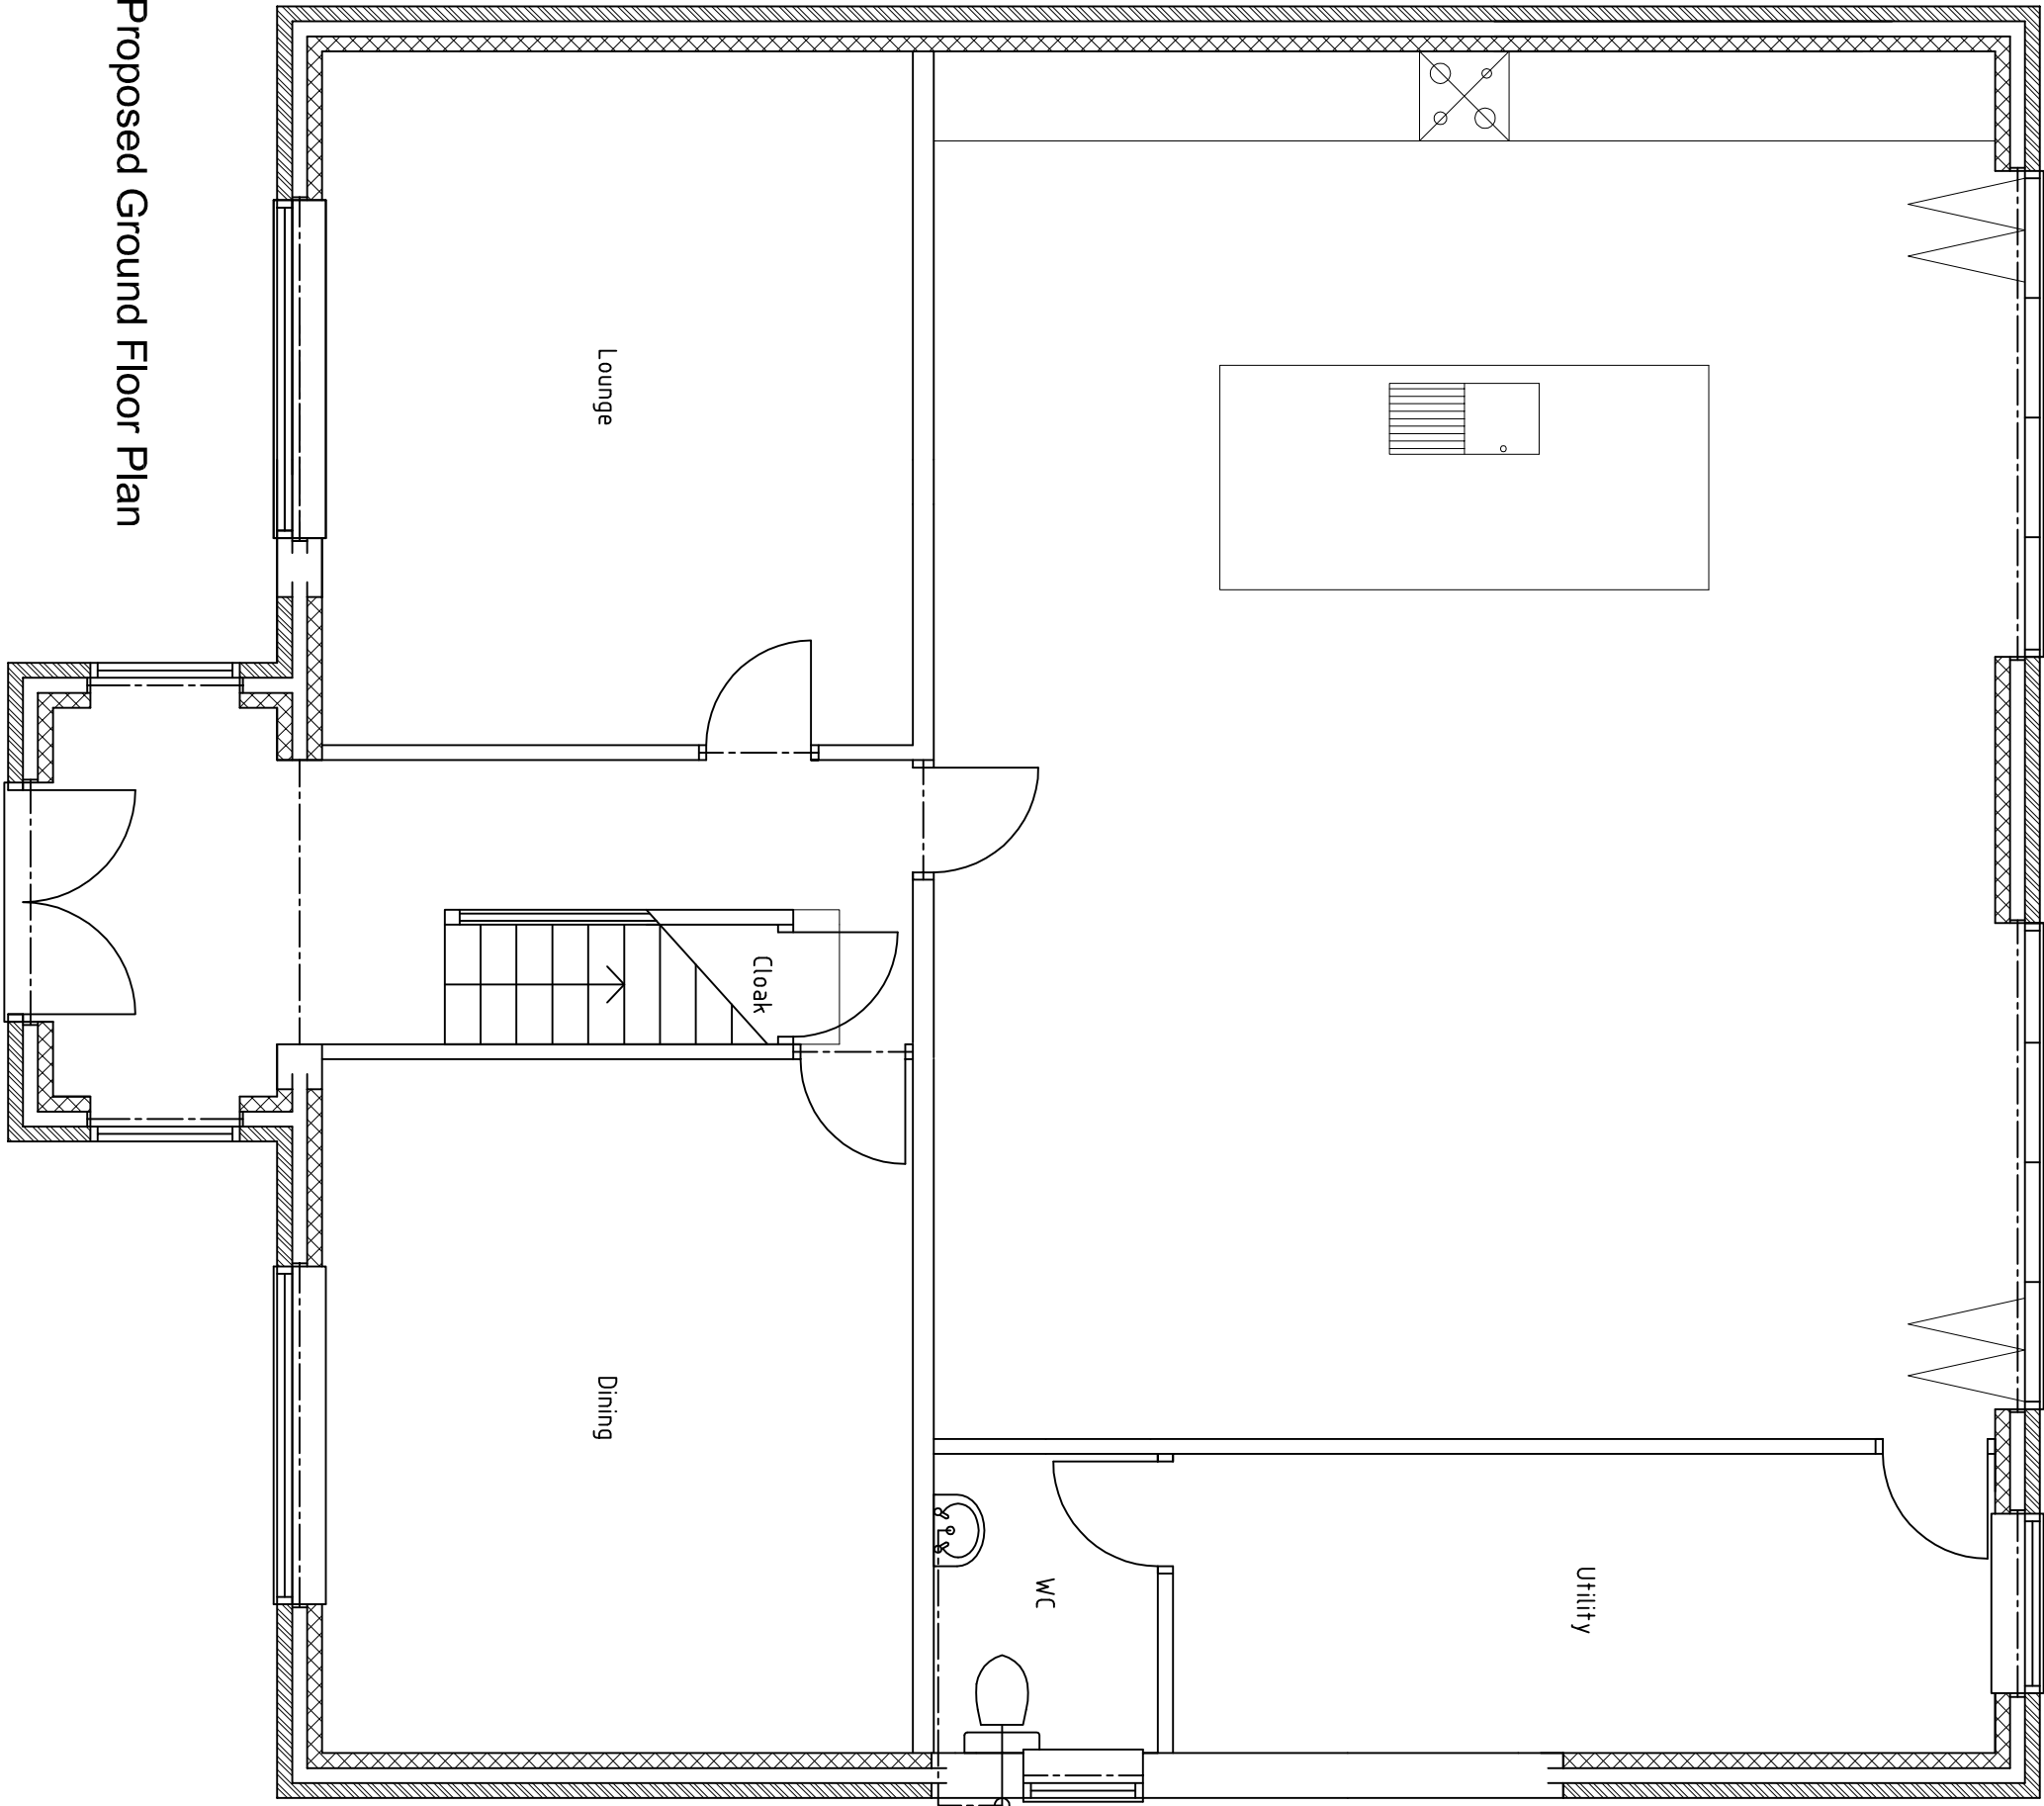


Proposed Ground Floor Plan

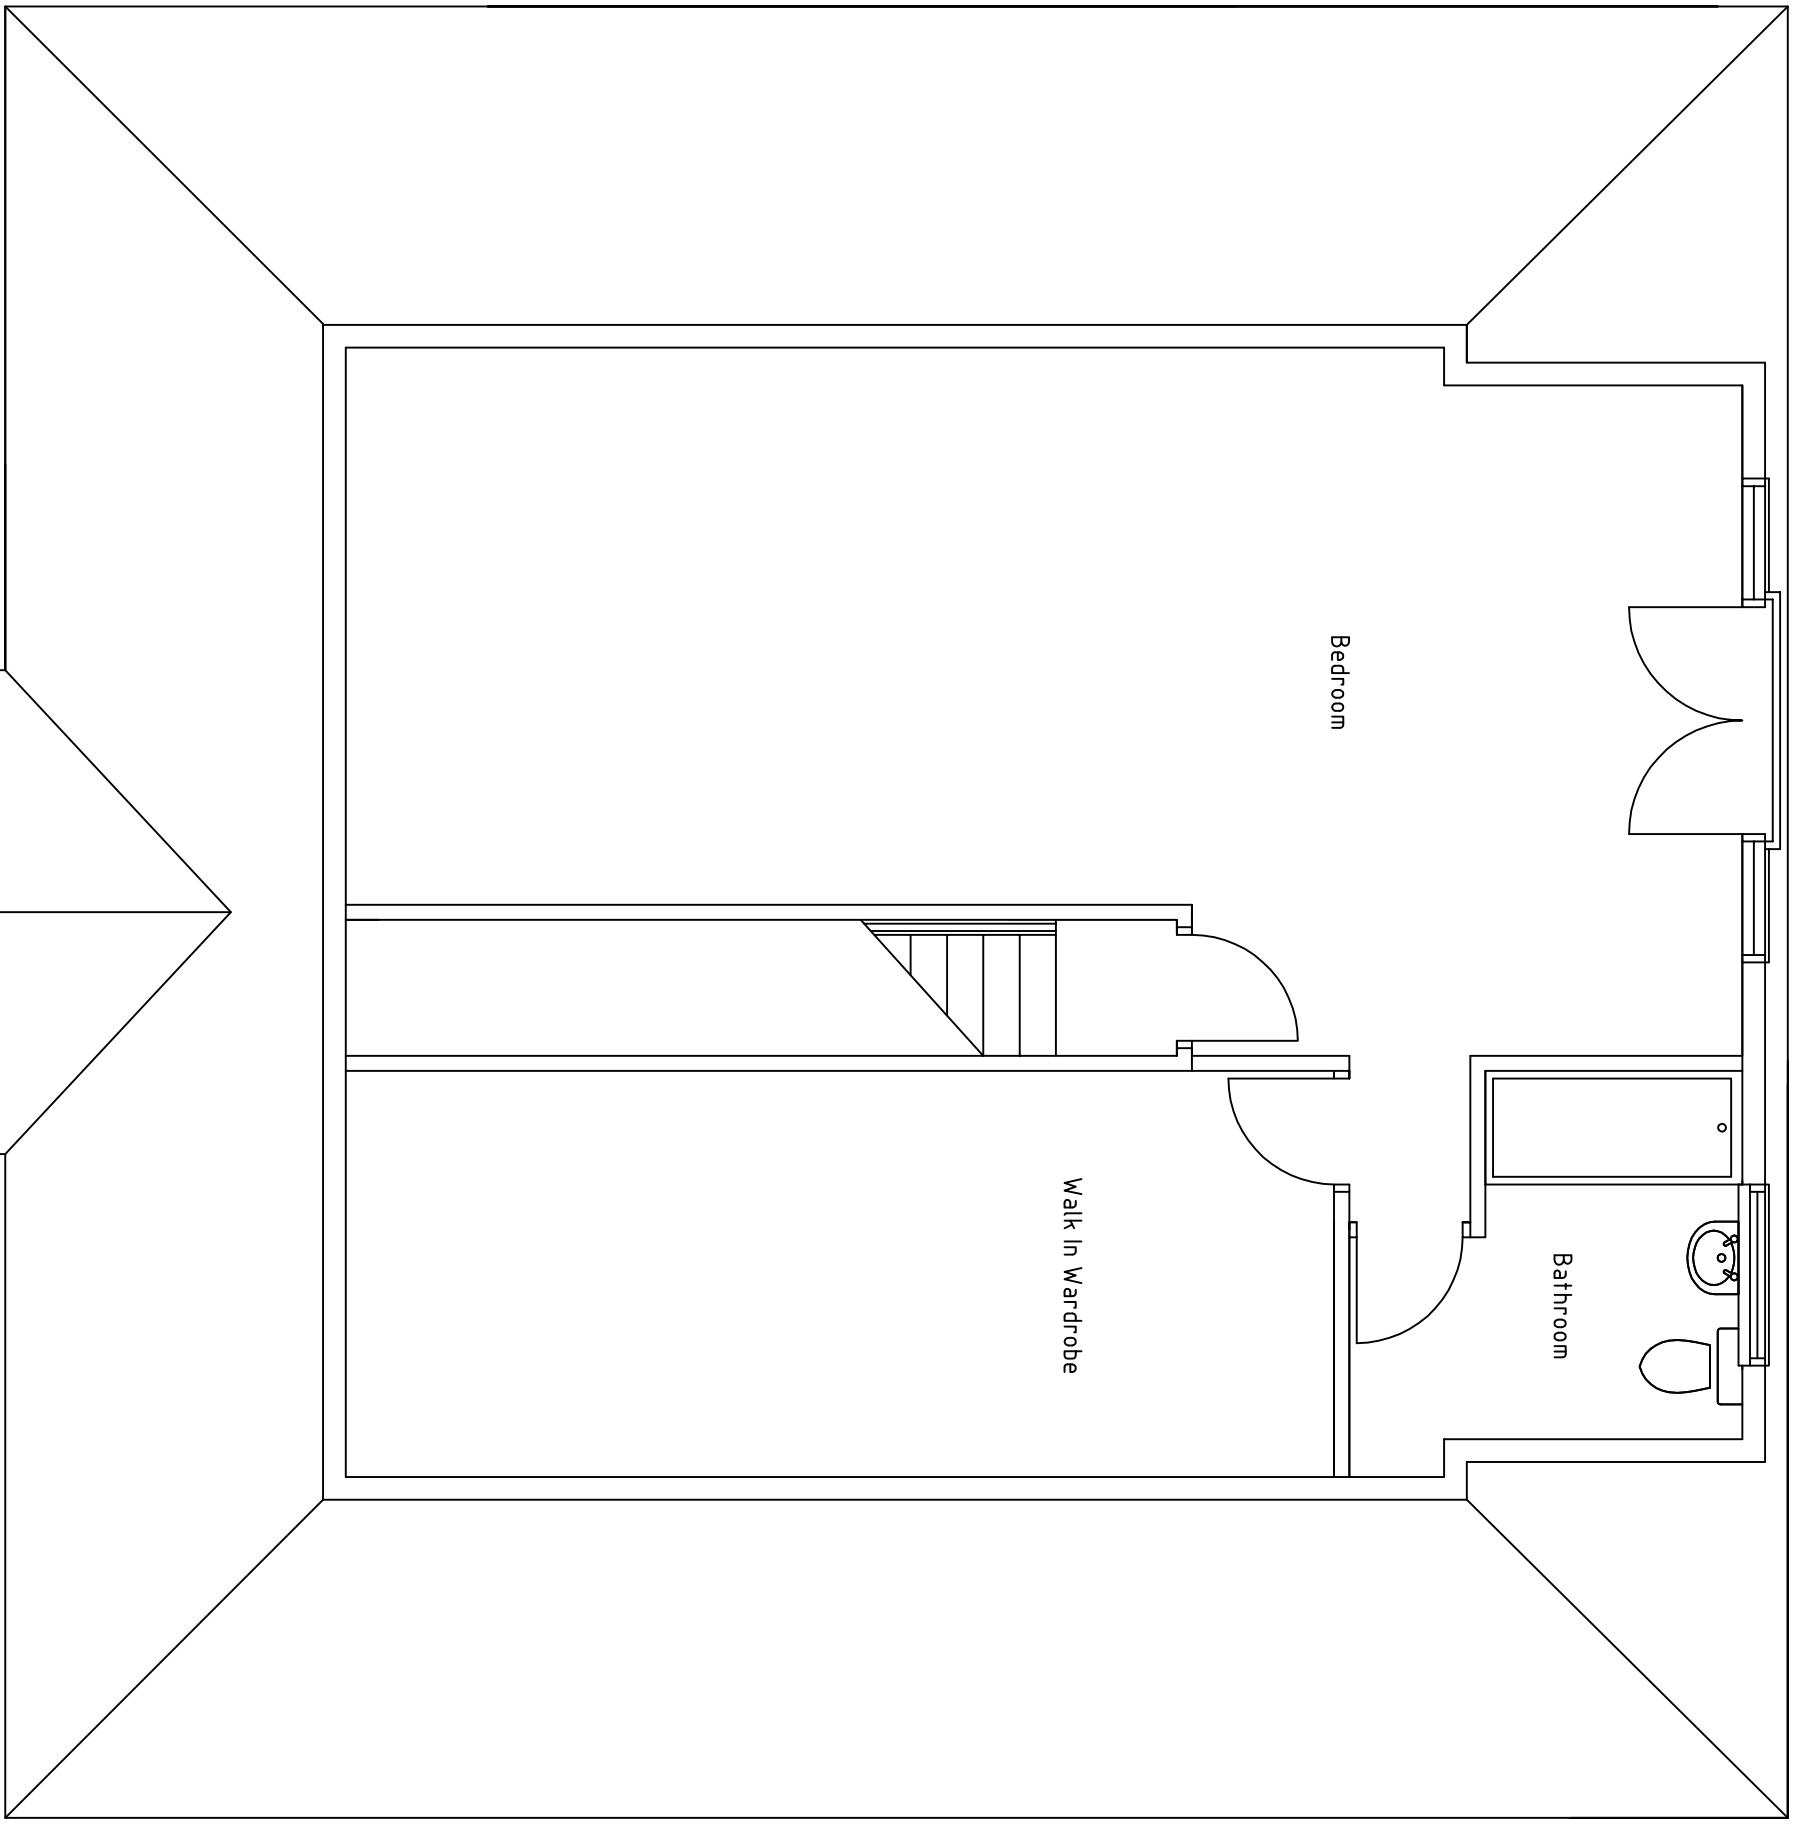

Proposed Second Floor (Attic) Plan

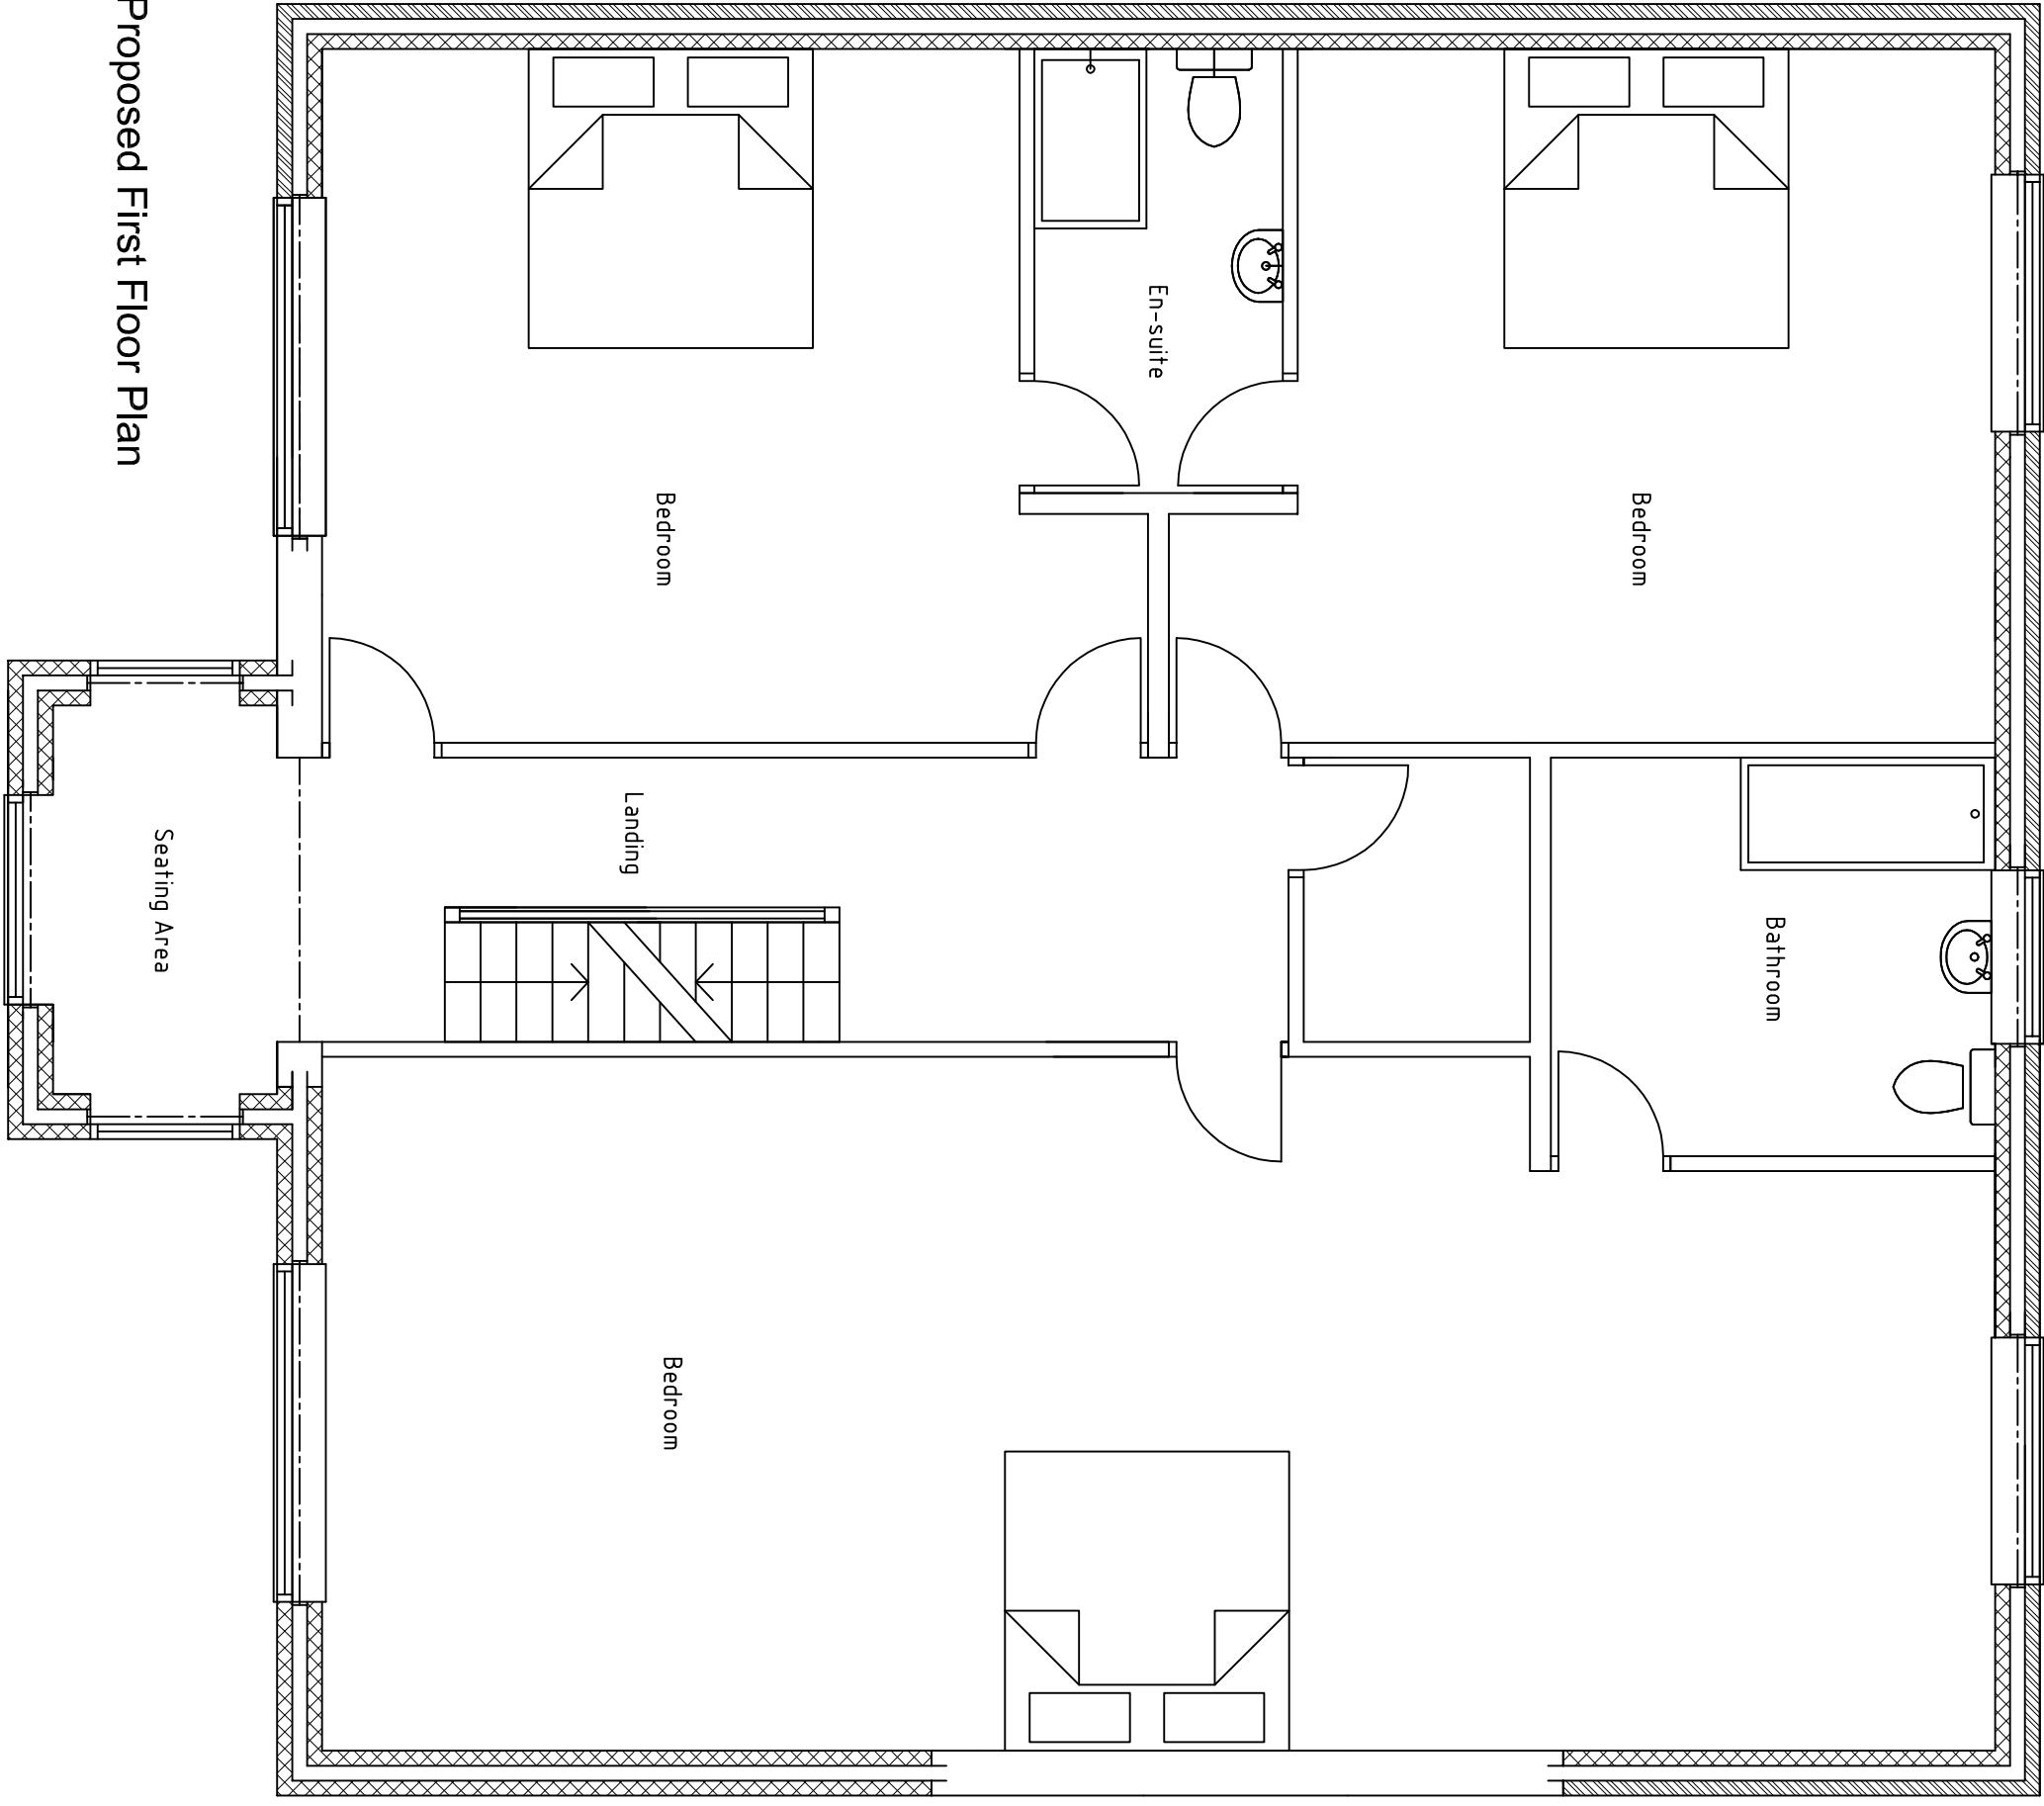

Proposed First Floor Plan

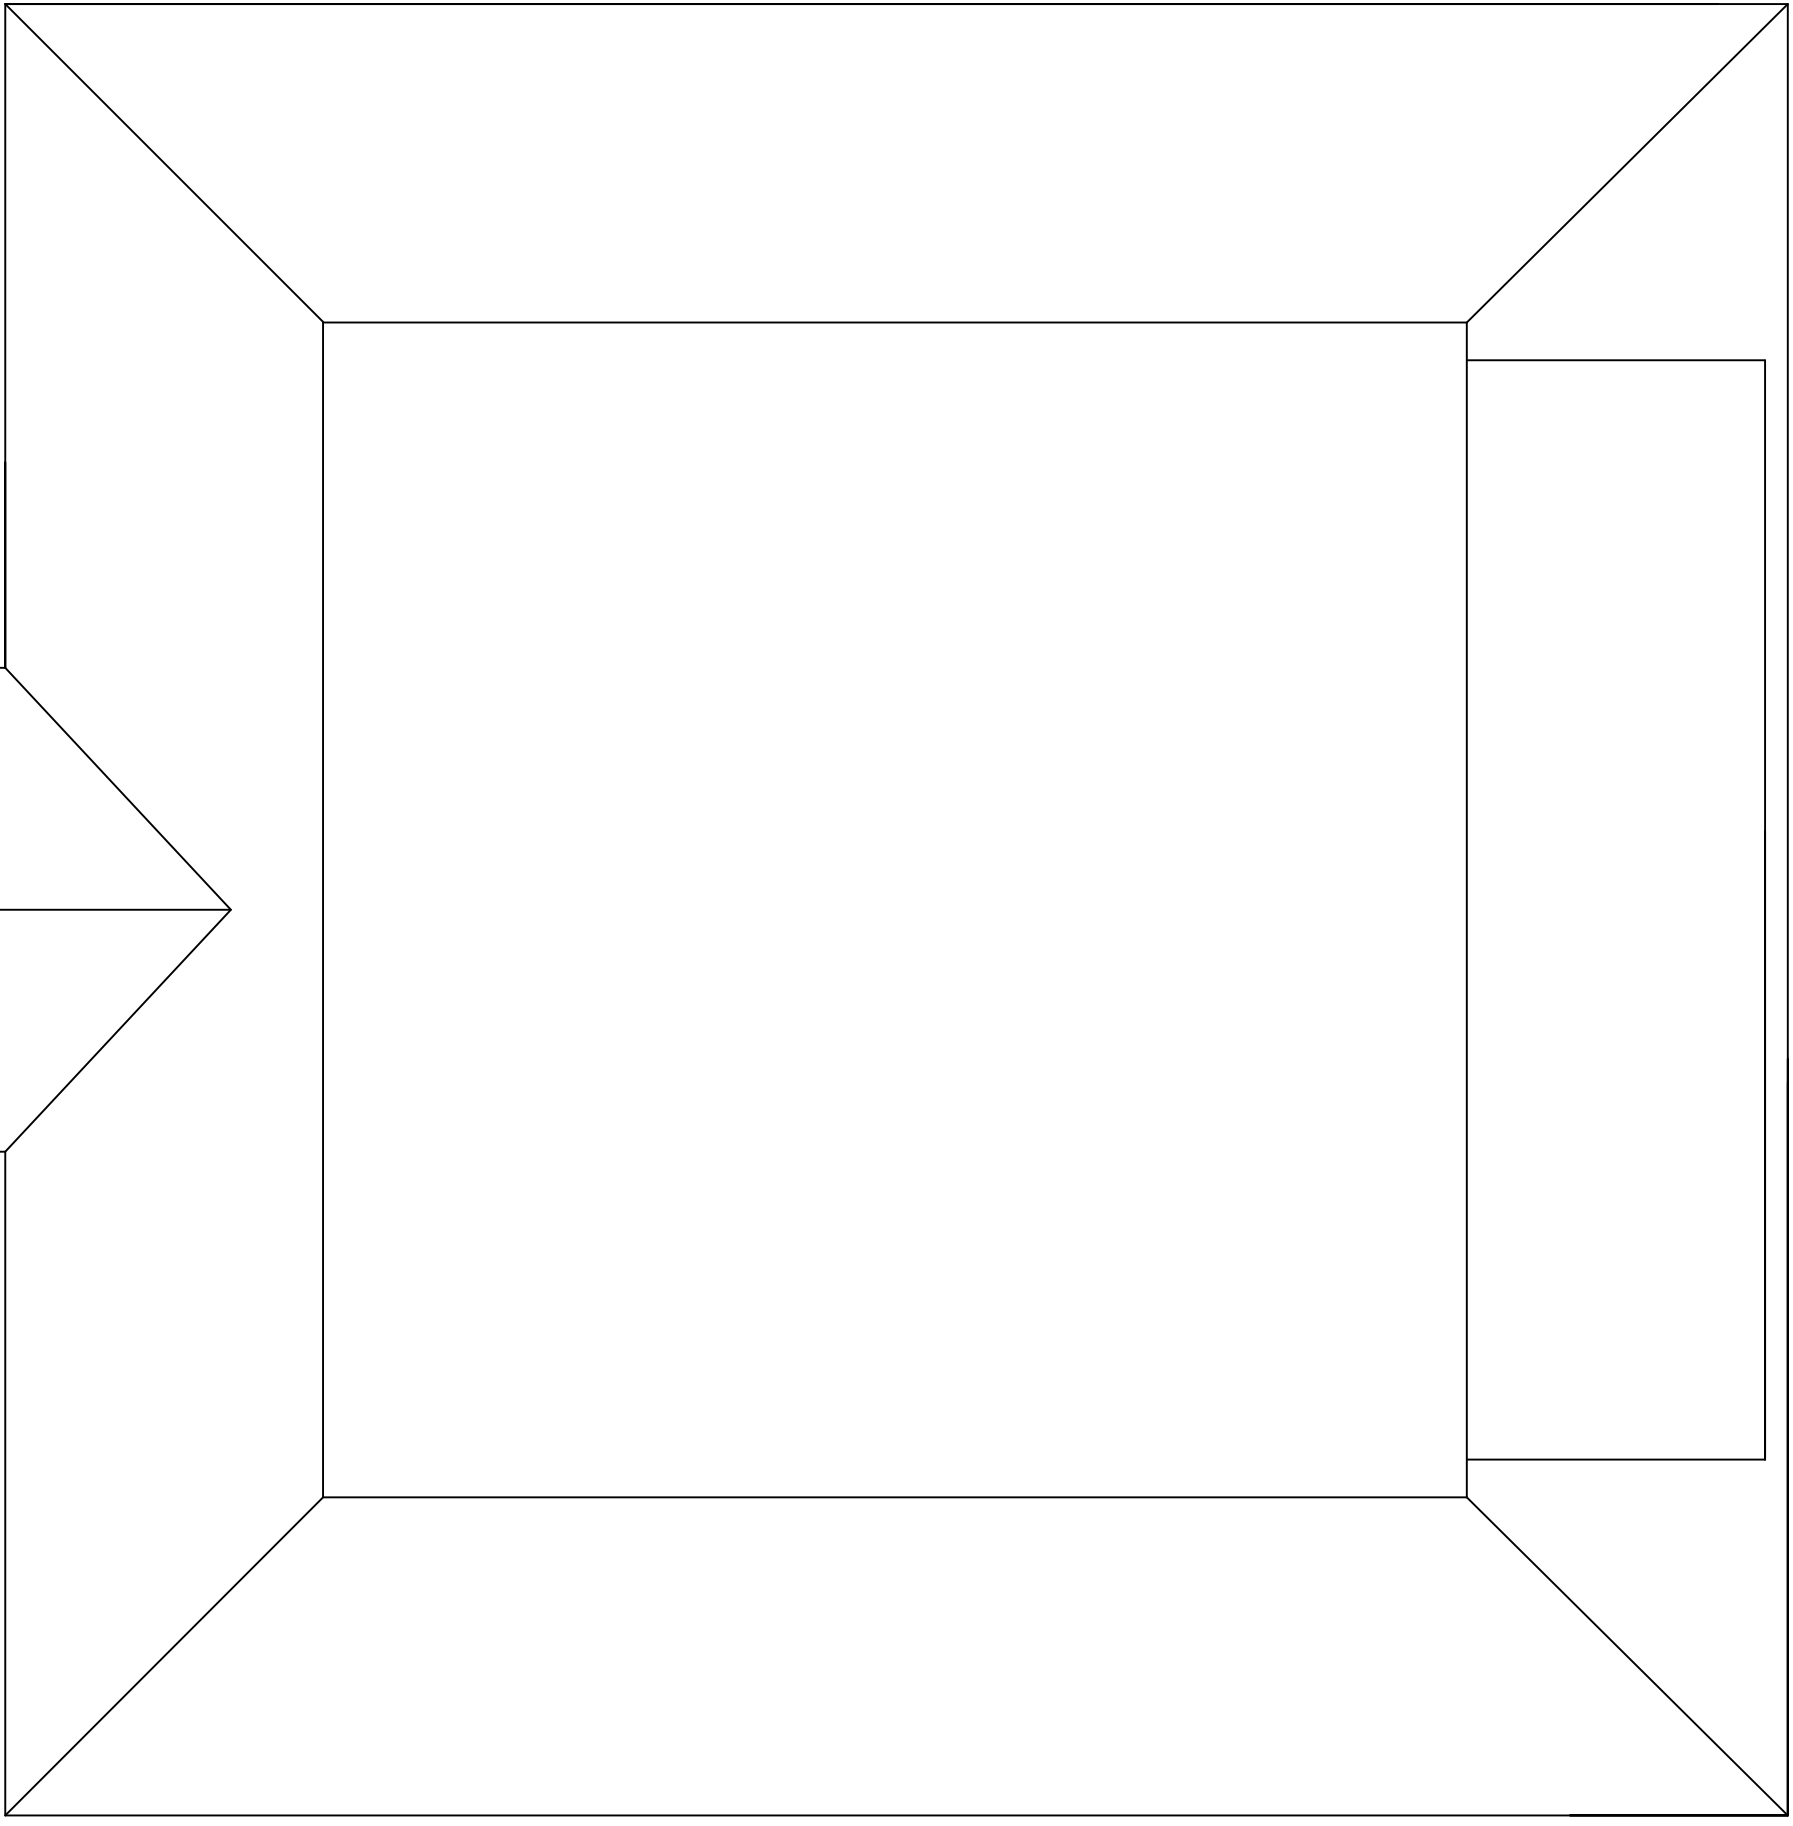

Proposed Roof Plan

DEREK BUCKLEY
ARCHITECTURAL SERVICES

07525 143 171

20, Churchfields, Audenshaw, Manchester, M34 5HZ.
derek.buckley@gmail.com

Client: Ian Buckley.

Project: 2 Storey Front Extension & Single Storey Rear Extension & First Floor Side Extension & Loft Conversion With Rear Dormer & Incorporating Roof Re-design, Detached Garage & Replacement Septic Tank.

Location: 145, Bourne Road, Spalding, PE11 3LJ.

Drawing Title: Proposed Details.

ONLY BUILD OFF DRAWINGS APPROVED BY LOCAL AUTHORITY. ANY CHANGES OR AMENDMENTS TO THE DRAWINGS MUST BE CHECKED PRIOR TO CONSTRUCTION. YOU ARE ADVISED THAT THE PARTY WALL ACT MAY APPLY TO THIS PROJECT. YOU ARE ADVISED TO SHOW A COPY OF THIS DRAWING TO NEIGHBOURING PROPERTIES.

Project No.:	100 / 2021.	DWG No.:	21/DB/002
Date:	22.06.21.		
Scale:	1:50 @ (A1)		
DRAWN:	D.Buckley		
REVISION:			