




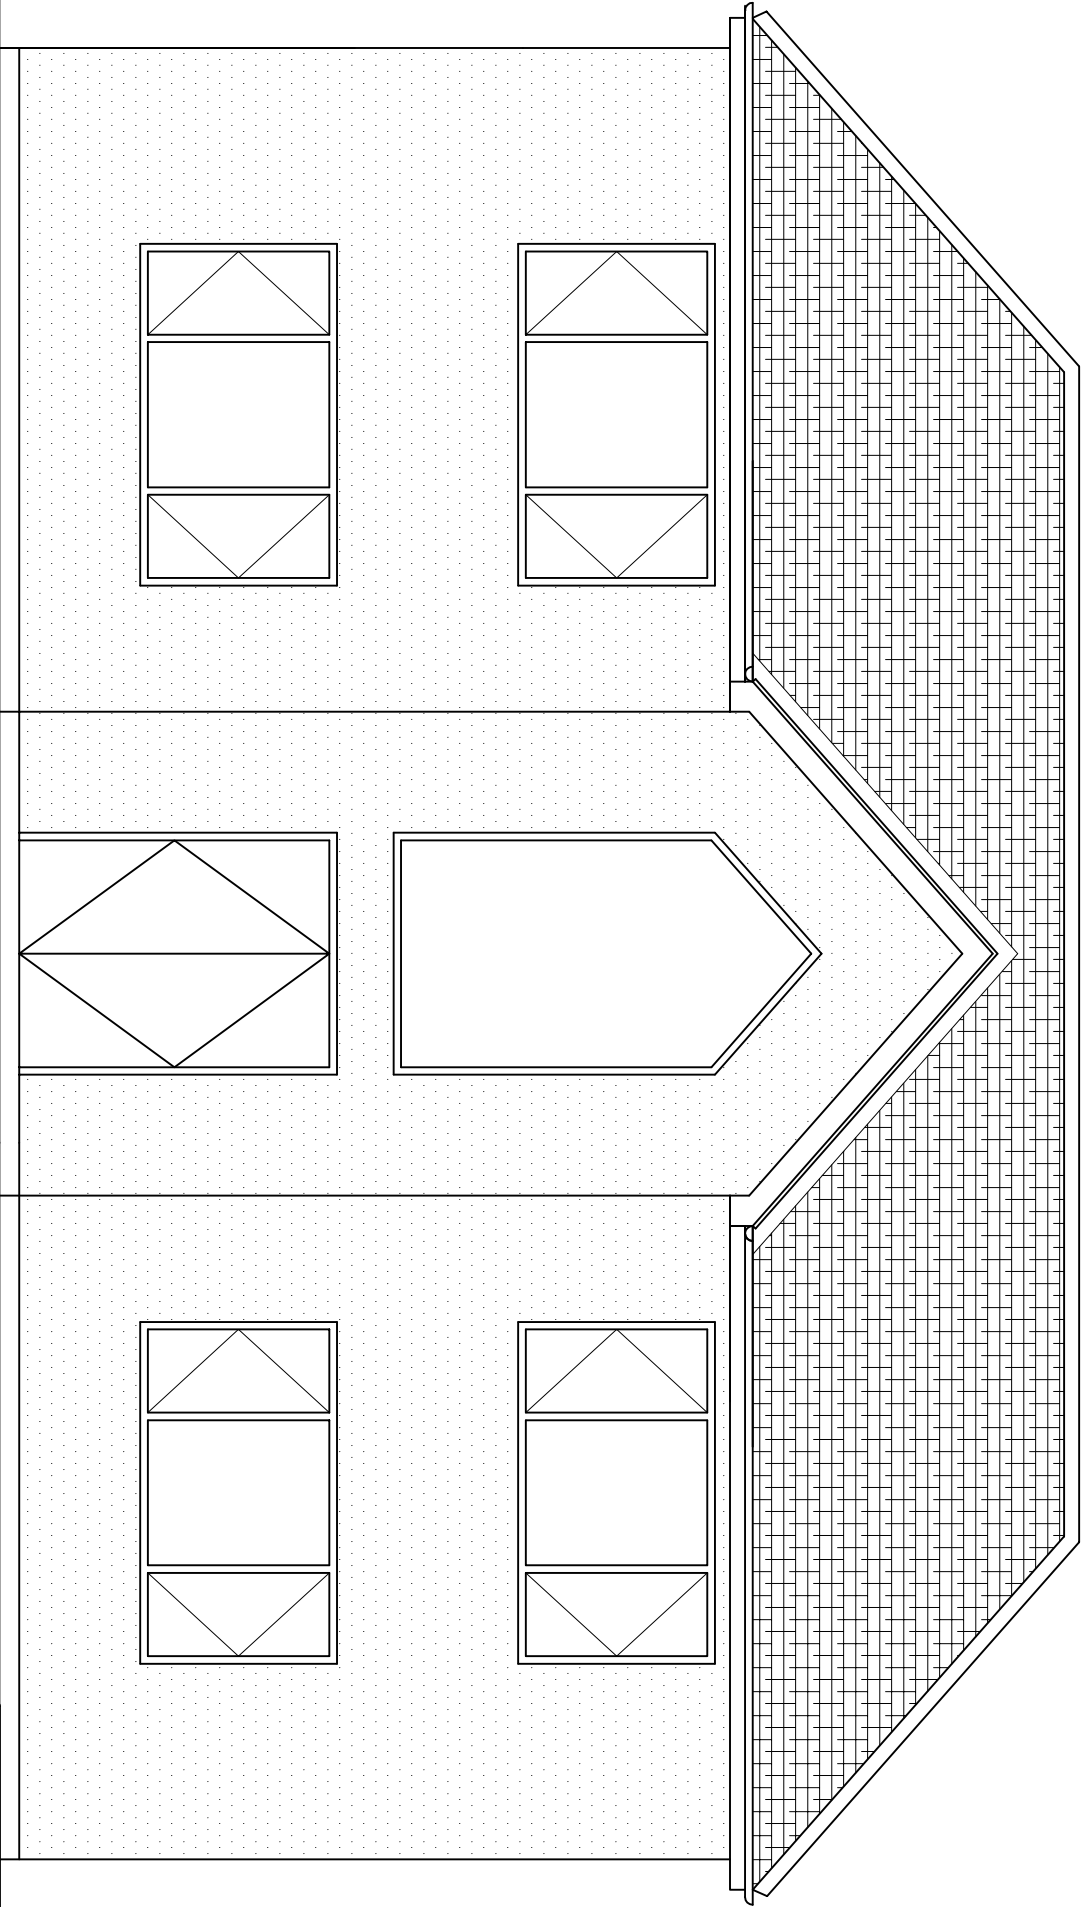


Proposed Front Elevation

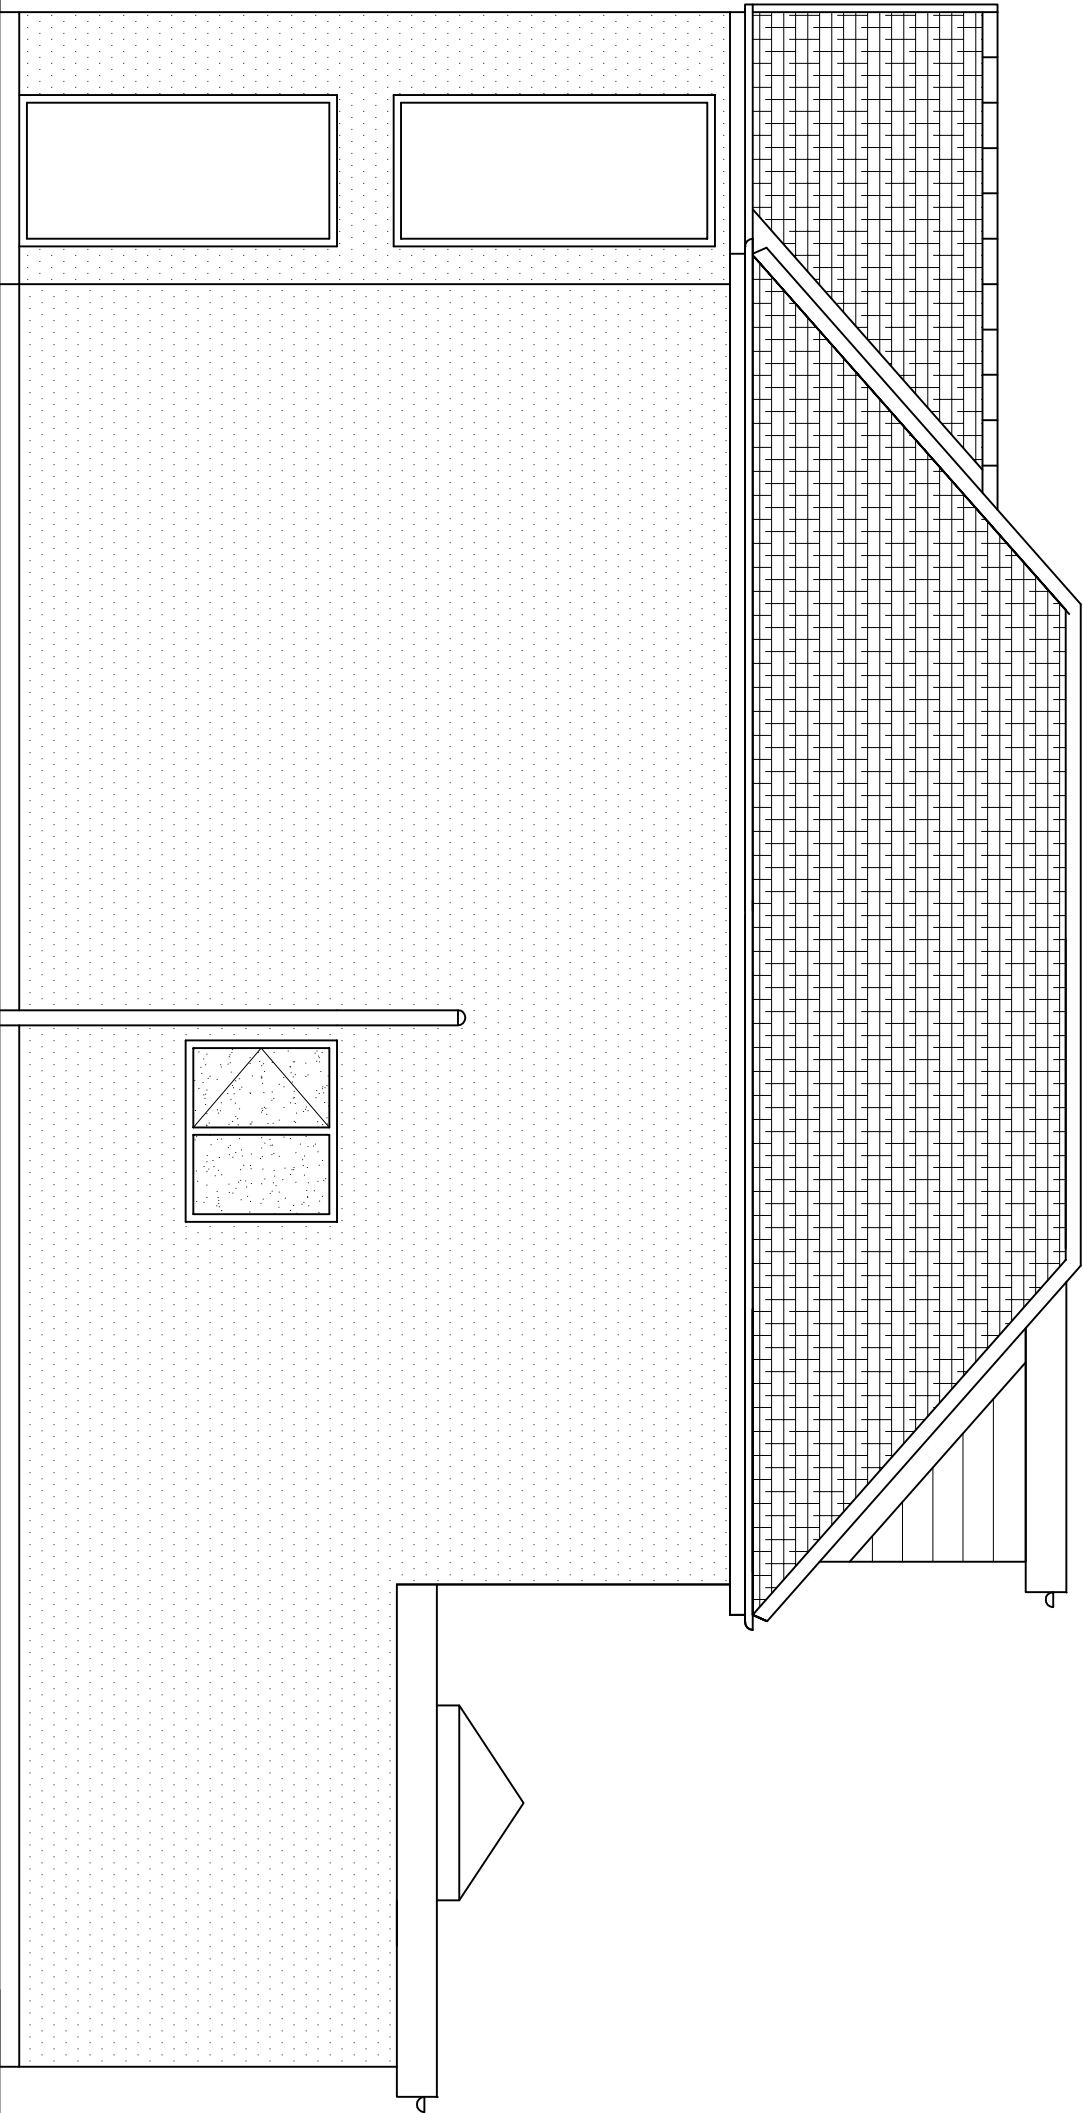


Proposed Side Elevation

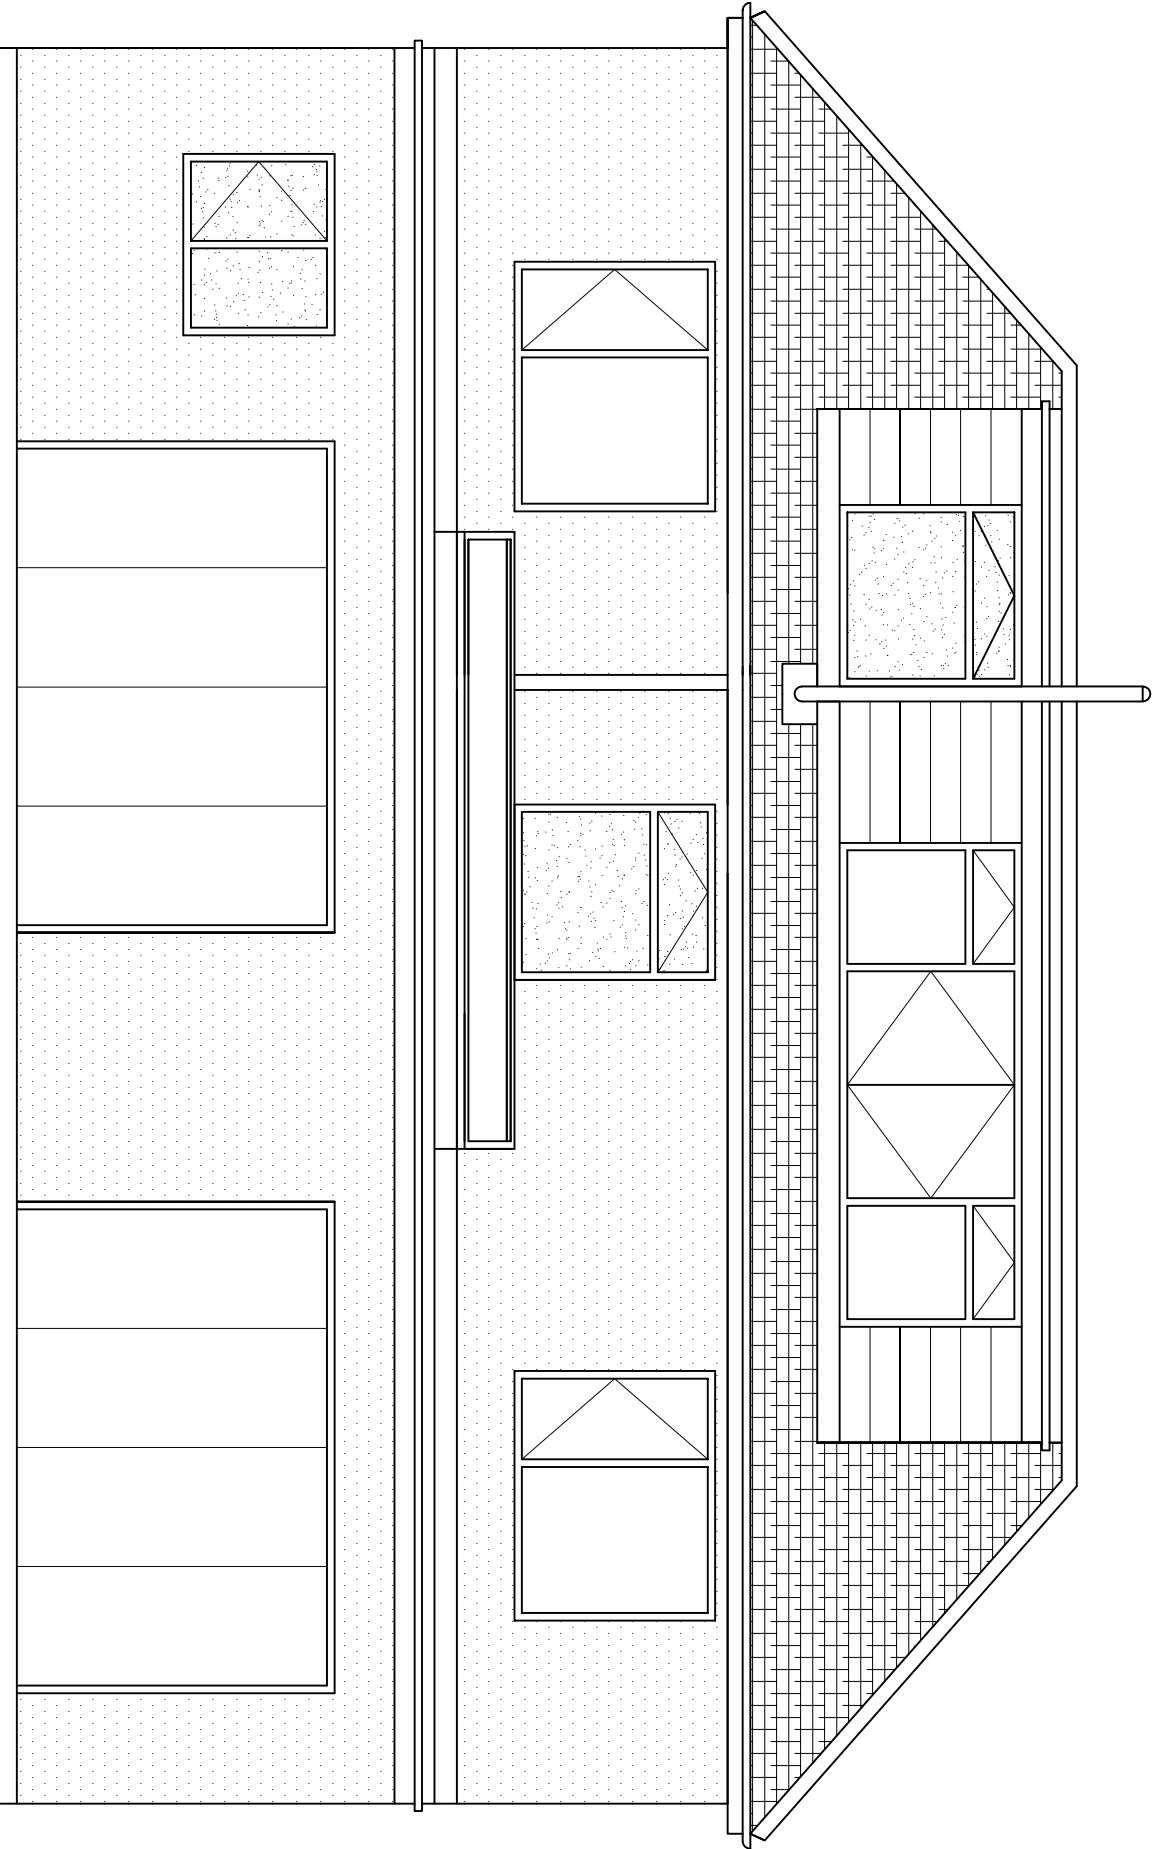

Proposed Rear Elevation

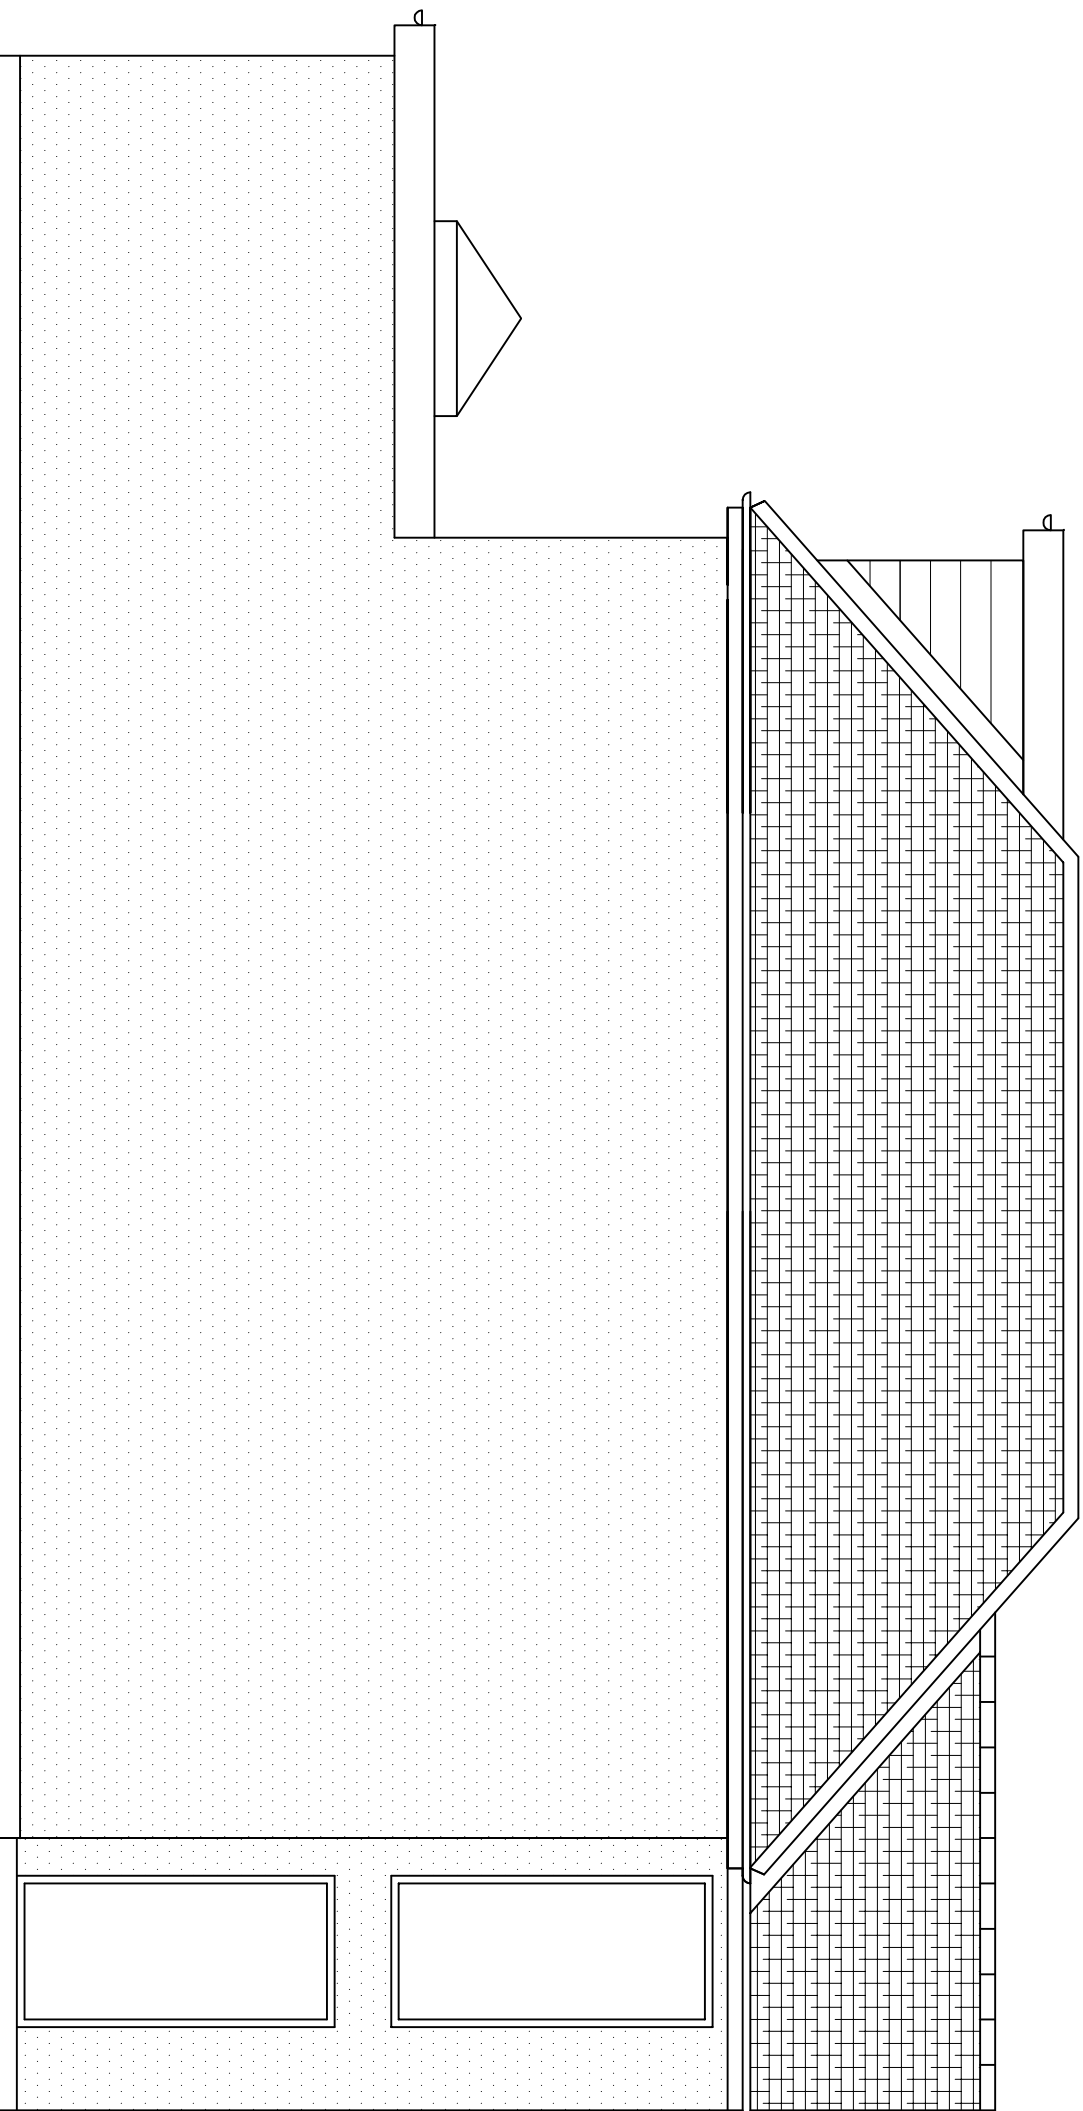

Proposed Side Elevation

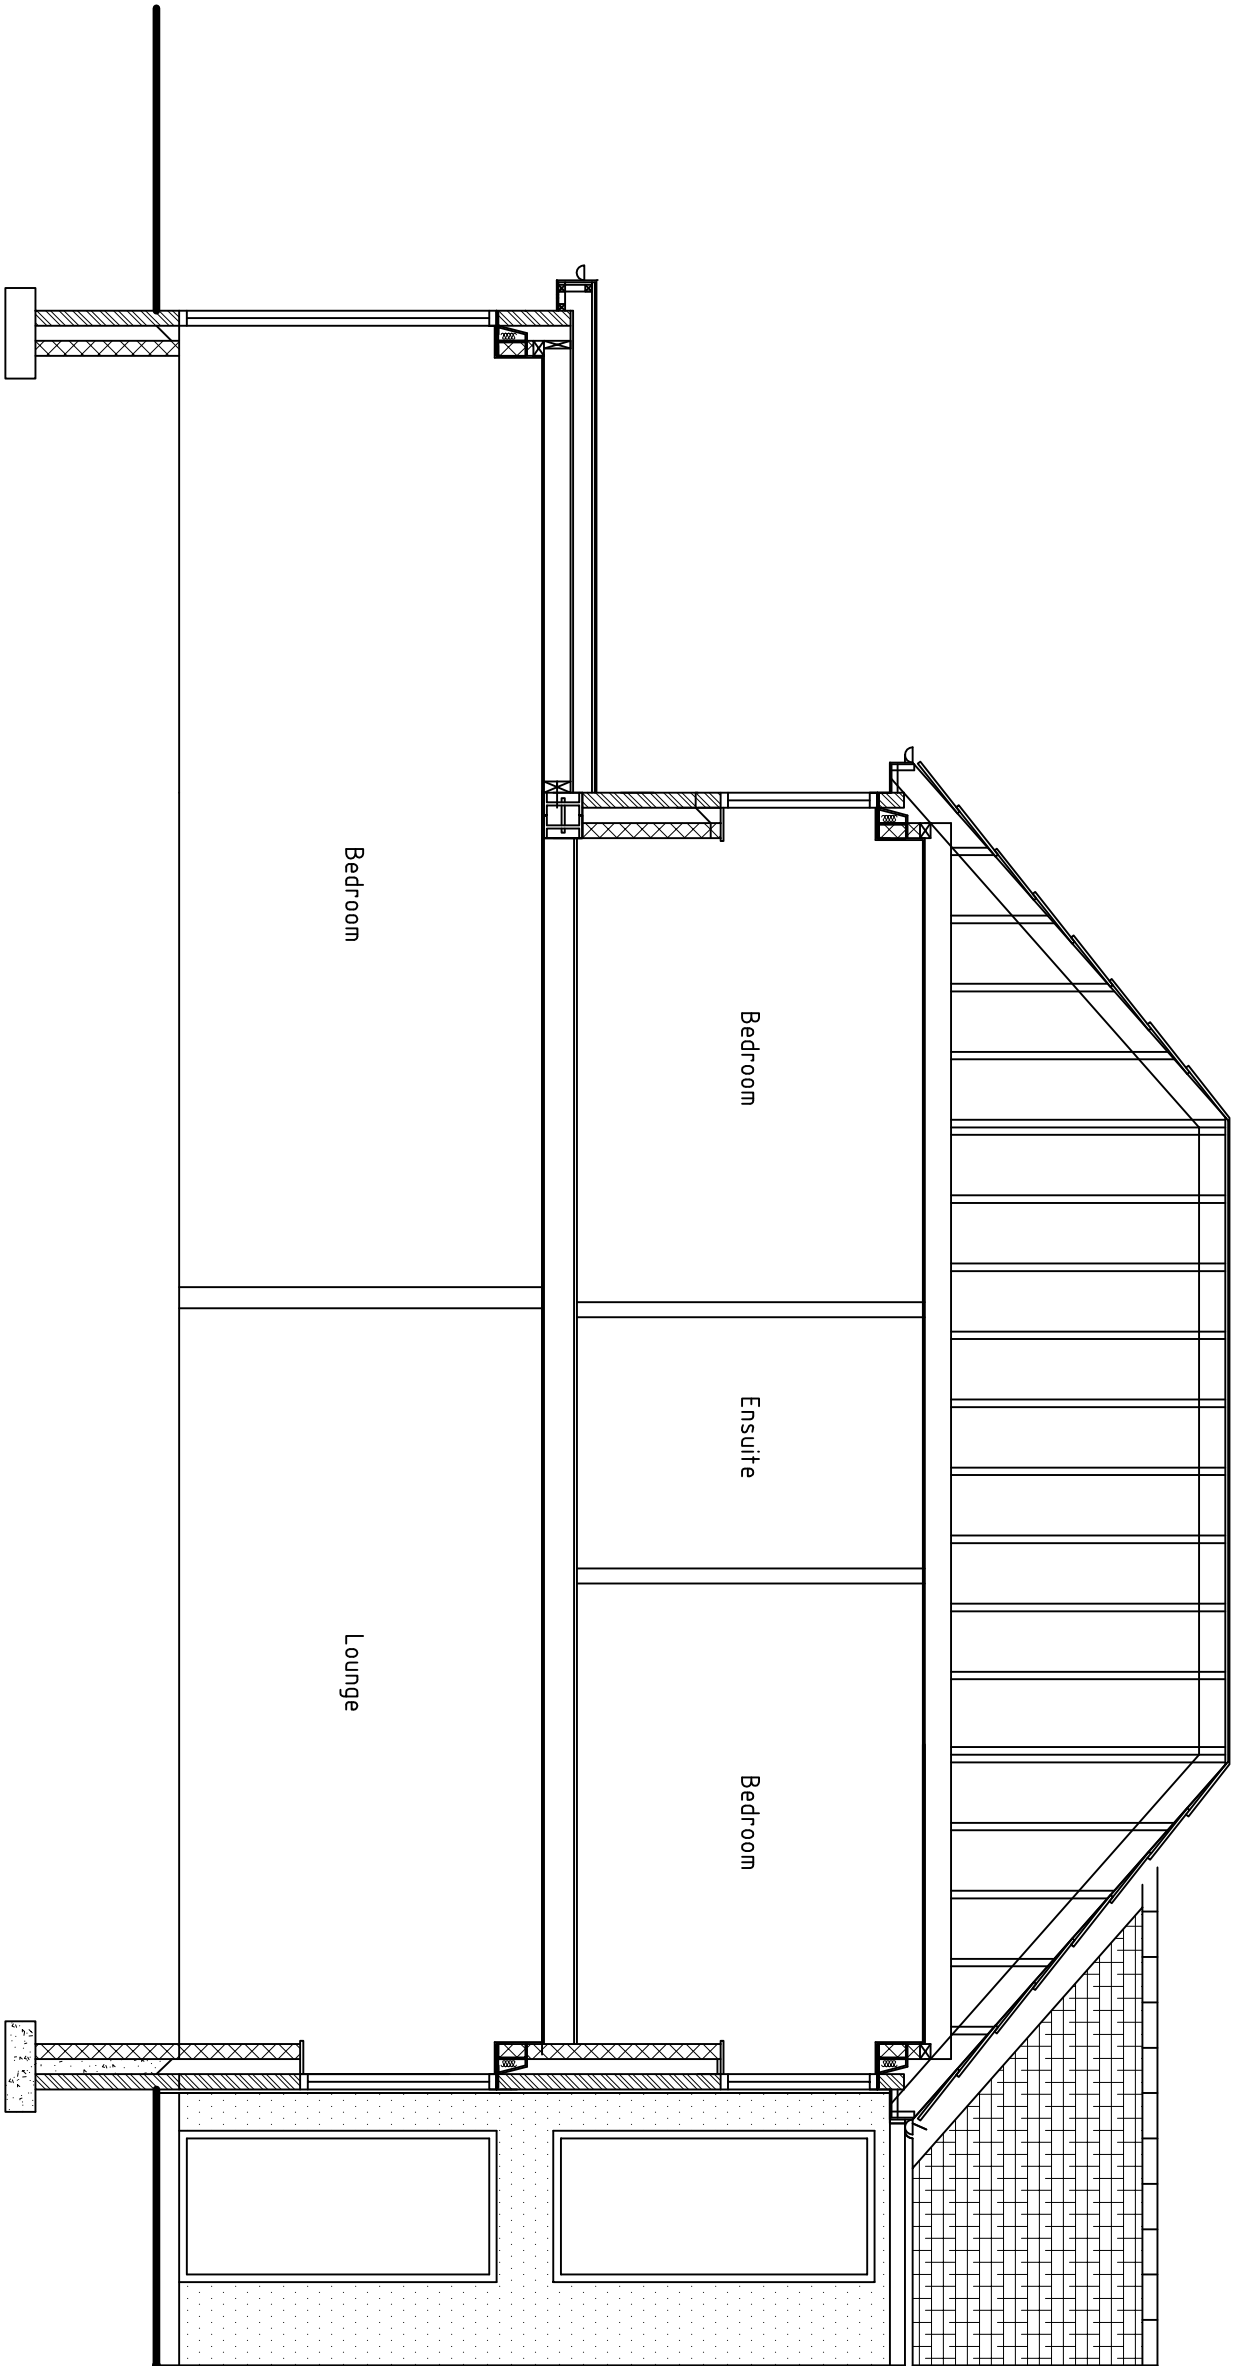

Proposed Section Through

DEREK BUCKLEY
ARCHITECTURAL SERVICES

07525 143 171

20, Churchfields, Audenshaw, Manchester, M34 5HZ.

derek.buckley@gmail.com

REV. DATE AMENDMENT

CLIENT Ian Buckley.

PROJECT Front & Rear Extensions.

LOCATION 145, Bourne Road, Spalding.

DRAWING TITLE Proposed Details.

ONLY BUILD OFF DRAWINGS APPROVED BY LOCAL AUTHORITY. ALL CHANGES AND REVISIONS TO BE CHECKED PRIOR TO CONSTRUCTION. YOU ARE ADVISED THAT THE PARTY WALL ACT MAY APPLY TO THIS PROJECT. YOU ARE ADVISED TO SHOW A COPY OF THIS DRAWING TO NEIGHBOURING PROPERTIES.

PROJECT No.: 100 / 2021. DRAWING No.:

DATE: 22.06.21.

SCALE: 1:50 @ (A1)

DRAWN: D.Buckley

REVISION:

21/DB/003