




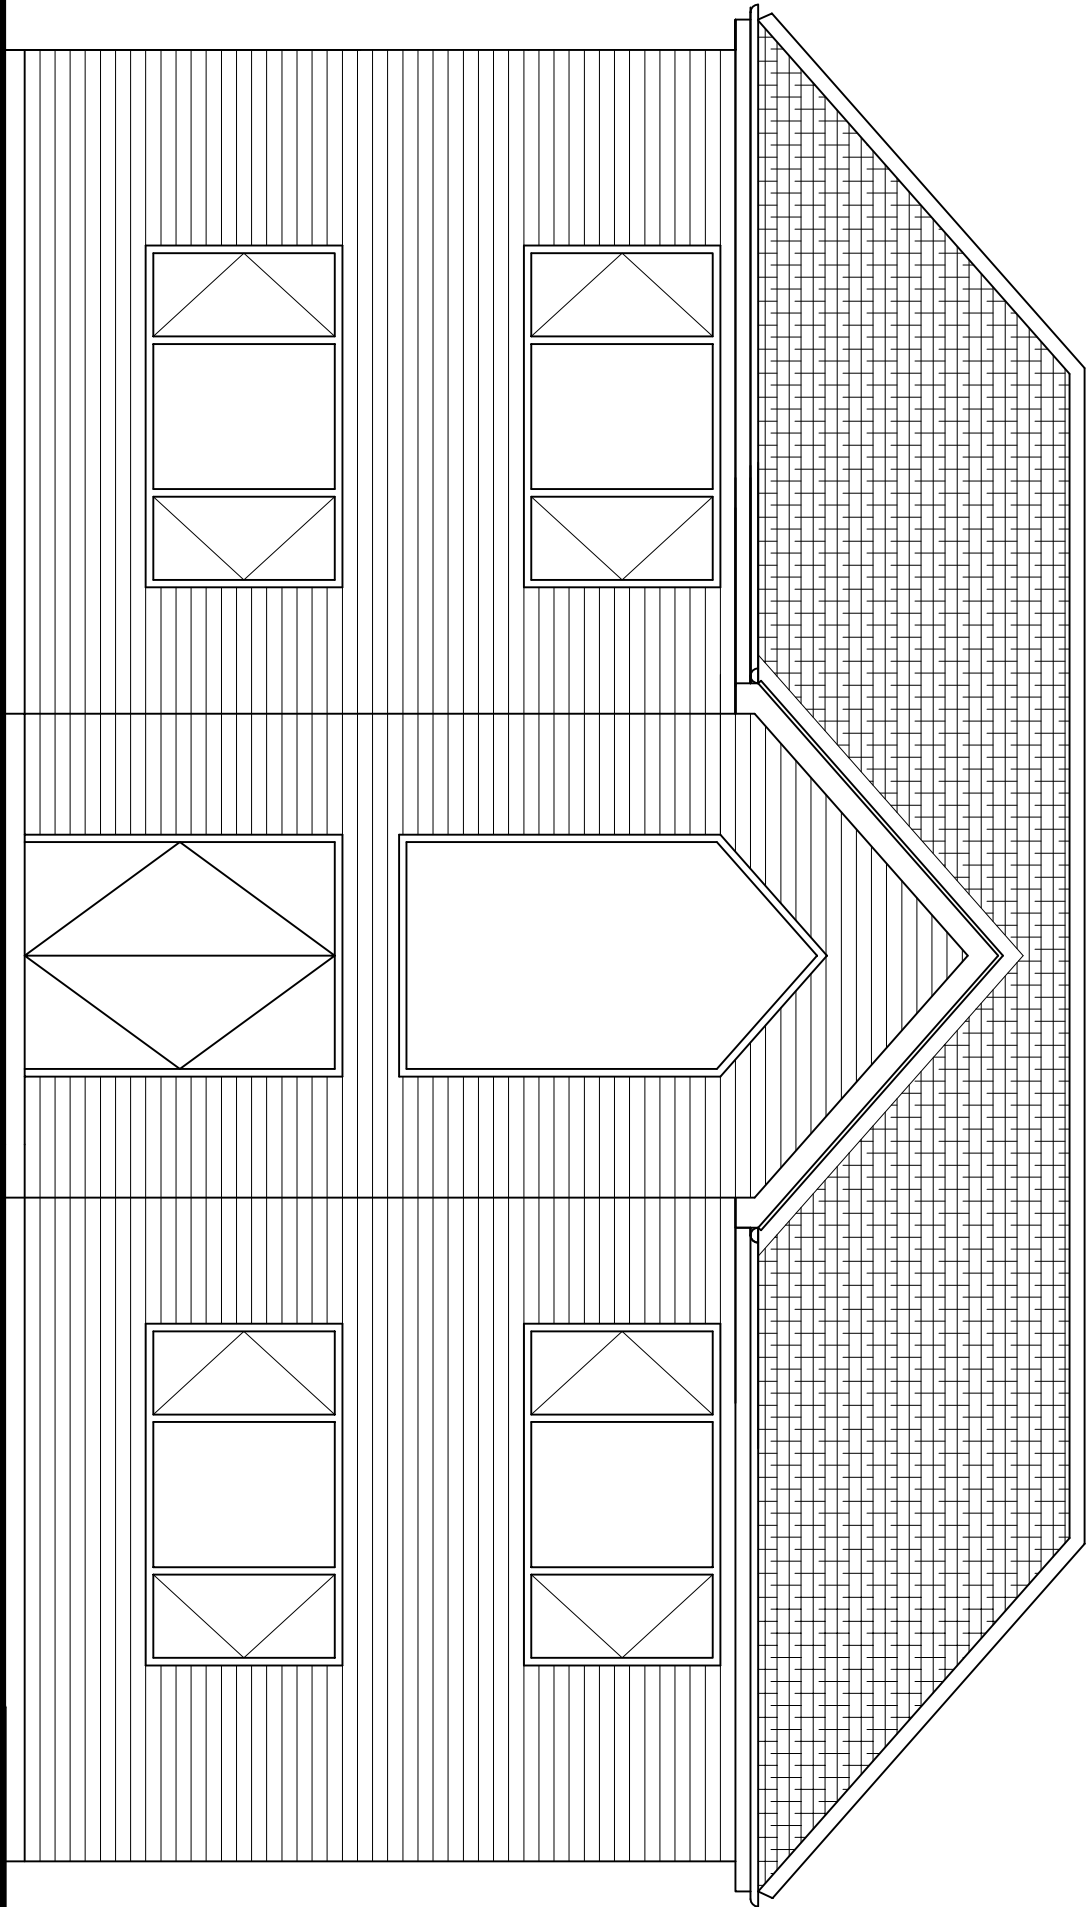


Proposed Front Elevation

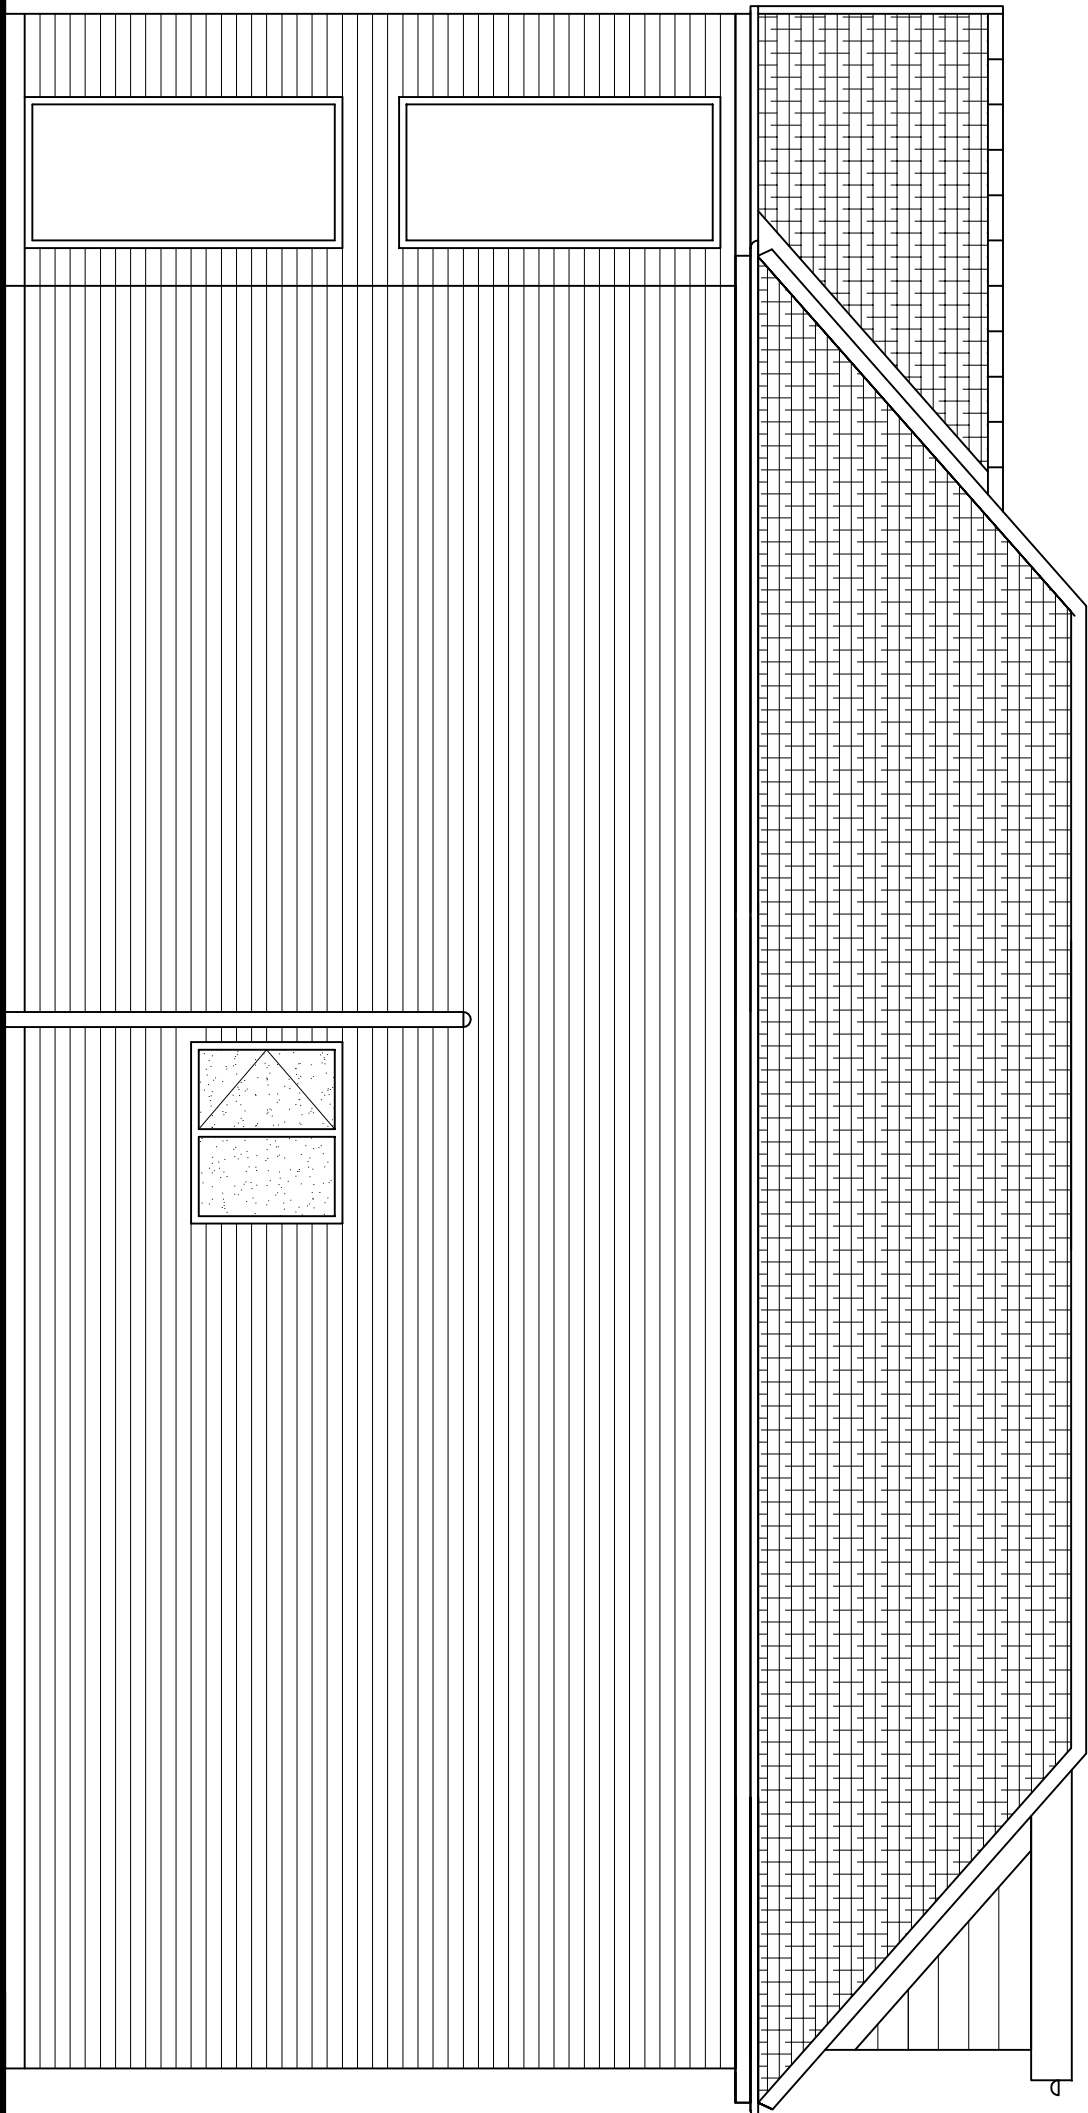


Proposed Side Elevation

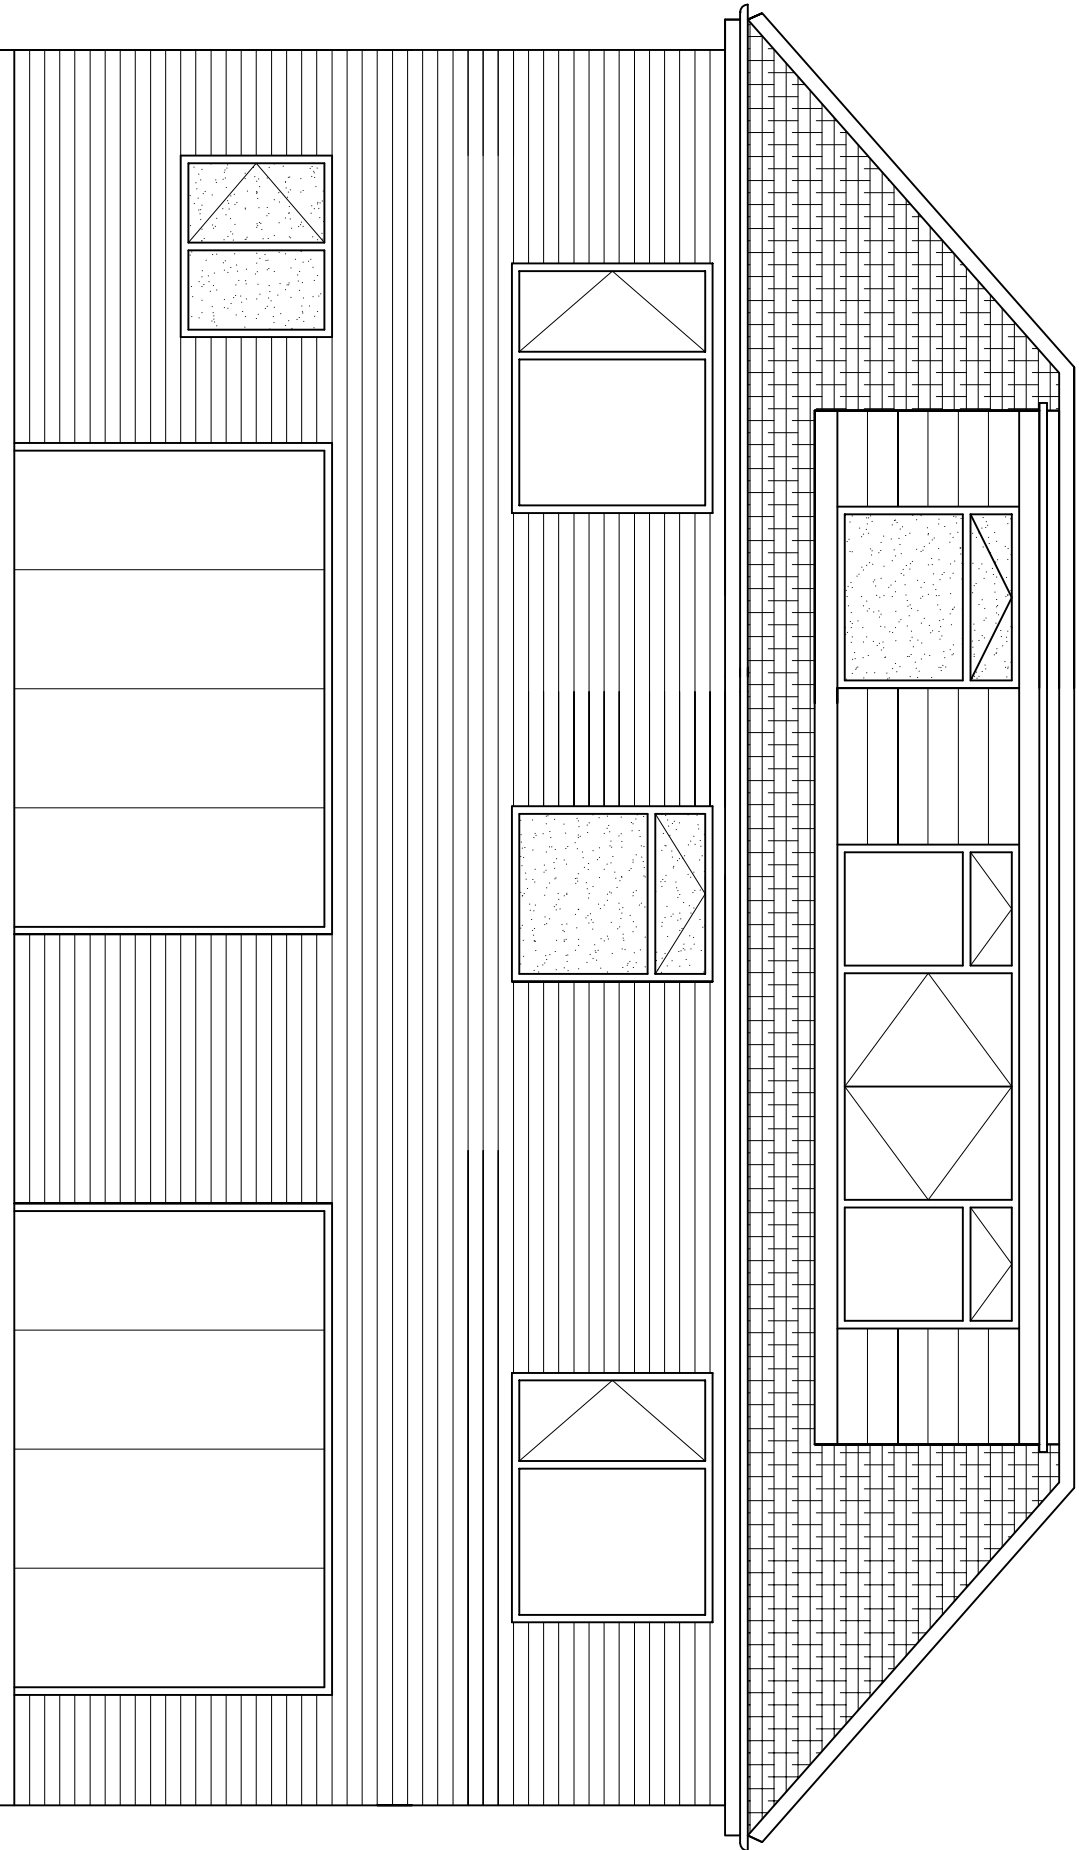

Proposed Rear Elevation

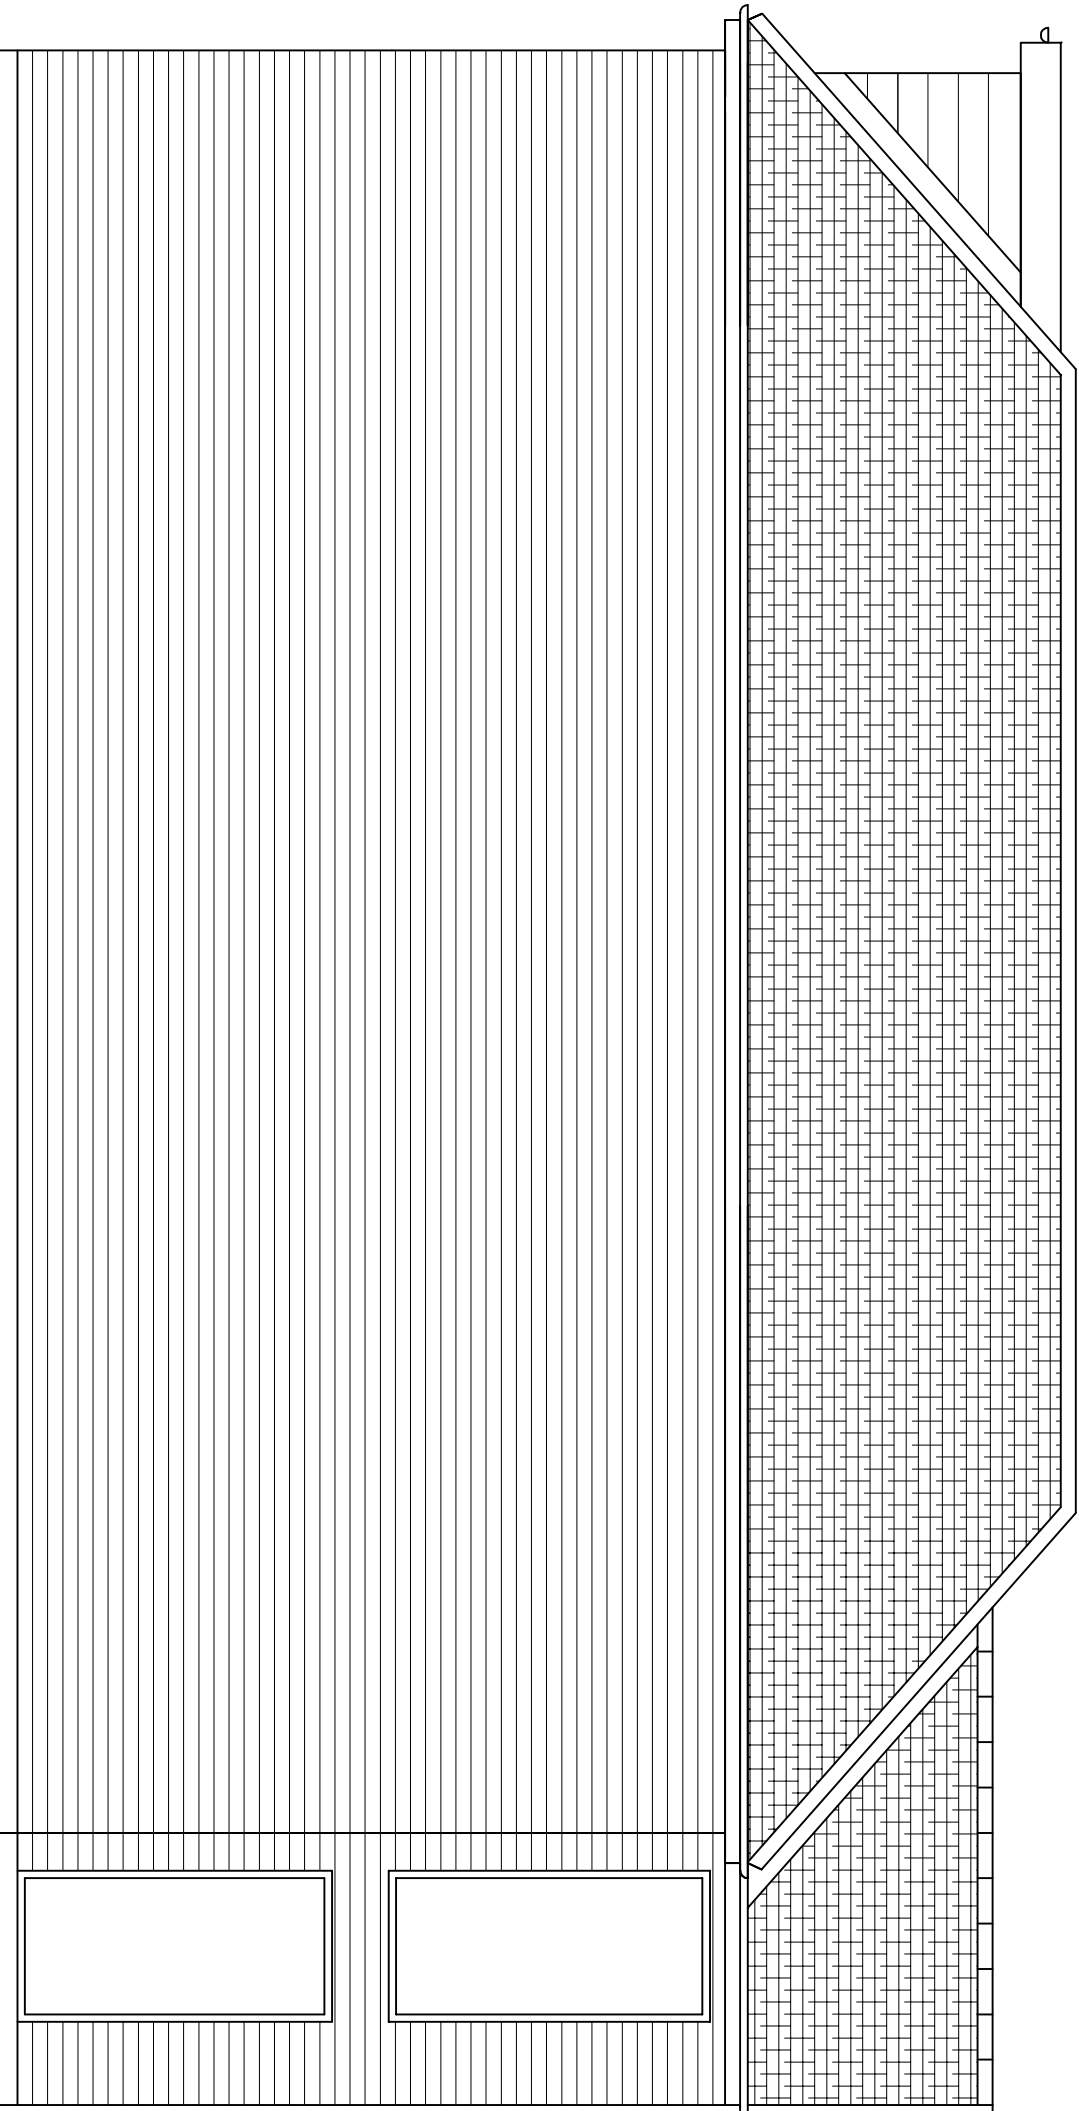

Proposed Side Elevation

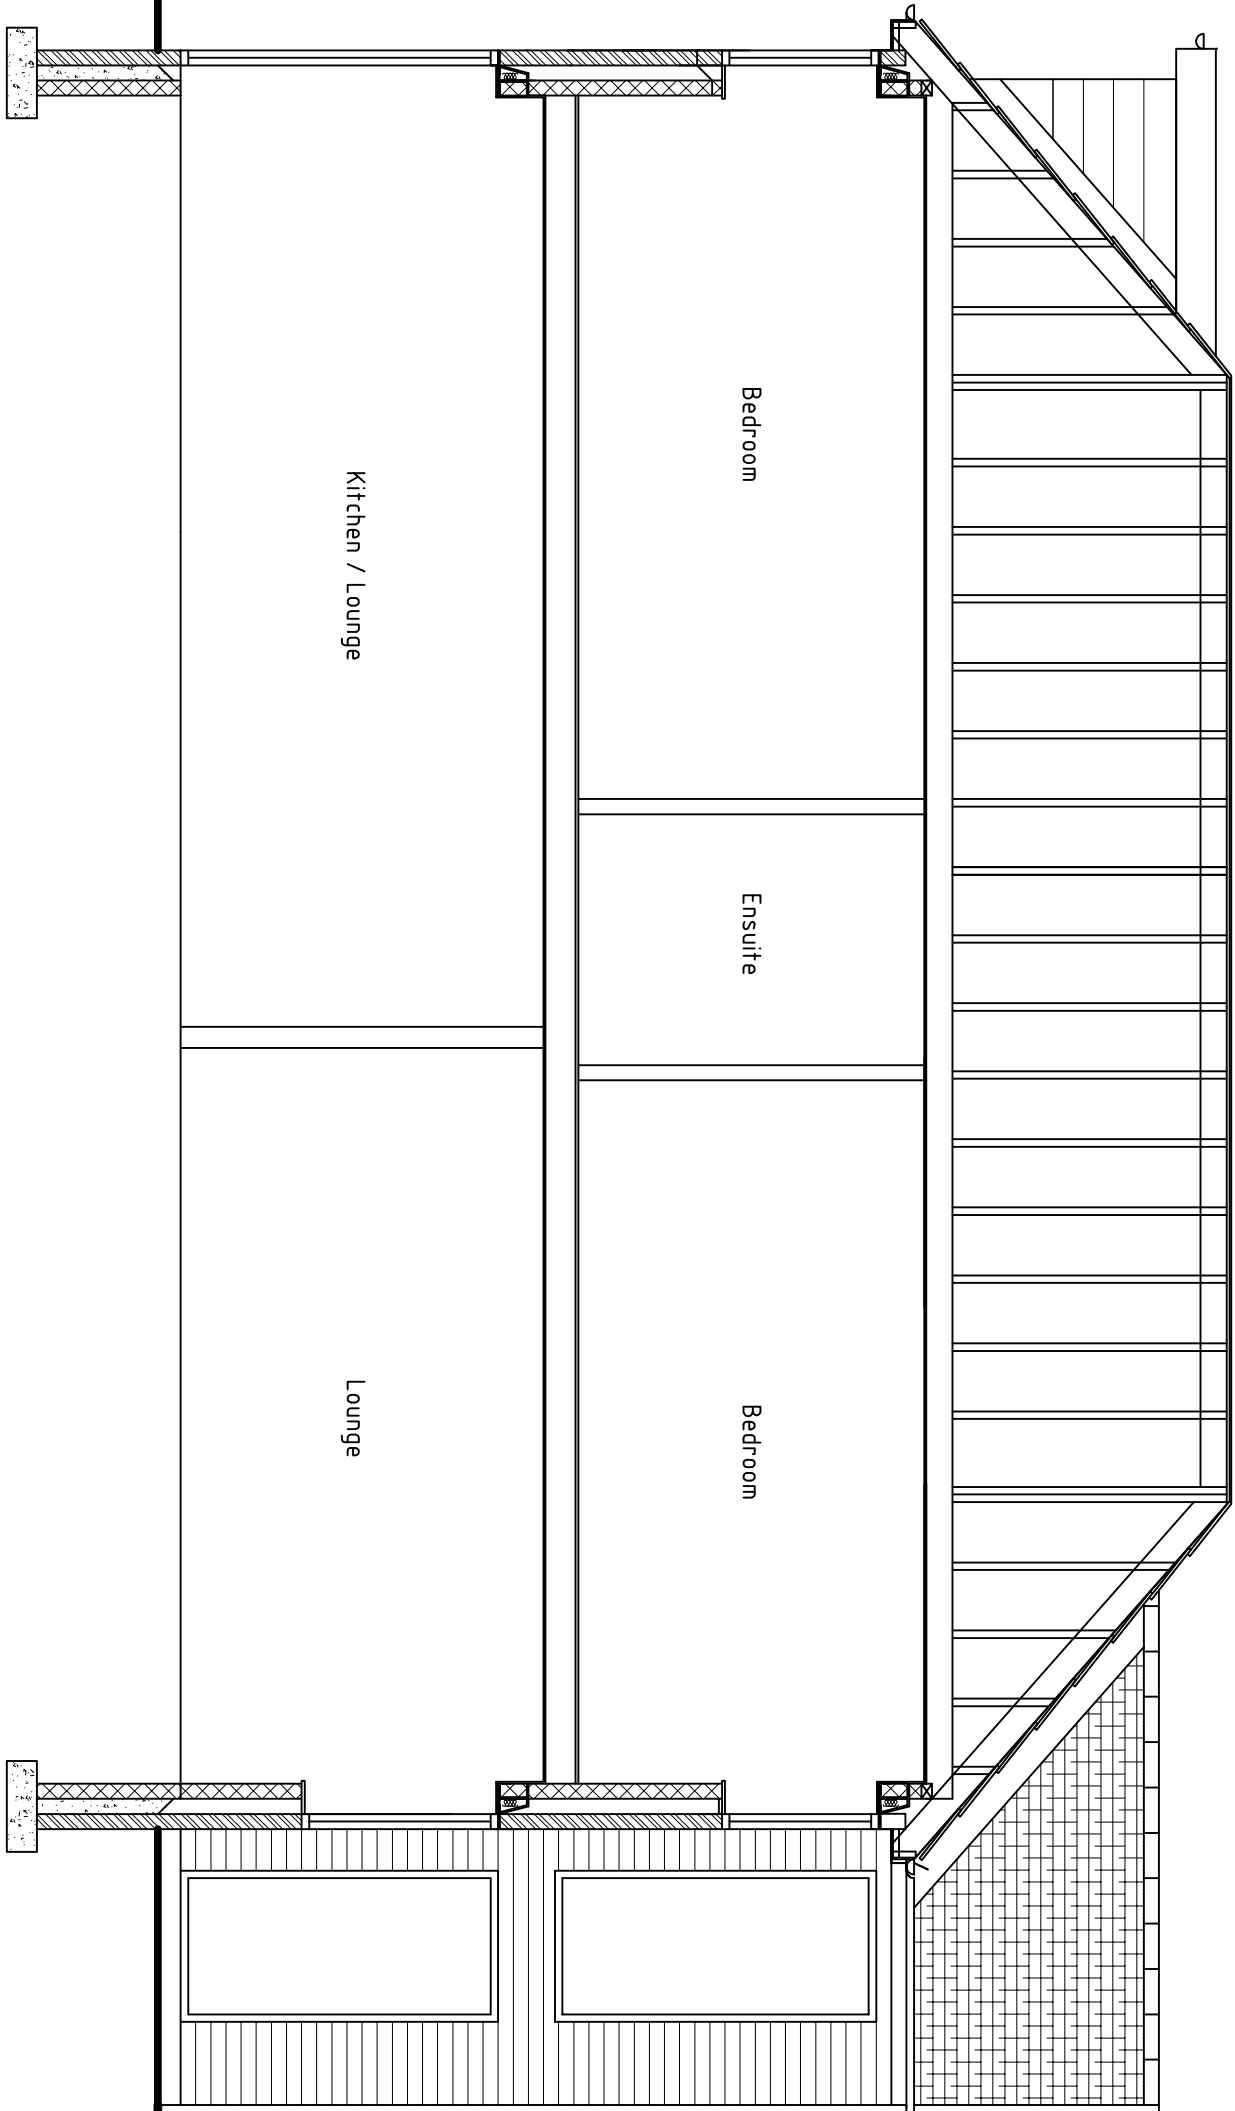

Proposed Section Through

**DEREK BUCKLEY**  
**ARCHITECTURAL SERVICES**

07525 143 171

20, Churchfields, Audenshaw, Manchester, M34 5HZ.

derek.buckley@gmail.com

REV. DATE AMENDMENT

CLIENT Ian Buckley.

PROJECT:  
2 Storey Front Extension & Single Storey  
Rear Extension & First Floor Side Extension  
& Loft Conversion With Rear Dormer &  
Incorporating Roof Re-design, Detached  
Garage & Replacement Septic Tank.

LOCATION:  
145, Bourne Road, Spalding, PE11 3LJ.

DRAWING TITLE:

Proposed Details.

ONLY BUILD OFF DRAWINGS APPROVED BY LOCAL  
AUTHORITY. ANY CHANGES OR AMENDMENTS  
REVISIONS TO BE CHECKED PRIOR TO CONSTRUCTION.  
YOU ARE ADVISED THAT THE PARTY WALL ACT  
MAY APPLY TO THIS PROJECT. YOU ARE ADVISED TO  
SHOW A COPY OF THIS DRAWING TO NEIGHBOURING  
PROPERTIES.

PROJECT No.: 100 / 2021.

DWG No.:

DATE: 22.06.21.

SCALE: 1:50 @ (A1)

DRAWN: D.Buckley

REVISION:

21/DB/003