




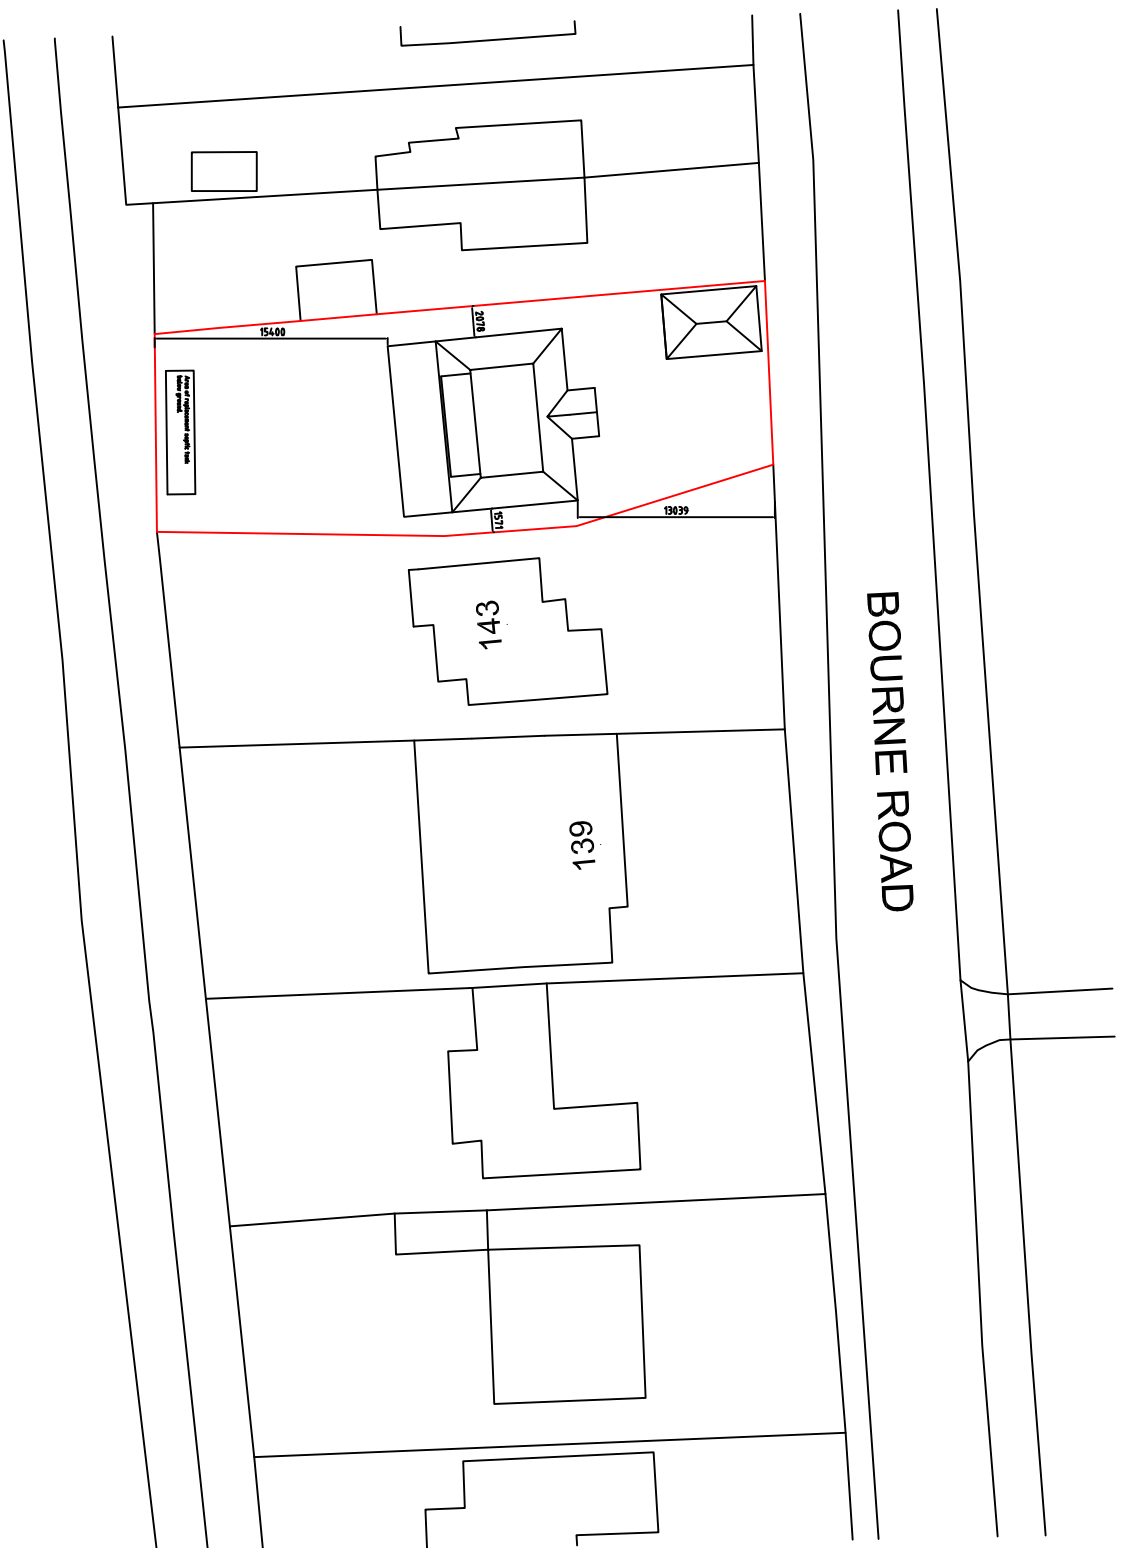

Site Plan (Scale 1 : 200)

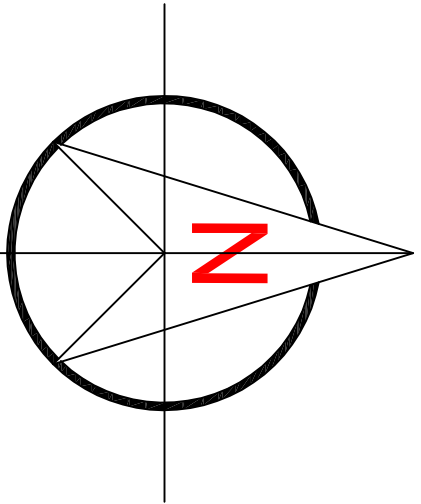

Site Plan (Scale 1 : 500)

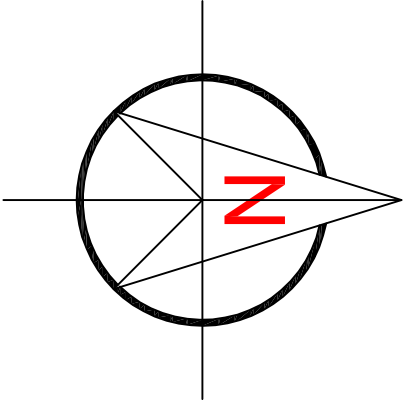

DEREK BUCKLEY
ARCHITECTURAL SERVICES
07525 143 171

20, Churchfields, Audenshaw, Manchester, M34 5HZ.
derek.buckley@gmail.com

REV.	DATE	AMENDMENT
CLIENT:		
Ian Buckley.		

PROJECT:
2 Storey Front Extension & Single Storey
Rear Extension & First Floor Side Extension
& Loft Conversion With Rear Dormer &
Incorporating Roof Re-design, Detached
Garage & Replacement Septic Tank.

LOCATION:
145, Bourne Road, Spalding, PE11 3LJ.

DRAWING TITLE:
Site Plans - 1:200 / 1:500.

ONLY BUILD OFF DRAWINGS APPROVED BY LOCAL
AUTHORITY. ANY CHANGES OR AMENDMENTS
REVISIONS TO BE CHECKED PRIOR TO CONSTRUCTION.
YOU ARE ADVISED THAT THE PARTY WALL ACT
MAY APPLY TO THIS PROJECT. YOU ARE ADVISED TO
SHOW A COPY OF THIS DRAWING TO NEIGHBOURING
PROPERTIES.

PROJECT No.:	100 / 2021.	DRAWING No.:
DATE:	22.06.21.	
SCALE:	@ (A1)	
DRAWN:	D.Buckley	
REVISION:		

21/DB/004