




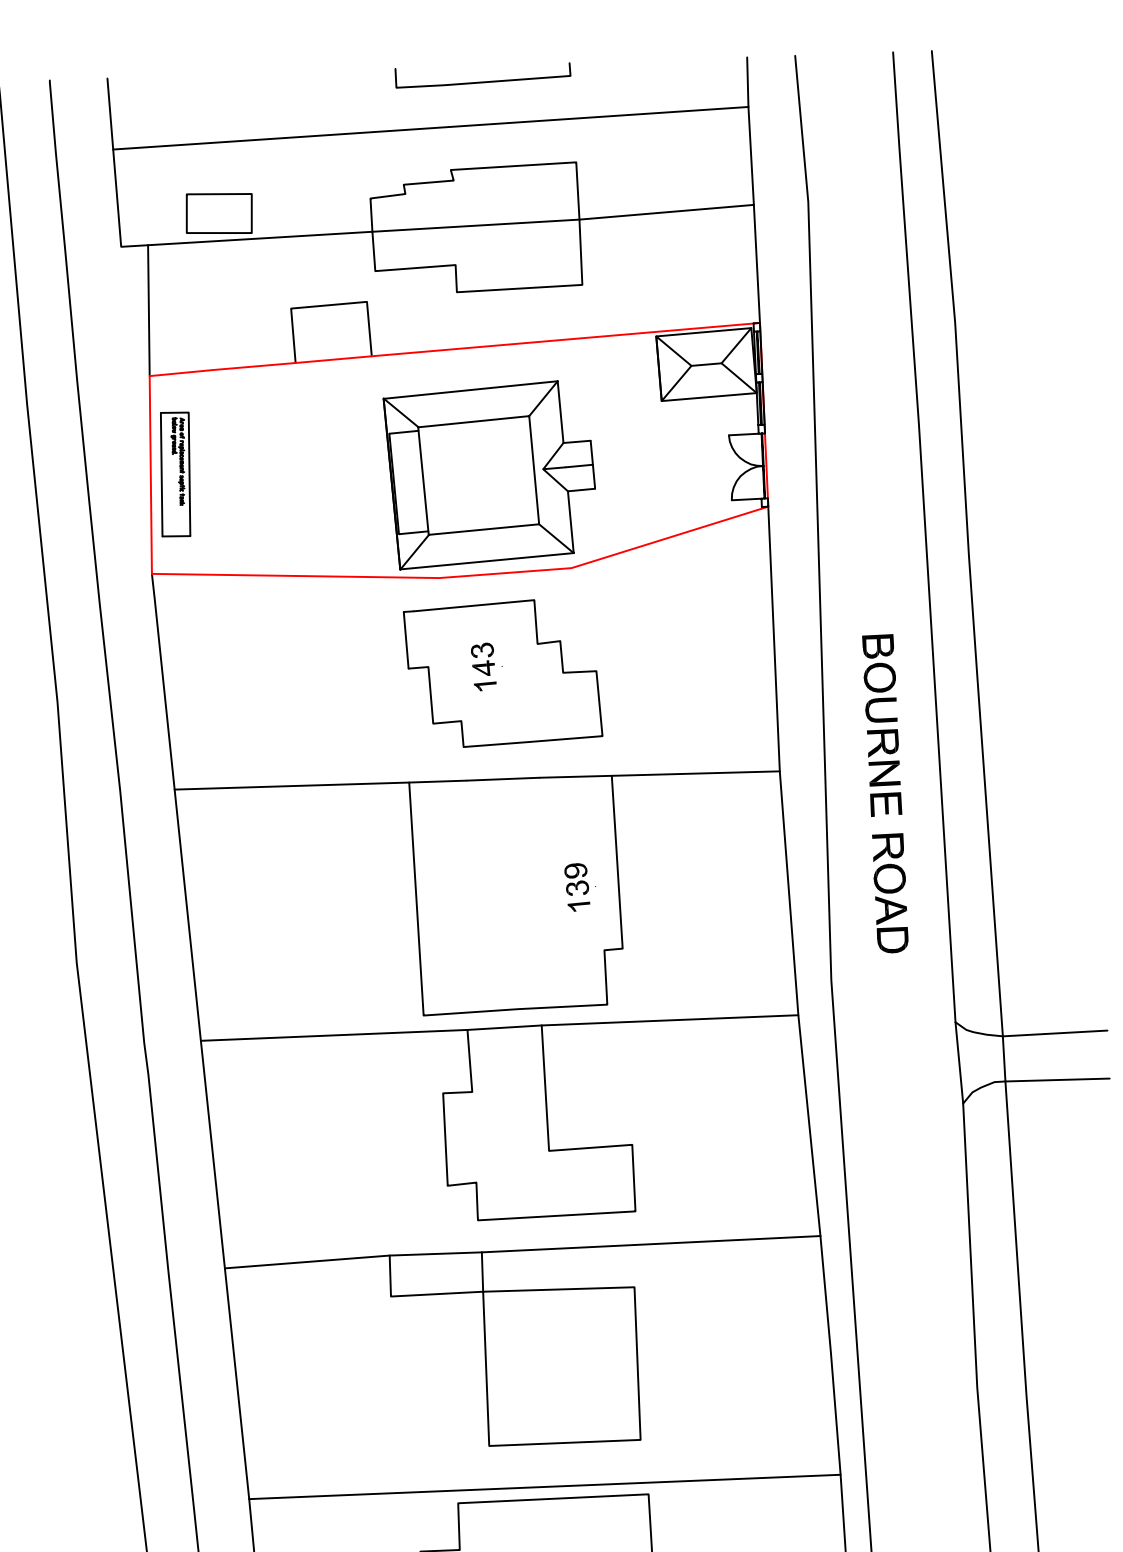

Site Plan (Scale 1 : 200)

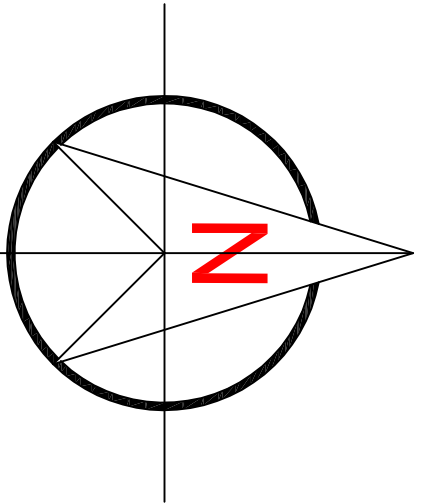

Site Plan (Scale 1 : 500)

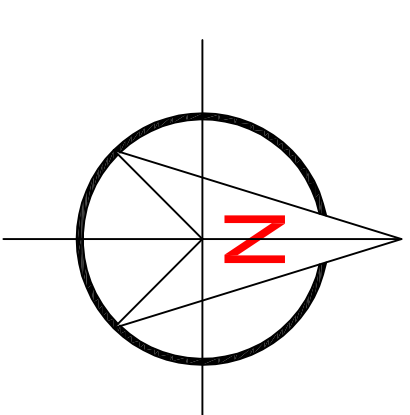

DEREK BUCKLEY	
ARCHITECTURAL SERVICES	
07525 143 171	
20 Churchfields, Audenshaw, Manchester, M64 5HZ	
derek.buckley@yma.com	
MR /	MEMBER
DATE	
Ian Buckley.	
PROJECT	
2 Storey Front Extension & Single Storey Rear Extension & First Floor Side Extension & Loft Conversion With Rear Dormer & Incorporating roof re-design. Detached Garage & Replacement Septic Tank.	
LOCATION	
145, Bourne Road, Spalding, PE11 3JL.	
DRAWING TITLE	
Site Plans - 1:200 / 1:500.	
ONLY A BUILD OFF DRAWINGS APPROVED BY LOCAL AUTHORITY FOR DRAWINGS & BUILDING REGULATIONS. REVISIONS TO BE CHECKED PRIOR TO CONSTRUCTION. YOU ARE ADVISED THAT THE PARTY WALL ACT 1992 APPLIES TO THIS PROJECT - YOU ARE ADVISED TO SHOOT OFF THIS DRAWING TO NEEDHOVING PROPERTIES	
PRODUCT No.:	100 / 2021.
DATE	22.06.21.
SCALE	@ (A1)
DRAWN	D Buckley
21/DB/005	
REVISIONS	