




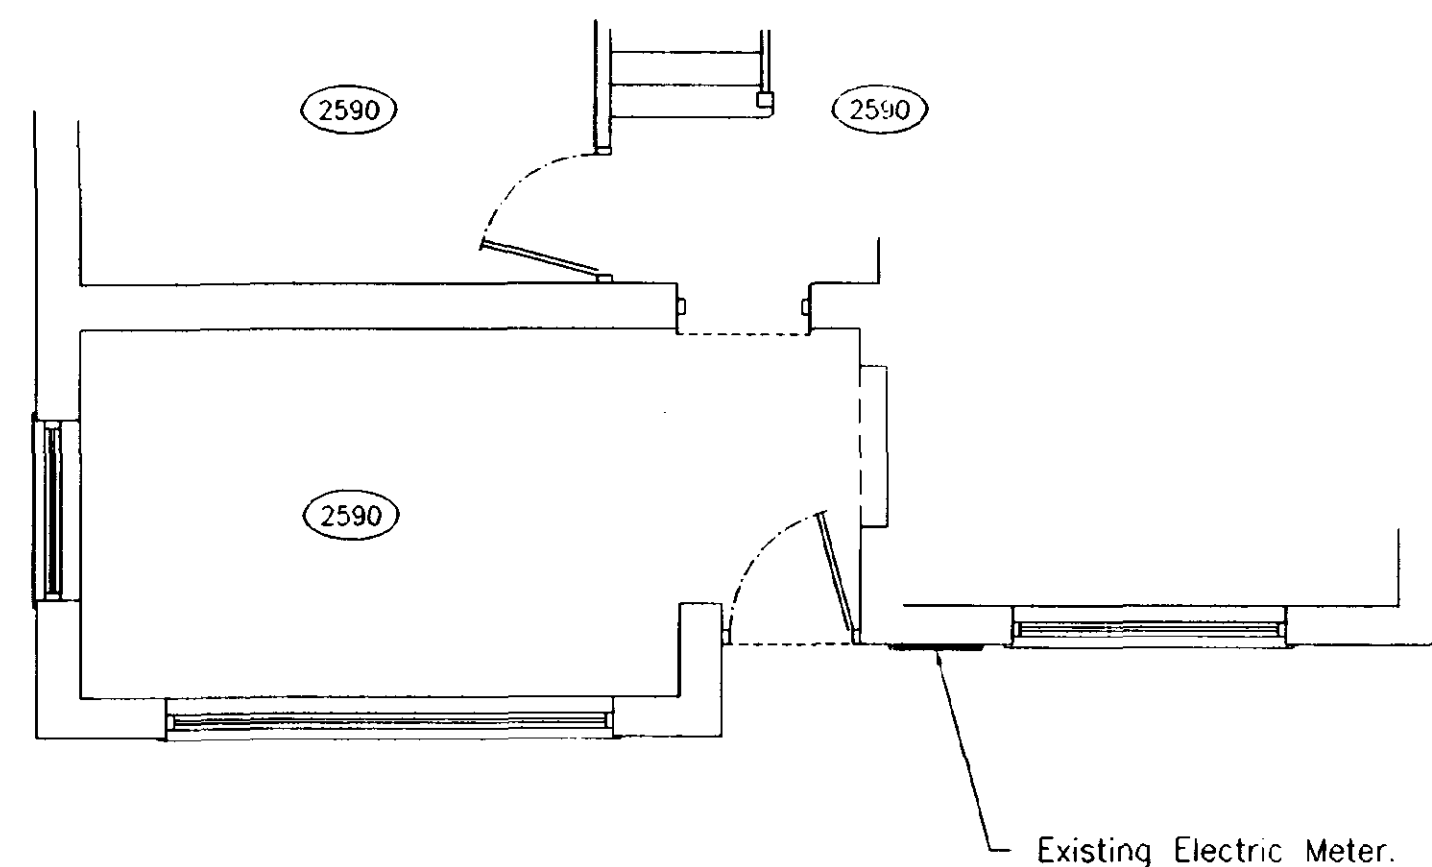


Existing Floor Plan.

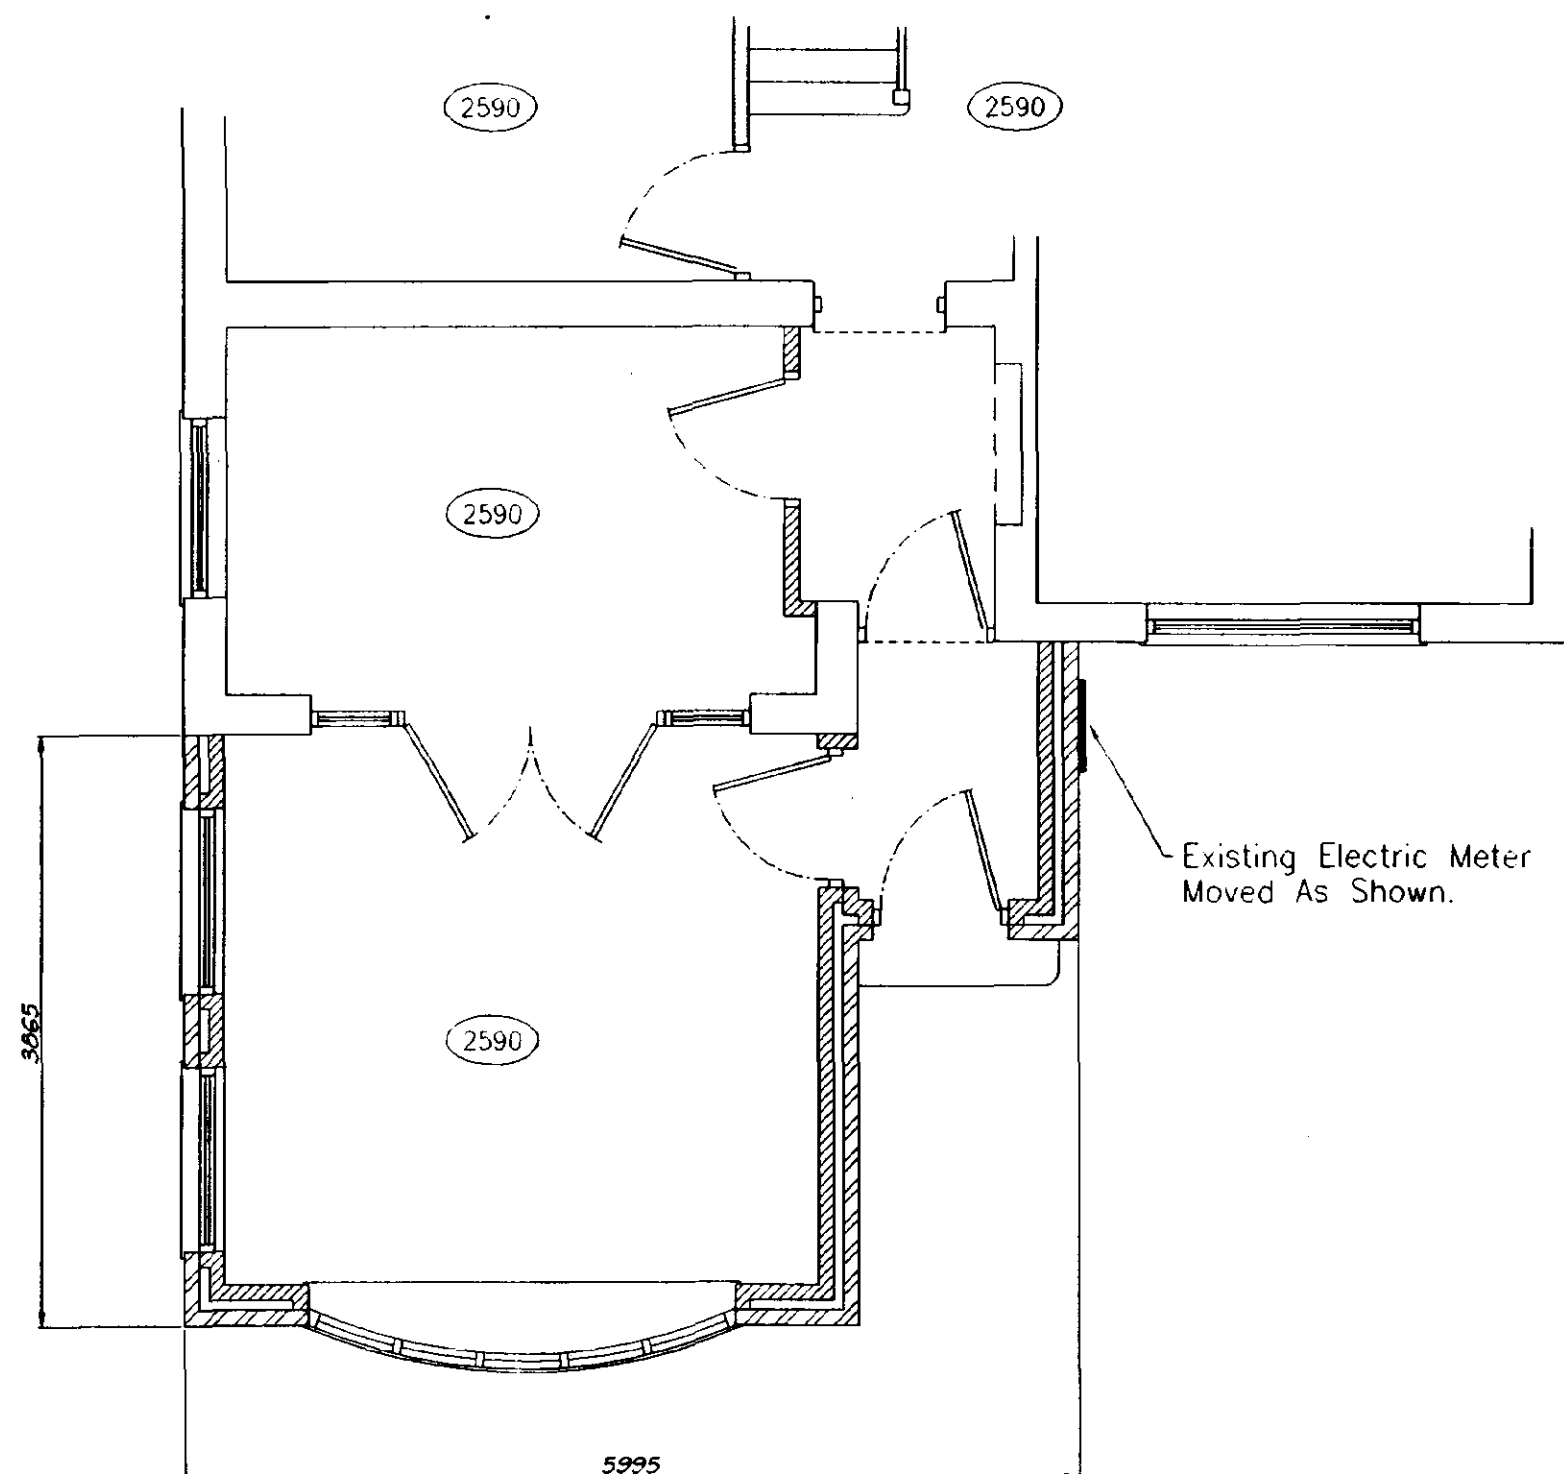


Proposed Floor Plan.

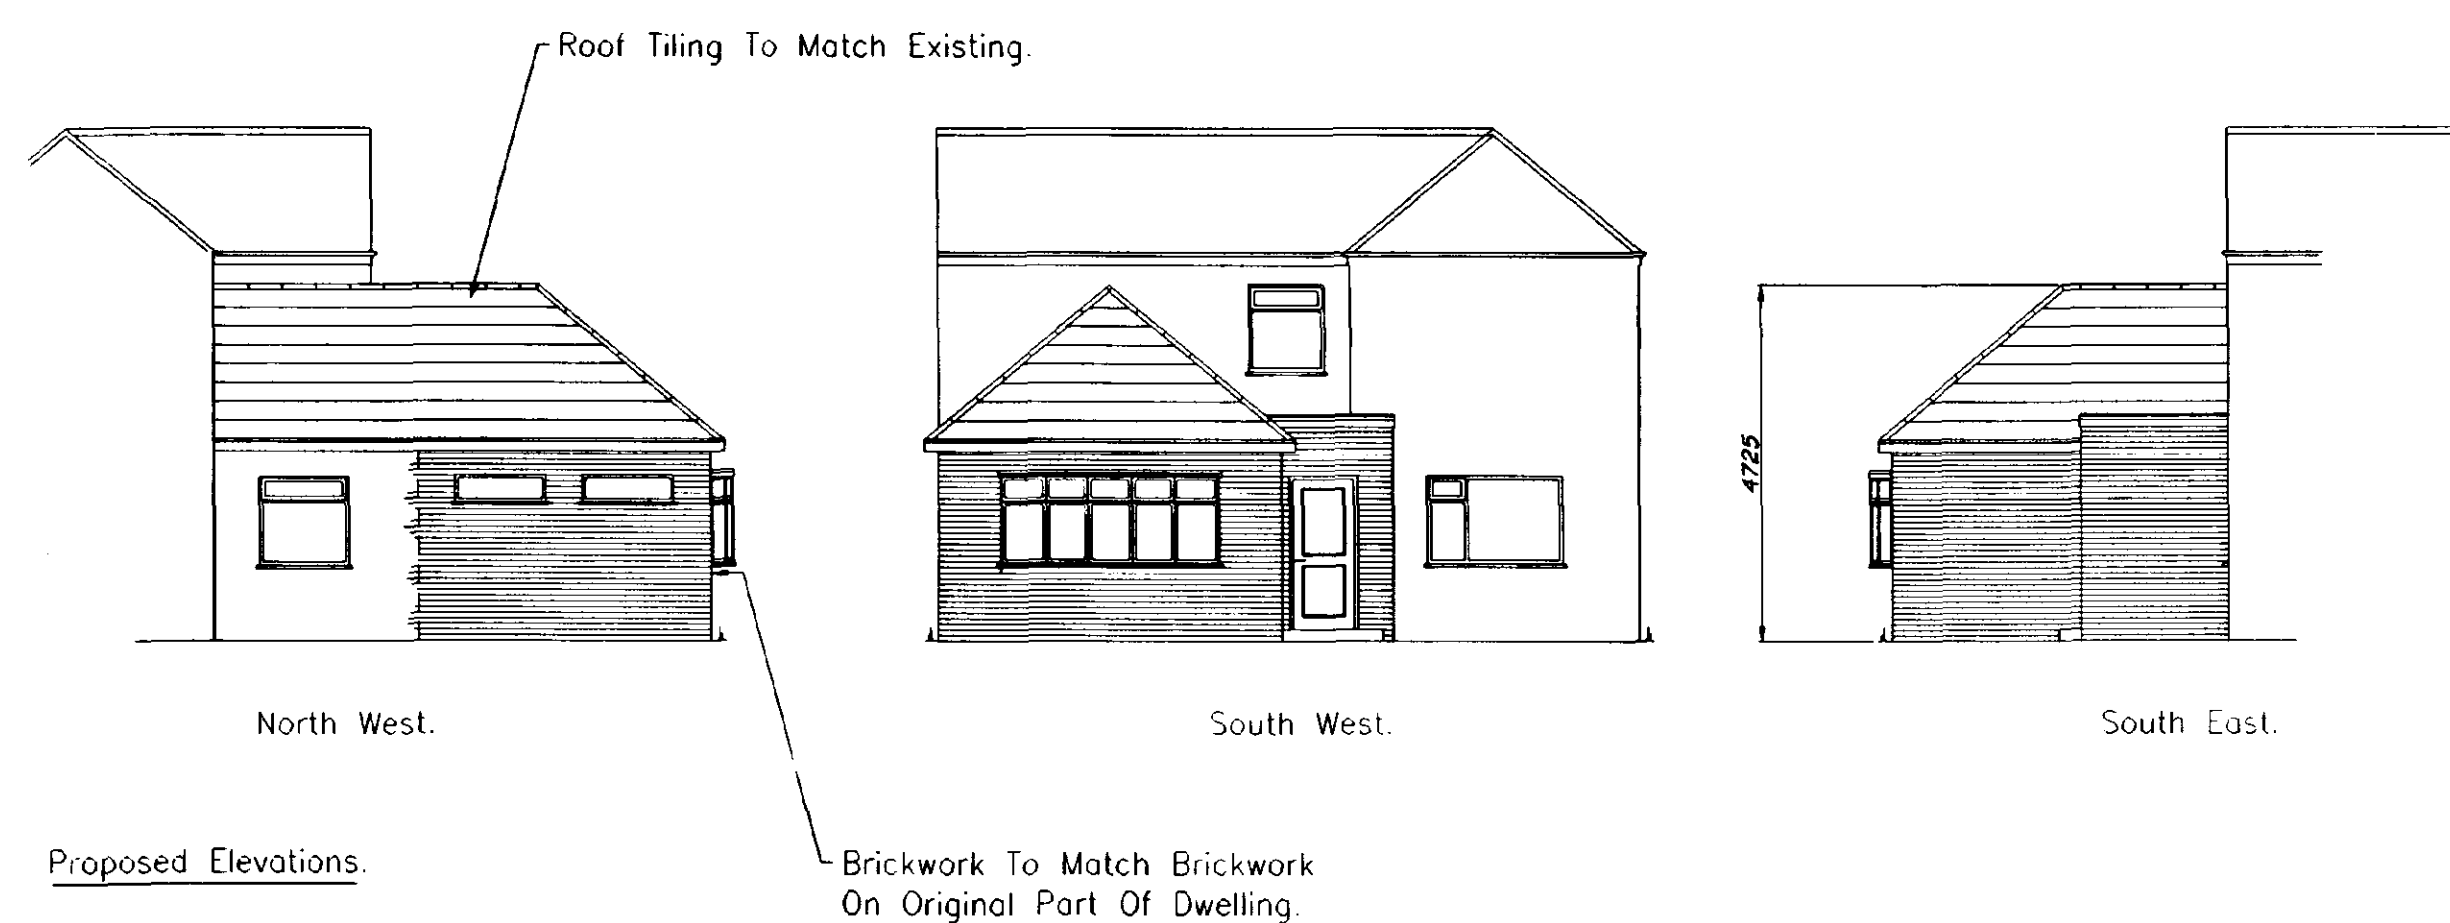


Proposed Elevations.

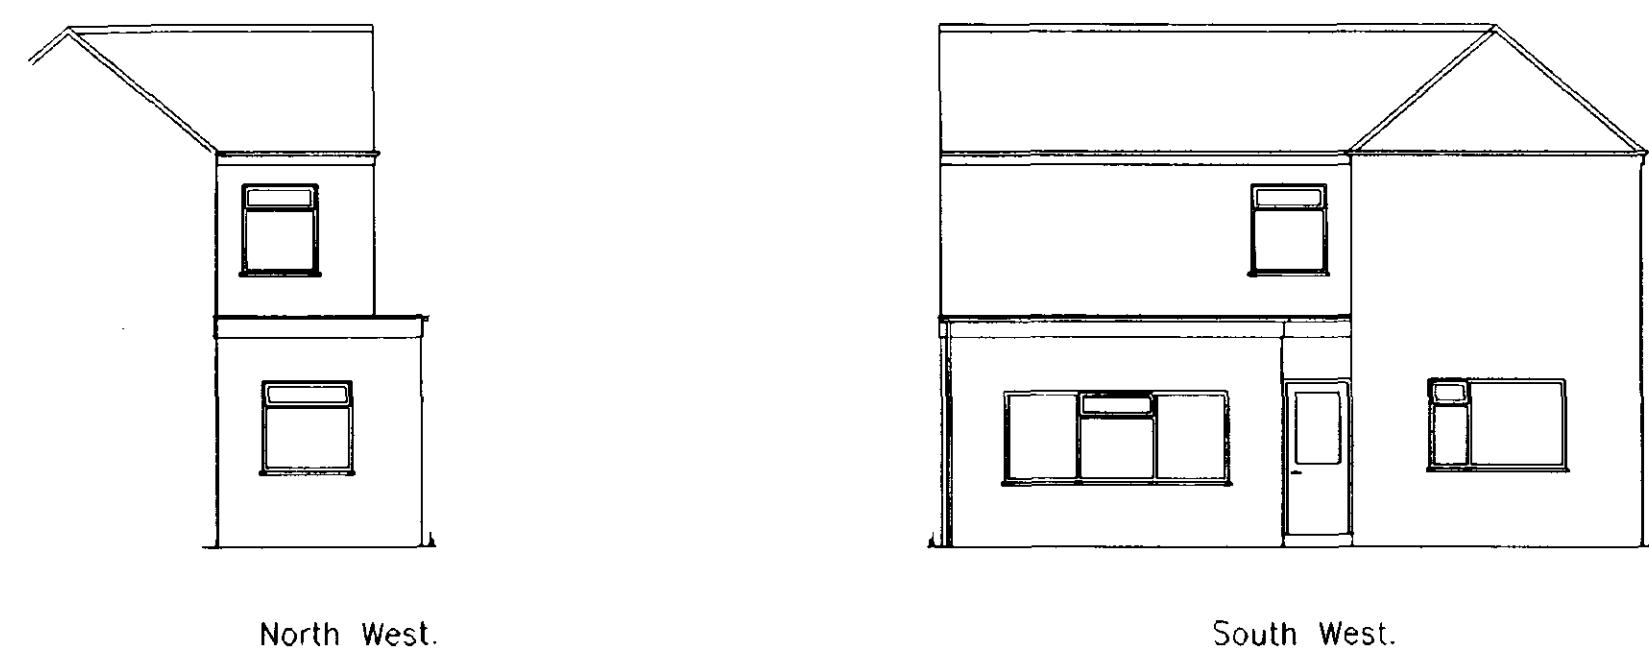

Existing Elevations.

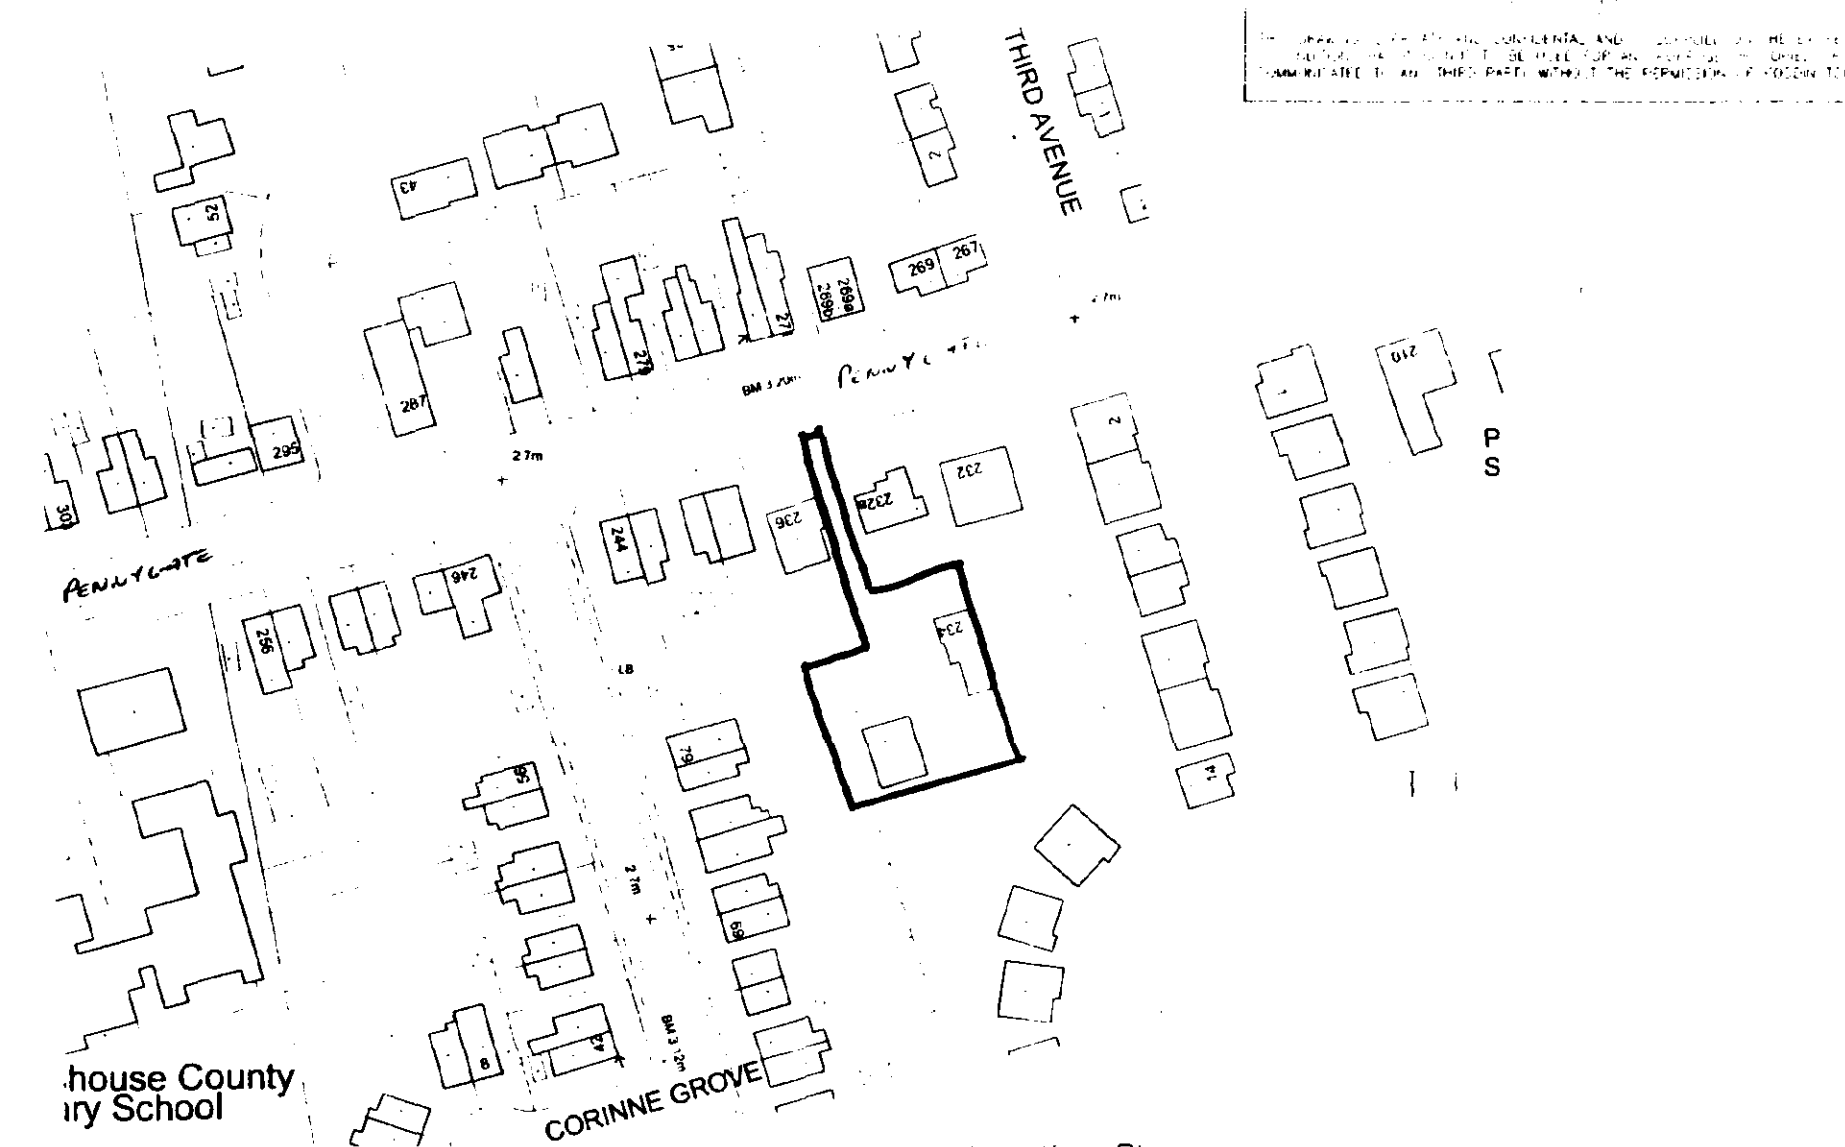

Location Plan.
Scale 1:1250

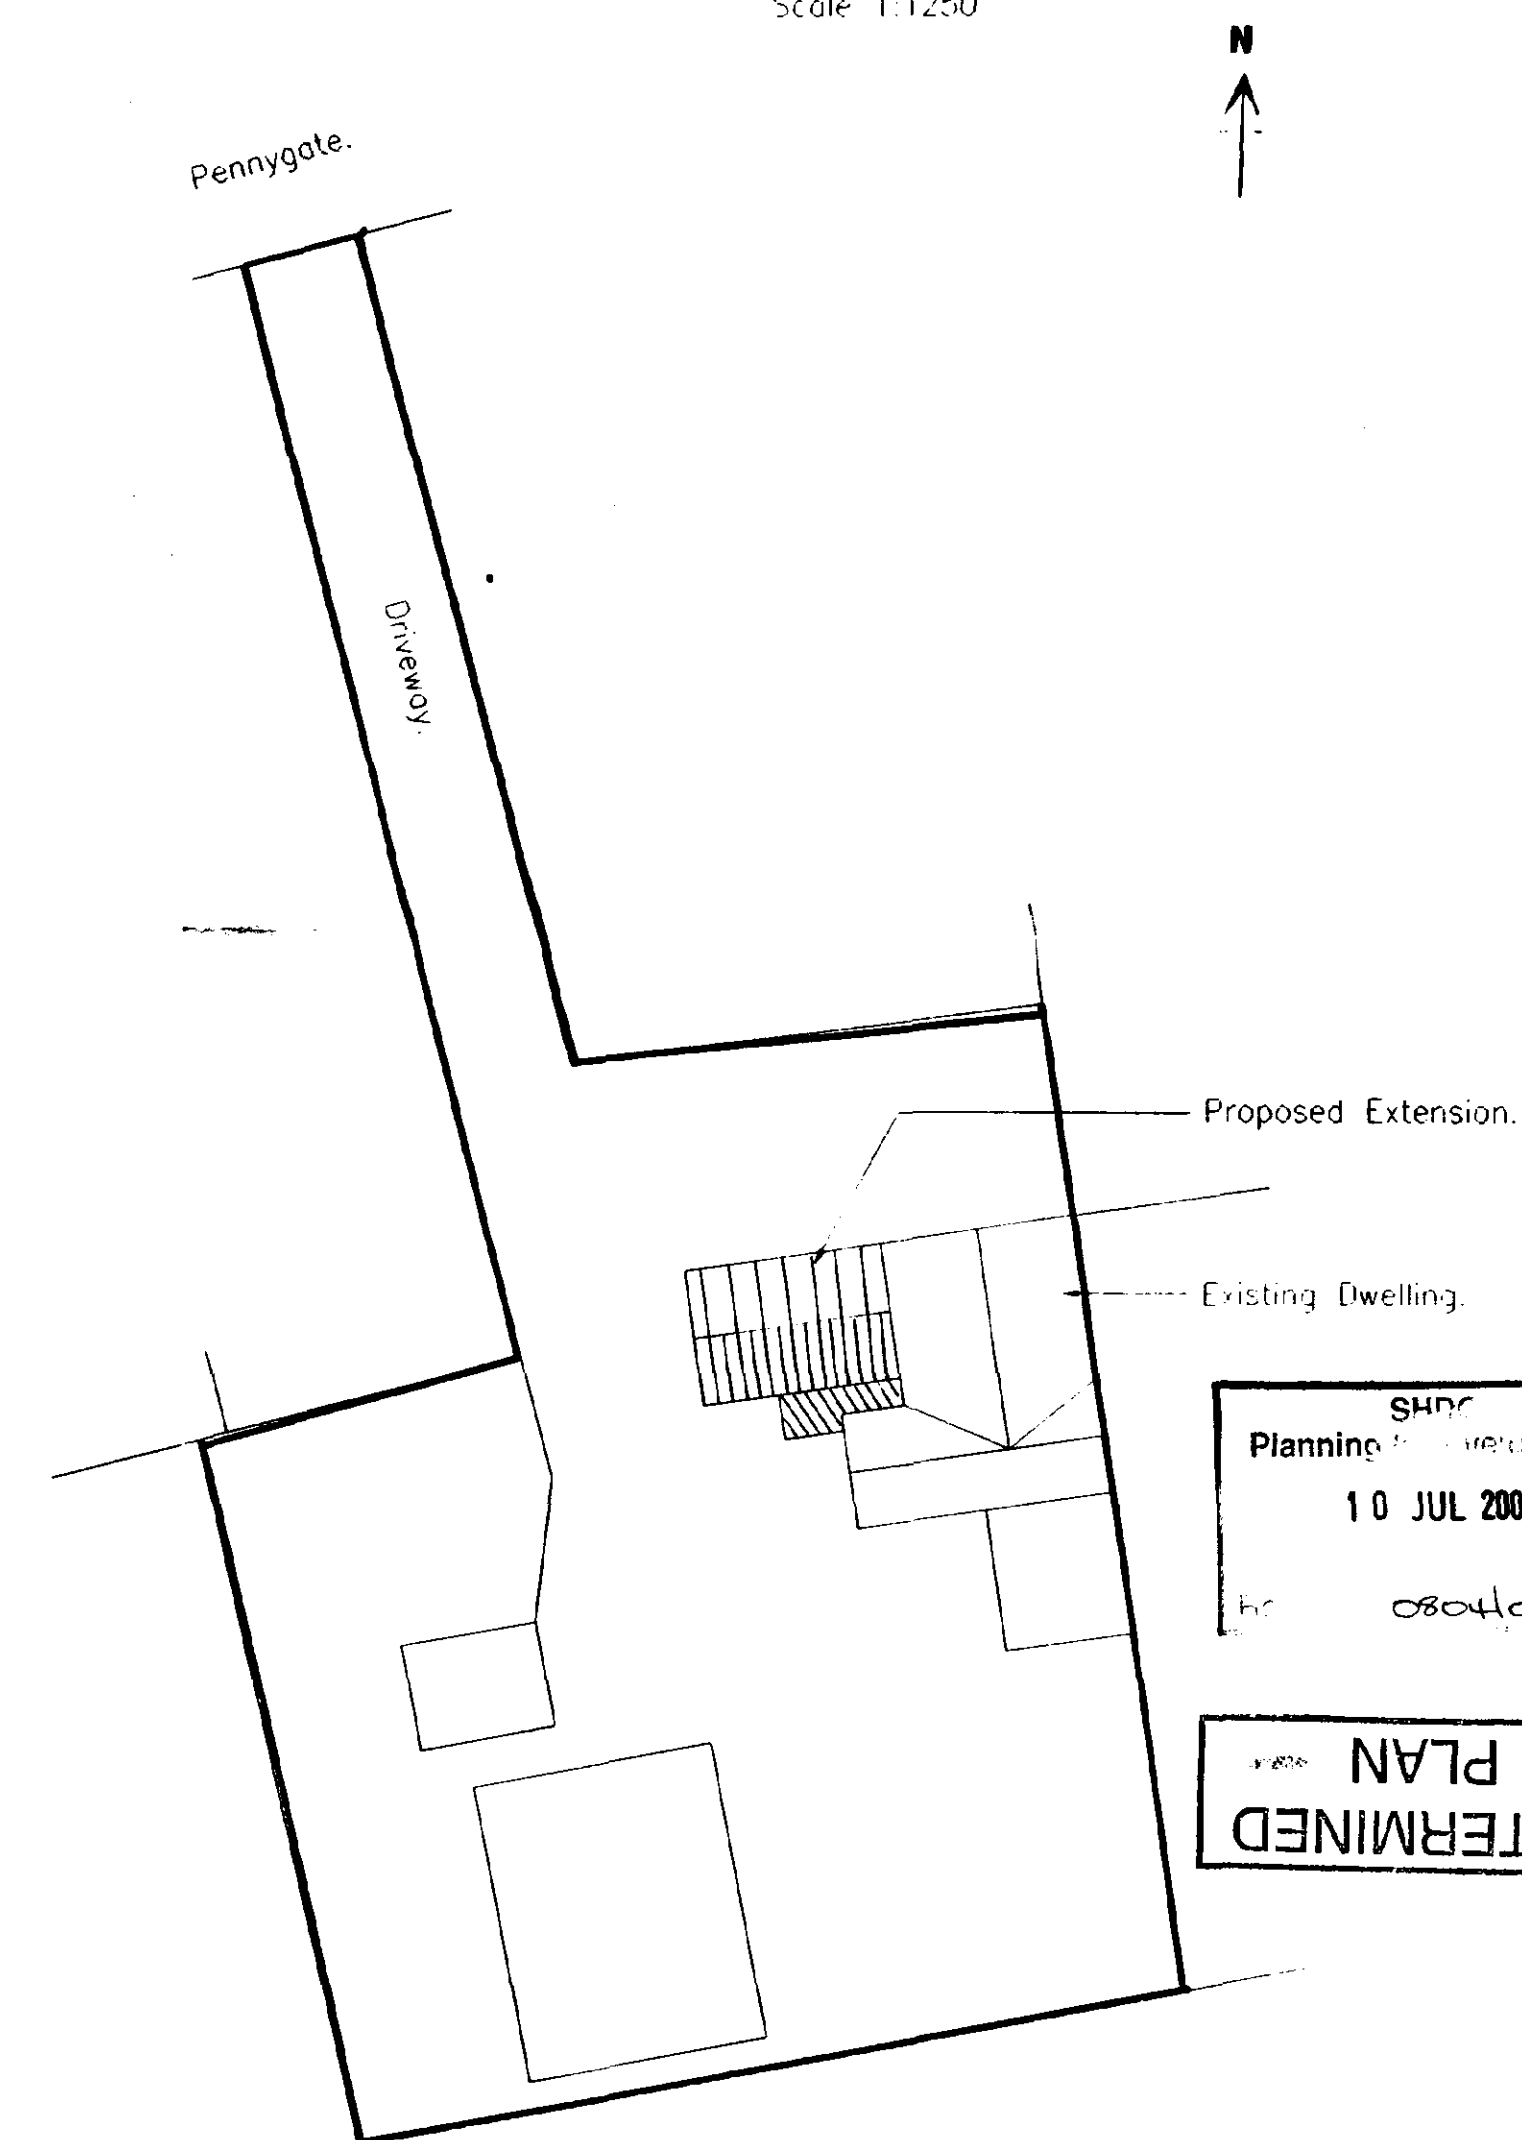

Proposed Site Plan.
Scale 1:250

SHDC
Planning Development
10 JUL 2002
0804/02

DETERMINED
PLAN

PODDINGTONS

Architectural Design Consultants

Est. 1969

Rabbit Hollow, Church Lane, North Rauceby, Skefford, Lincs.
NG34 6DU Tel: (01529) 488033 Fax: (01529) 488044





Client: Miss A. Newton.

Project: 10 JUL 2002

Drawn: 10 JUL 2002


Checked: 10 JUL 2002

Approved: 10 JUL 2002

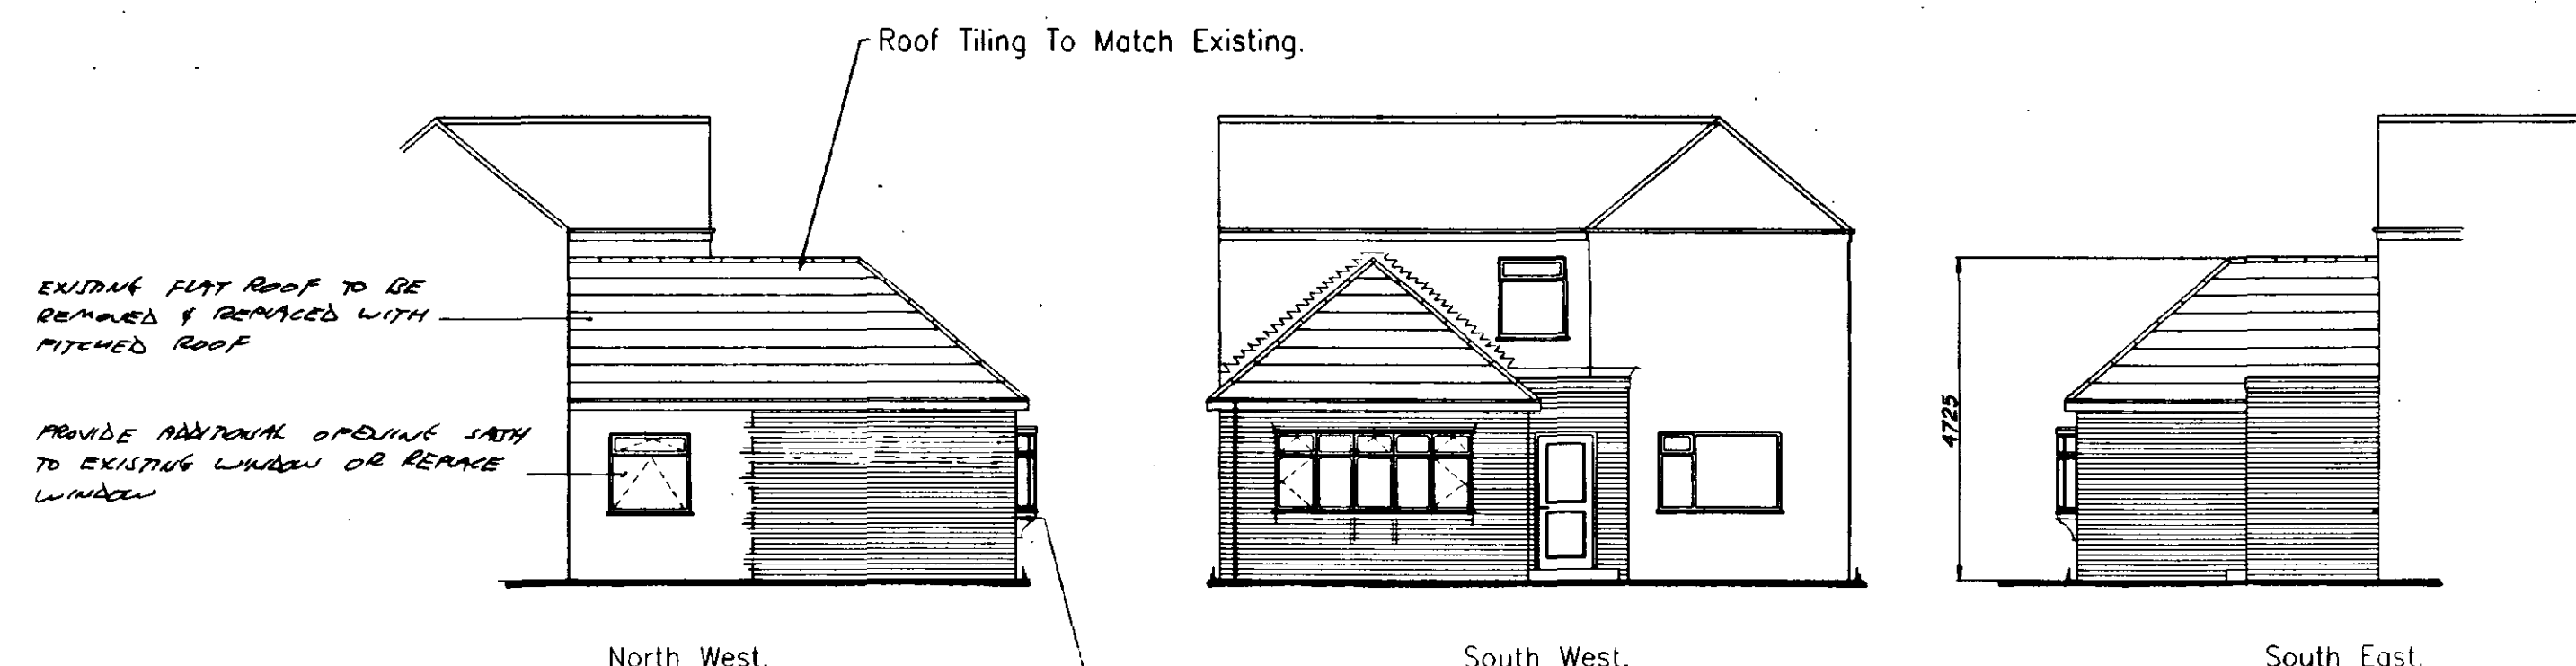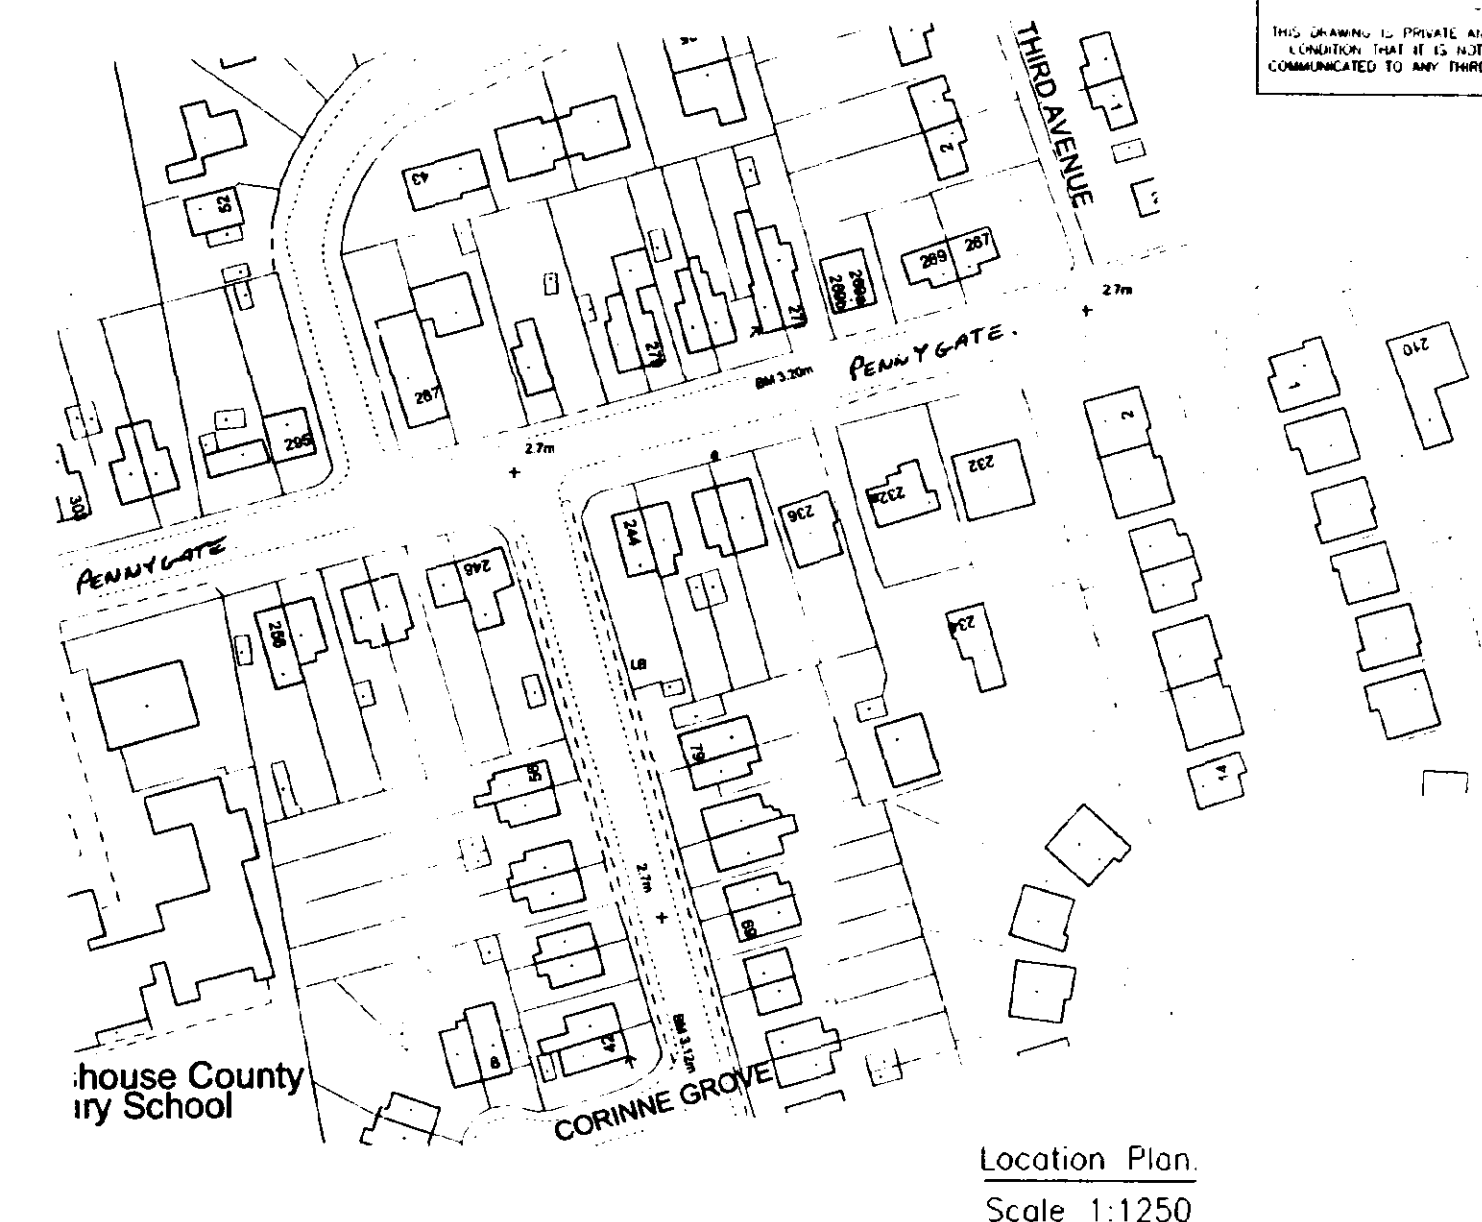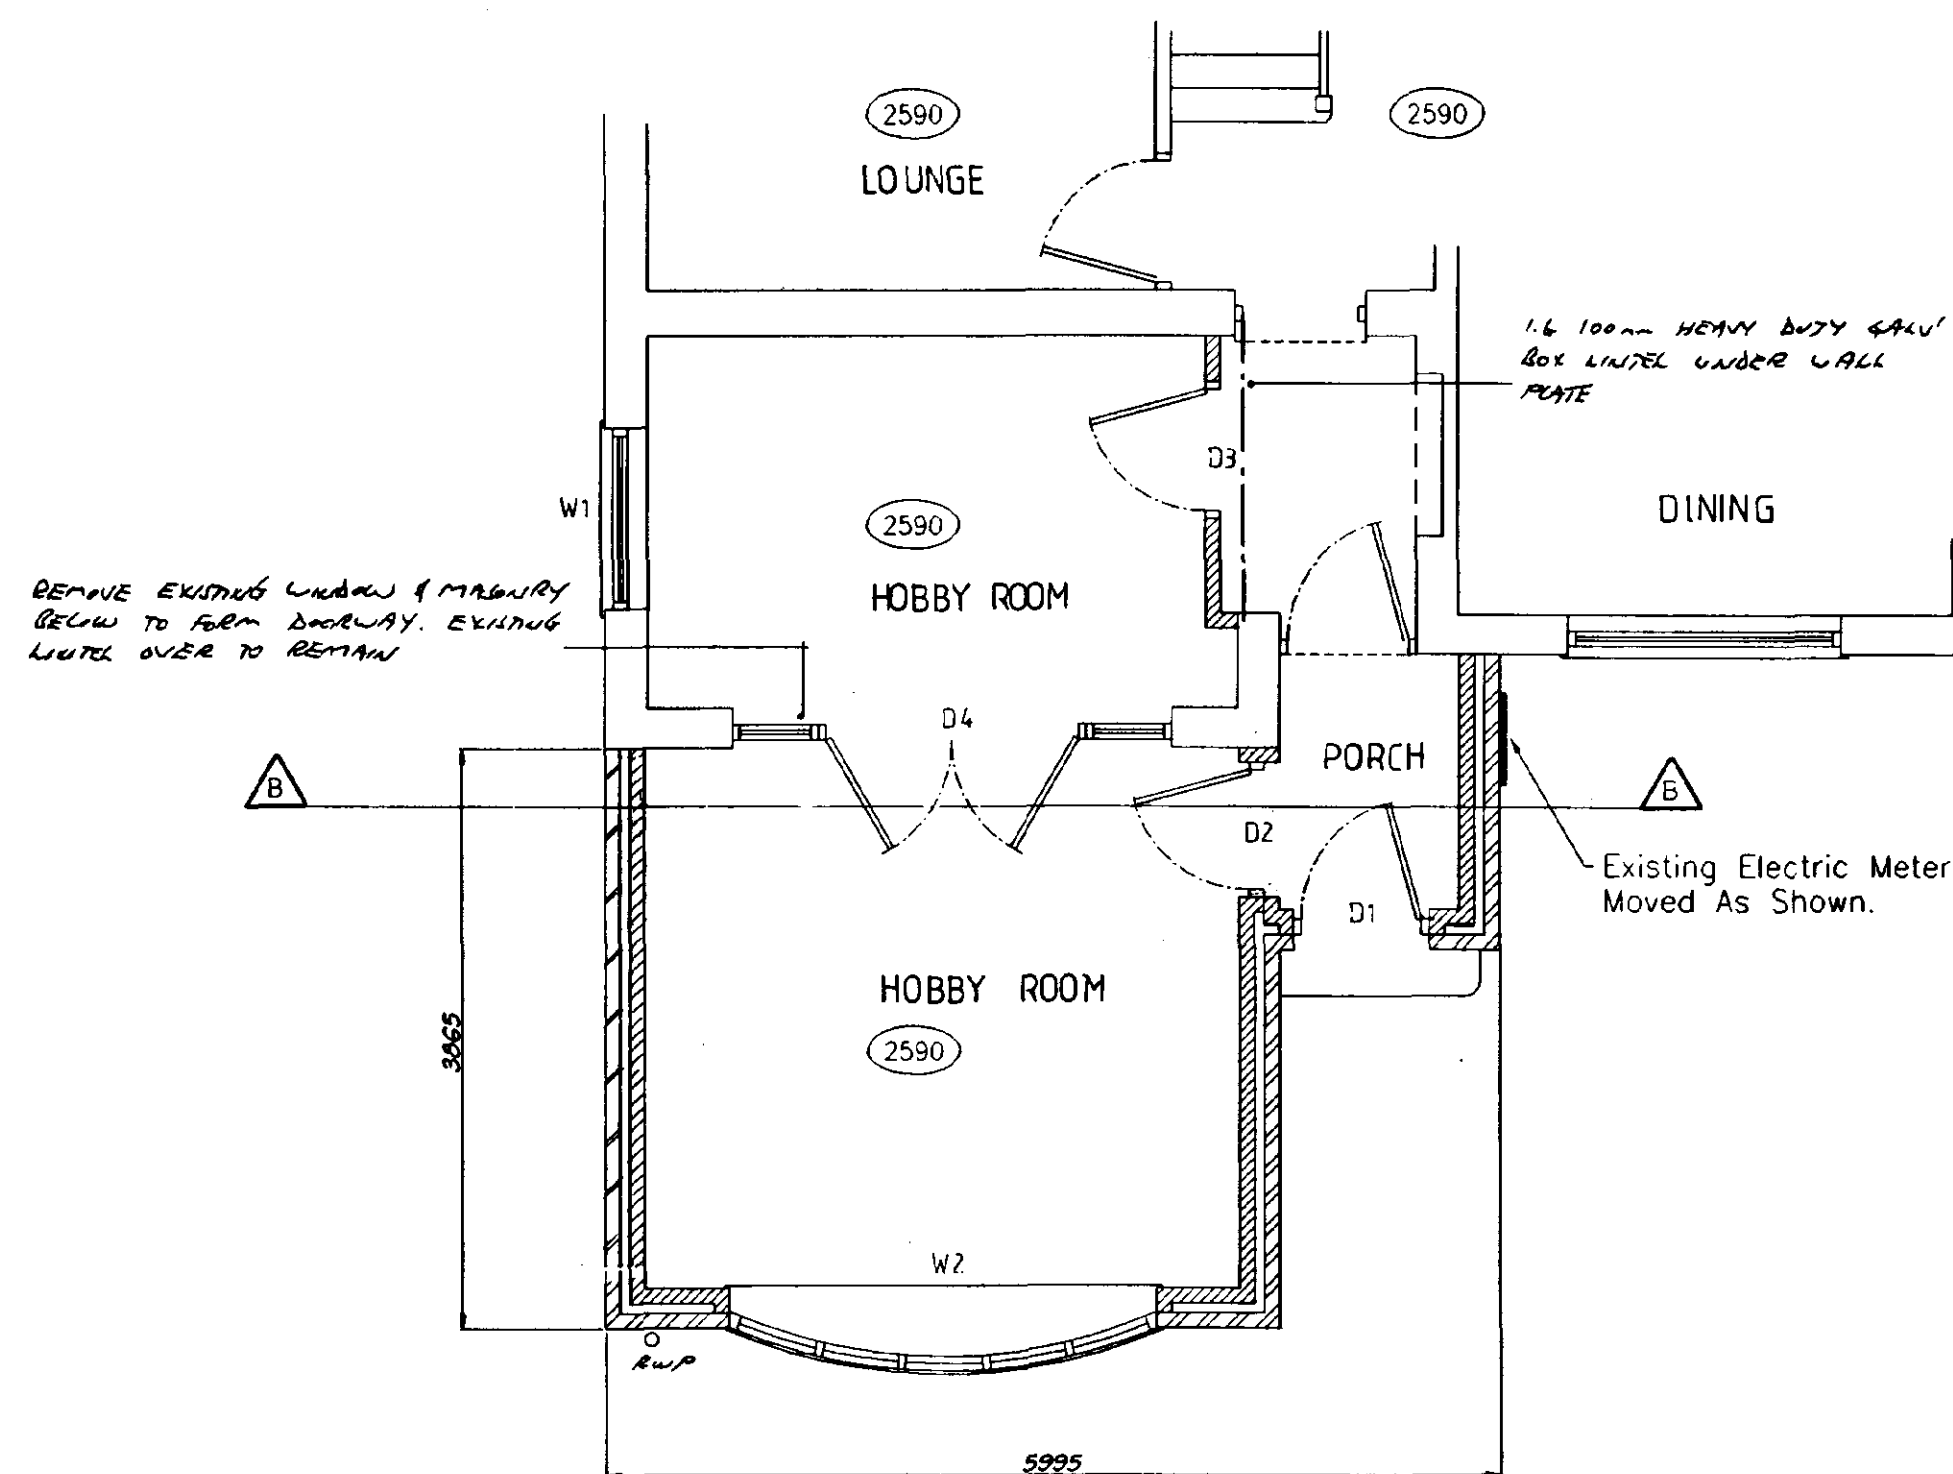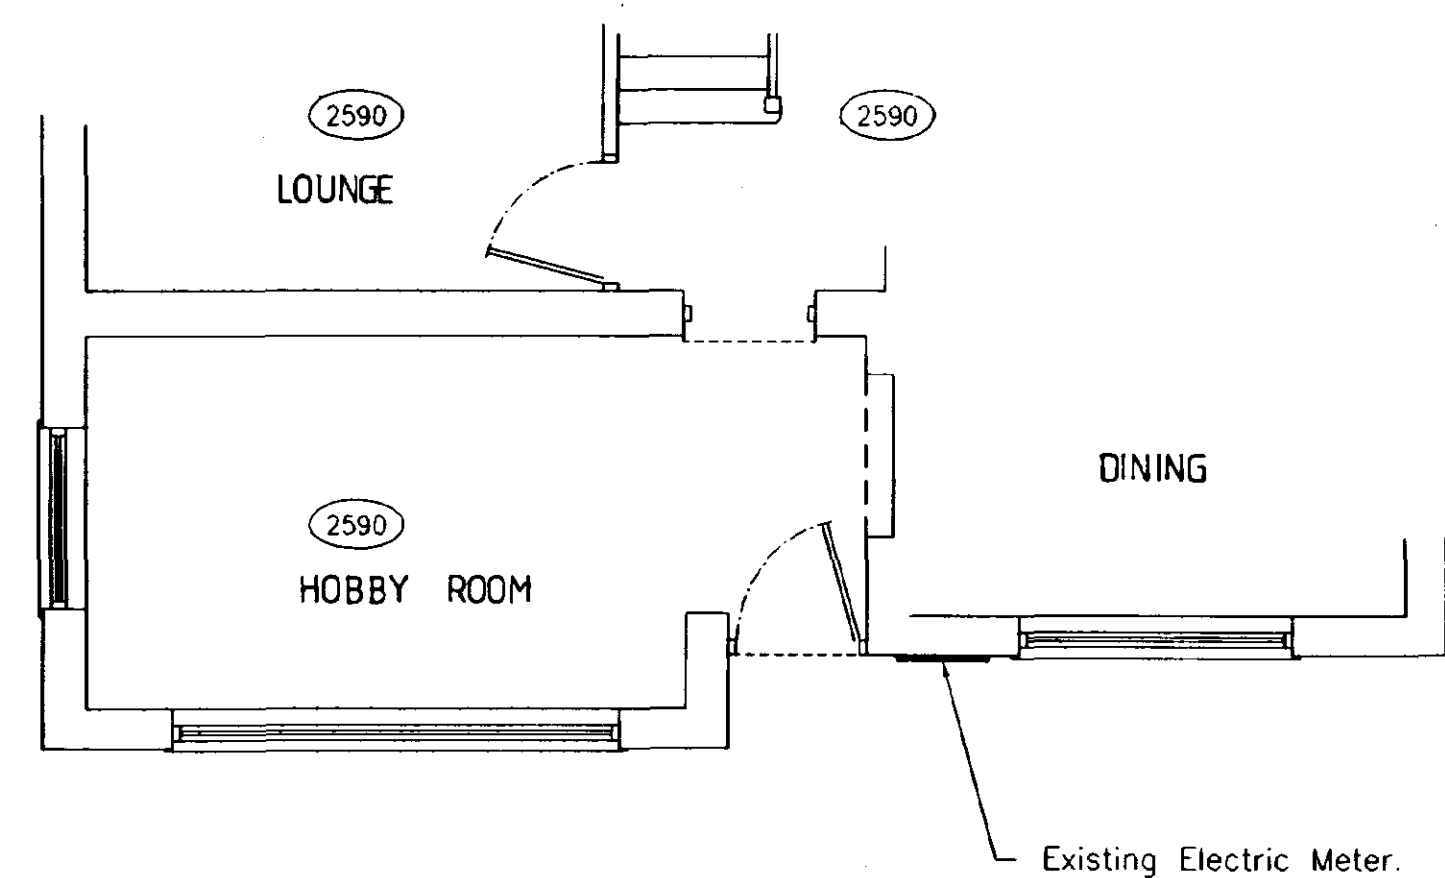


Proposed Elevations.

Brickwork To Match Brickwork On Original Part Of Dwelling.

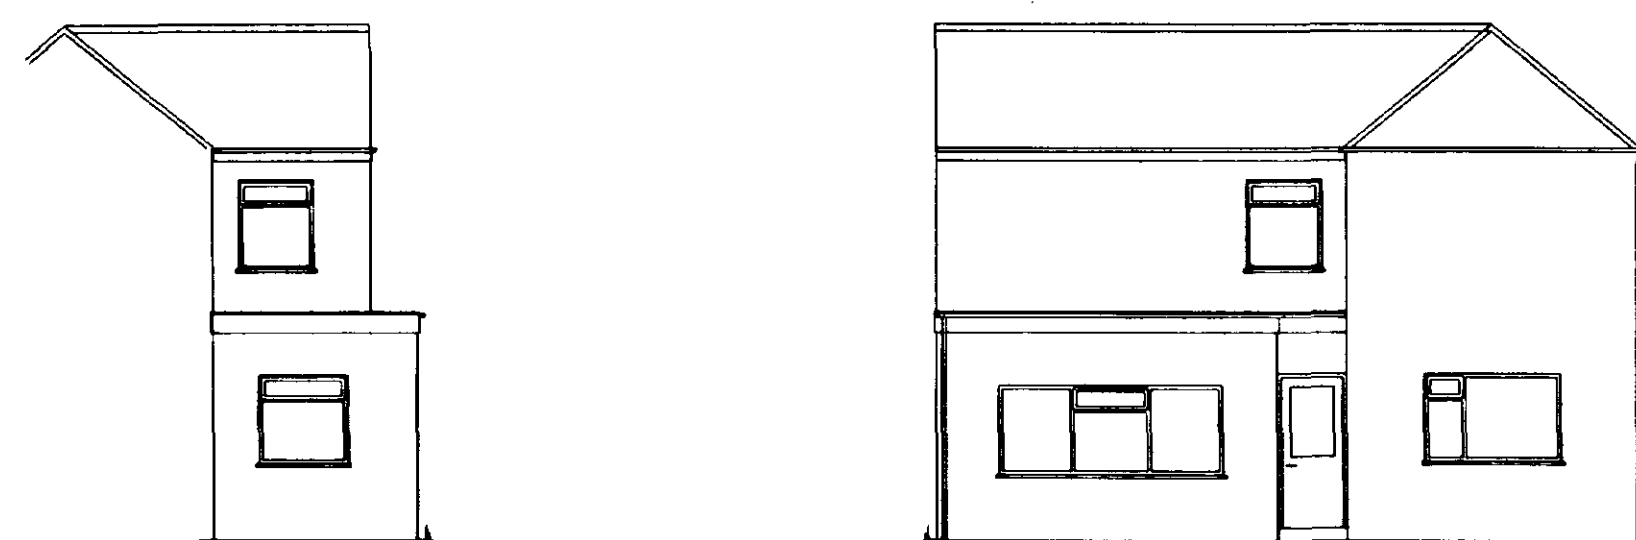

Existing Elevations.

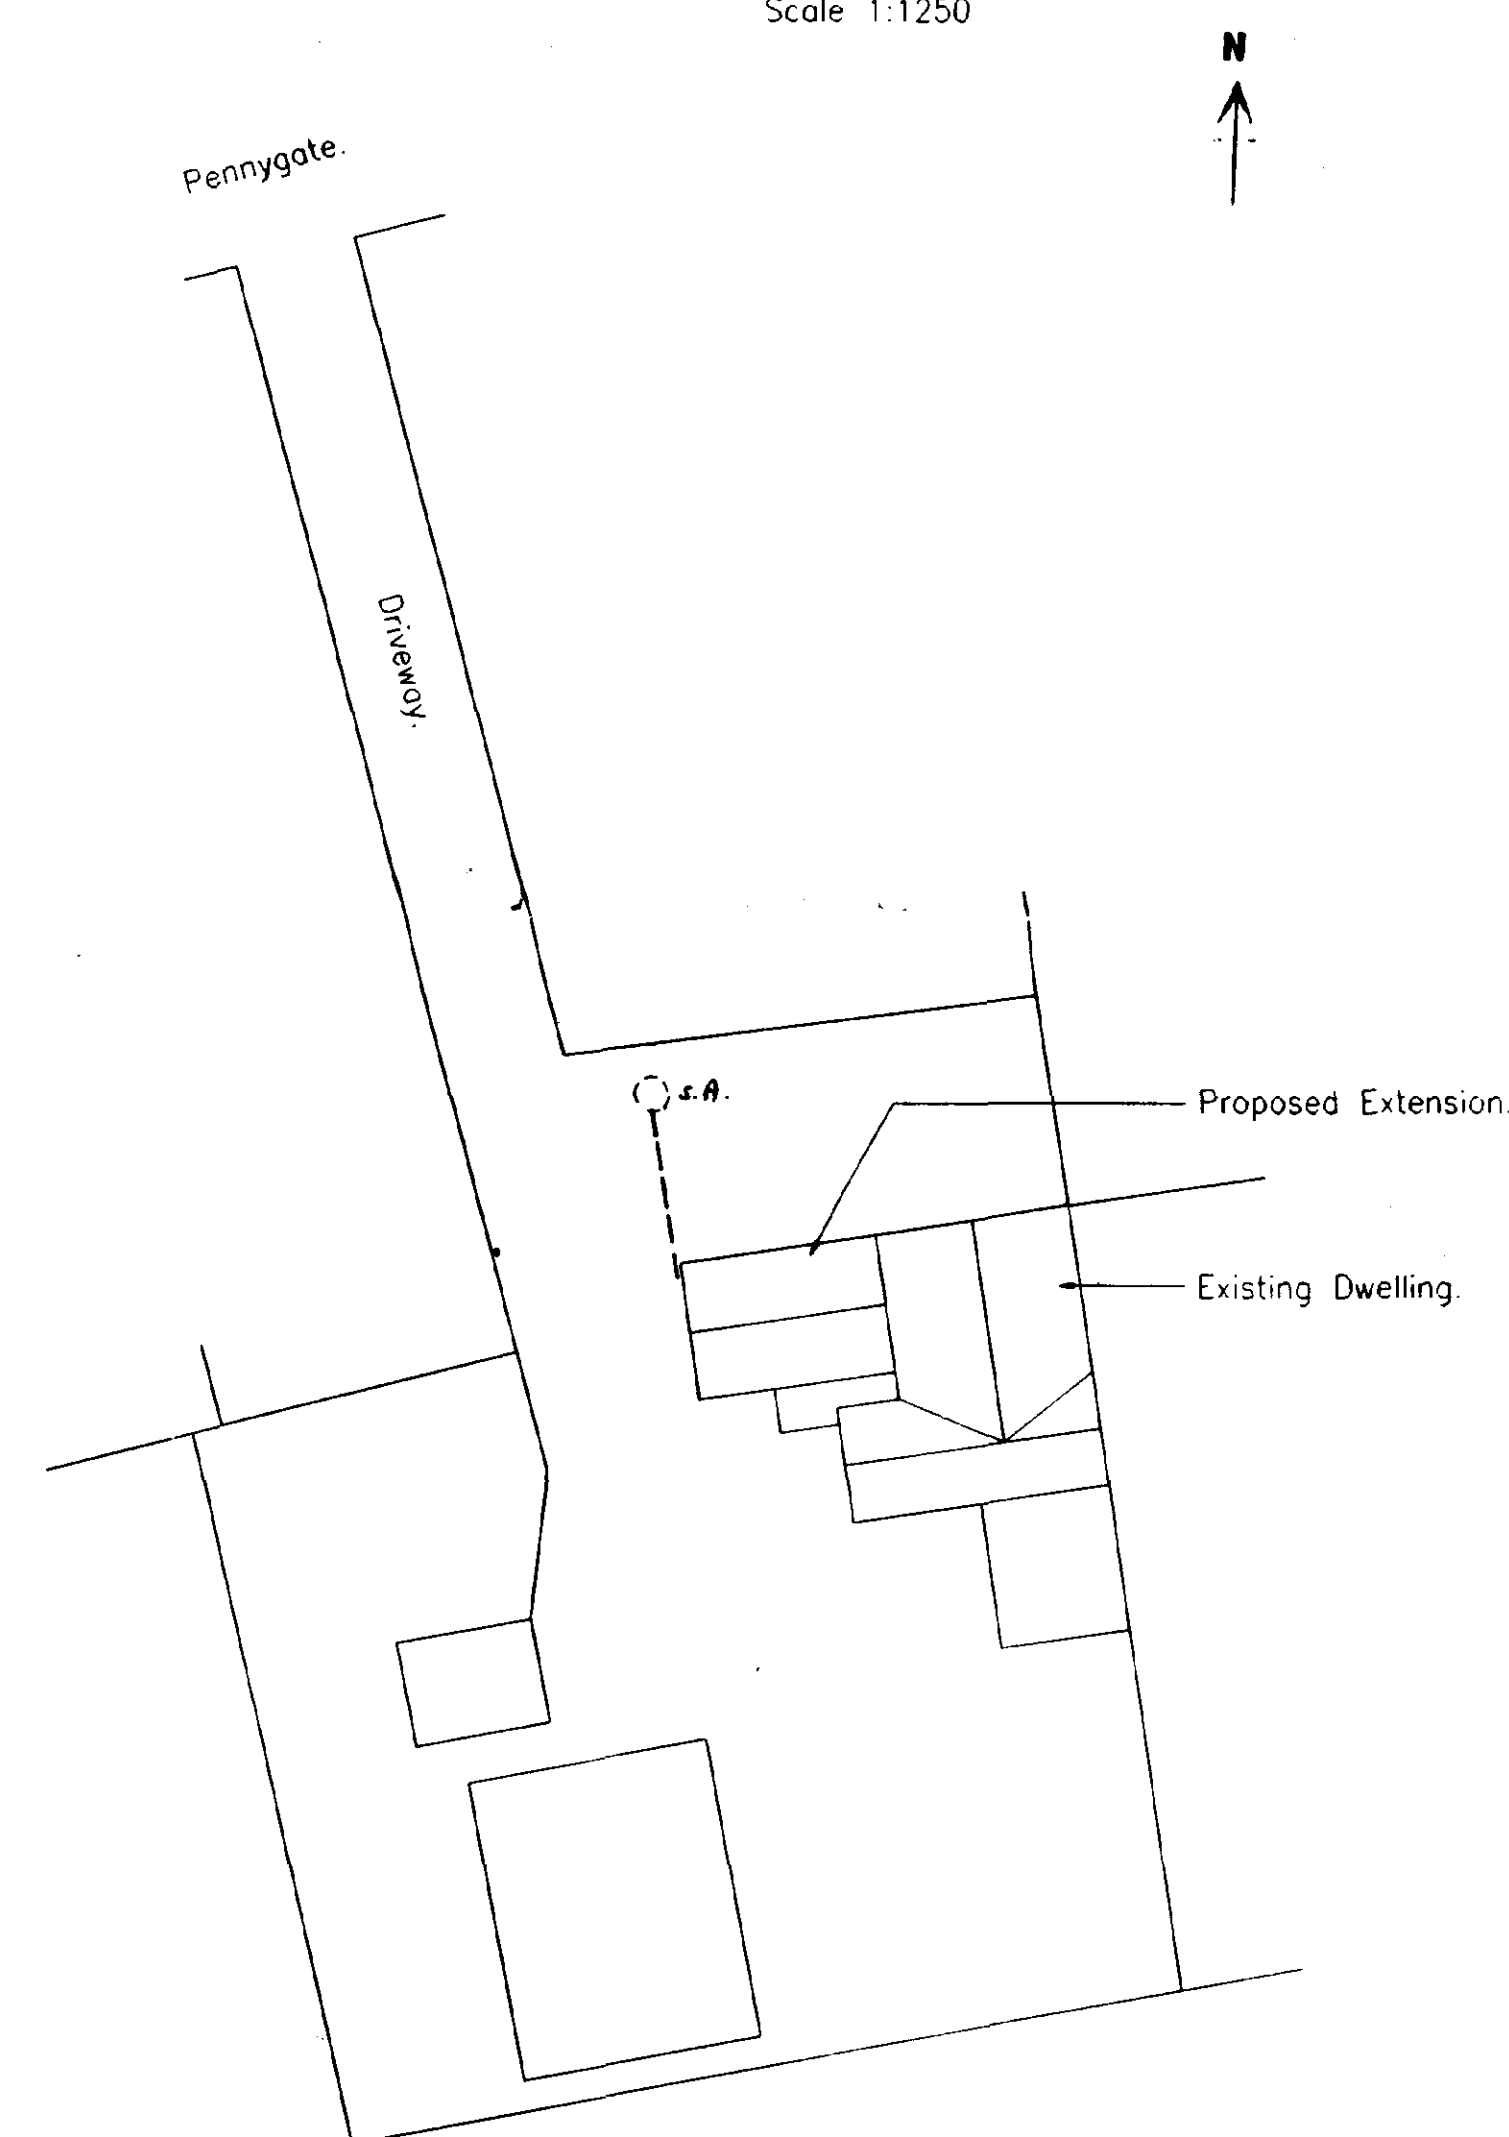

Proposed Site Plan

SHDC
Planning & Developm...
1 SEP 2002
Ref 080402

AMENDED PLAN
Ref. A1

PODDINGTONS
Architectural Design Consultants
Est. 1969
Rabbit Hollow, Church Lane, North Rauceby, Skeelord, Lincs.
NG34 8QU Tel: (01529) 488033 Fax: (01529) 488044

Client: Miss A. Newton
Project: Proposed Alternative Extension To Dwelling
Drawing: Proposed Floor Plan
Drawn: J.C.P. Scale: 1:50 Date: 01/07/02
DWG. No. 3090 - 001