



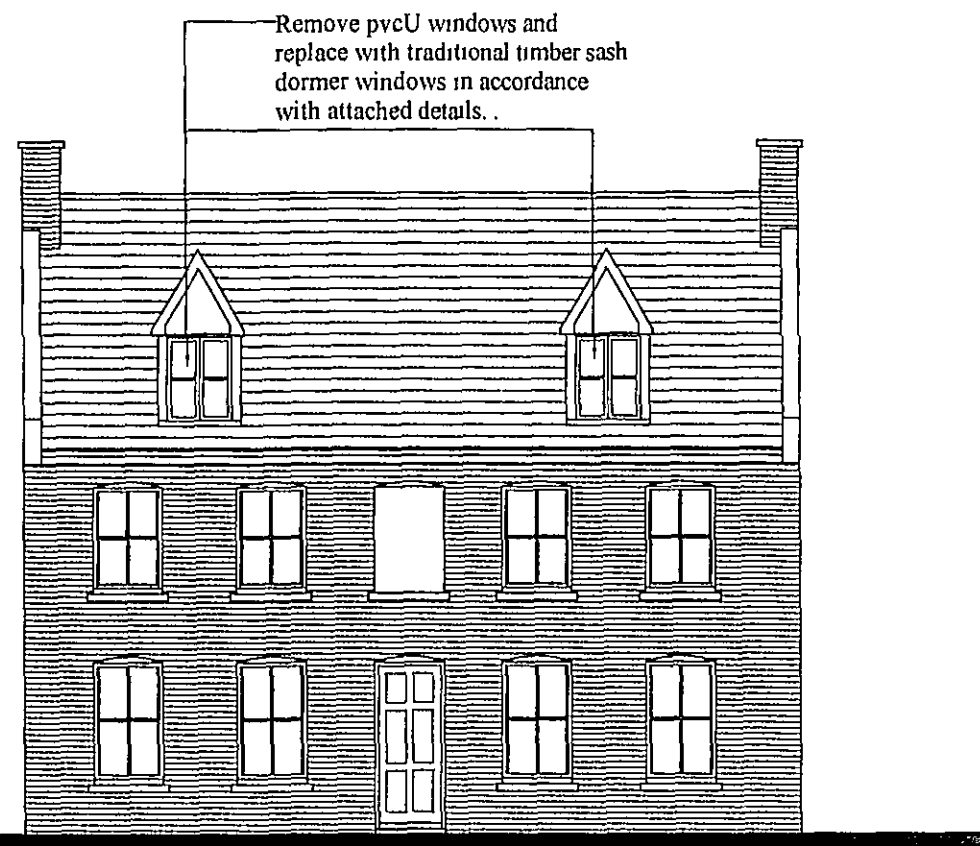


ELEVATION TO DOUBLE STREET

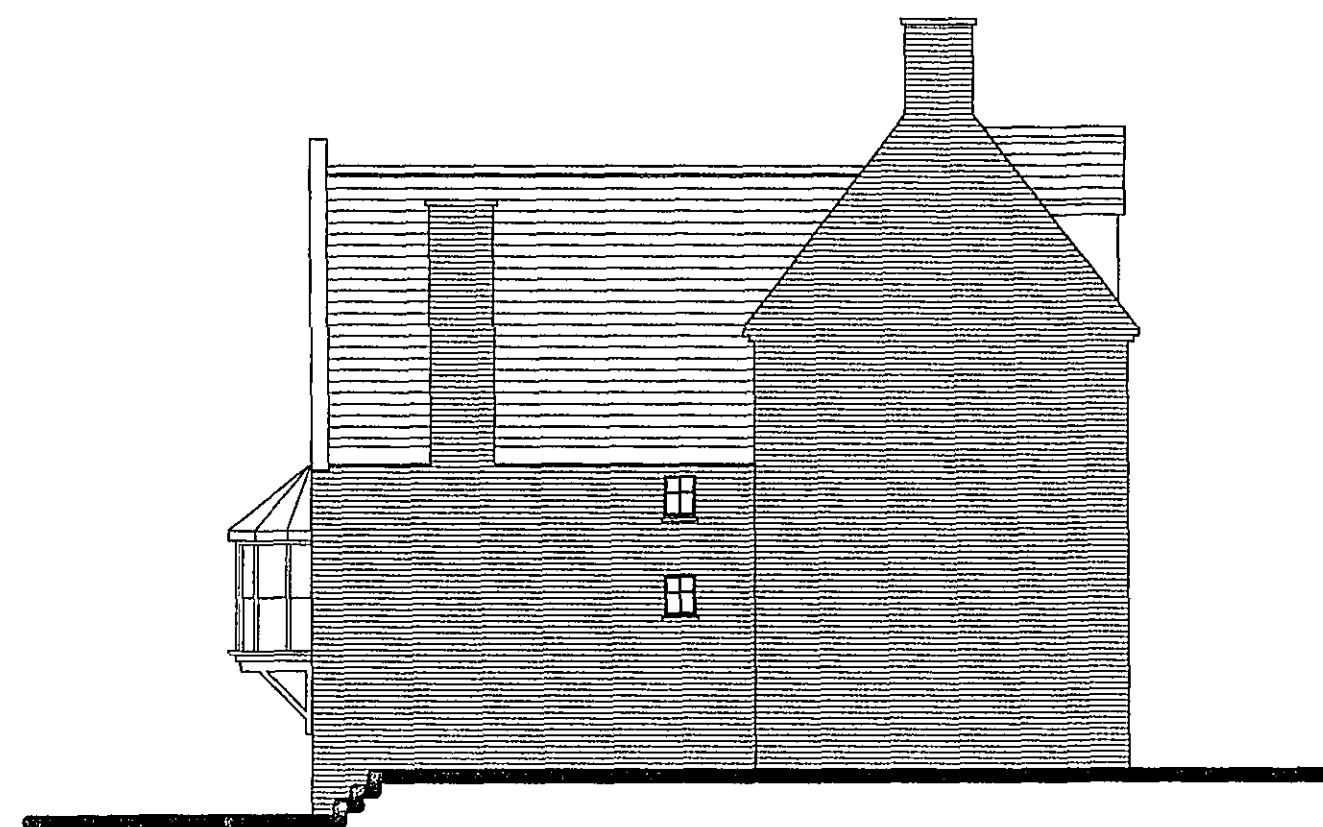


NORTH ELEVATION




EAST ELEVATION

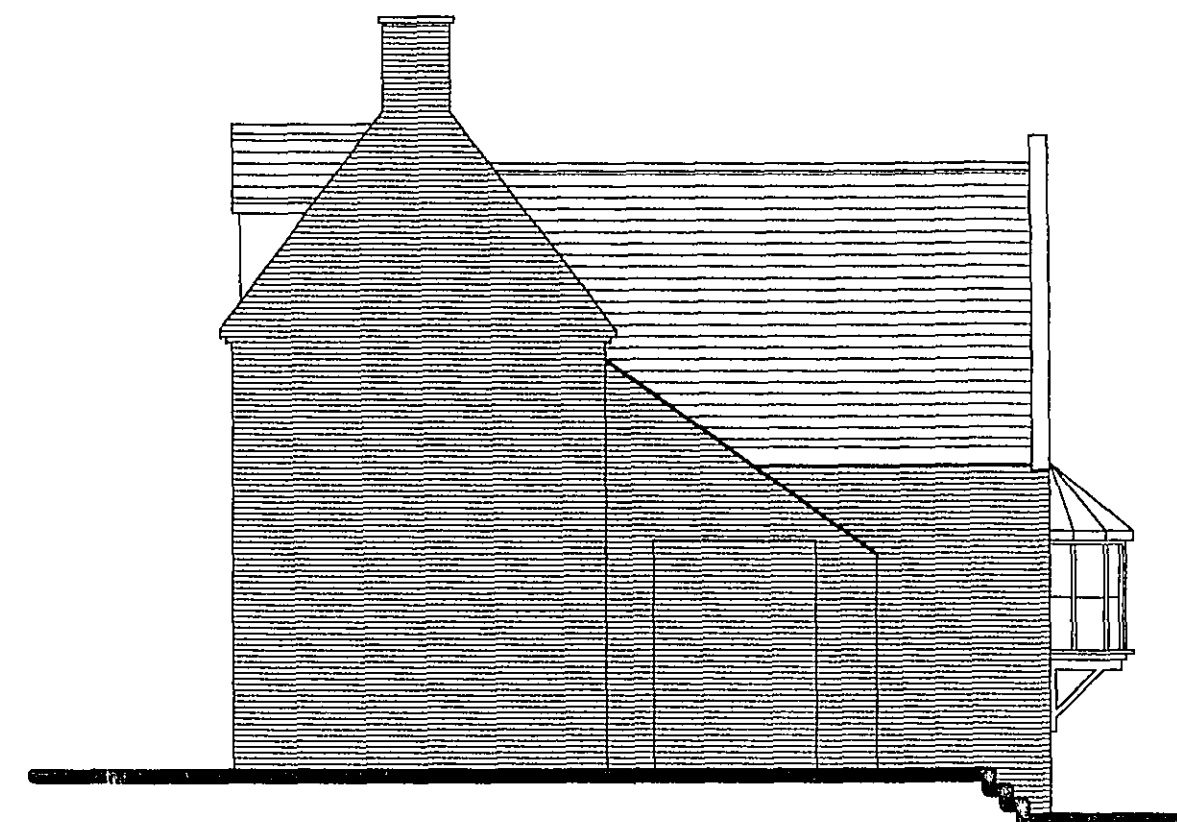

SOUTH ELEVATION

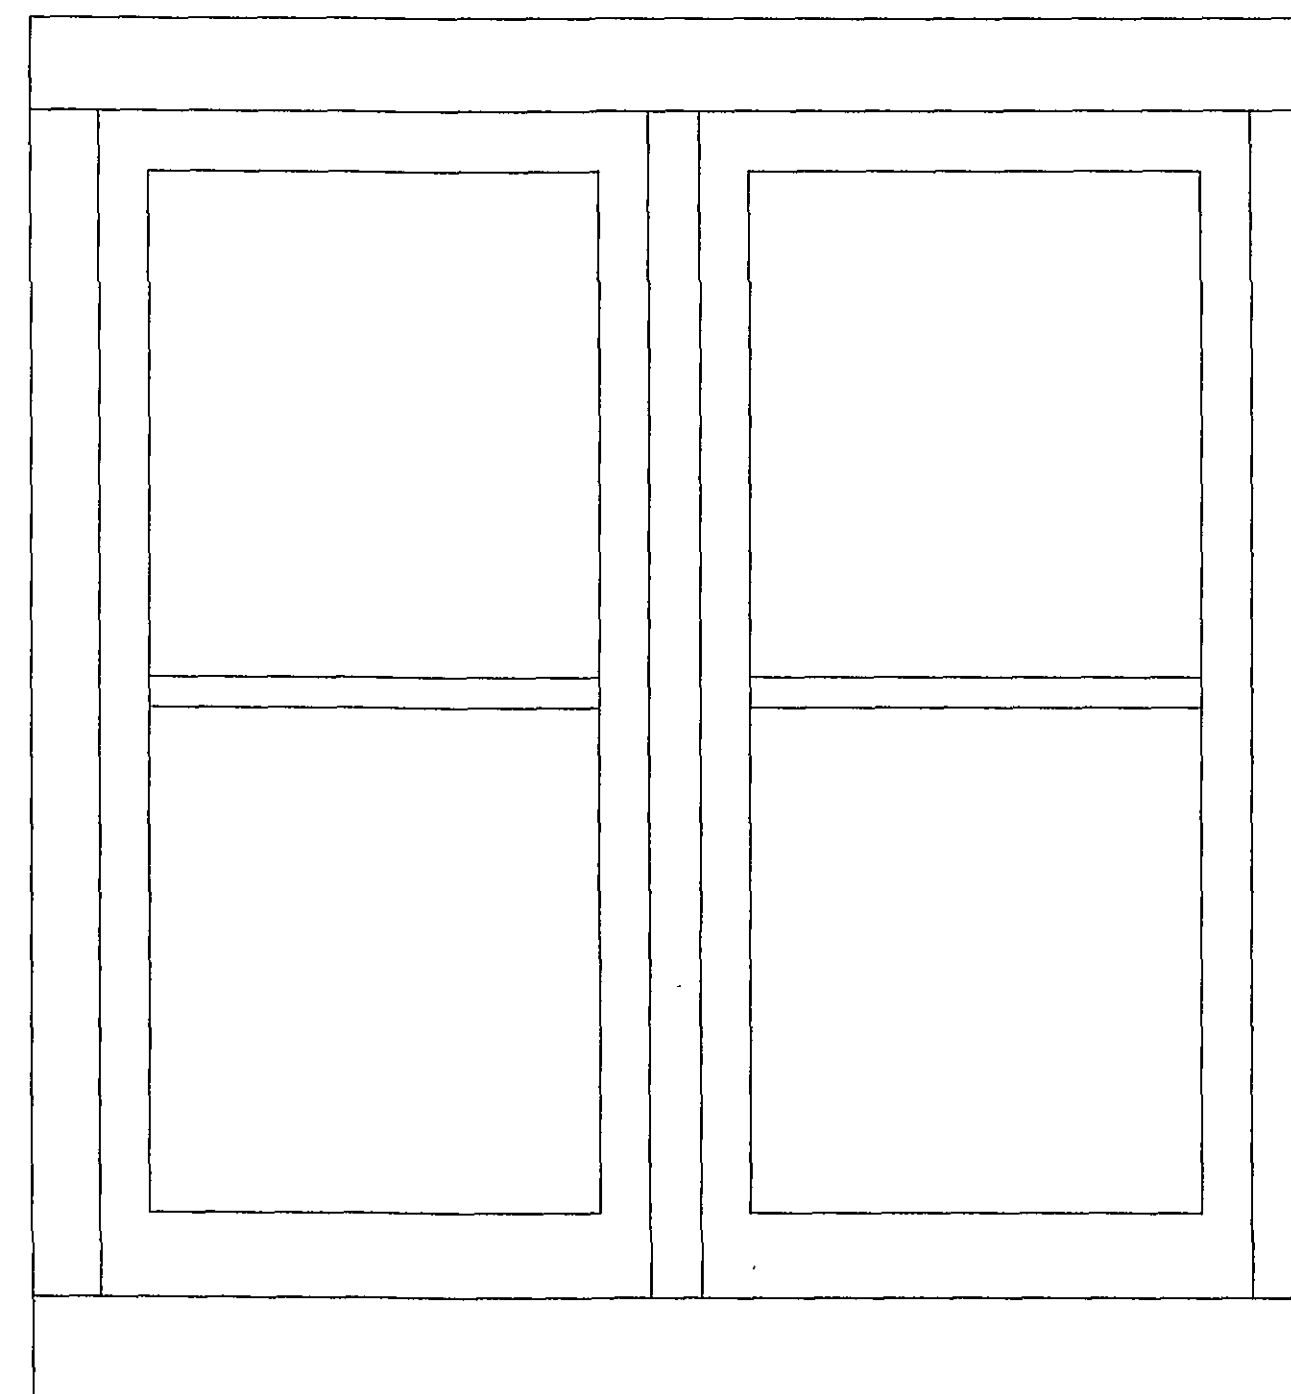

ELEVATION

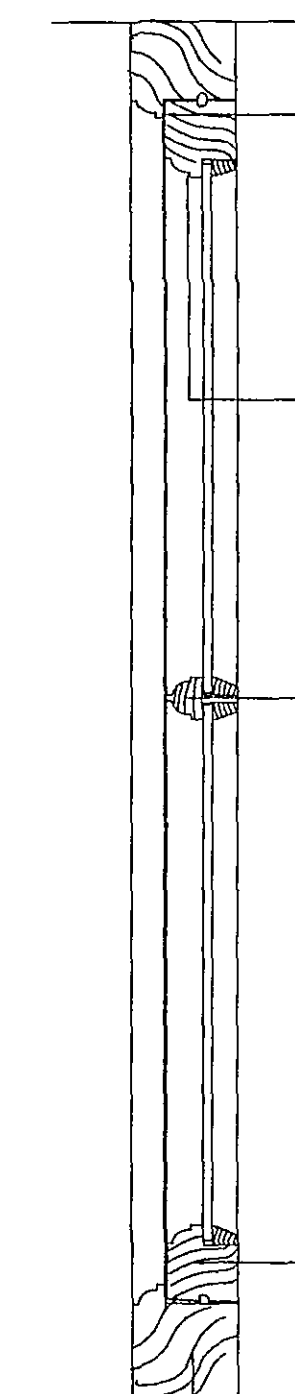

Neoprene draught excluders.

Traditional lambs tounge mouldings.


Ex 50mm x 28mm softwood glazing bar.

Ex 63mm x 50mm bottom chord.

Ex 75mm x 63mm softwood bottom rail.


SECTION

Ex 70mm x 63mm softwood framing.

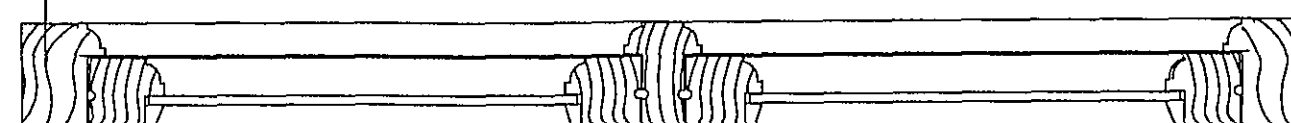


Ex 50mm x 50mm softwood opening light.


PLAN

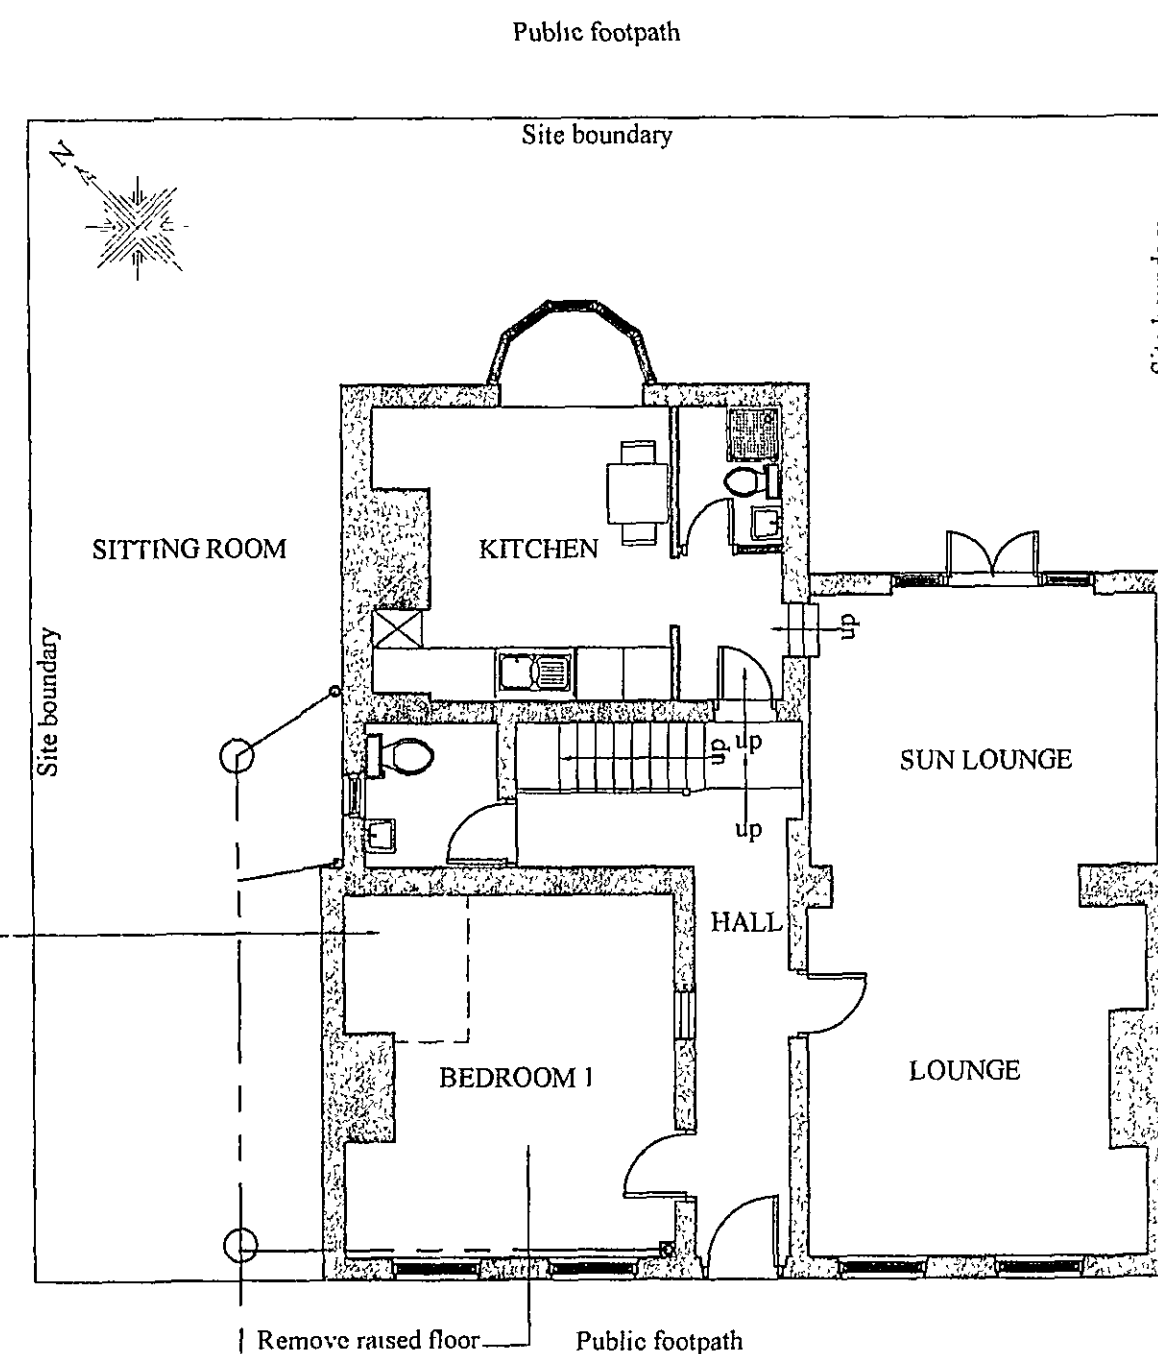

GROUND FLOOR PLAN
DOUBLE STREET

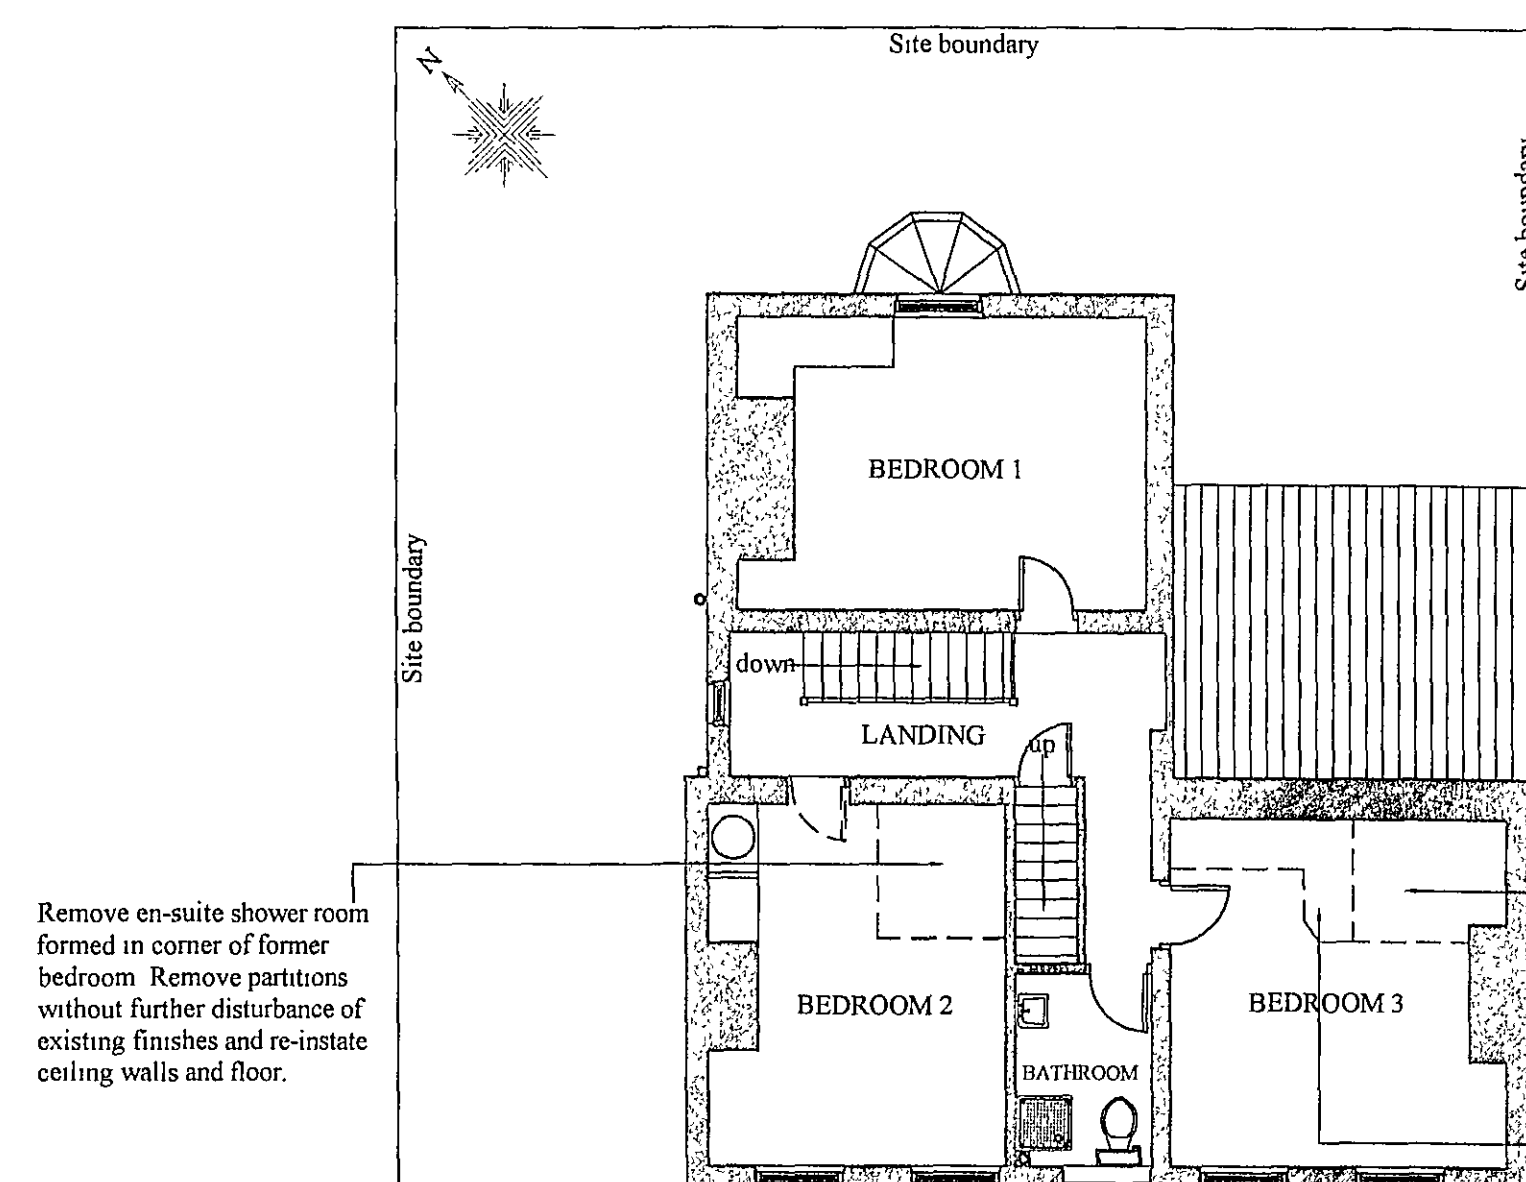


FIRST FLOOR PLAN

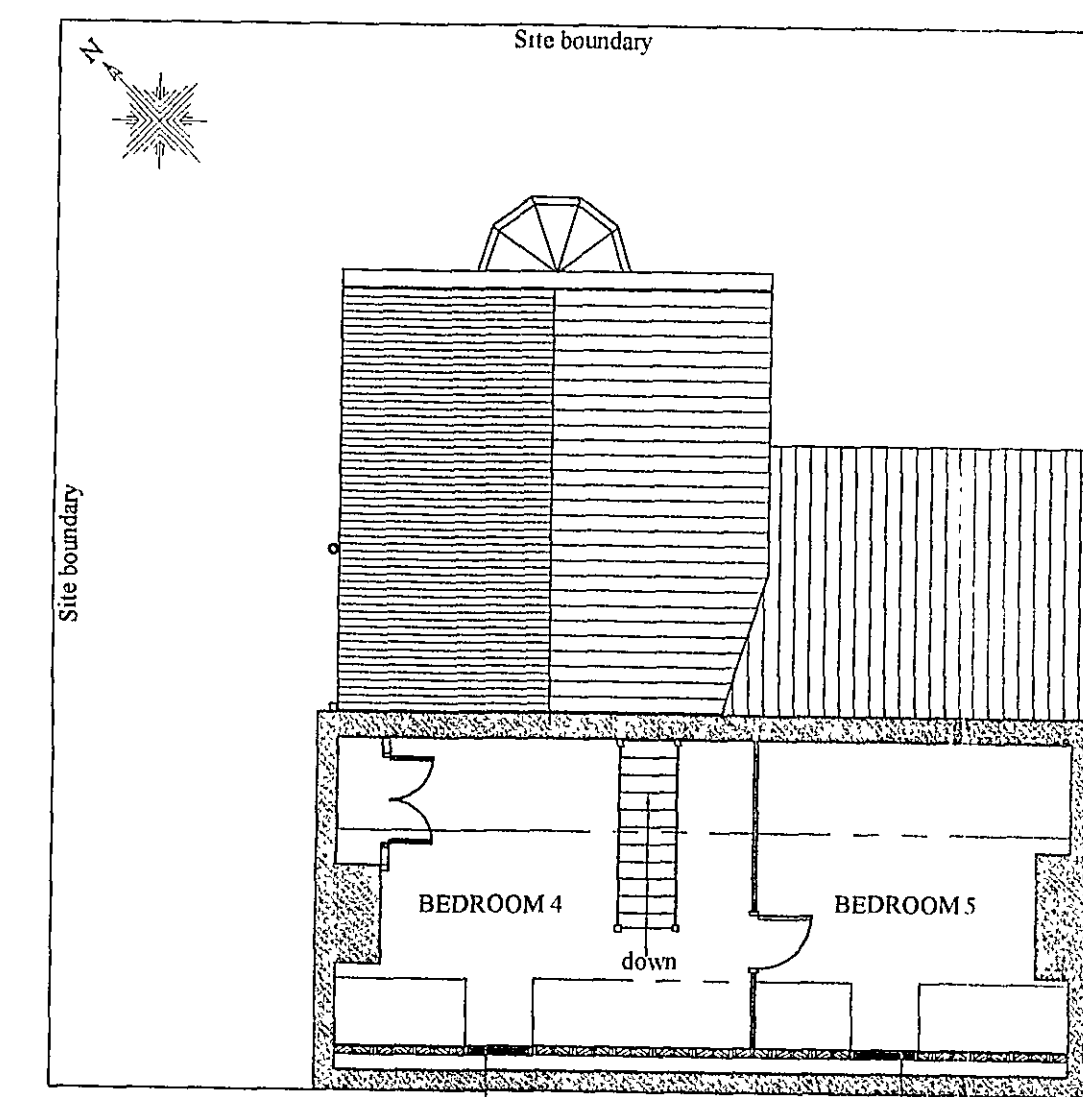

SECOND FLOOR PLAN

DETERMINED
PLAN

17 JUL 2008
0806/08

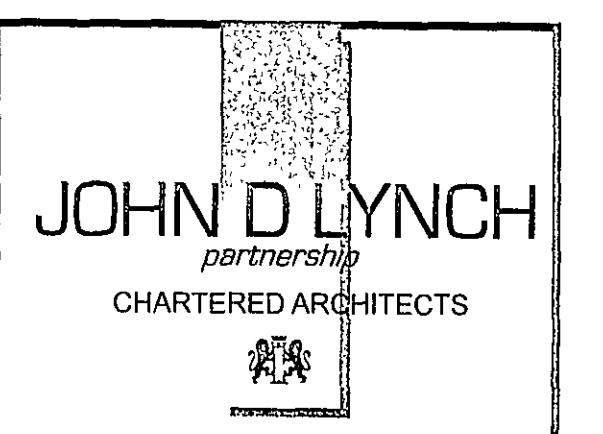

Client Ms Teresa Knapp	
Project Listed building rectification works and Change of Use from Offices to Residential	
Drawing Plans, photographs, detail of timber sash window & elevations of proposed works to dwelling.	
Date March 2008	Drawn Jdl
Job No 1677	Drawing No WD/1
Scale 1:100, 1:5	
Revisions	
John D Lynch Dip. Arch (Dundee) ARIBA, AABC 28 Ilwrick Street, Spalding, Leics PE11 1QF Tel: 01775 724187, Fax: 01775 724187 Mobile: 07506749642 Email: johndlynchArch@aol.com	