



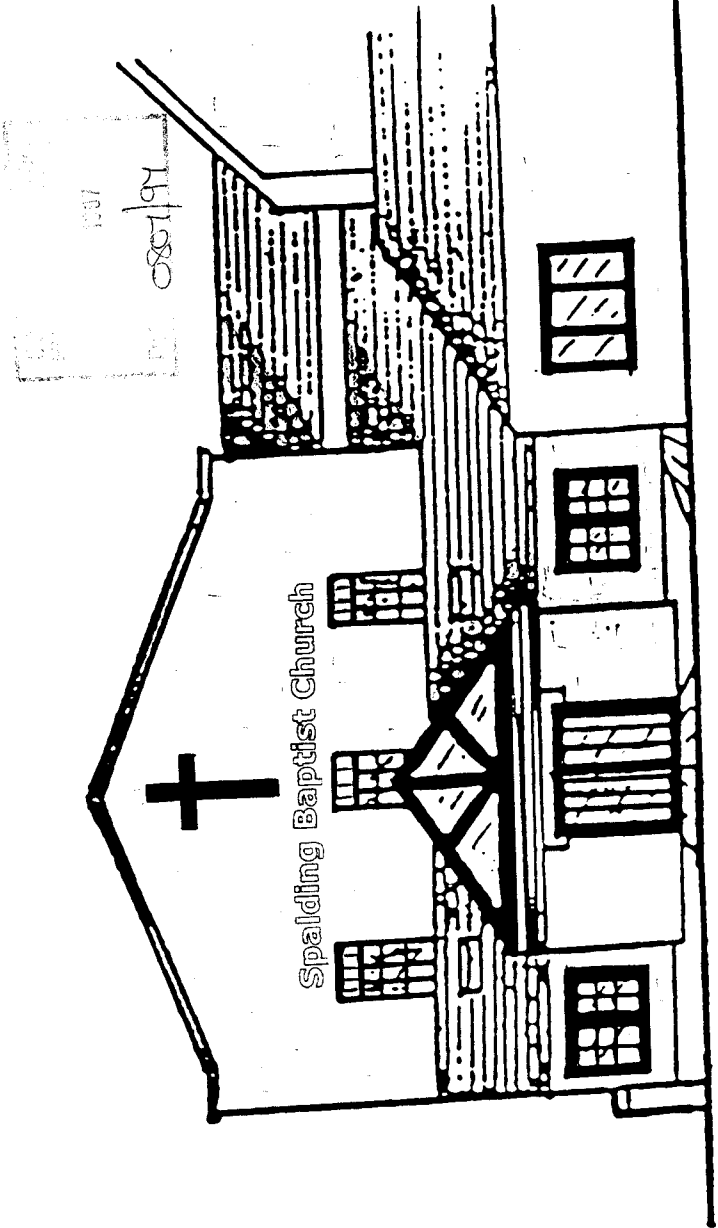

1937
11/18/97

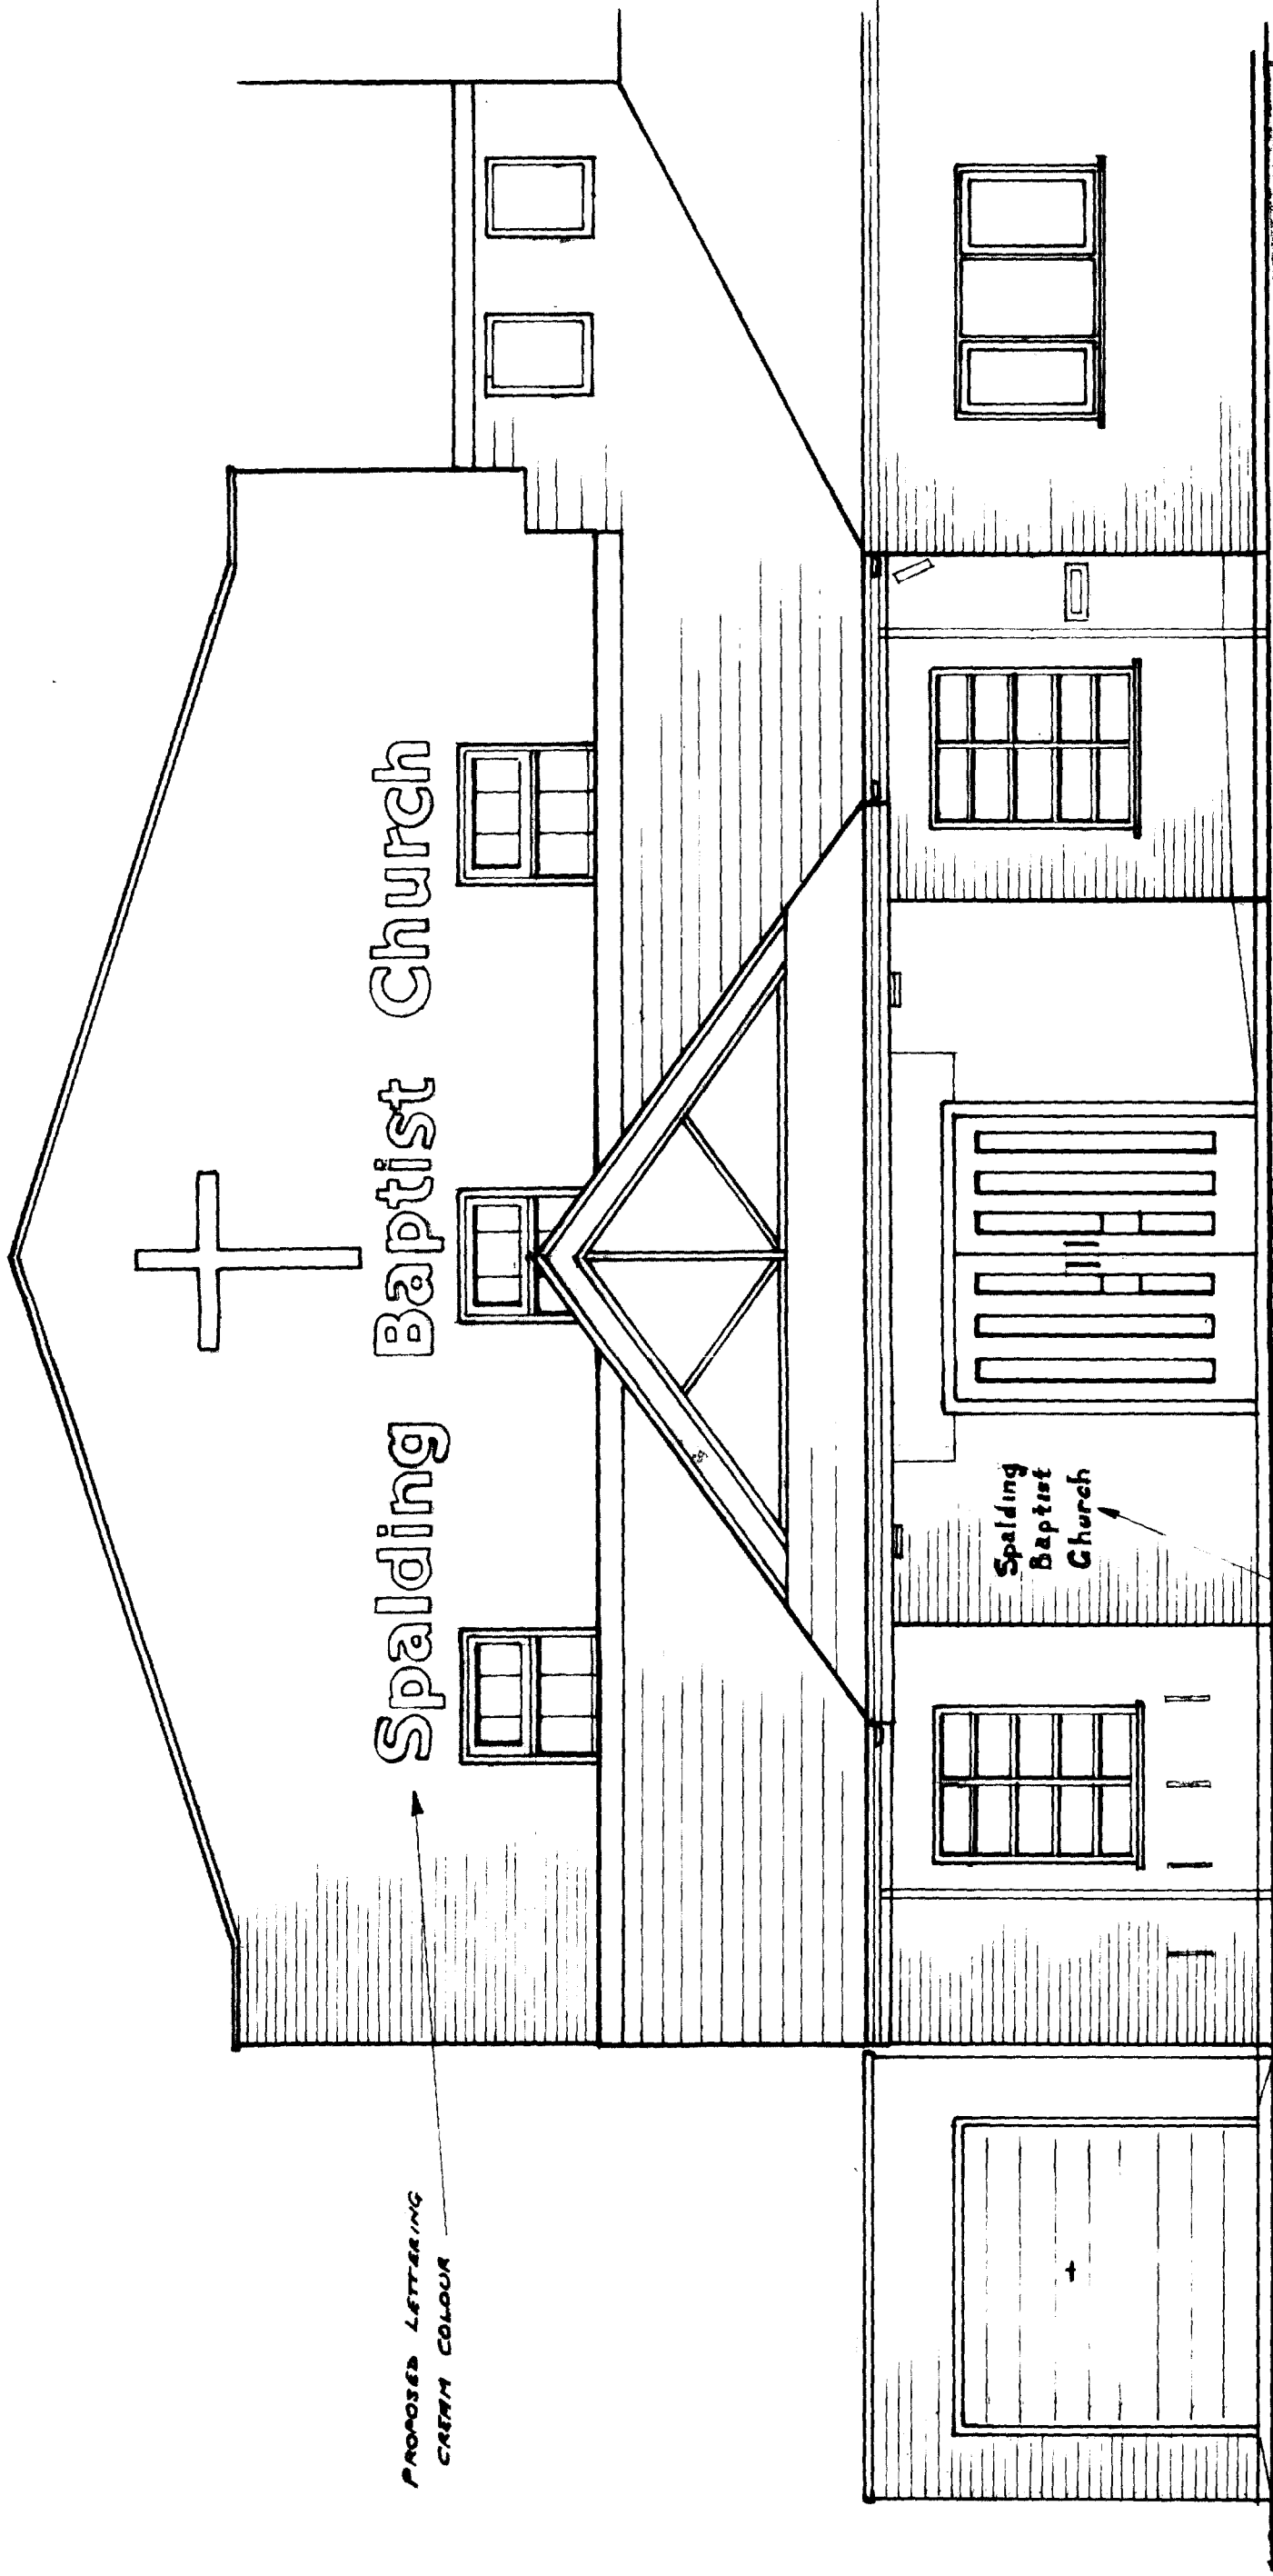

PROPOSED LETTERING
CARENA COLOUR

Spalding
Baptist
Church

EXISTING LETTERING
(TO REMAIN)

EXISTING FRONT ELEVATION TO SWAN STREET

DETERMINED
PLAN

SCALE 1:50

SOUTH HOLLAND DO
HOUSING & PLANNING

16 OCT 1997

Ref: 807/97

DATE: OCT 97 BY: MR

PROPOSED SIGN FOR SPALDING BAPTIST CHURCH, SWAN STREET, SPALDING, LINCS