




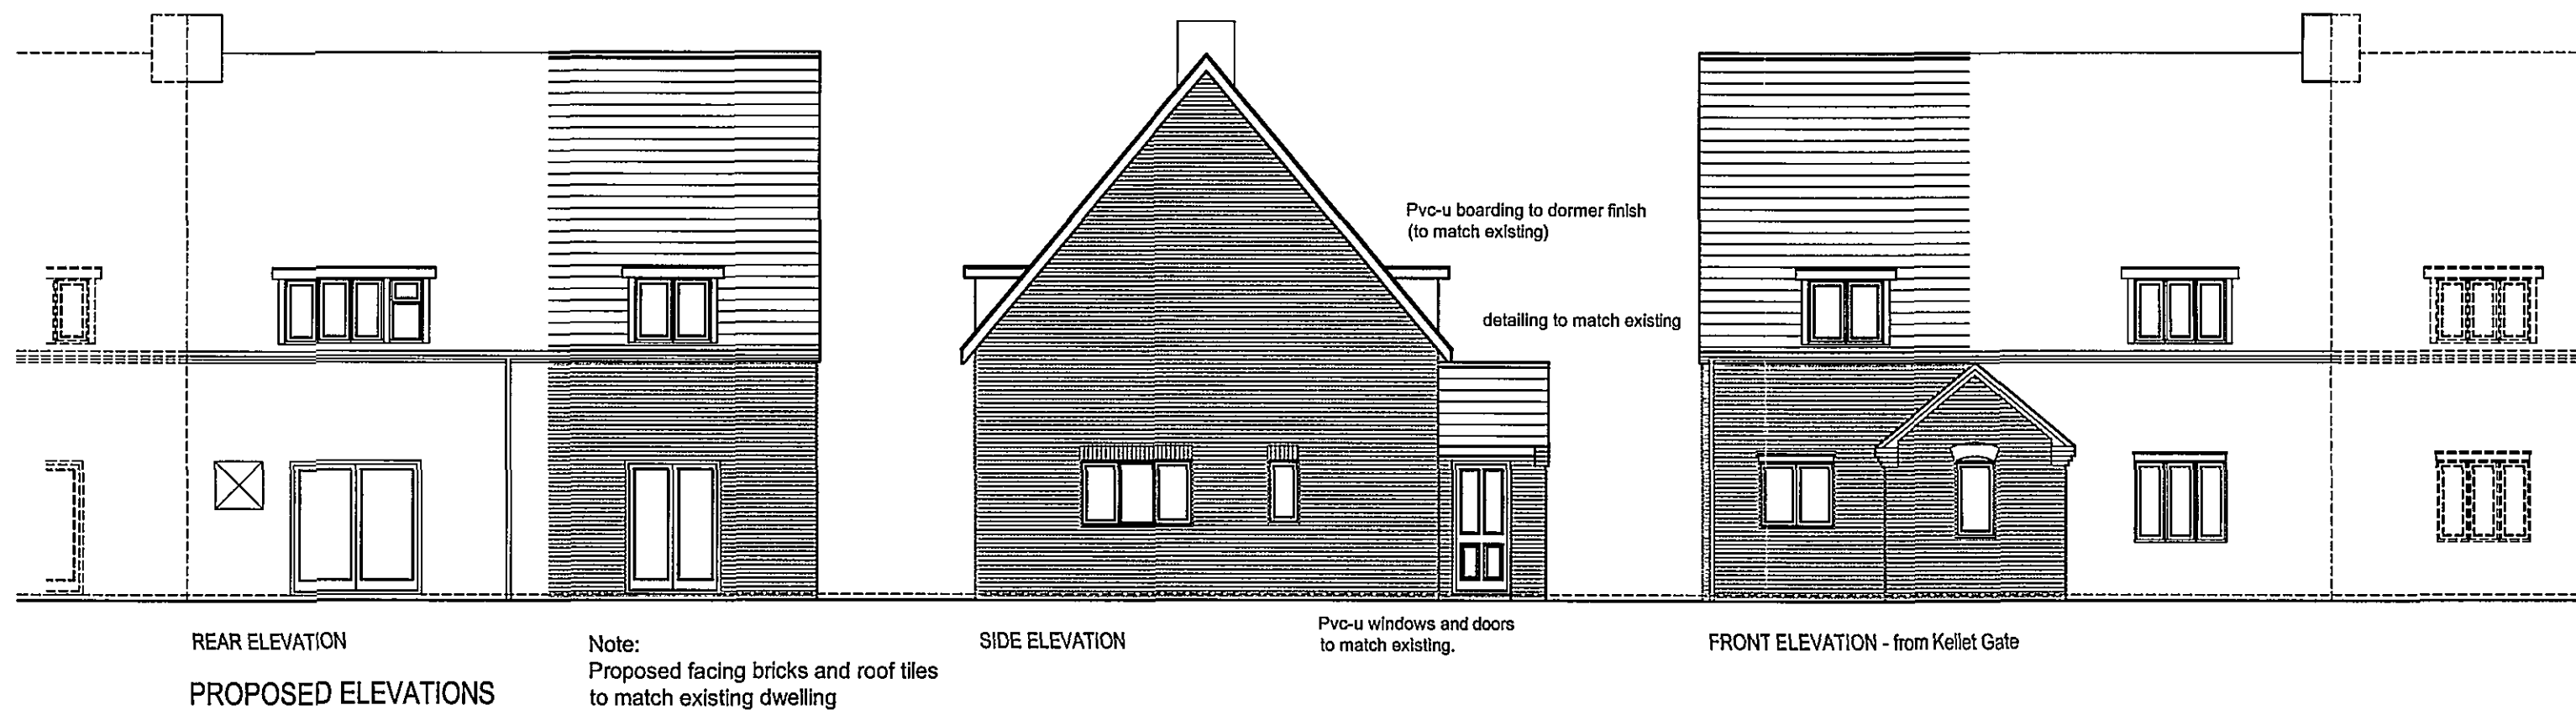


Note:
Demolish existing single storey extension and erect
Two storey side extension and front entrance porch.

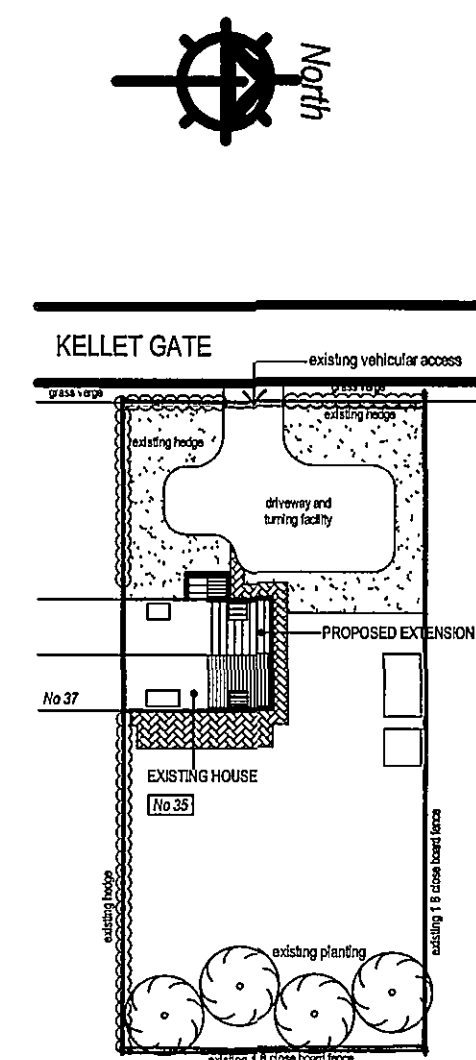

BLOCK PLAN
1:500

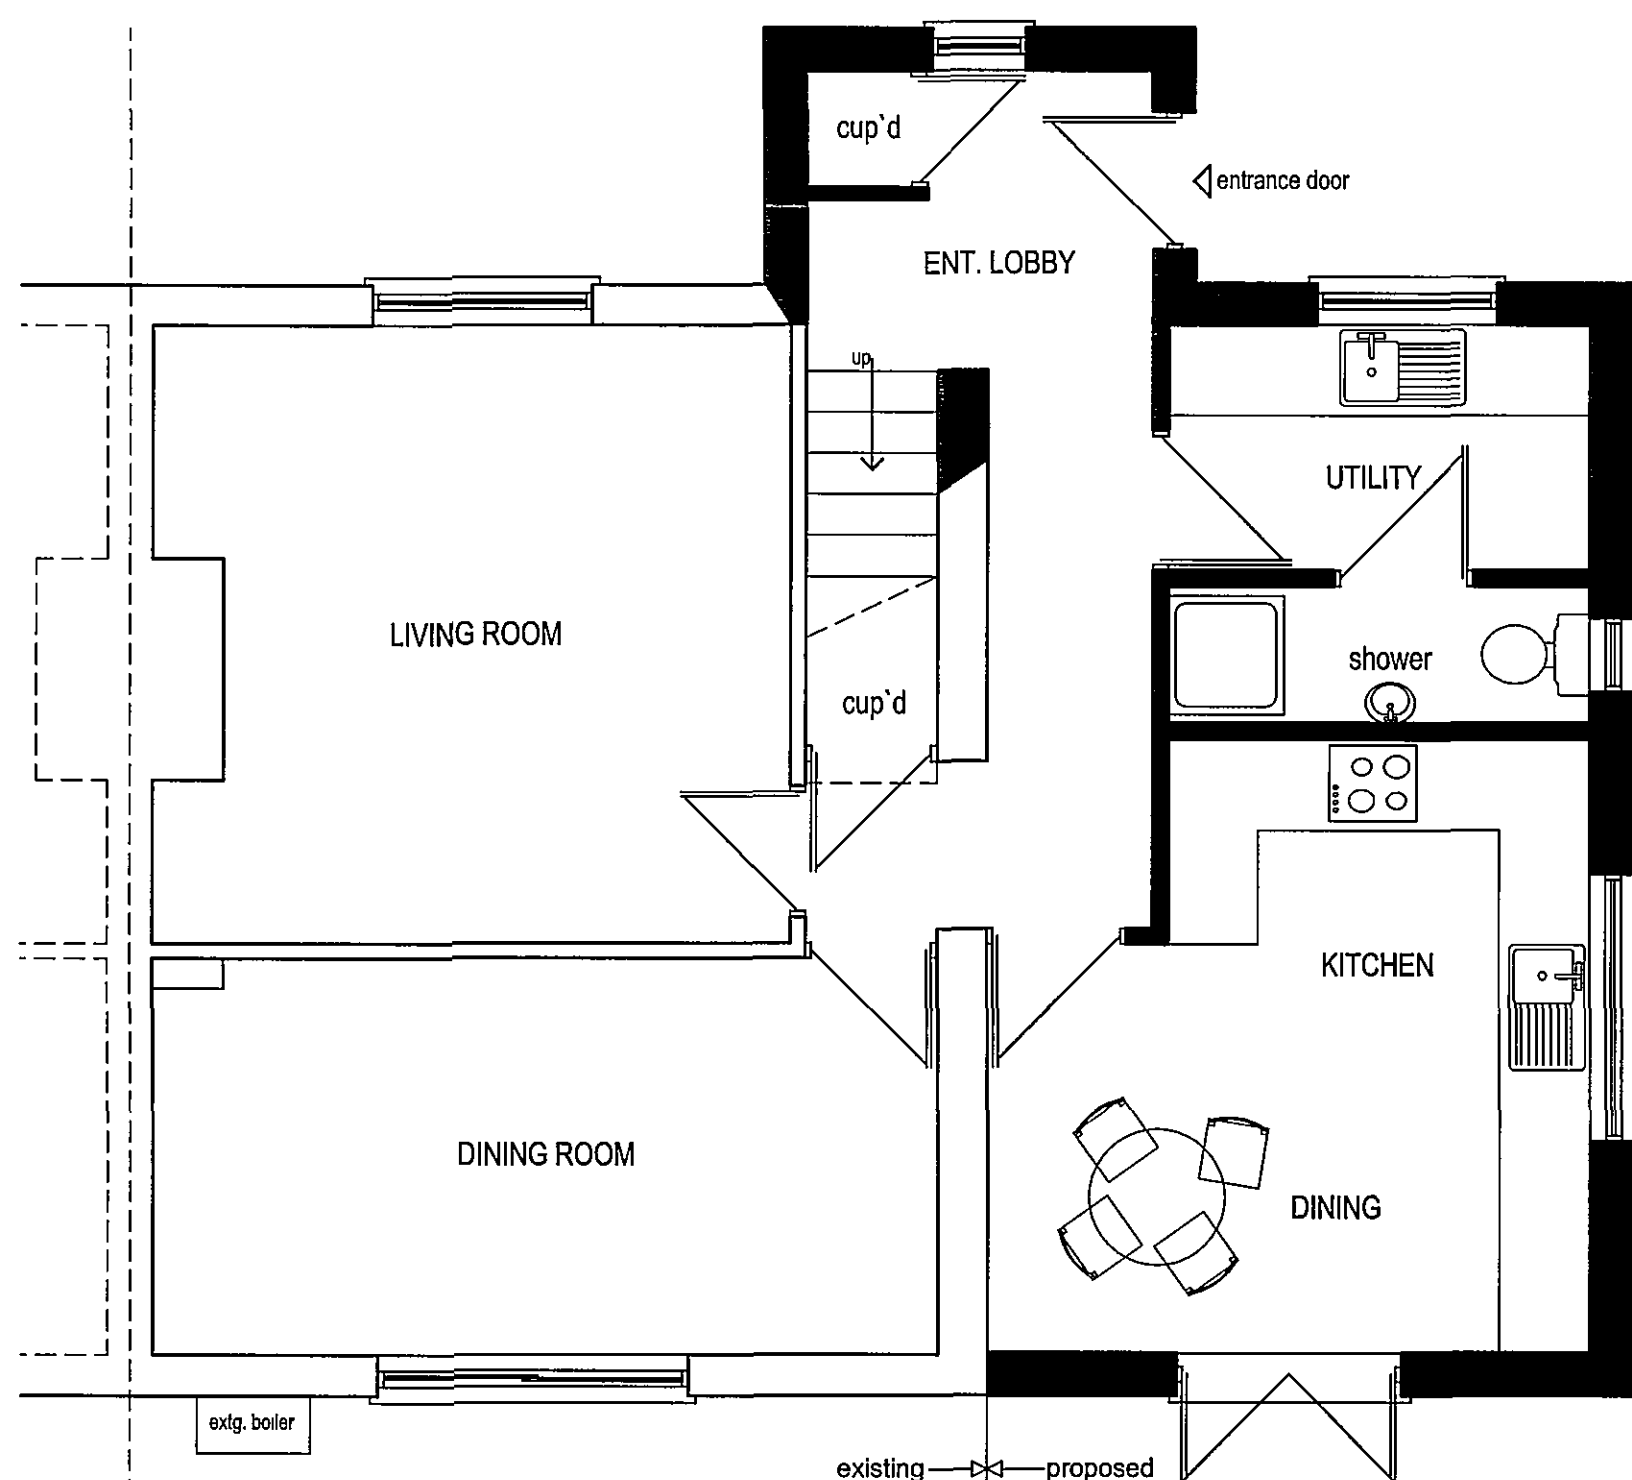

GROUND FLOOR PLAN - AS PROPOSED

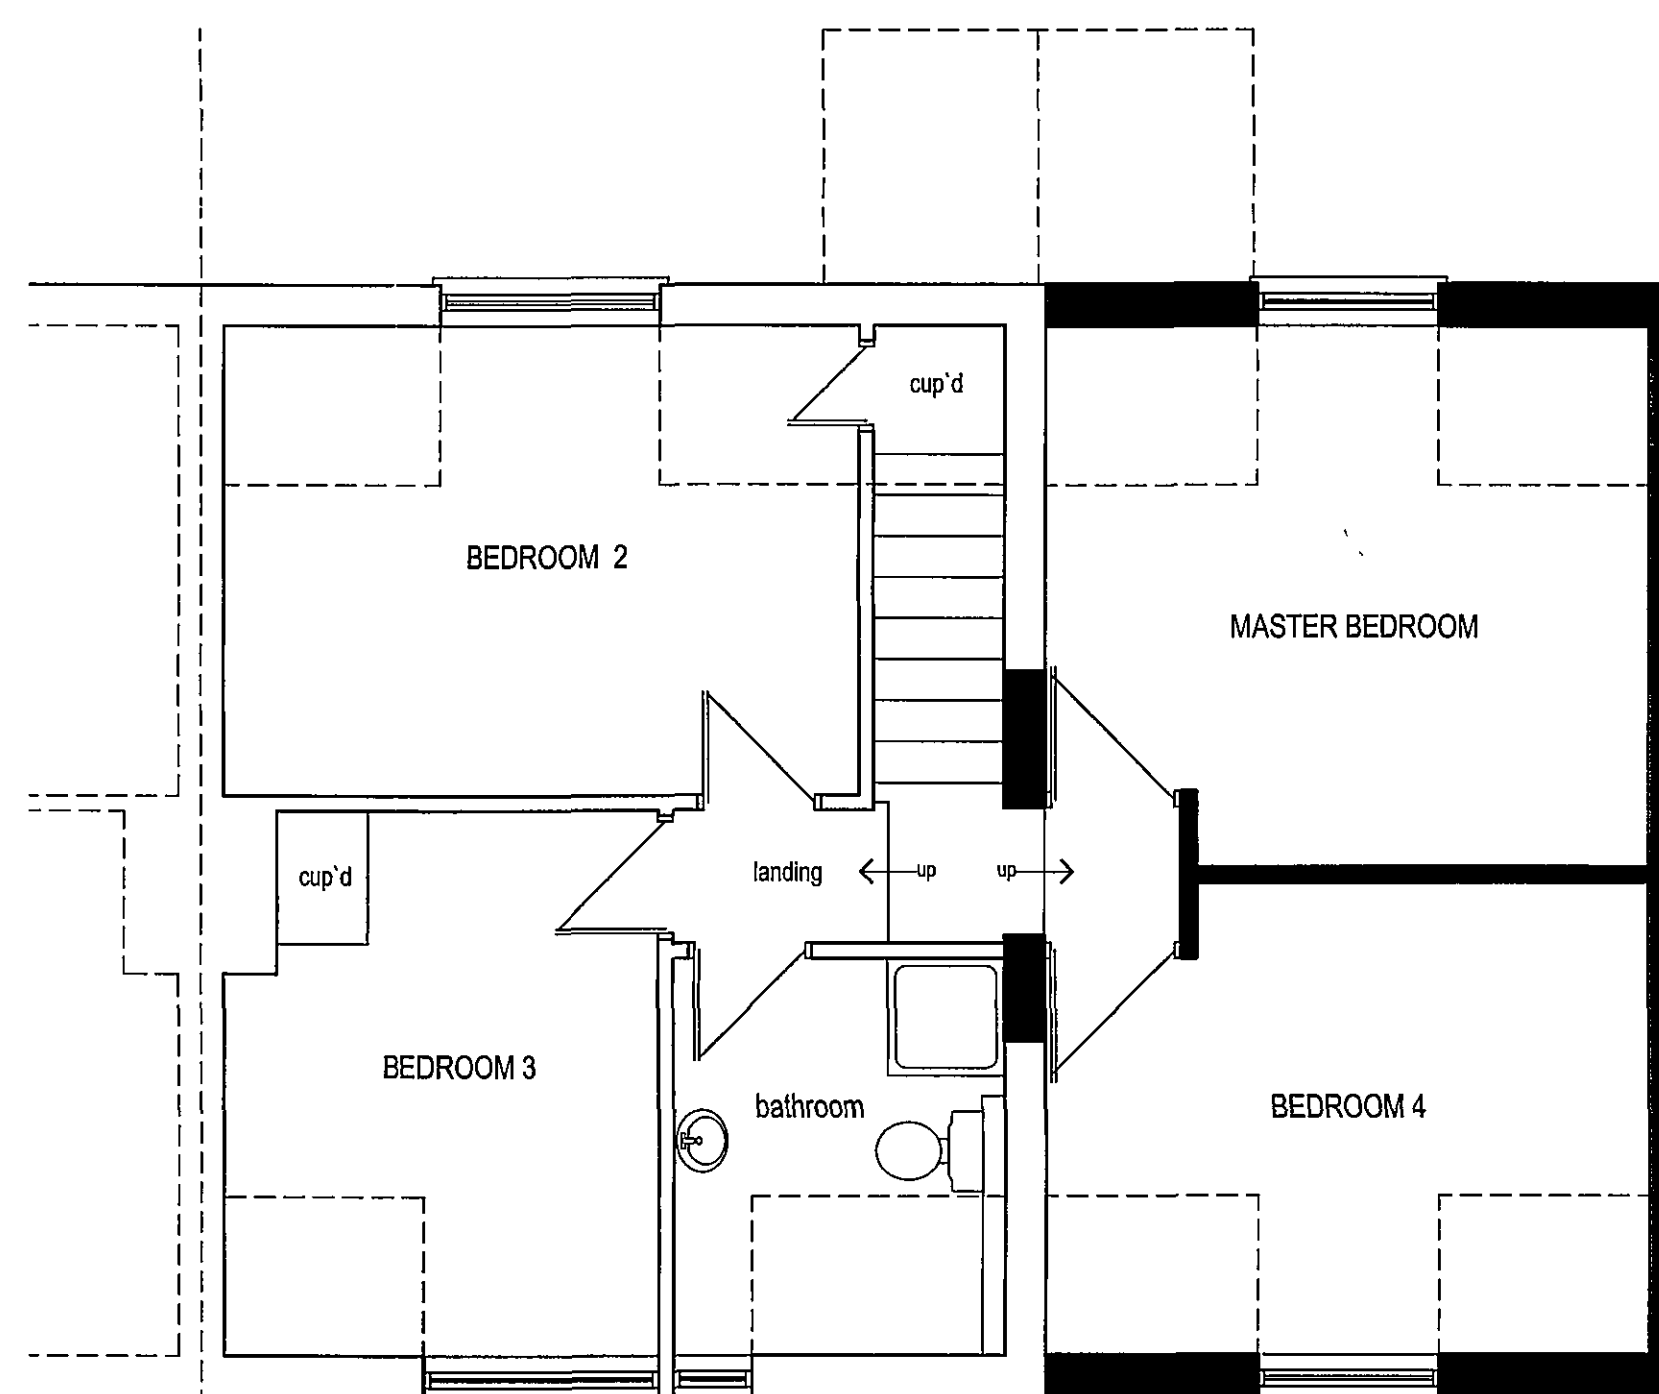

FIRST FLOOR PLAN - AS PROPOSED

**DETERMINED
PLAN**

SHDC
PLANNING & DEVELOPMENT
14 JUN 2007
Ref. 0808107

PROPOSAL:
PROPOSED EXTENSION FOR:
MR & MRS D BROWN
35 KELLET GATE
SPALDING, LINCS.
PE12 6EH

DRAWING:
FLOOR PLANS, ELEVATIONS
AND BLOCK PLAN

SCALE: 1:50, 1:100, 1:500 DATE: JUNE 2007 DRG No: brown/plan B