




REAR ELEVATION
EXISTING ELEVATIONS

SIDE ELEVATION


FRONT ELEVATION - from Kellet Gate

Note:
Demolish existing single storey extension and erect
Two storey side extension and front entrance porch.

**DETERMINED
PLAN**

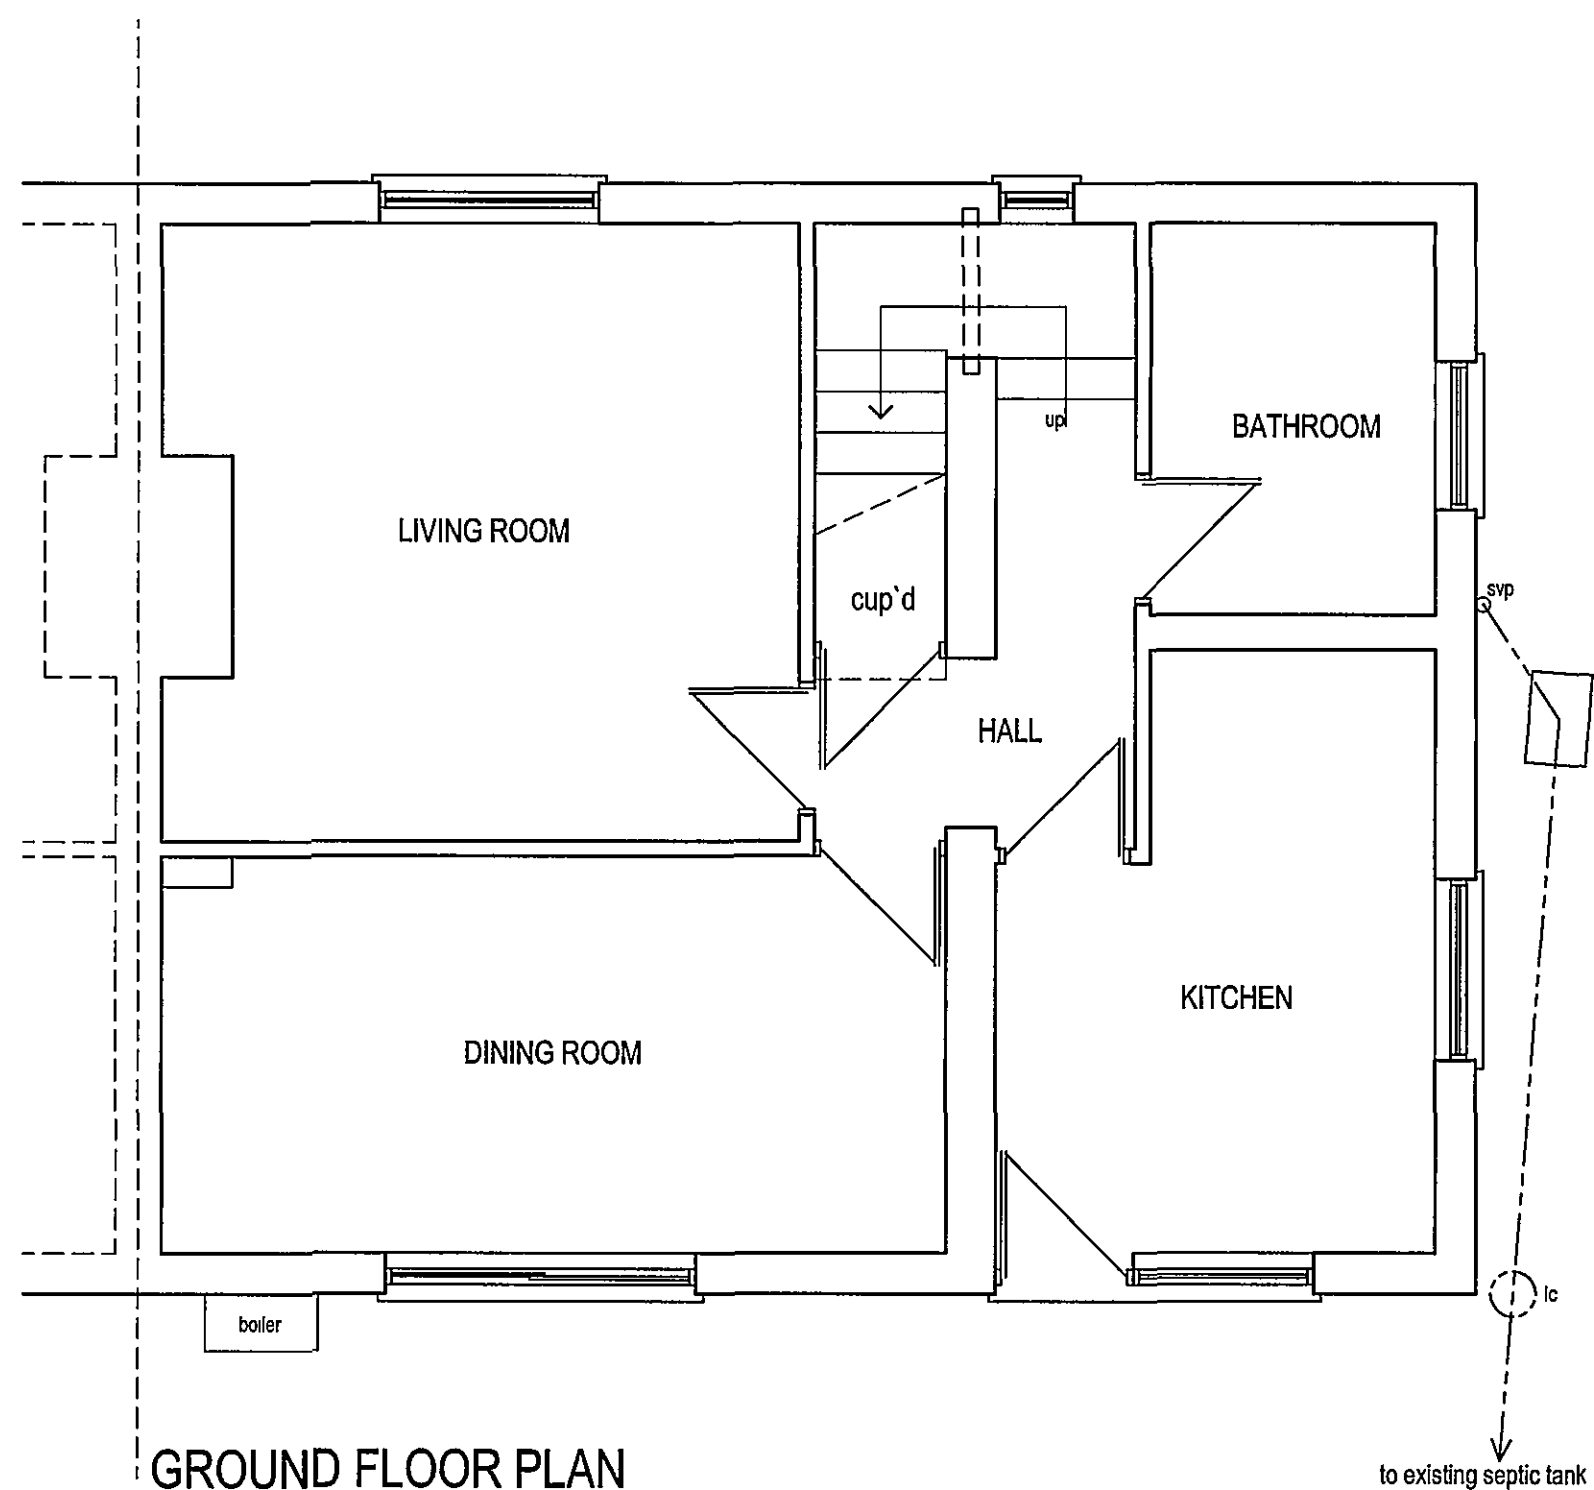

GROUND FLOOR PLAN

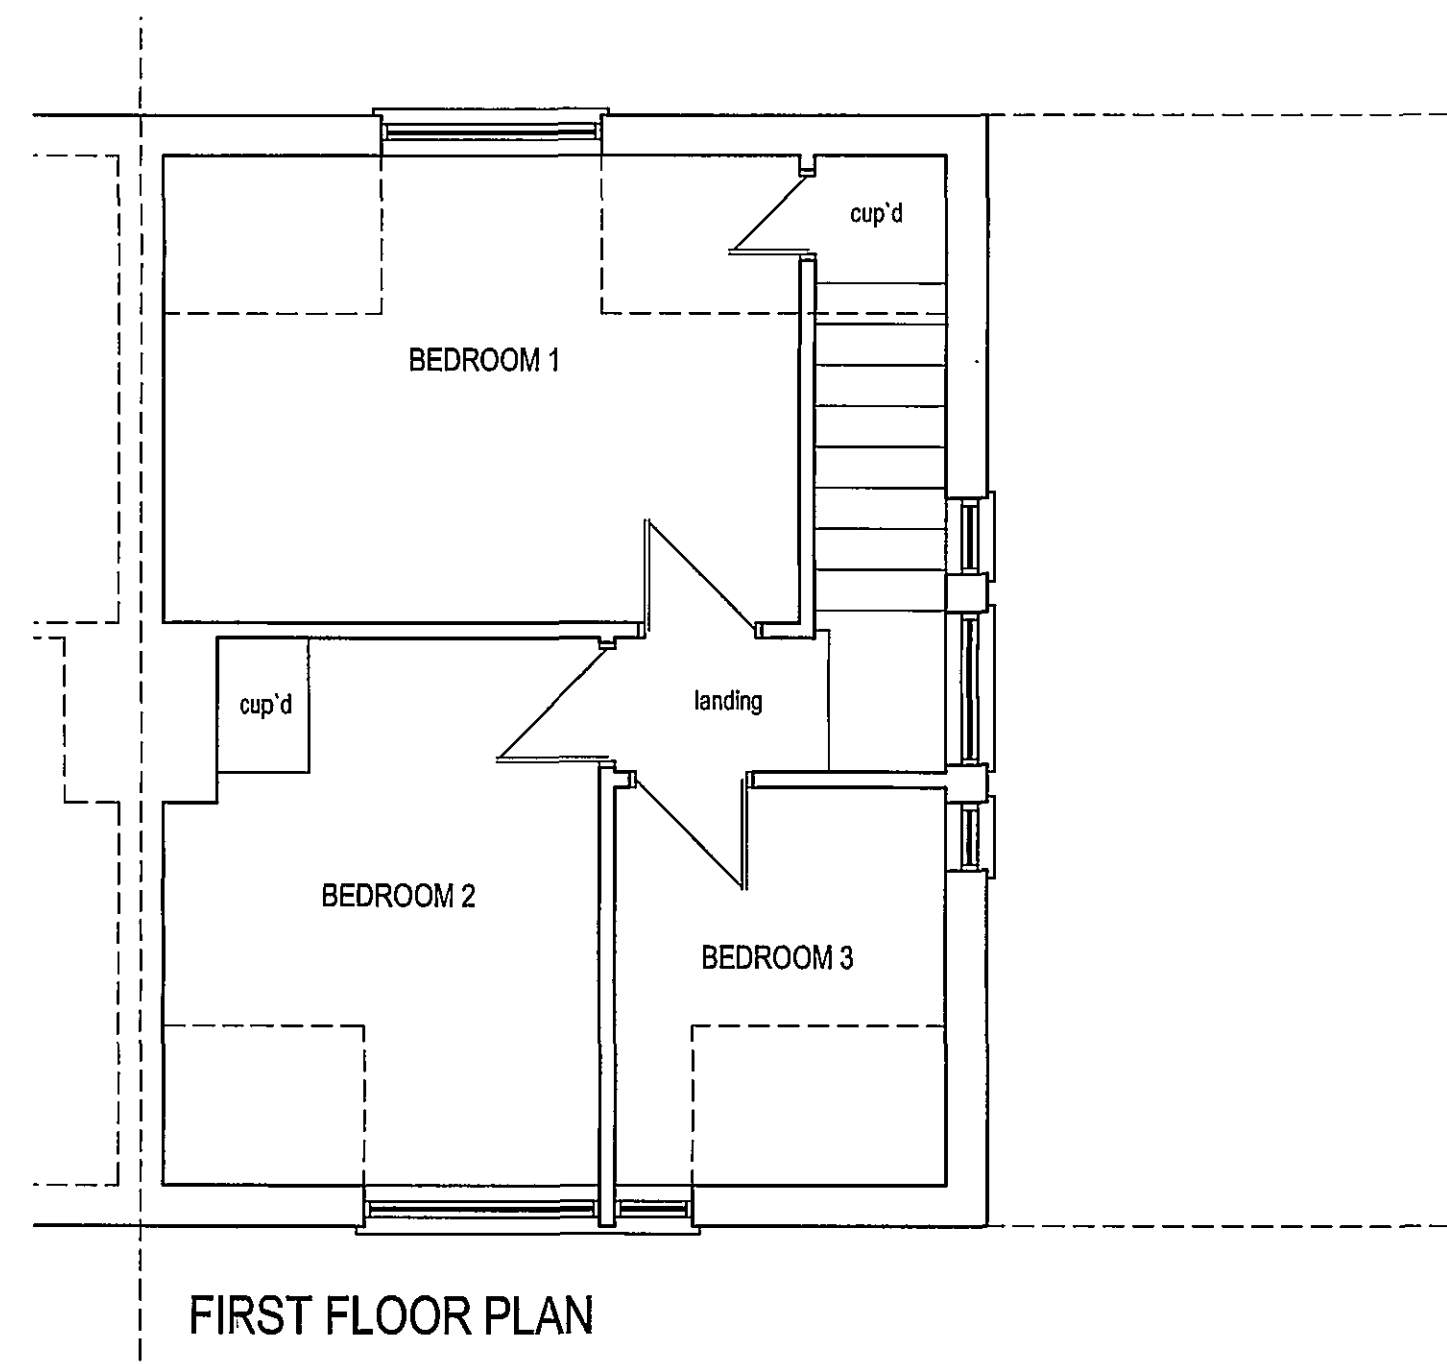

FIRST FLOOR PLAN

**SHDC
PLANNING & DEVELOPMENT**
14 JUN 2007
Ref. 0808/07

PROPOSAL

PROPOSED EXTENSION FOR:
MR & MRS D BROWN
35 KELLET GATE
SPALDING, Lincs.
PE12 6EH

DRAWING

FLOOR PLANS & ELEVATIONS
AS EXISTING

SCALE:
1:50, 1:100

DATE:
MAY 2007

DRG No:
brown/plan A