



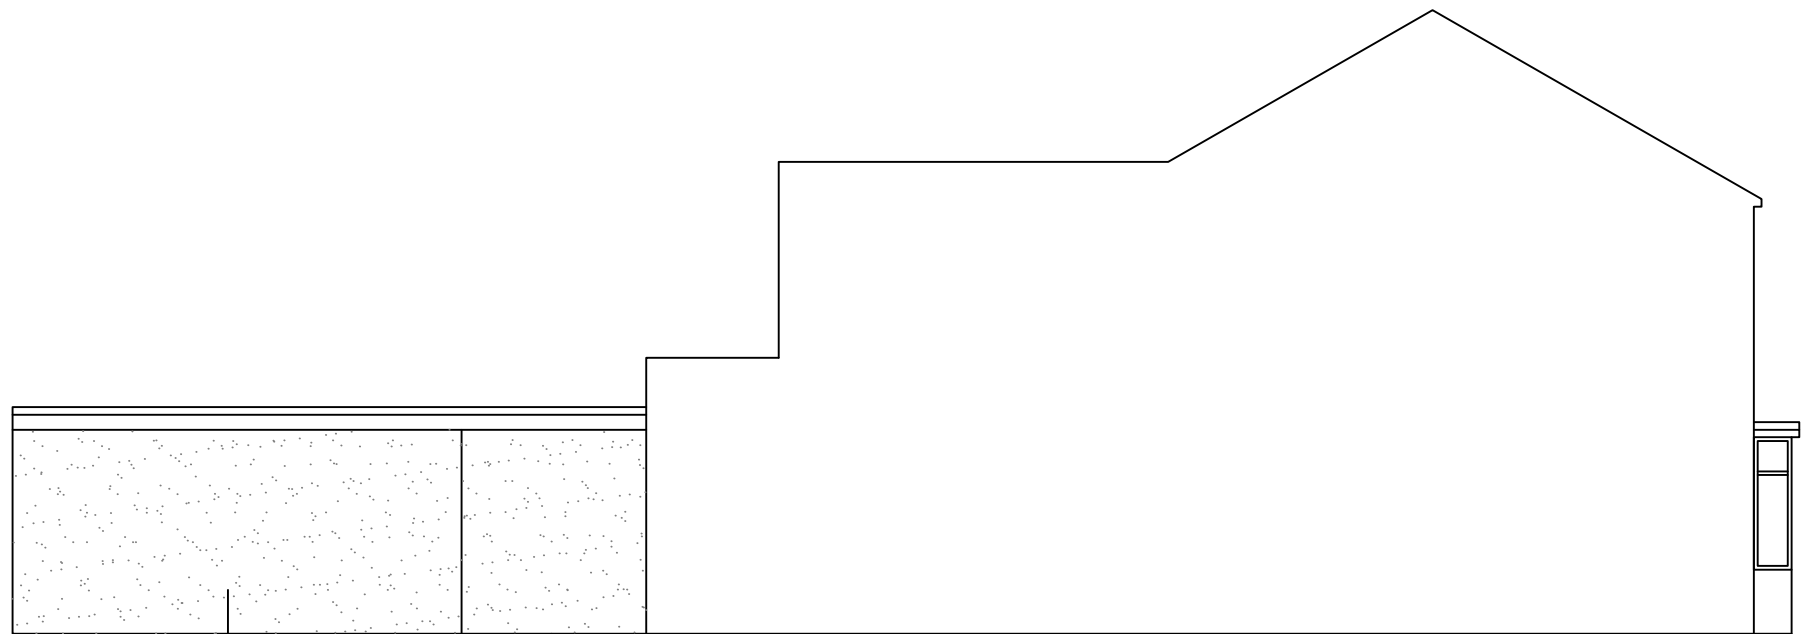


Smooth render finish:
white/cream

Side Elevation

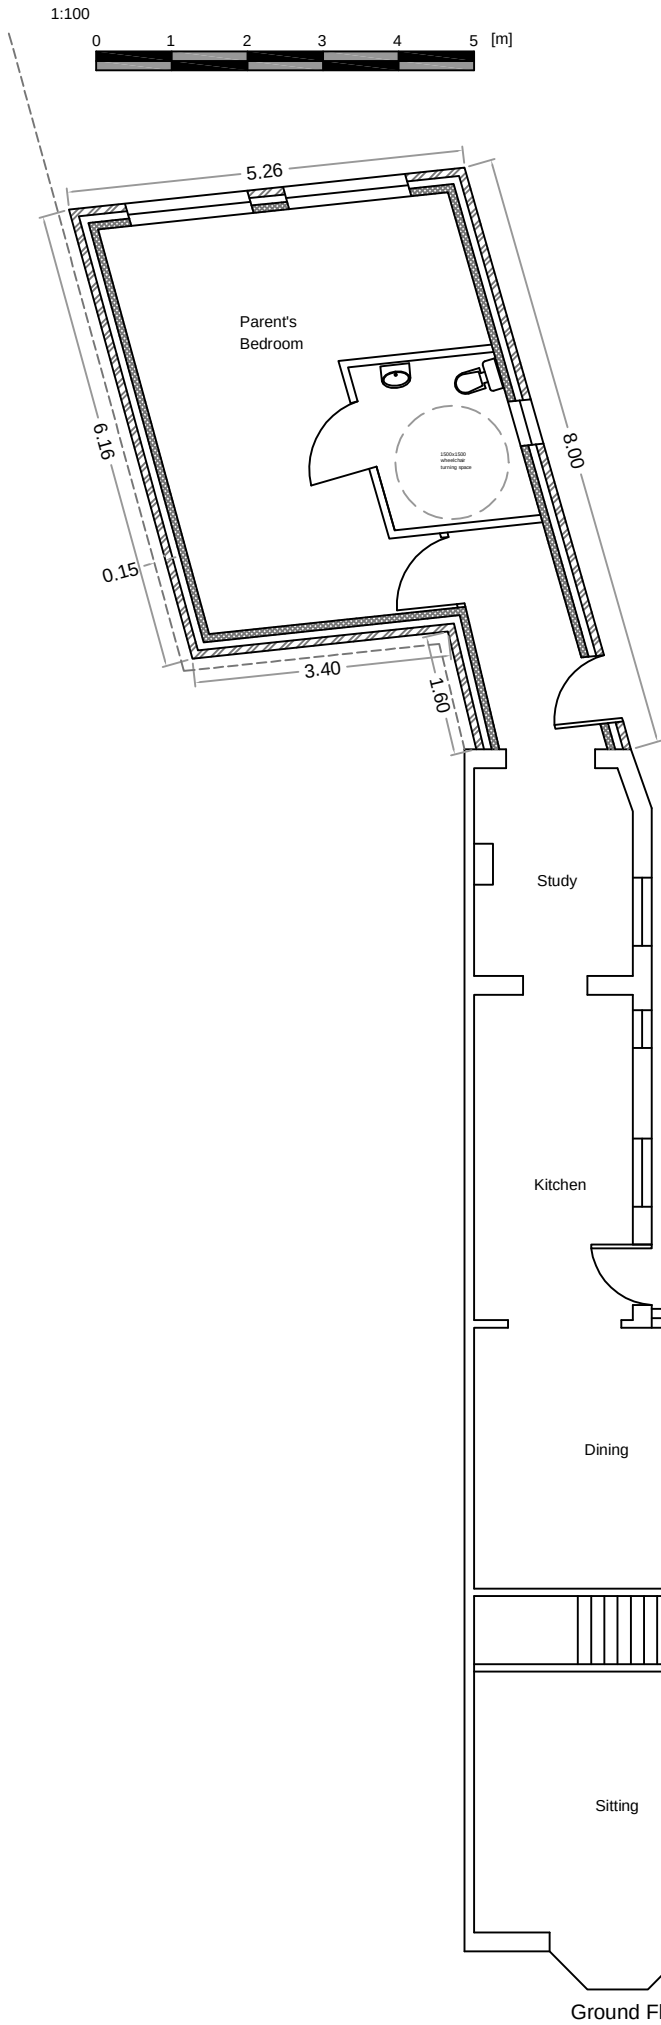

Side Elevation

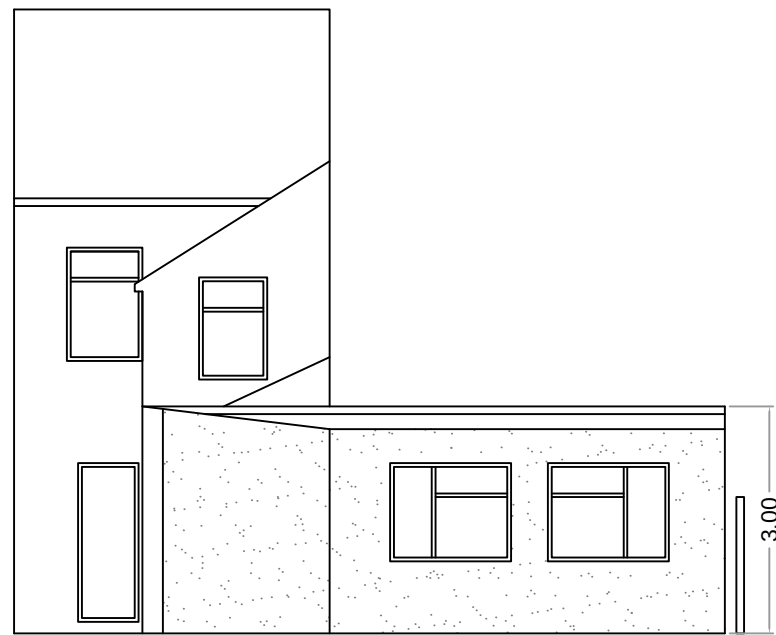

Rear Elevation

Address		
25 Havelock Street		
Drawing Title		
Proposed Elevation and Floor Plan		
Scale: 1/100 @ A3	Drawn: MI 15/08/25	
Drawing No:	003	Rev