



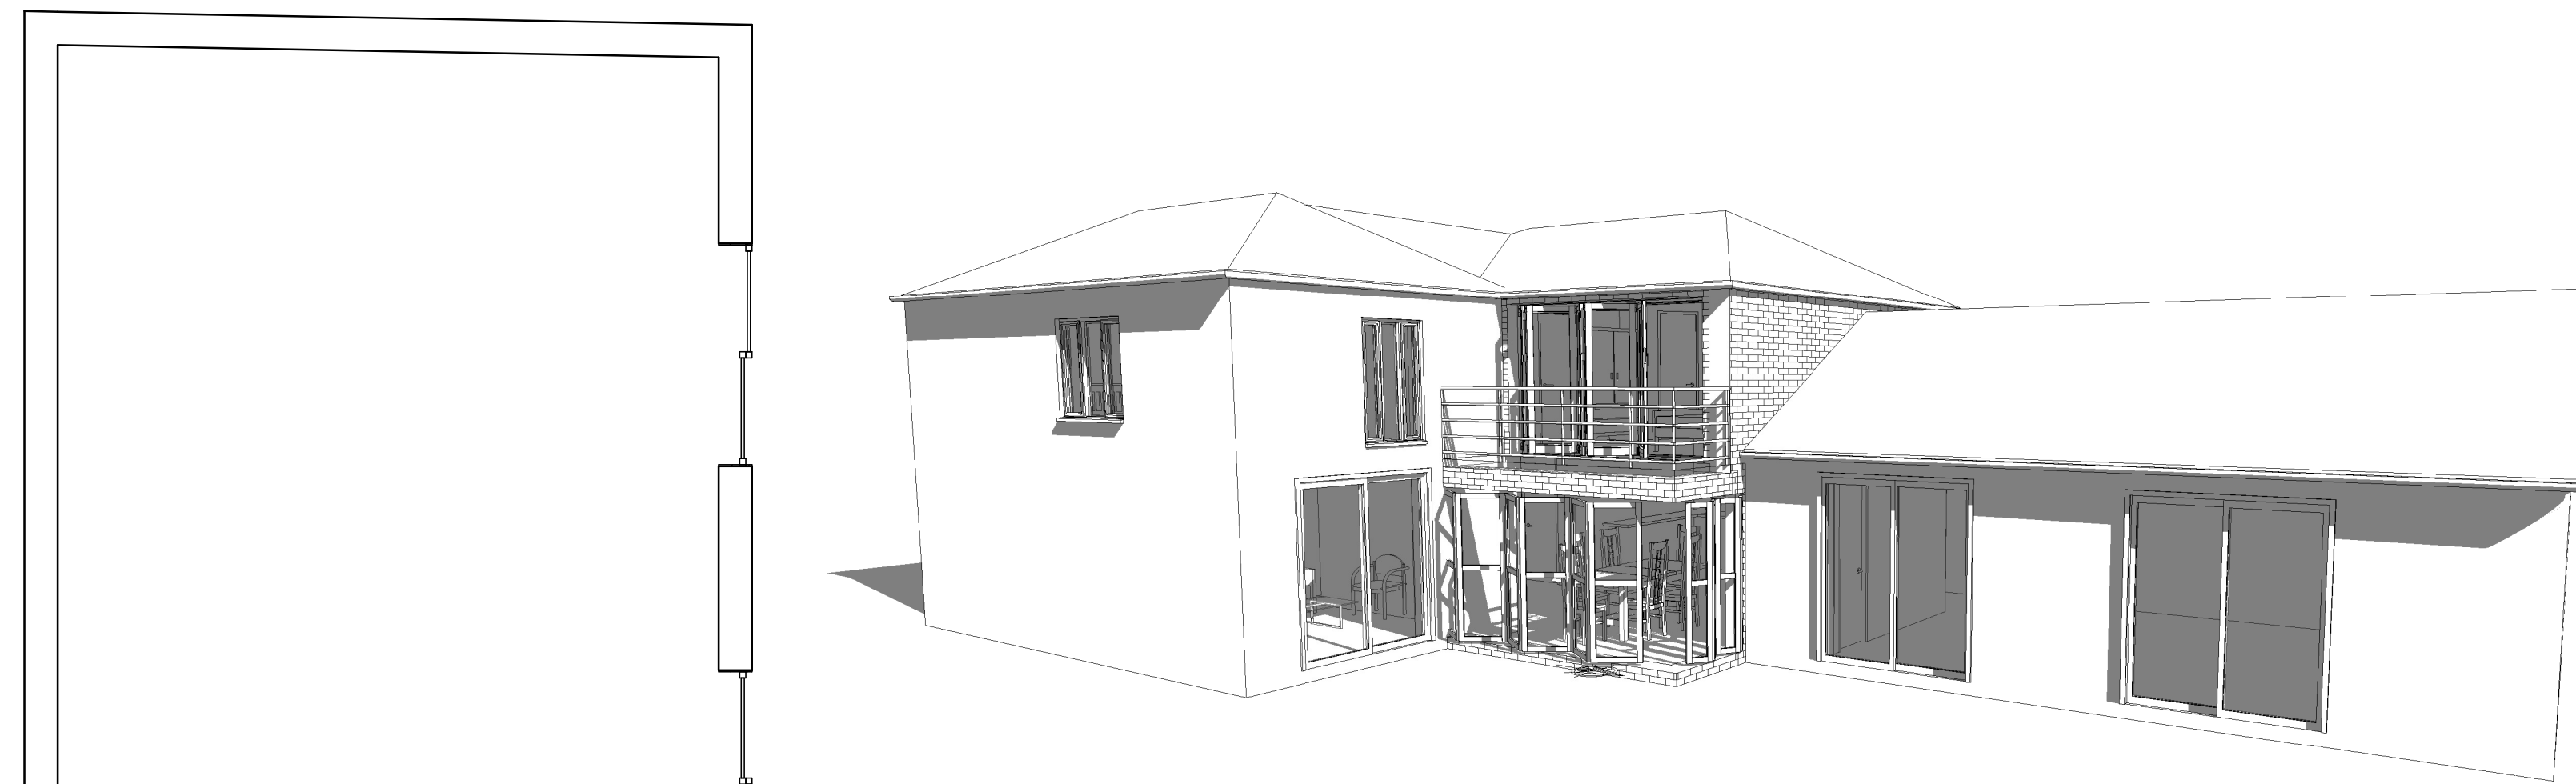



BLOCK PLAN

1 : 500

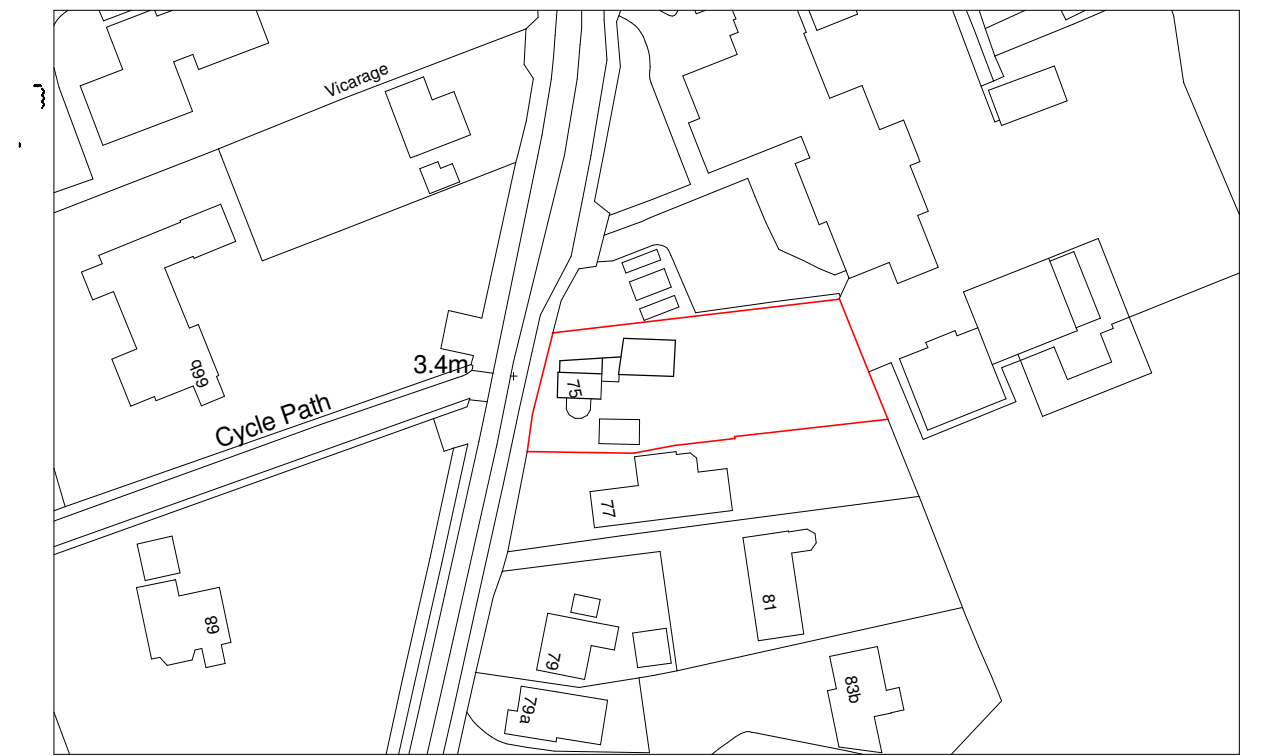


SITE PLAN


1 : 1250

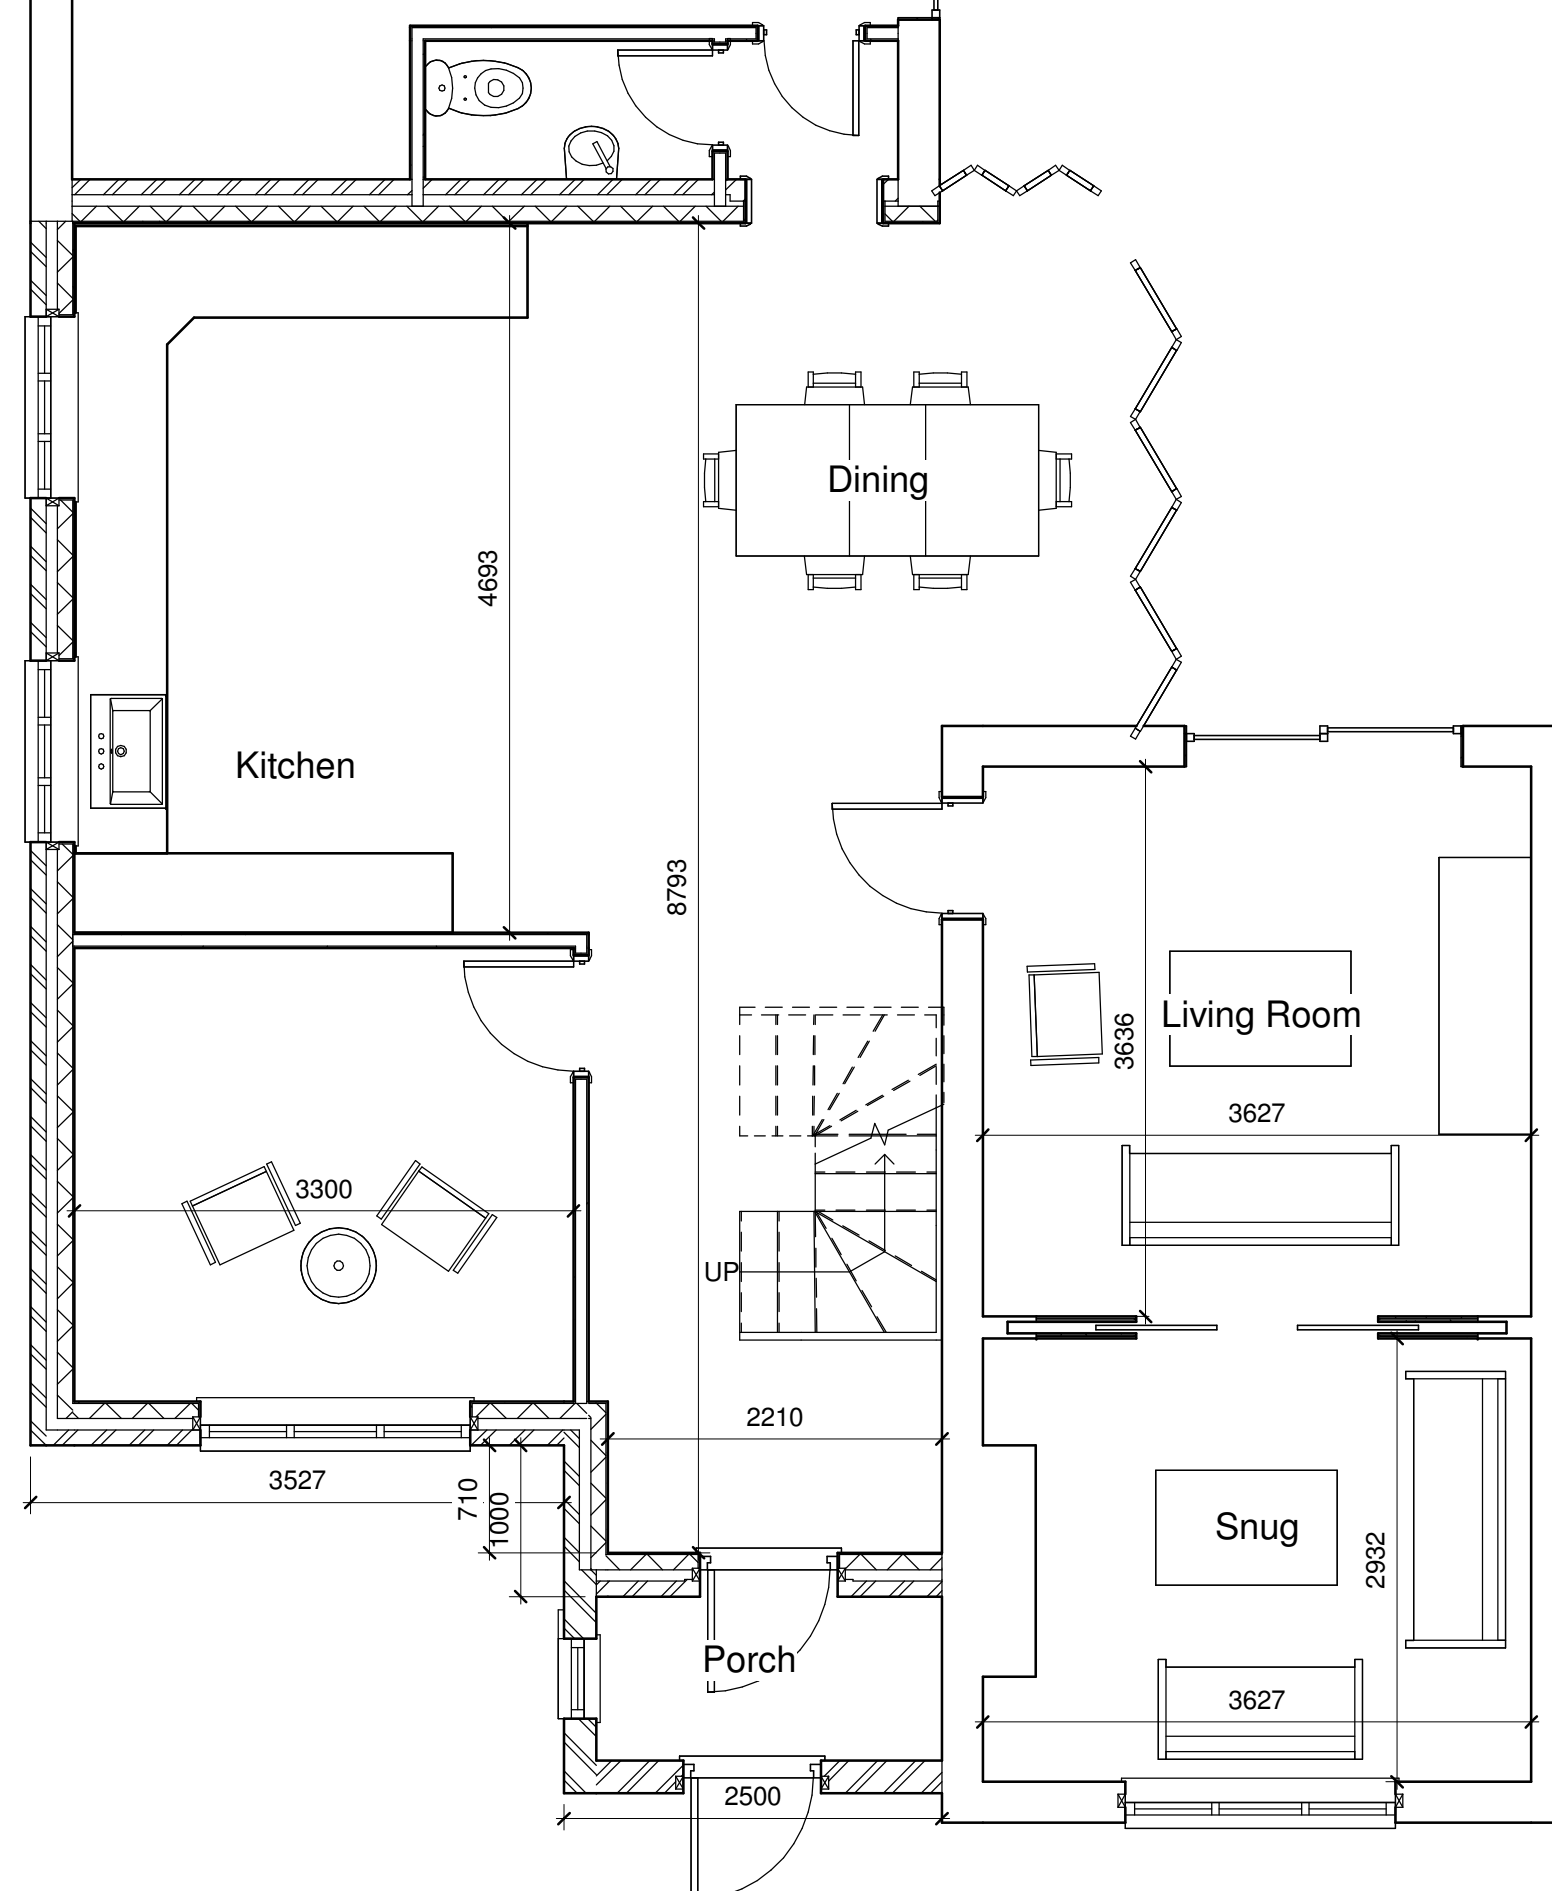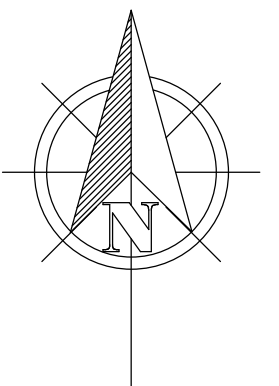

PROPOSED GROUND FLOOR PLAN

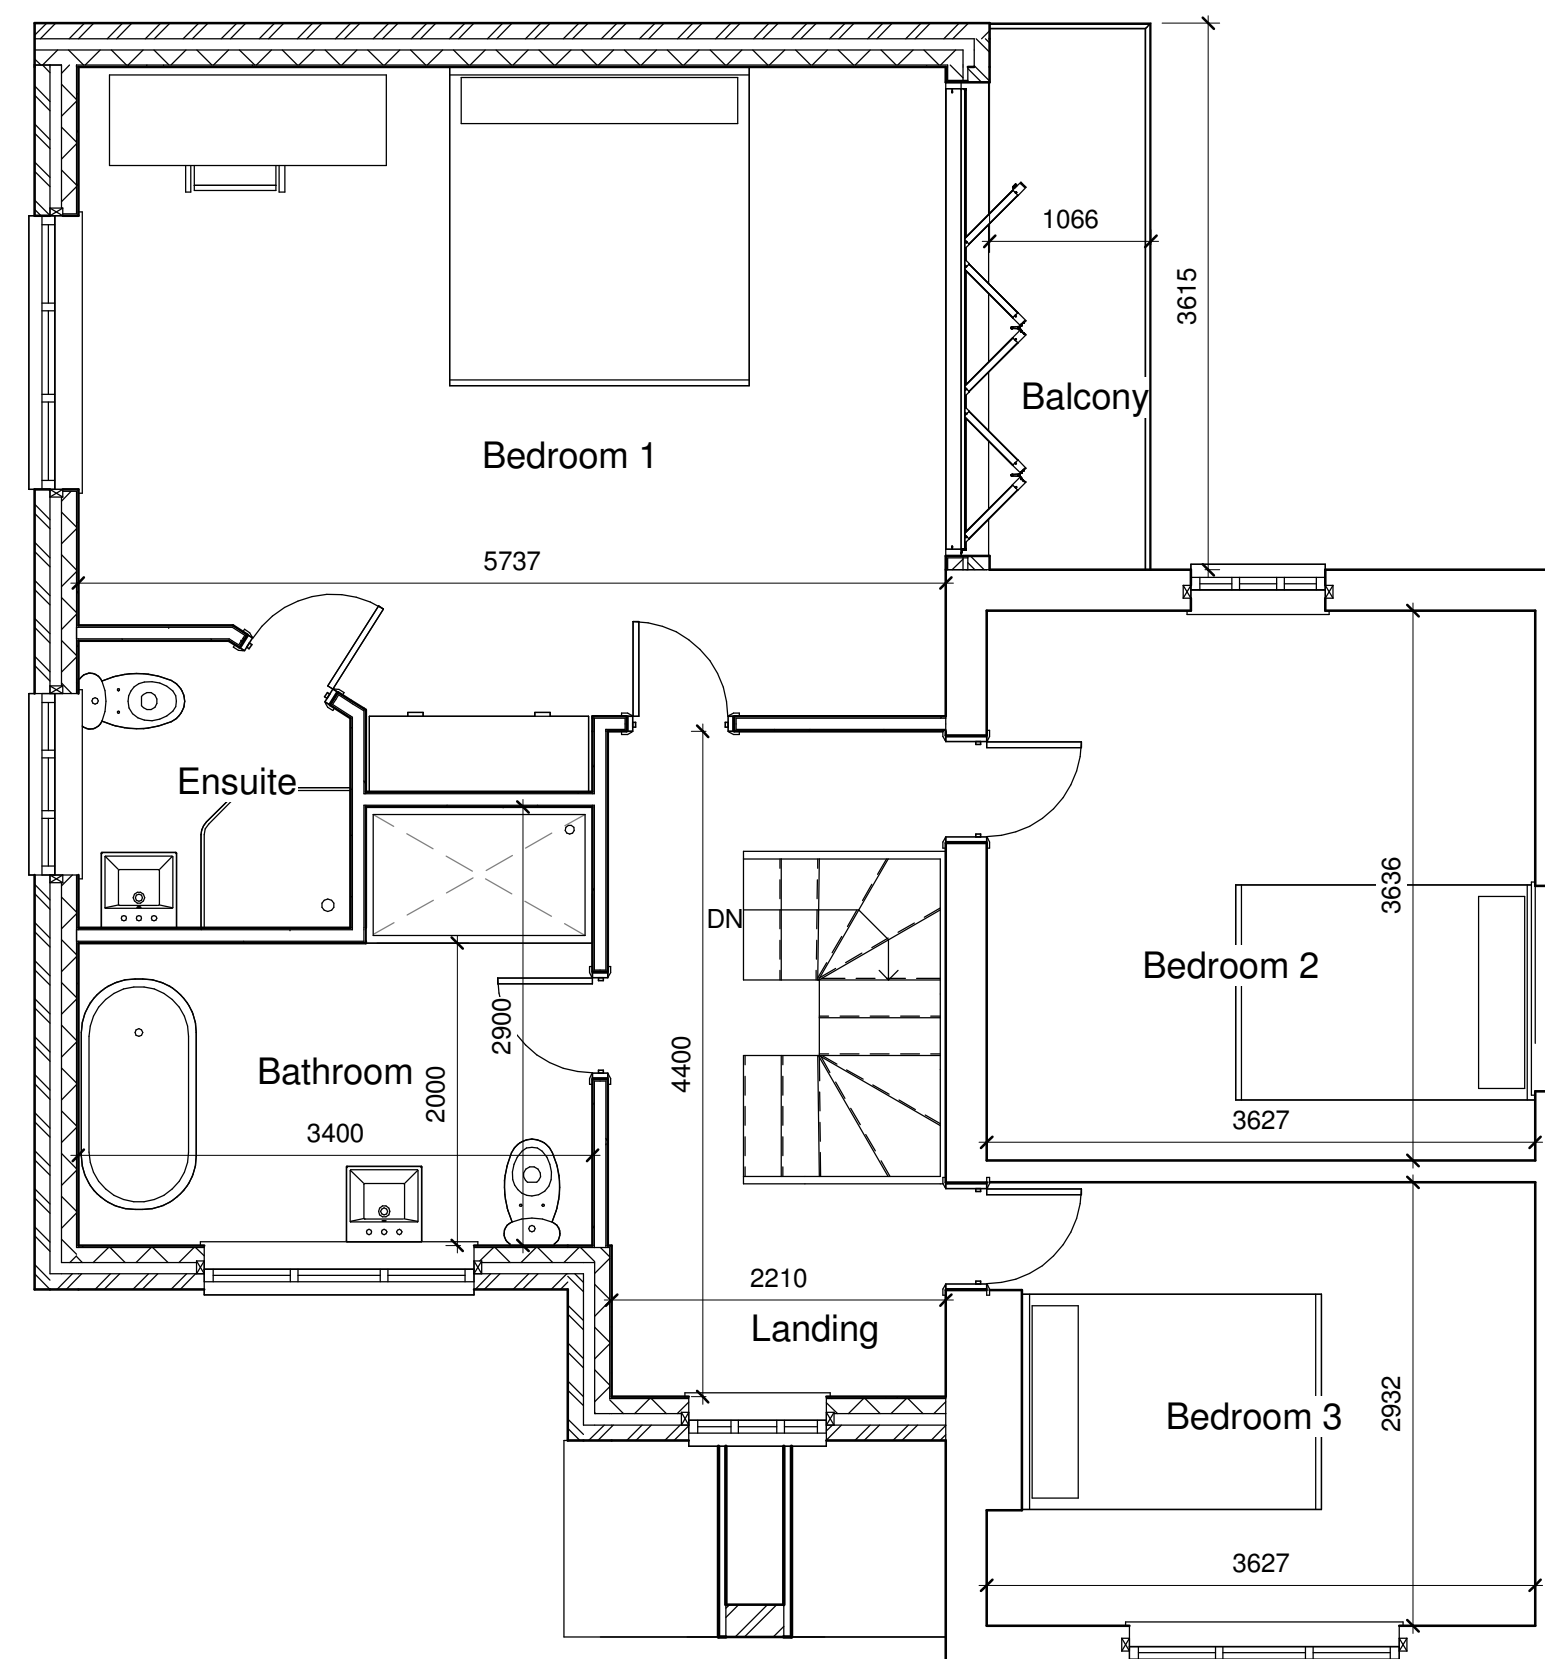

PROPOSED FIRST FLOOR PLAN

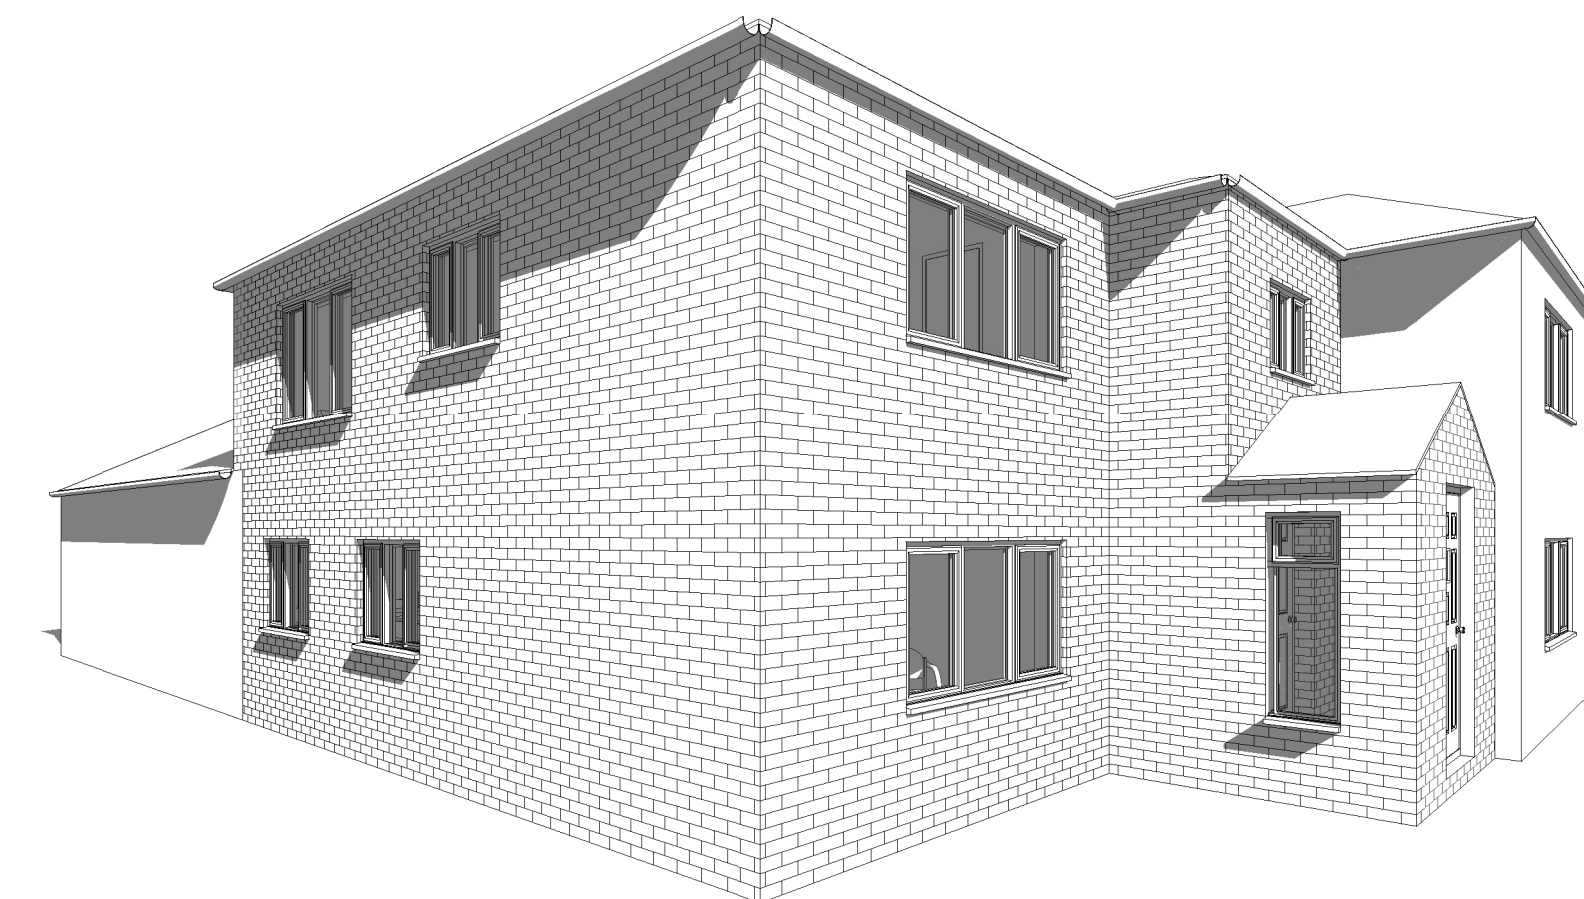[illegible]

AUSTIN JOHN
DEVELOPMENTS

Rualen, Mill Green Road, Pinchbeck, Spalding,
Lincolnshire, PE11 3PU
contact@austinjohndevelopments.uk

PROJECT	
---------	--

TWO STOREY SIDE EXTENSION

CLIENT

MR AND MRS ROWLEY
75 HAWTHORN BANK
SPALDING
LINCS
PE11 1JQ

DRAWING

PROPOSED FLOOR PLANS
PROPOSED ELEVATIONS
3D VIEWS
SITE PLAN
BLOCK PLAN

DRAWING NUMBER:
AJD/1046/16/01A

DATE:
05/05/16

DRAWN BY:
HA

SCALE (@ A1):
As indicated

[illegible]


PROPOSED FRONT (W) ELEVATION
1 : 100



PROPOSED SIDE (S) ELEVATION
1 : 100



PROPOSED REAR (E) ELEVATION
1 : 100

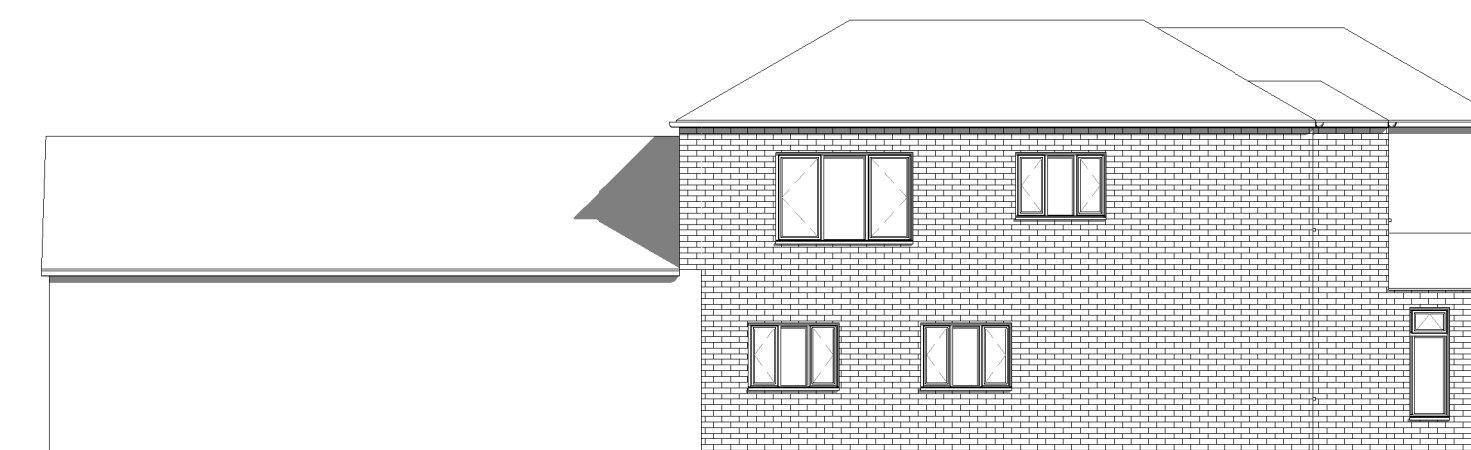

PROPOSED SIDE (N) ELEVATION
1 : 100