


CDM NOTE:
The design has been undertaken as far as possible to avoid risks to health and safety or to reduce and control the effects of any unavoidable risks.
Any relevant information identifying risks which are not able to be eliminated will be included within the project Health and Safety file.



Front Elevation
EXISTING Elevations 1:100

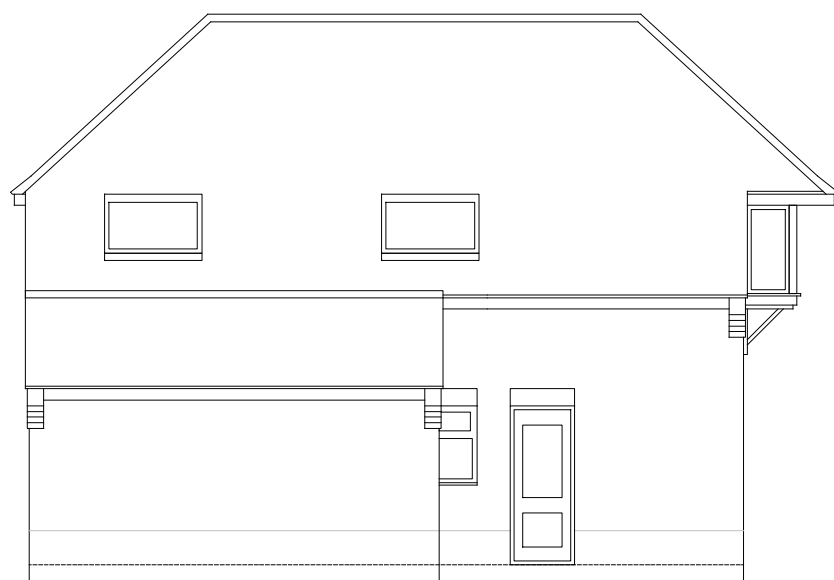


Side Elevation



Rear Elevation




Side Elevation

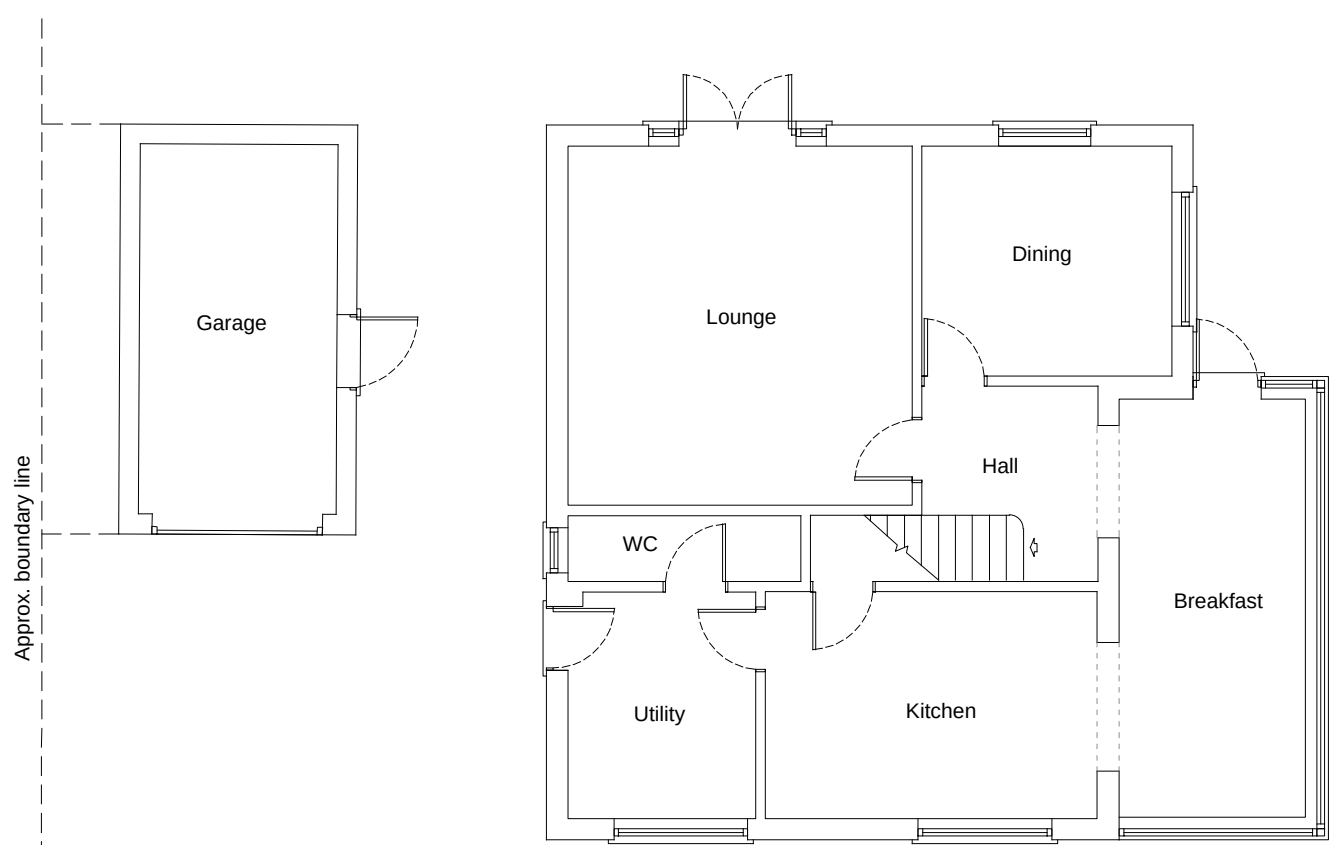

Ground Floor Plan
EXISTING 1:100



First Floor Plan

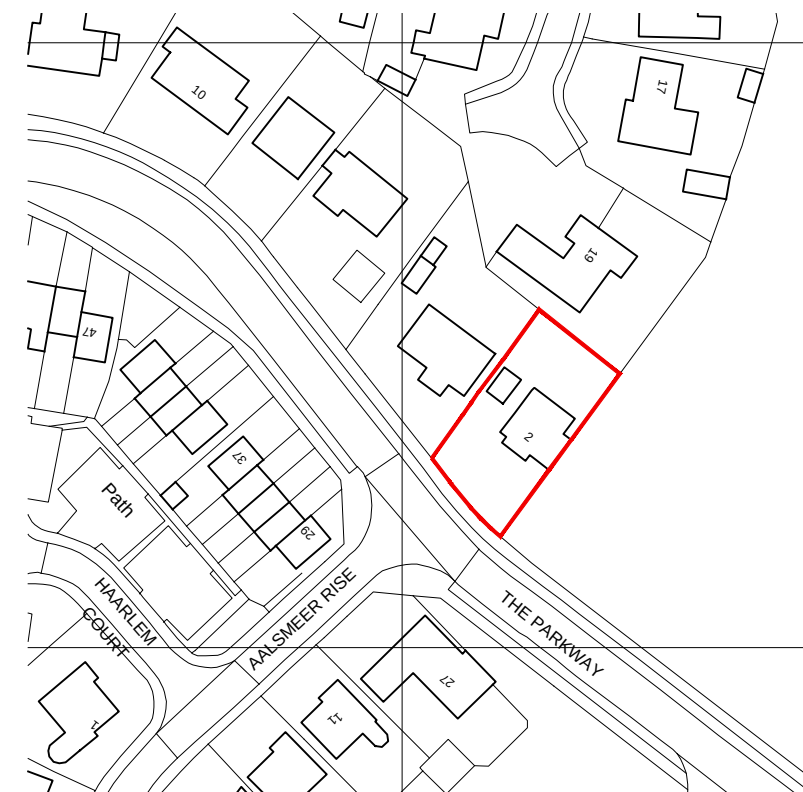


Location Plan 1:1250



Existing Block Plan 1:500



Front Elevation
PROPOSED Elevations 1:100

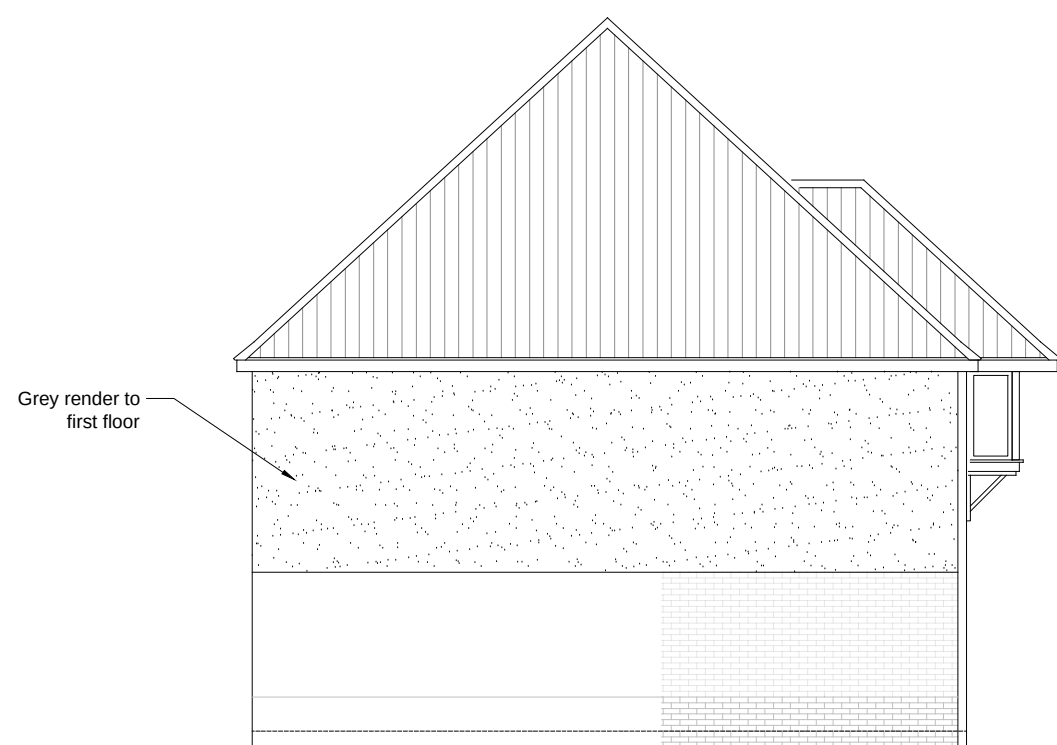

Side Elevation




Rear Elevation



Side Elevation



Ground Floor Plan
PROPOSED 1:100

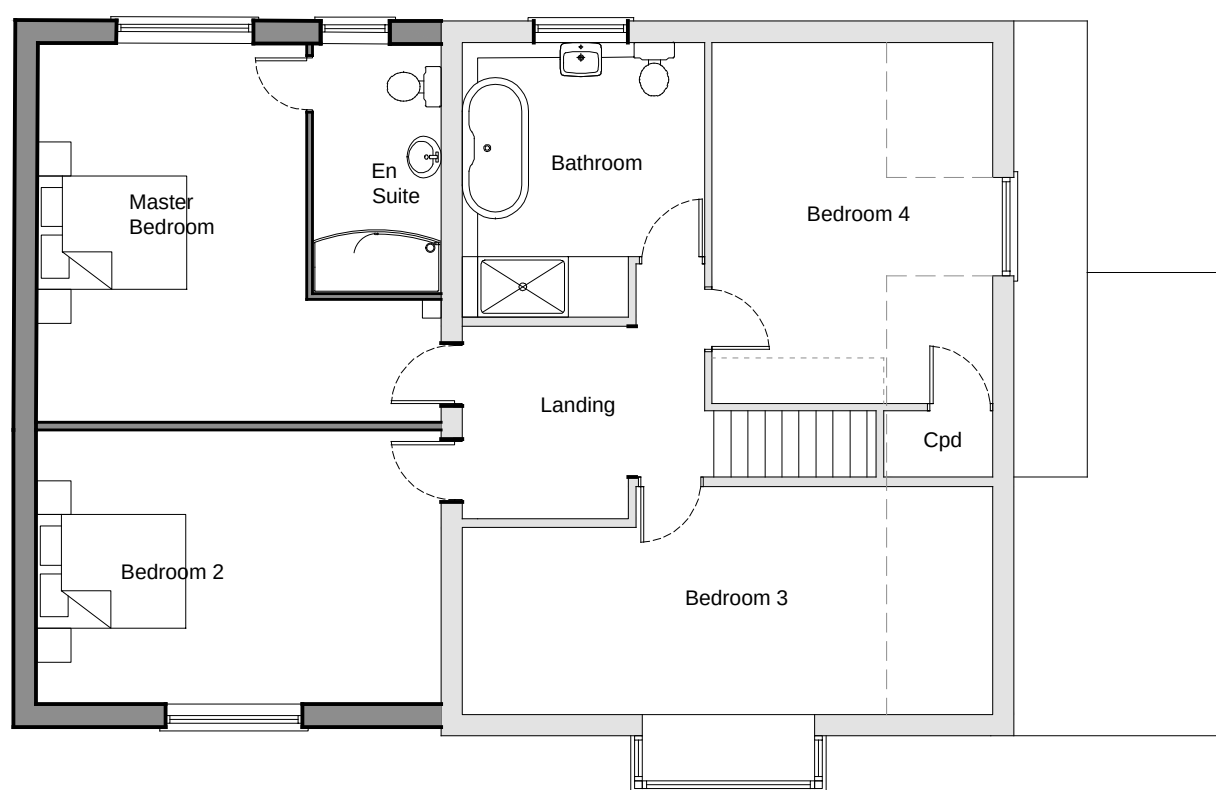


First Floor Plan

External Materials	
Roof	Roof tiles to match existing
Walls	Grey render & brickwork to match existing
Windows & Doors	White UPVC to match existing
Soffits & fascias	White UPVC to match existing
Rainwater pipes	Black UPVC to match existing



Proposed Block Plan 1:500

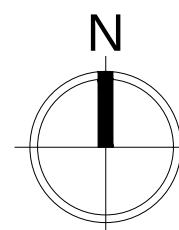

THIS DRAWING IS FOR THE
PURPOSE OF OBTAINING
PLANNING PERMISSION ONLY

The details and information shown herein relating to existing details, are as obtained by normal surveying techniques and are not intended to be relied upon for any other purpose. It has been made, no guarantee can be made or given for the completeness or accuracy of this information. Dimensions given shall be taken from the finished structure as shown on the day of survey & responsibility cannot therefore be taken for any discrepancies due to changes in surface features or structure since.

23 September 2020
JB Architectural Design Services
DRAFT

Revisions:

JB Architectural Design Services
Durham House, 44 Northorpe Road
Donington, Spalding, PE114XU

M: 07837 735718
E: info@brammadesign.co.uk
W: www.brammadesign.co.uk

Client: Mr & Mrs Jeffery

Project: 2 The Parkway
Spalding

Drawing: Proposed extension & alterations
Design Details

Scale: 1:100, 1:500, 1:1250
Drawing Number: 159-01-DD01
Paper Size: A1
Date: 23/09/20
Drawn: JRB
Rev:

1:50	0m	1m	2m
1:100	0m	1m	2m
1:200	0m	1m	2m
1:500	0m	1m	2m
1:1250	0m	1m	2m
1:2500	0m	1m	2m

Serial number: 194201
© Crown copyright and database right 2020
Ordnance Survey licence 100048957
Reproduction in whole or in part is prohibited
without the prior permission of Ordnance Survey

Do not scale or measure from this drawing. All dimensions to be checked on site or in the workshop and confirmed. All dimensions shall be reported to the client. This drawing should be used in conjunction with any associated specifications, standard details, schedules and drawings. All dimensions shall be taken from the finished structure as shown on the day of survey & responsibility cannot therefore be taken for any discrepancies due to changes in surface features or structure since.