



Do not scale directly from this drawing. All discrepancies are to be brought to the attention of the Practice.
The copyright to this drawing is owned by Trevor A Clay RIBA Ltd.

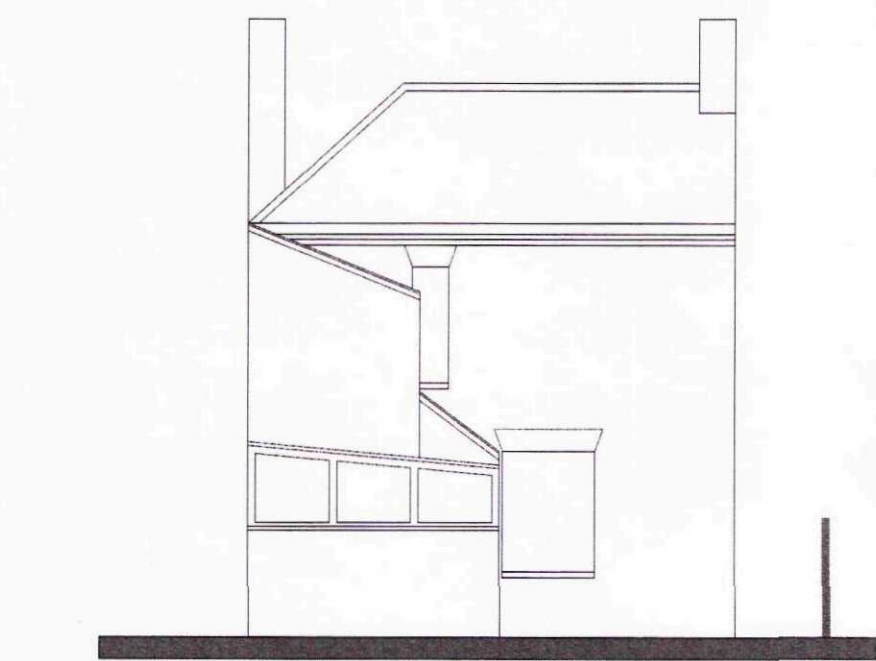


WEST ELEVATION AS EXISTING 1:100

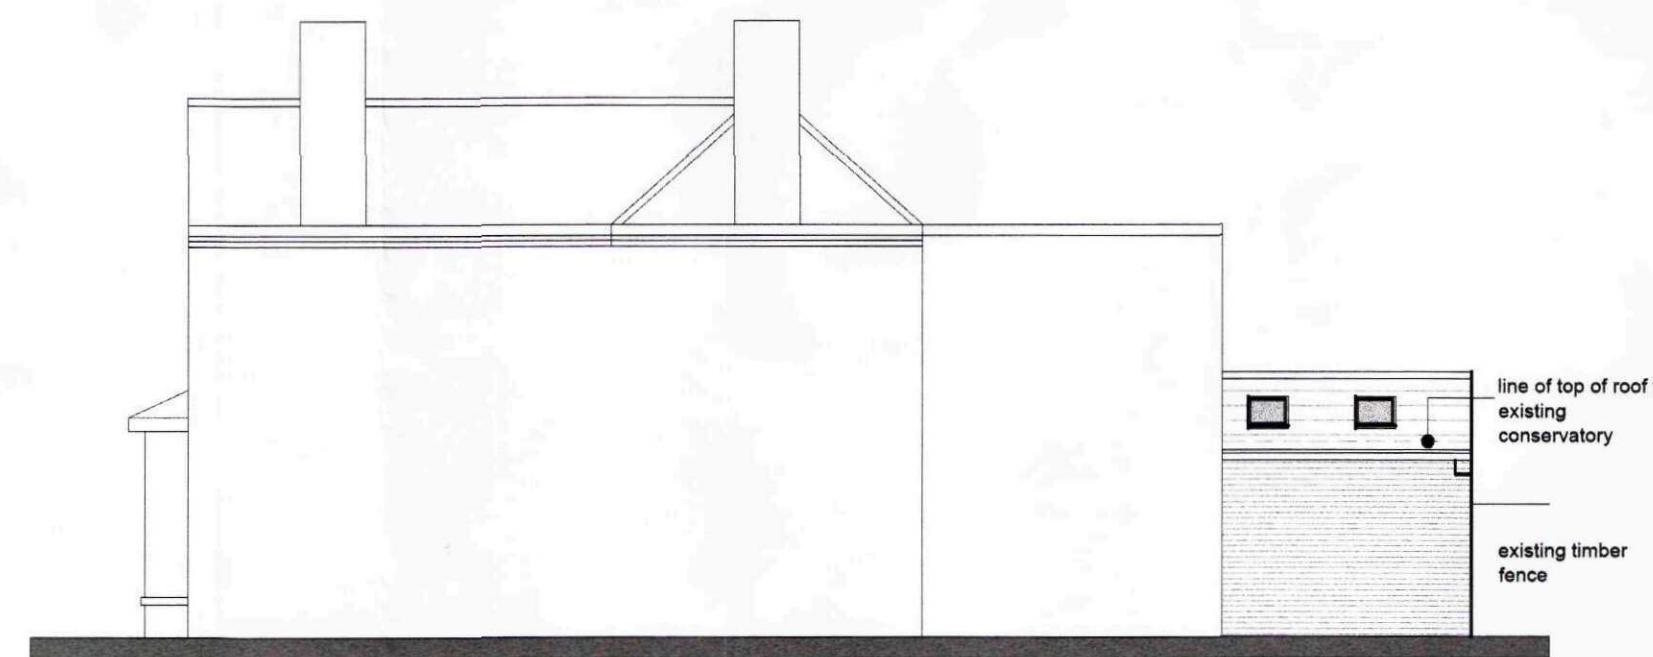


NORTH ELEVATION AS PROPOSED 1:100




SOUTH ELEVATION AS PROPOSED 1:100

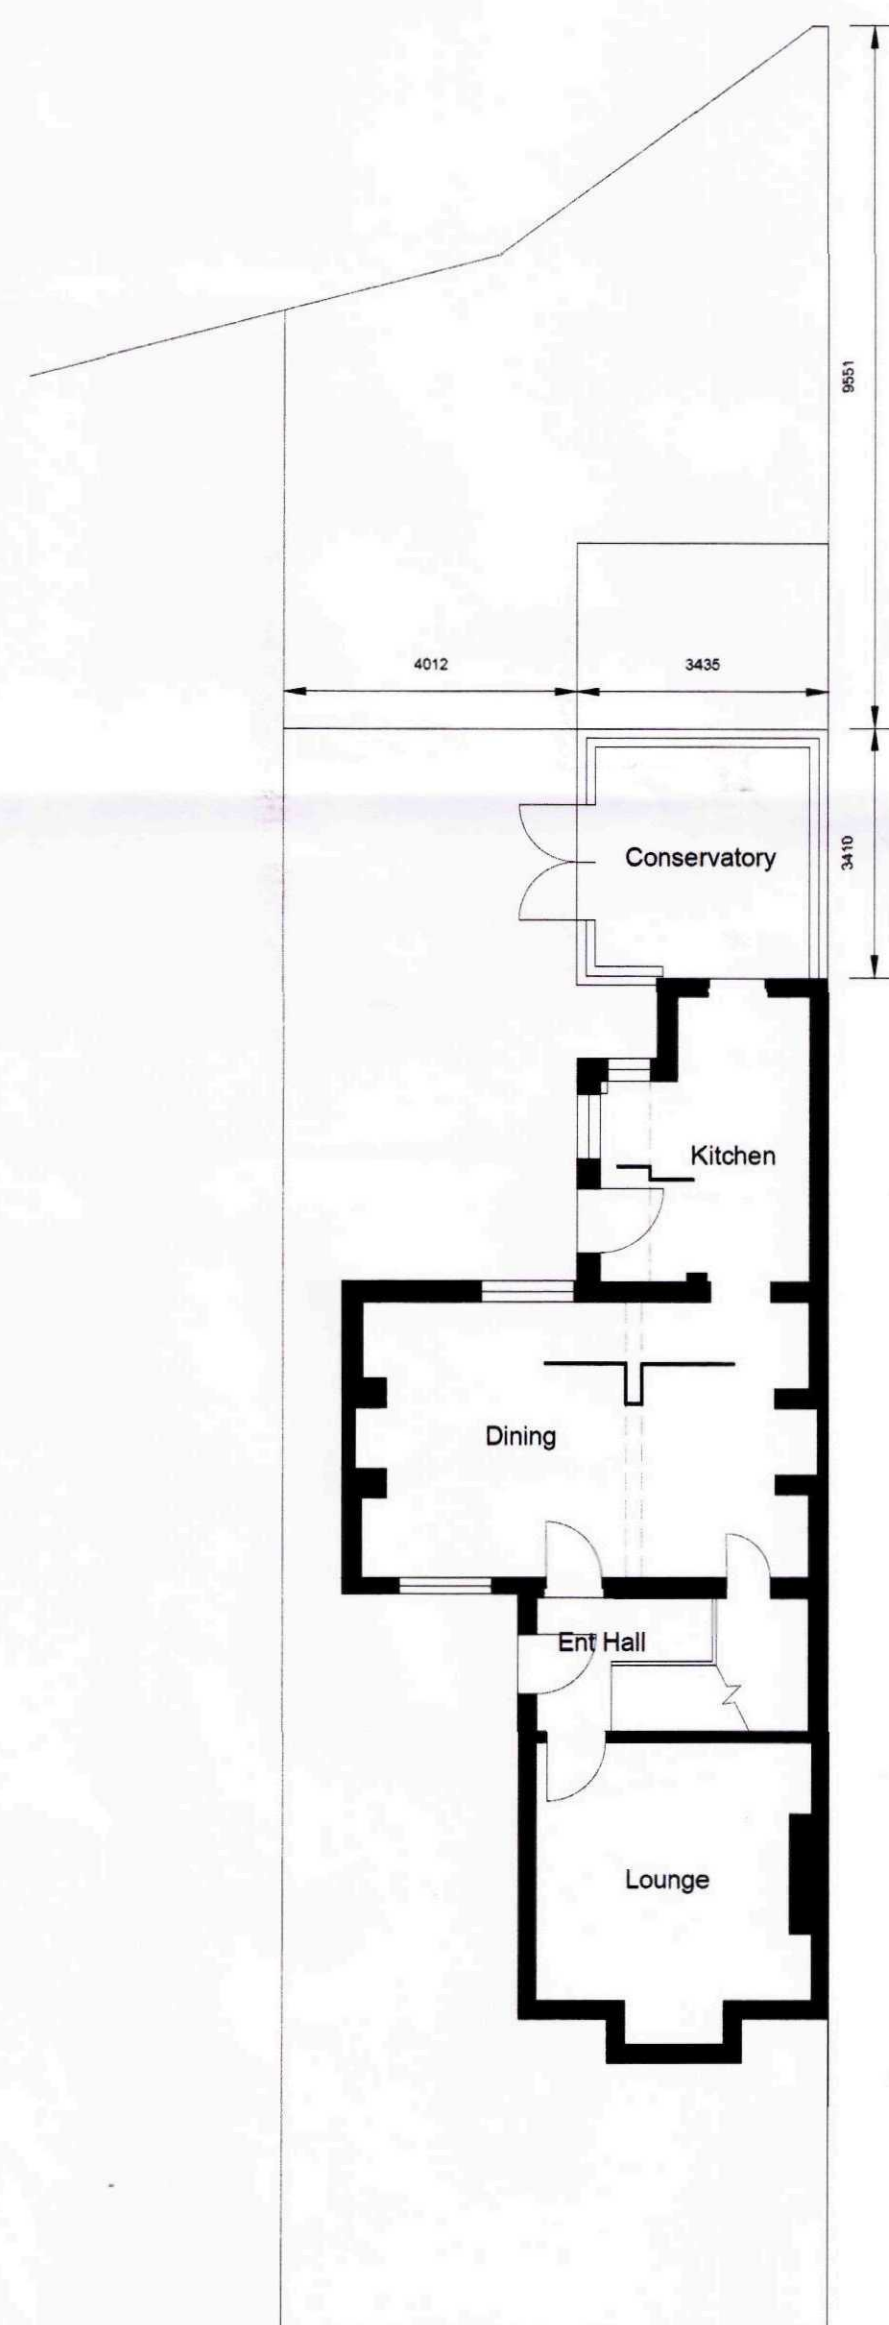


GROUND FLOOR AND SITE PLAN
AS EXISTING 1:100

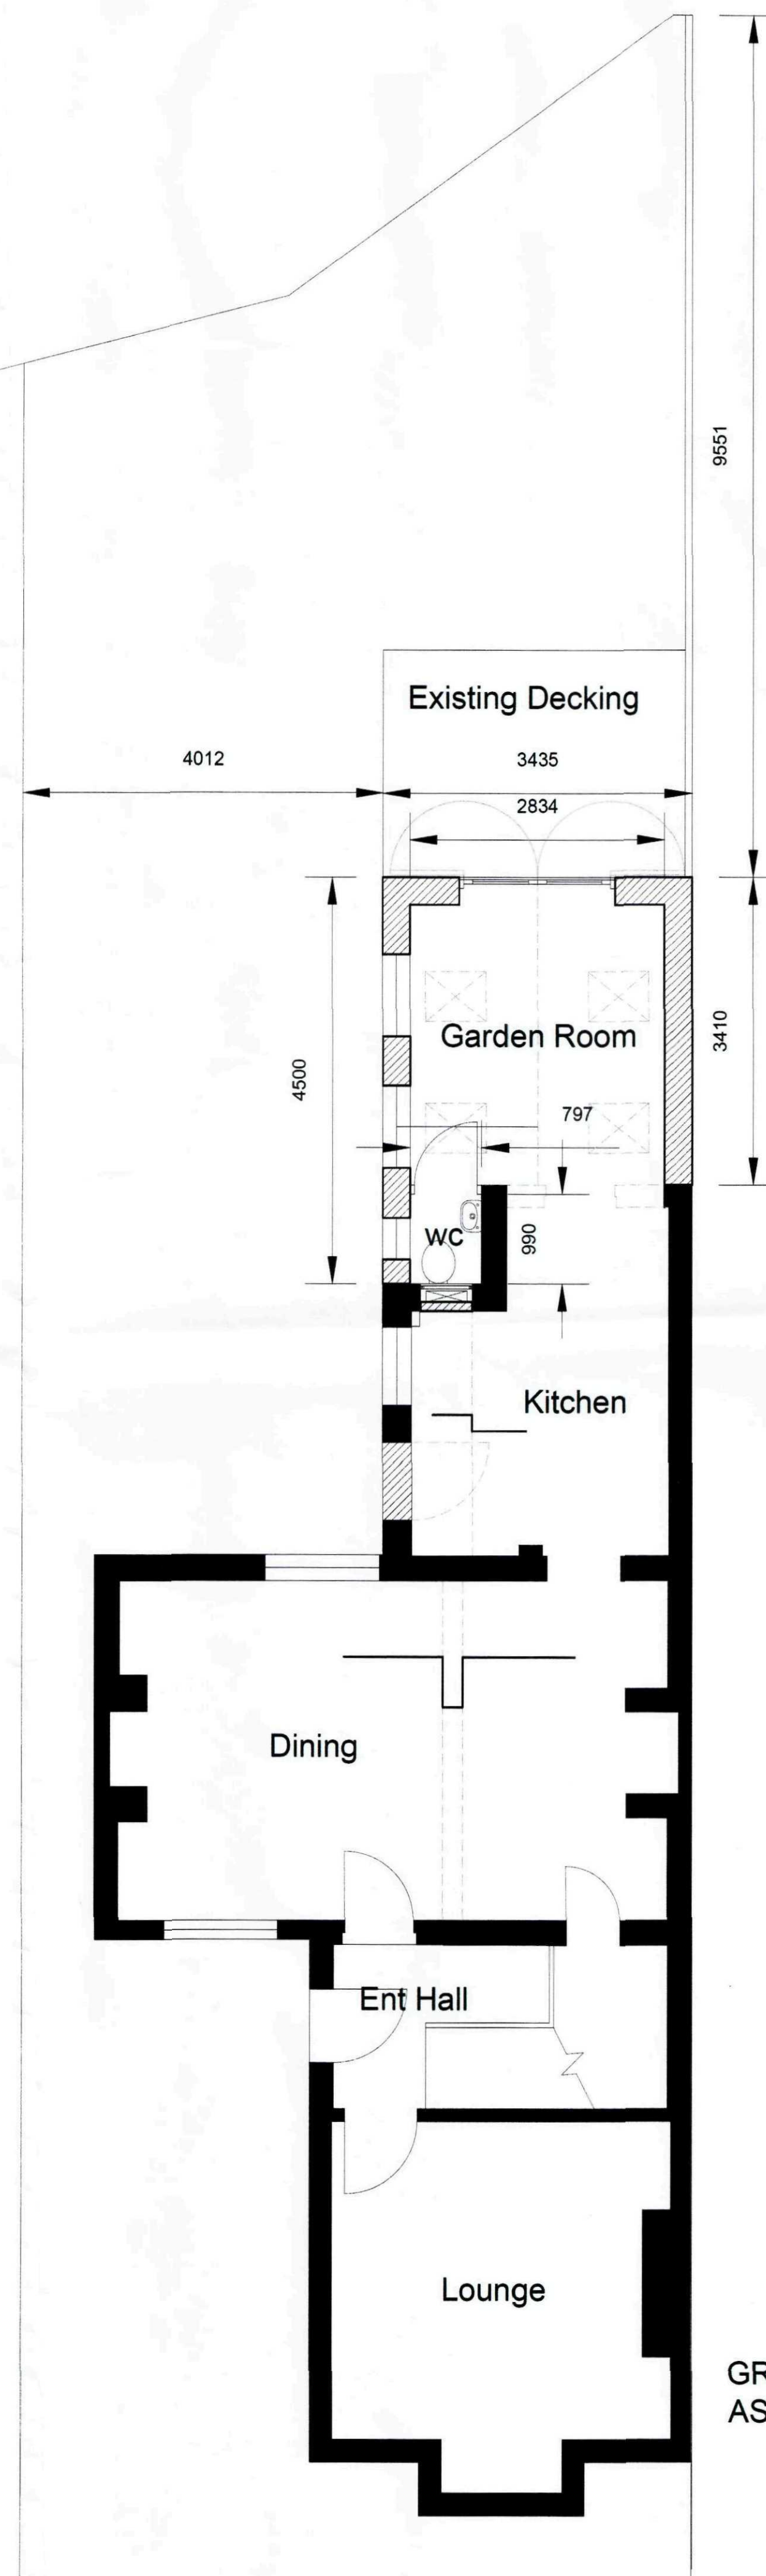

GROUND FLOOR AND SITE PLAN
AS PROPOSED 1:50

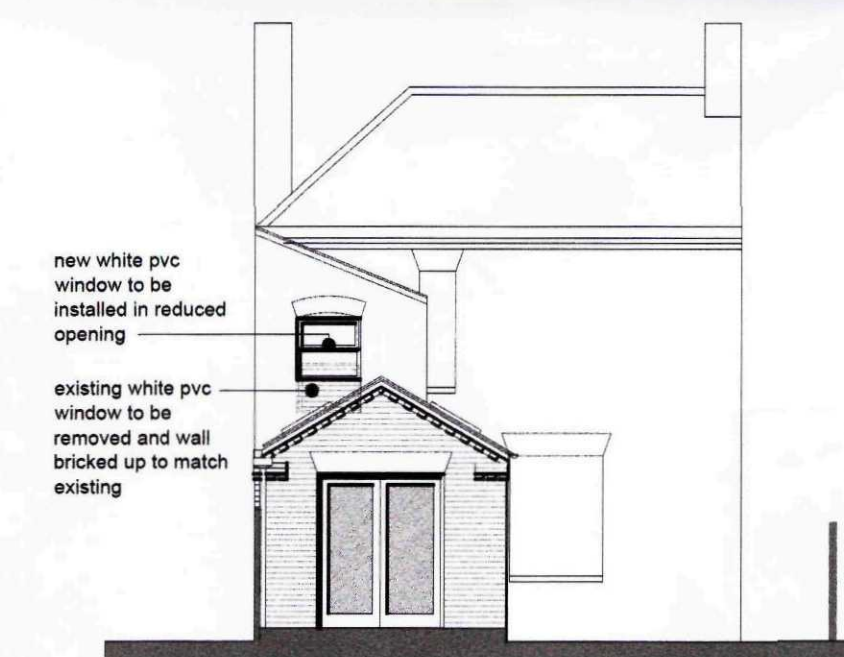

WEST ELEVATION AS PROPOSED 1:100

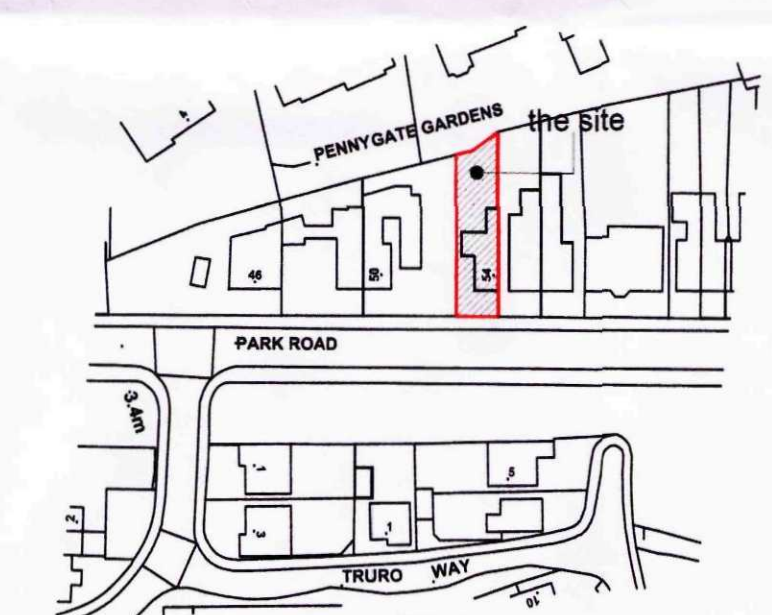

©Crown Copyright. All rights reserved. Licence no. 100019980

LOCATION PLAN 1:1250

Revision	Date	Drawn	Description
Client	Mrs Helen Jones		
Project	Alterations and Extensions to 54 Park Road, Spalding		
Drawing	Planning Application Drawing		

Scale 1:100, 1:50 & 1:1250 @ A1 Drawn TAC Chkd AWM Date 28/07/2015

Trevor A Clay RIBA Ltd, 14 Old Fendike Road, Weston Hills, Spalding, Lincs. PE126DD
01406 380027 07778 597975
trevor@tacarchitects.co.uk www.tacarchitects.co.uk



Drawing No. 15/418/PA/002