




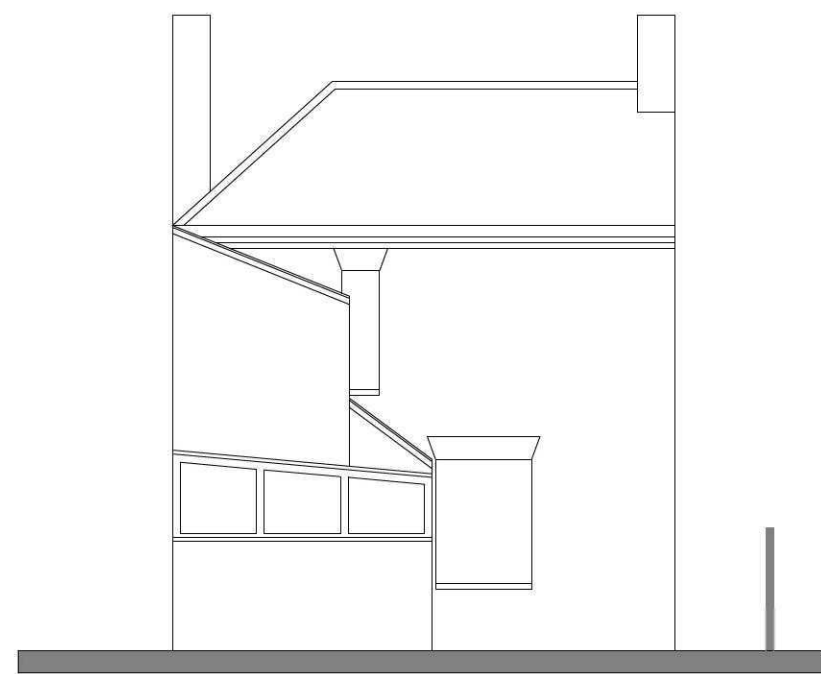


WEST ELEVATION AS EXISTING 1:100

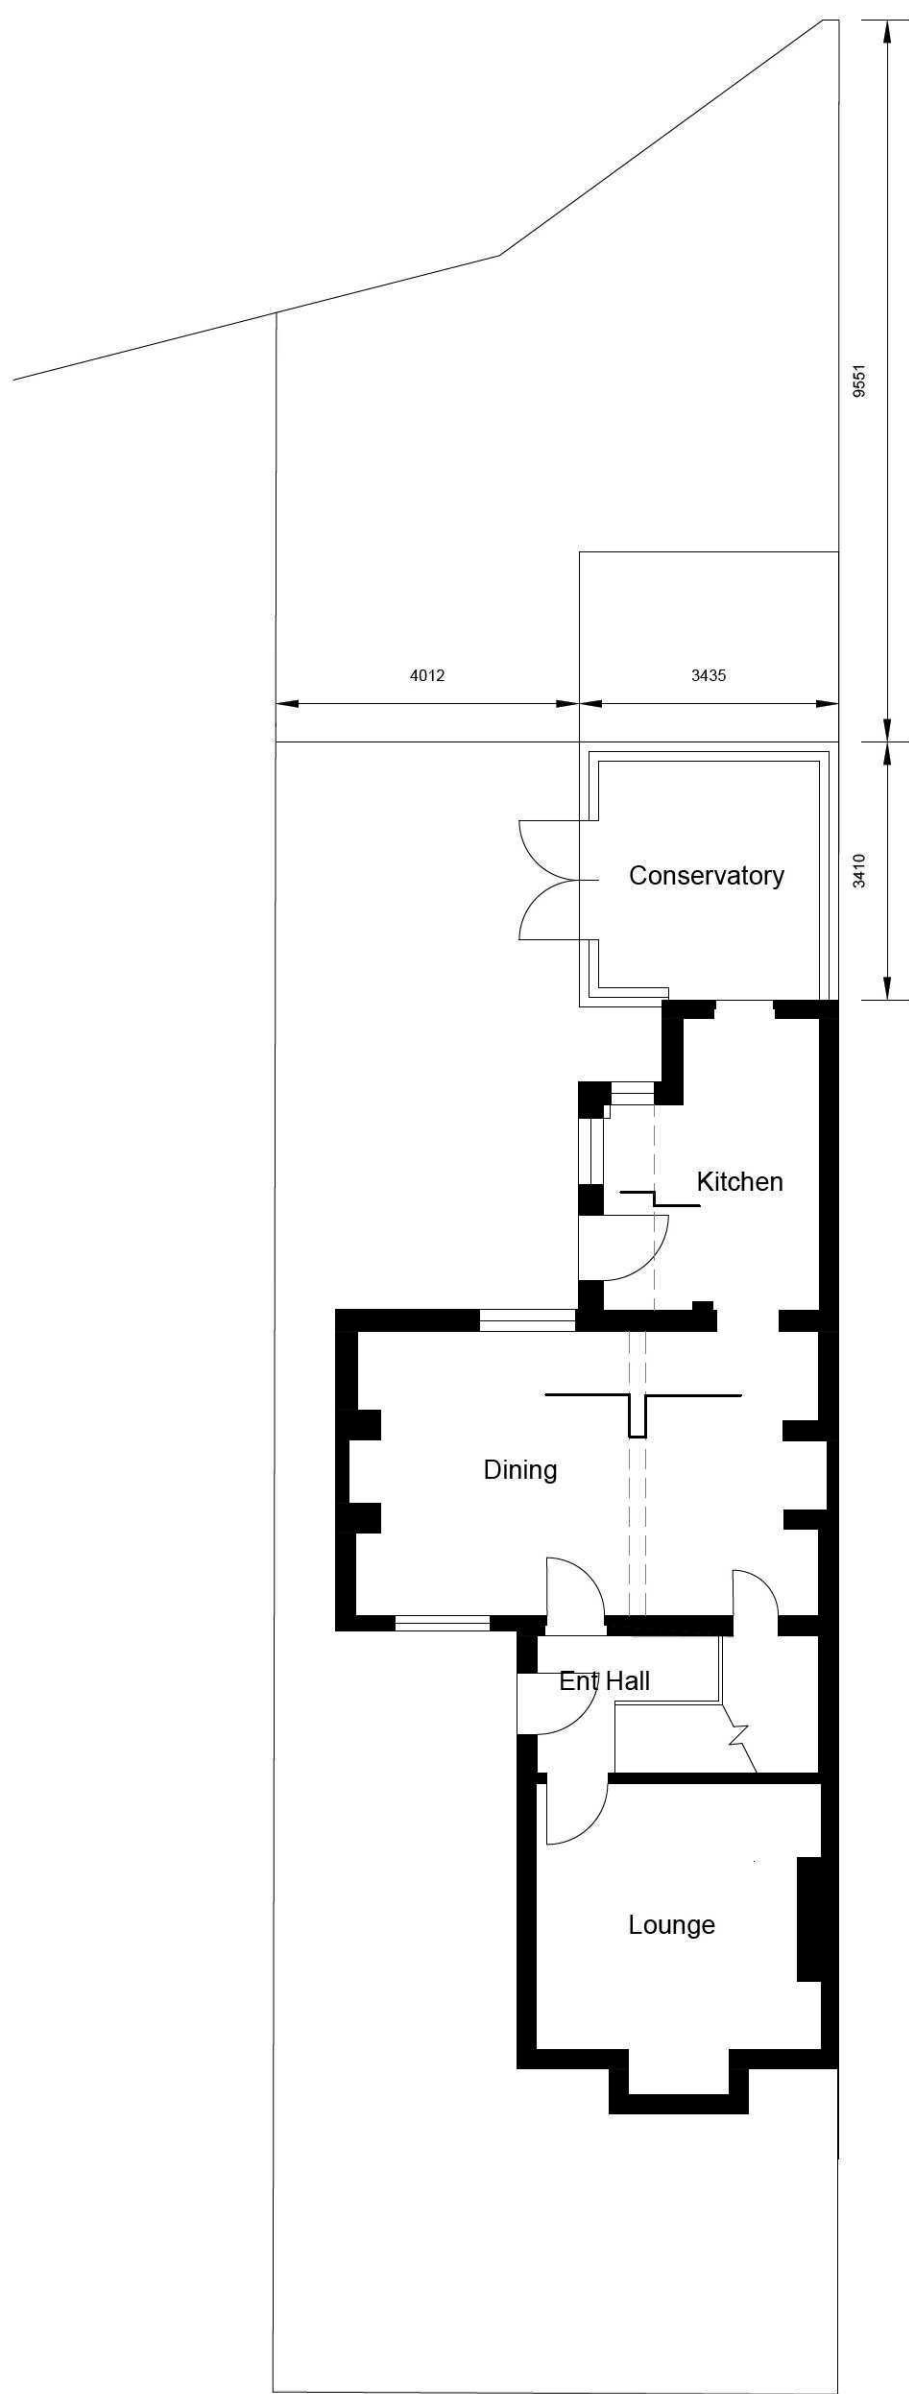


GROUND FLOOR AND SITE PLAN AS EXISTING 1:100

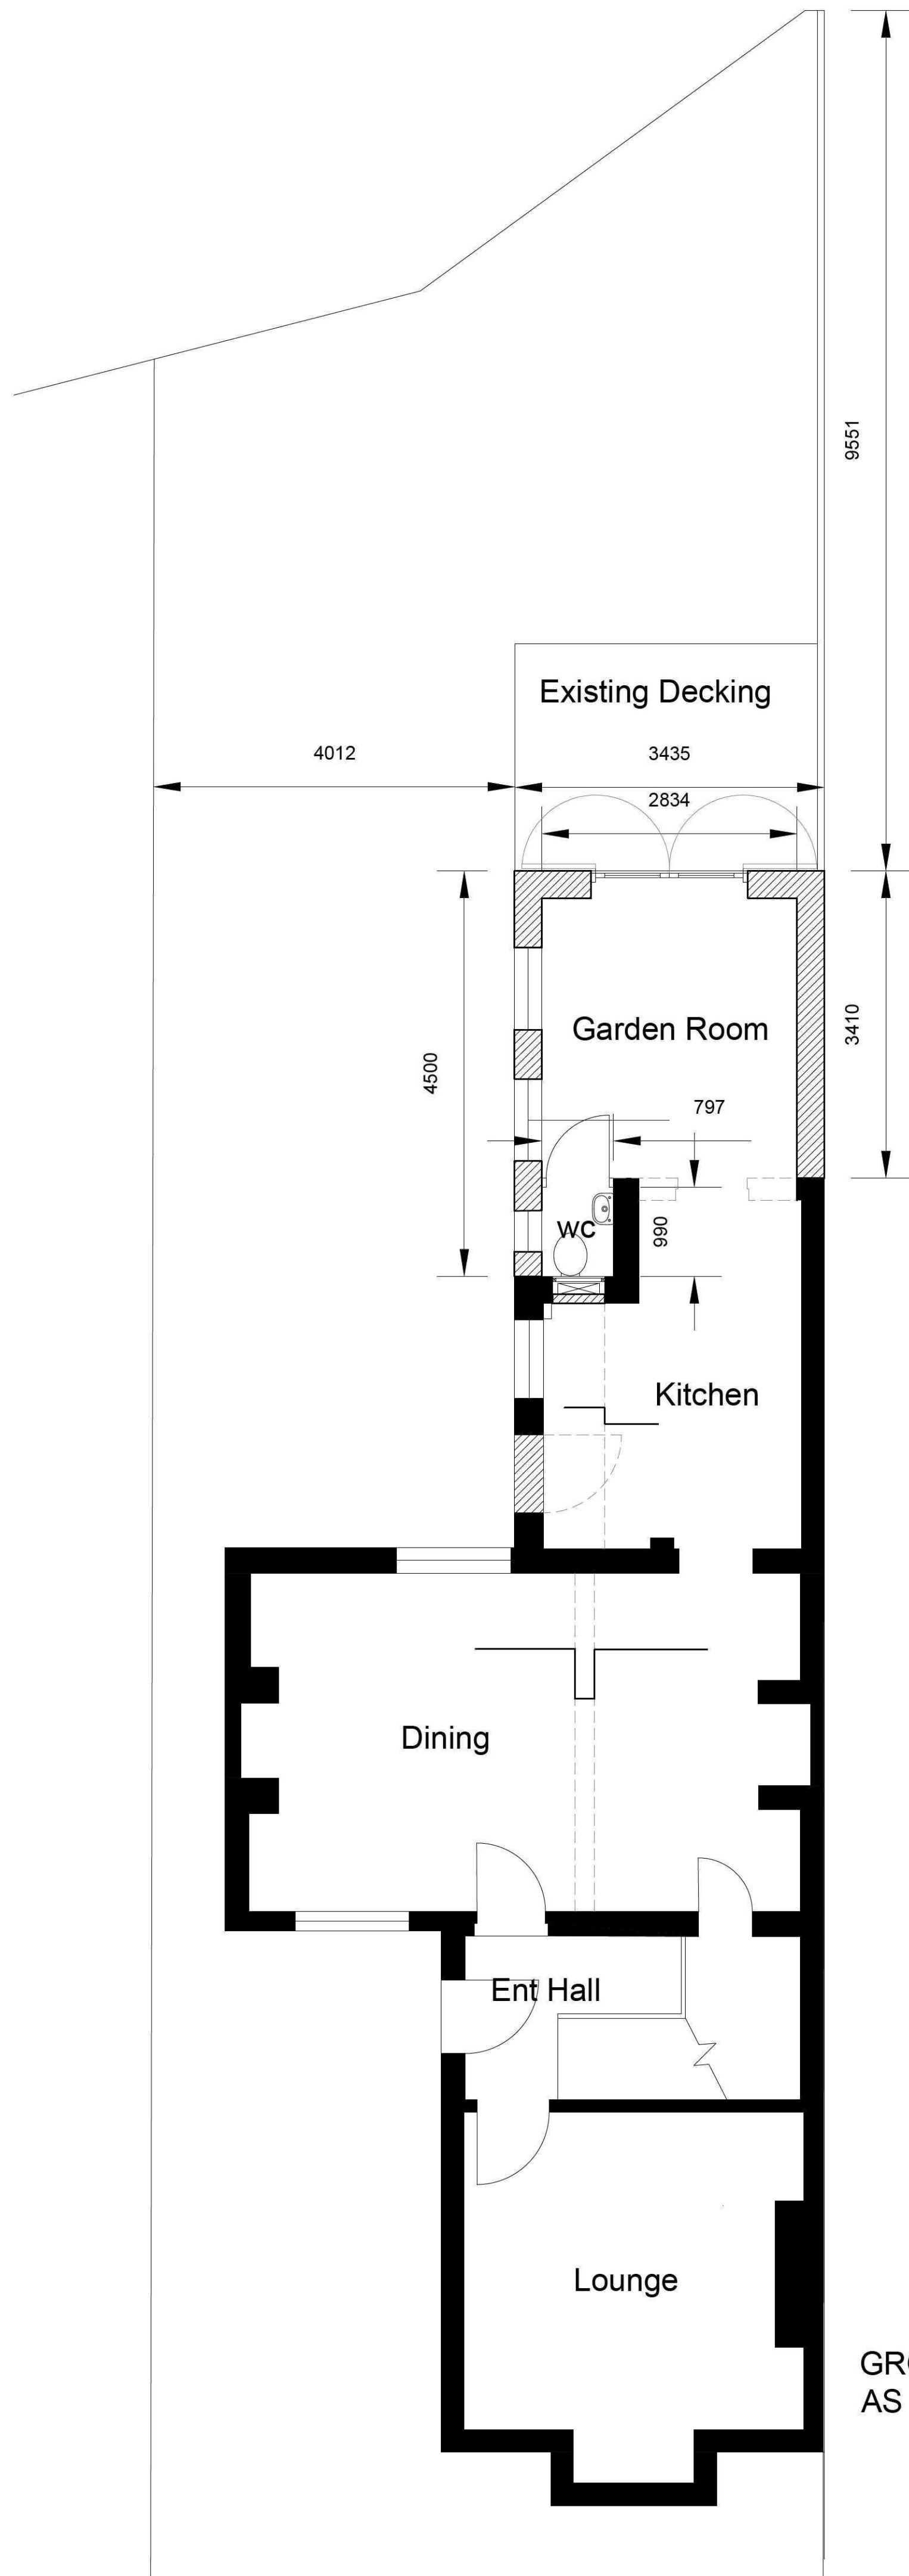

GROUND FLOOR AND SITE PLAN AS PROPOSED 1:50

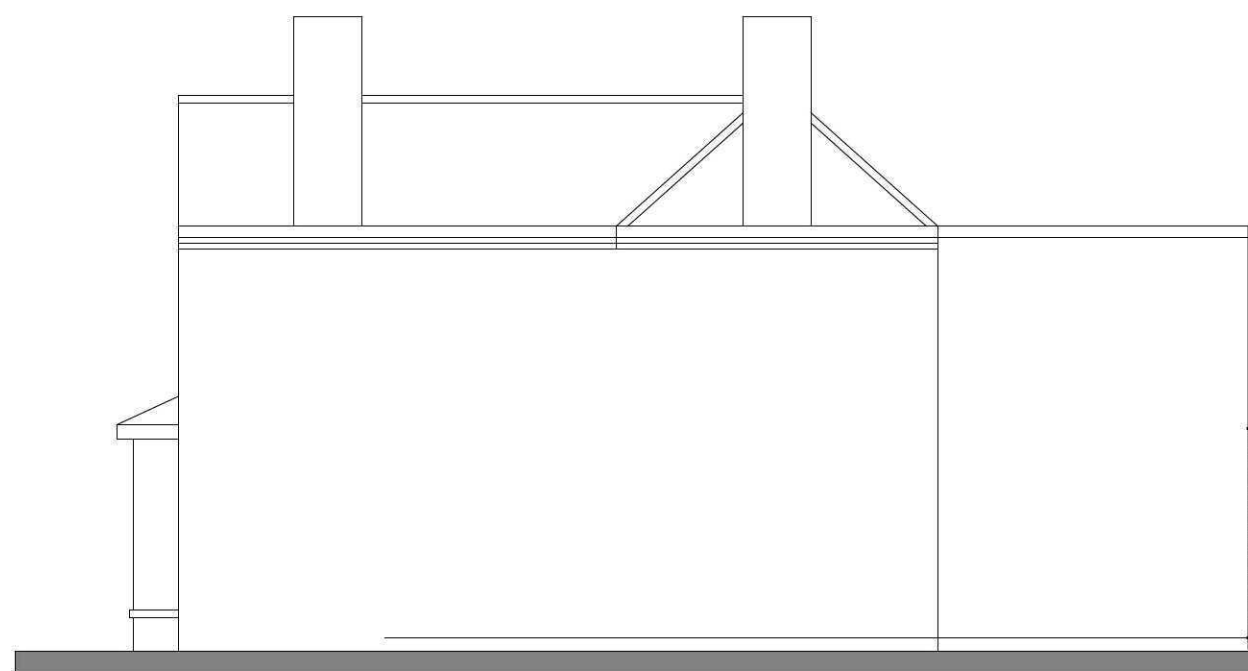


NORTH ELEVATION AS PROPOSED 1:100

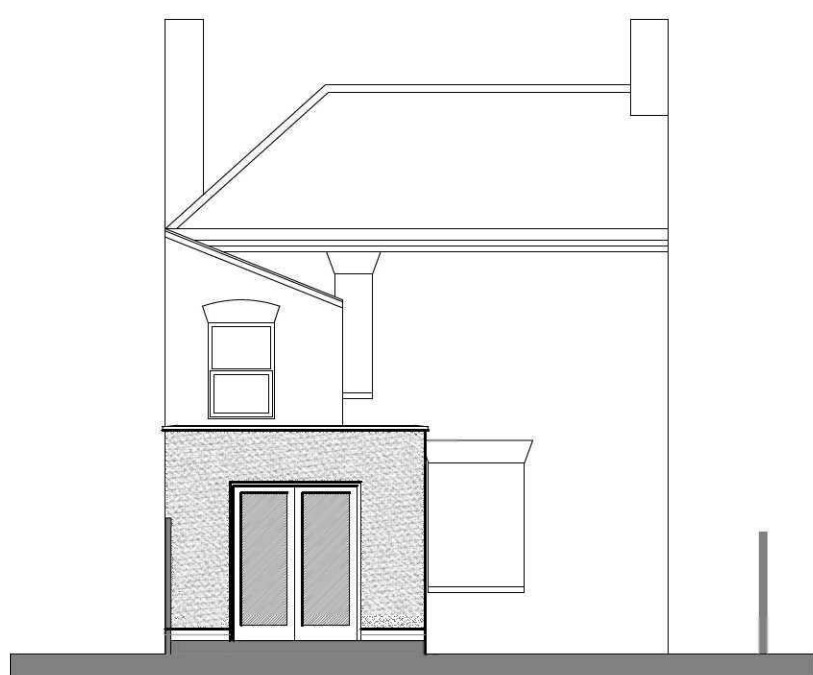


WEST ELEVATION AS PROPOSED 1:100

Do not scale directly from this drawing. All discrepancies are to be brought to the attention of the Practice.
The copyright to this drawing is owned by Trevor A Clay RIBA Ltd.

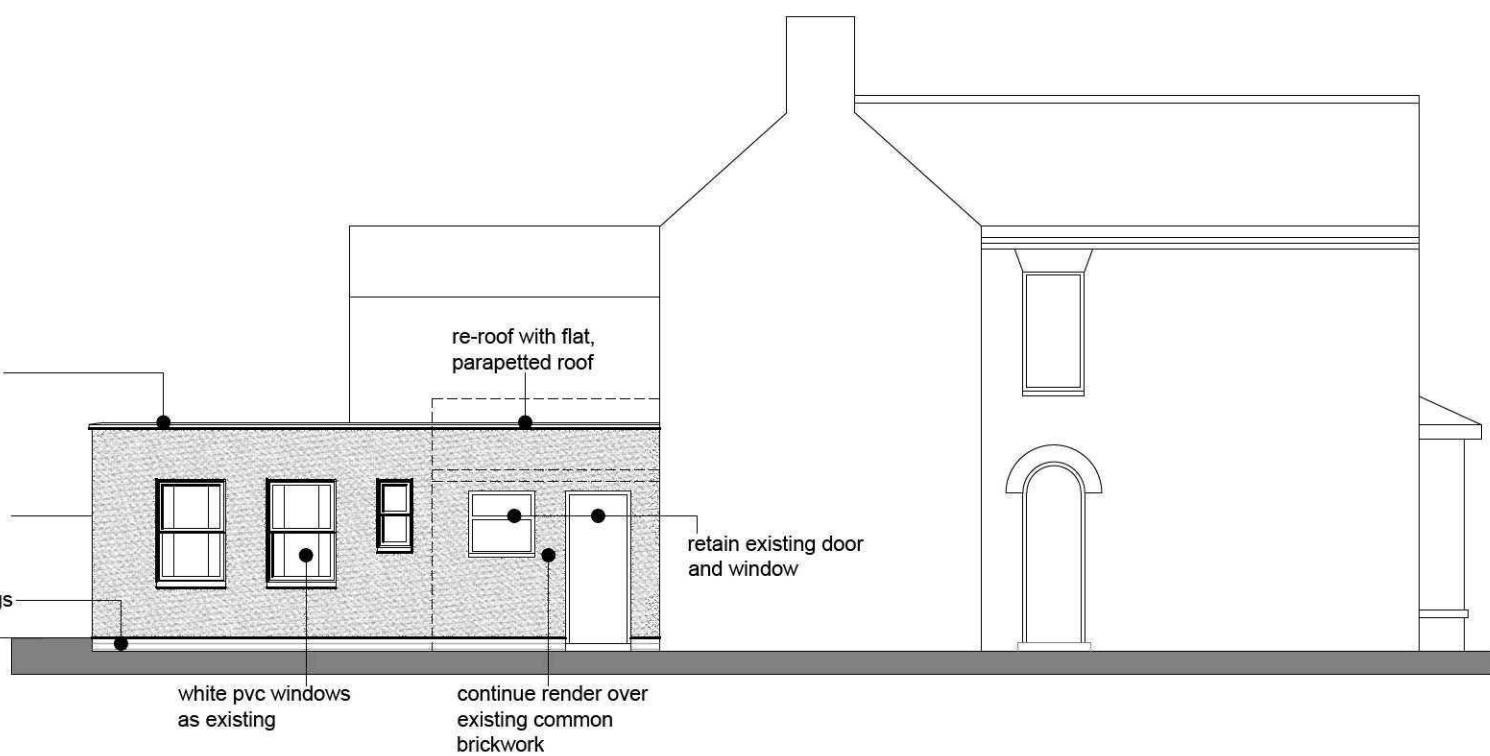

SOUTH ELEVATION AS PROPOSED 1:100

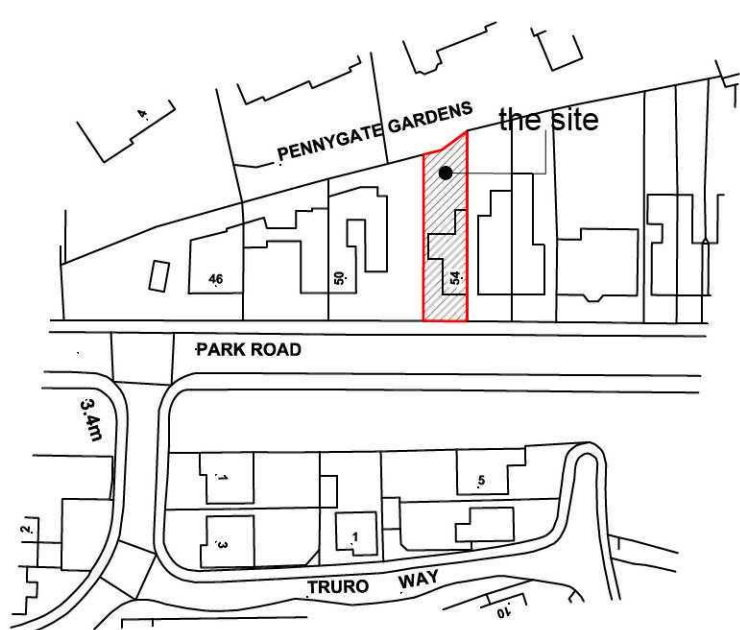

©Crown Copyright. All rights reserved. Licence no. 100019980

LOCATION PLAN 1:1250



B	14 Sept 15	TAC	Facing brickwork changed to render
A	11 Sept 15	TAC	Roof to extension changed to flat and parapetted design
Revision	Date	Drawn	Description

Client	Mrs Helen Jones
Project	Alterations and Extensions to 54 Park Road, Spalding
Drawing	Planning Application Drawing

Scale 1:100, 1:50 & 1:1250 @ A1 Drawn TAC Chkd AWM Date 28/07/2015

Trevor A Clay RIBA Ltd, 14 Old Fendike Road, Weston Hills, Spalding, Lincs. PE126DD
01406 380027 07778 597975
trevor@tacarchitects.co.uk www.tacarchitects.co.uk



Drawing No. 15/418/PA/002B