




Planner
19 JUL 2005
08/19/05



LOCATION PLAN
Scale 1:1250

AMENDED PLAN

Ref. A1

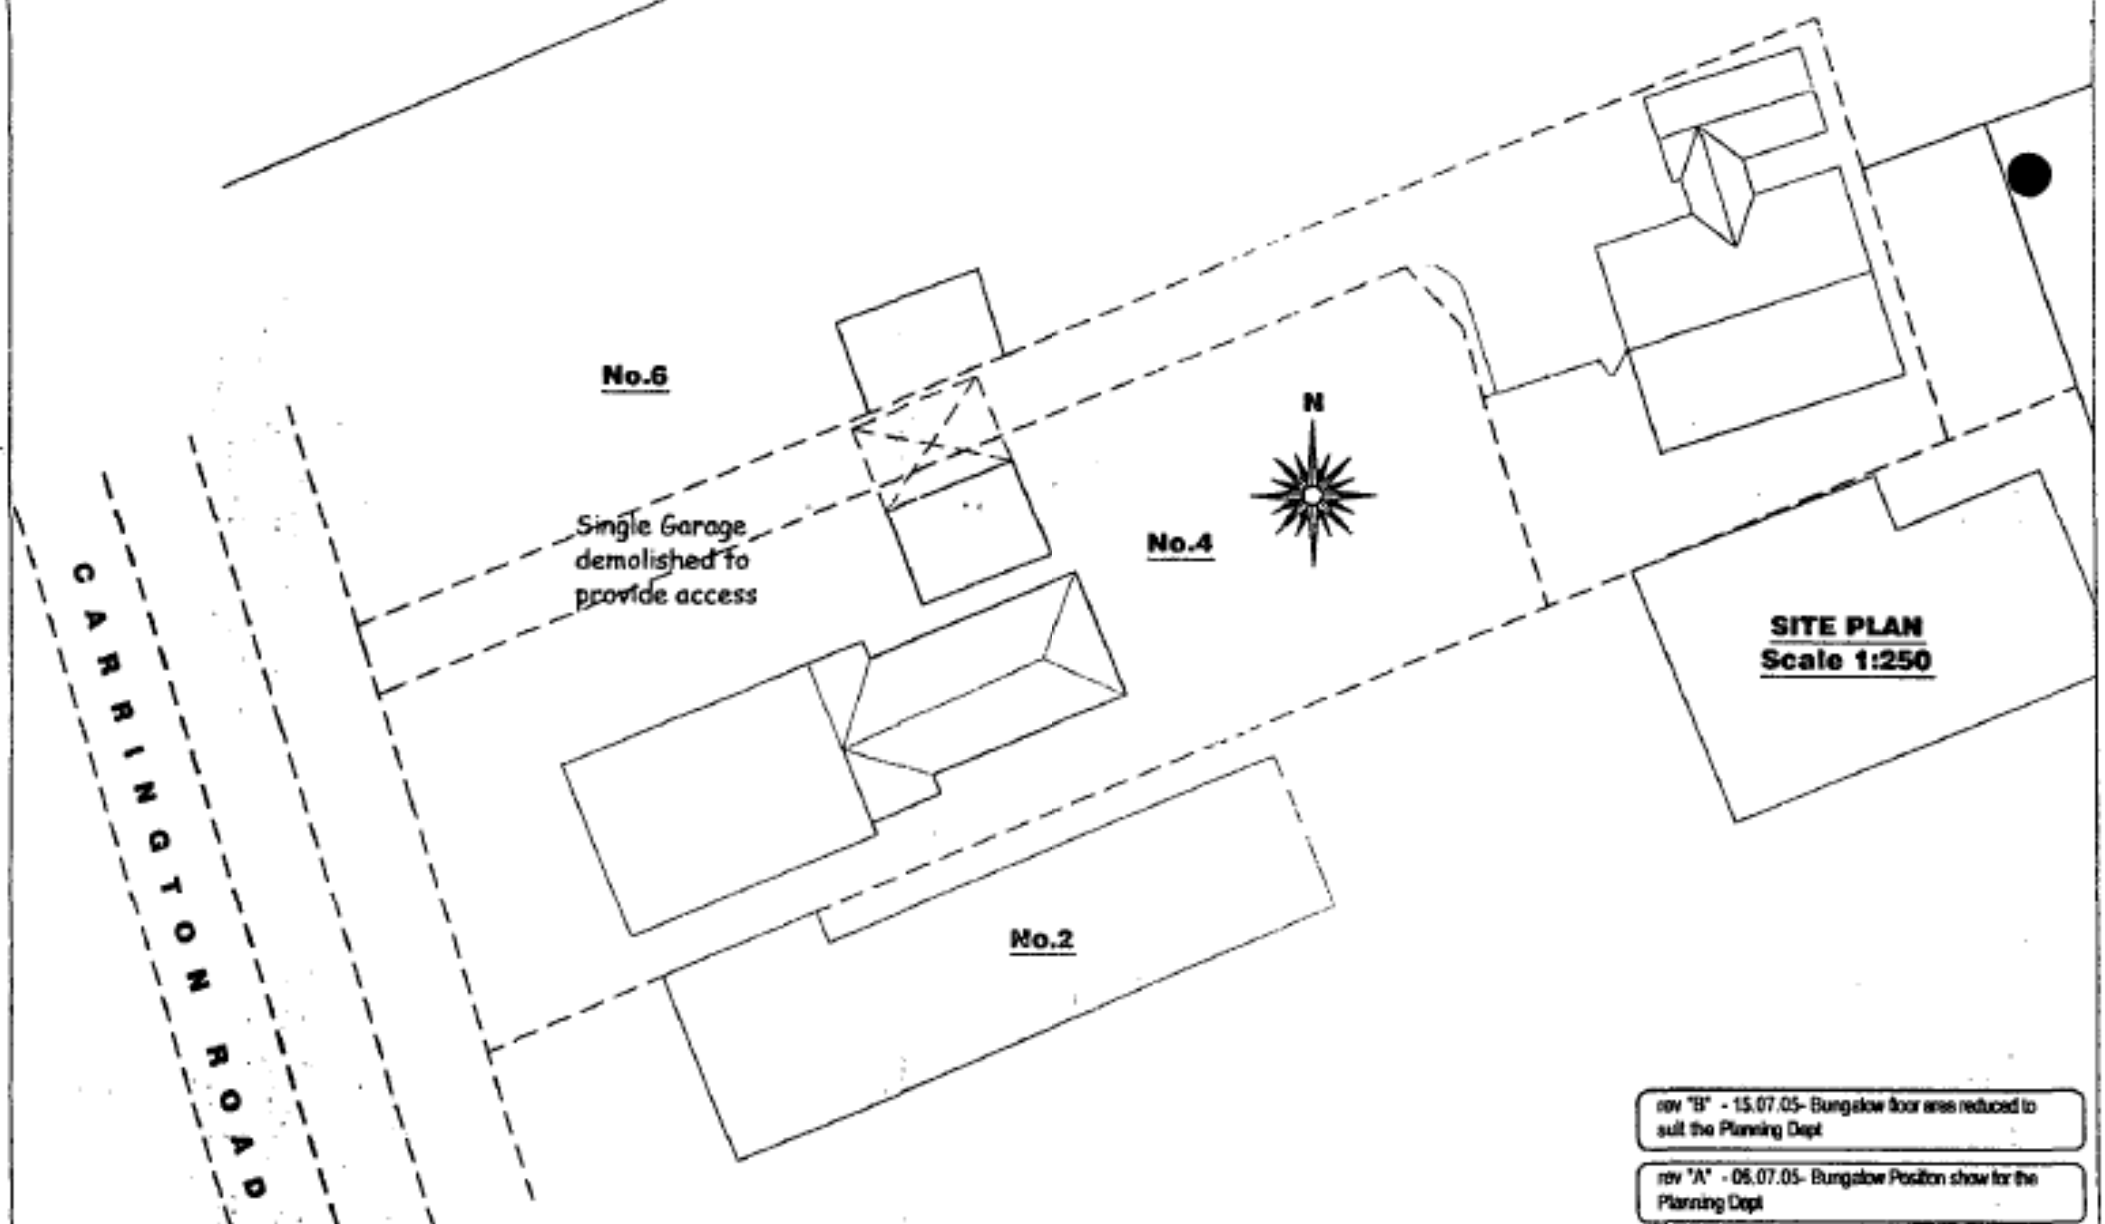

SITE PLAN
Scale 1:250



c/o South Lines Plant Hire
Enterprise Way
Pinchbeck
PE11 3YR
Tel: 07815 112 058
Fax: 01775 768 921
e-mail: jason@remwaydesign.co.uk

Site:
Proposed Residential
Development to land at the
Rear of 4 Carrington Rd,
Spalding

Client:
Mr M Vigilanti
4 Carrington Rd
Spalding

rev "B" - 15.07.05- Bungalow floor area reduced to
suit the Planning Dept

rev "A" - 05.07.05- Bungalow Position show for the
Planning Dept

Date: Jun05 Scale: 1:250/ 1:1250

Drawing No:
MV - 02 rev "B"

AMENDED PLAN


Ref. A2

SHDC
Planning & Development

26 JUL 2005

Ref: 0819/05

DETERMINED
PLAN

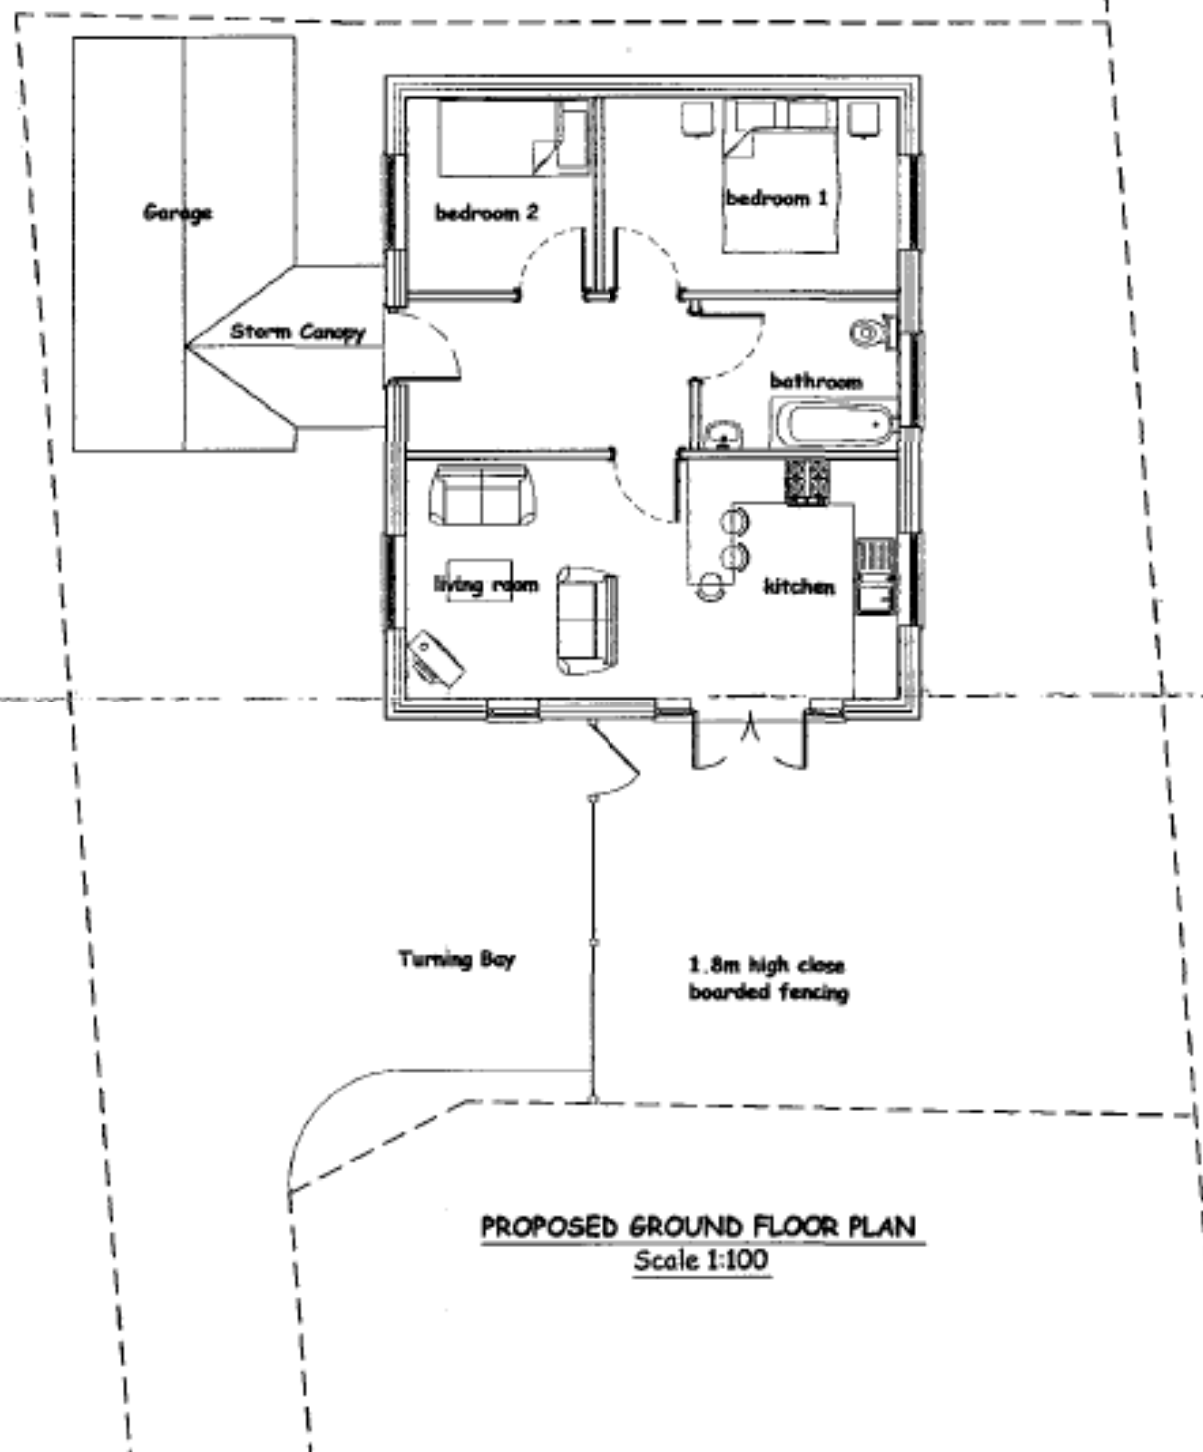

rev "B" - 21.07.05 - Amended to a Scale of 1:100

rev "A" - 15.07.05 - Bungalow reduced in size to suit Planning

Date: jun05

Scale: not to scale

Drawing No:

MV - 03 "B"



c/o South Lincolns Plant Hire
Enterprise Way
Pinchbeck
PE11 3YR
Tel: 07815 112 058
Fax: 01775 768 921
e-mail: jason@remwaydesign.co.uk

Site:

Proposed Residential
Development to land at the
Rear of 4 Carrington Rd,
Spalding

Client:

Mr M Viglianti
4 Carrington Rd
Spalding