



ITEM: 001
1-OFF 3500mm Sq. MAIN FLEXFACE SIGNCASE
RETURNS FINISHED ORANGE REF: PMS 021c
C/W VINYL DECORATED B&Q GRAPHICS.
FULL INTERNAL ILLUMINATION BY LED



ITEM: 006
CUSTOMER NOTICE SIGNS
2-OFF 600 x 330mm CUSTOMER NOTICE SIGNS
FLAT ALUMINIUM PANELSEACH FINISHED GREY
WITH VINYL DECORATION TO FACE



ITEM: 002
1900 x 2271mm
1-OFF WALL MOUNTED
ENTRANCE SIGN



ITEM: 007
1-OFF WALL MOUNTED OPENING
HOURS CLIP FRAME



ITEM: 003
2-off 1000 x 1200mm FREE STANDING
DOUBLE SIDED TROLLEY PARK SAFETY SIGNS



ITEM: 008
DOOR VINYL
WHITE VINYL GRAPHICS
4-OFF EACH - APPLIED TO DOOR BARS



ITEM: 009
1-off 1400 x 700mm FENCE MOUNTED
DELIVERIES SIGN



ITEM: 004
PICK THE RIGHT TROLLEY
2-OFF 1000 x 800mm FOLDED ALI PANELS
EACH FINISHED ORANGE REF: PMS 021c
WITH VINYL DECORATION TO FACE
FITTED TO WALL



ITEM: 005
CYCLE PARK SIGN
1OFF 450 x 450mm CYCLE PARK SIGN
FLAT ALUMINIUM PANELS FINISHED GREY
WITH VINYL DECORATION TO FACE




ITEM: 011
1500 x 500mm
1-OFF SHALLOW FOLDED ALUMINIUM SIGN PANEL PAINTED
BLACK C/W VINYL DECORATED TRADE POINT GRAPHICS.



EXISTING



PROPOSED

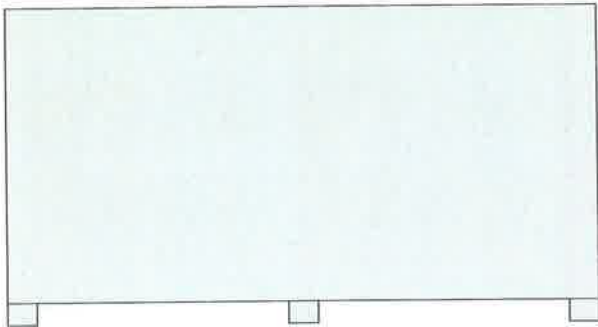

ITEM: 010
4000 x 2000mm
2-OFF FREE STANDING SINGLE SIDED BANNER FRAMES.
FOR LOCATION DETAILS SEE PLAN DETAIL

Drawing Title: PROPOSED FRONT ELEVATION				Job No: PROP	Drawing No: B&Q/SPALDING/PROP/A1		Client: B&Q
Date: 13-07-2018	Scale: 1:50 @ A3	Drawn By: A.P.W.	Checked By:	Revision Details: Rev C - Jae.H - 13 REMOVED. Rev B - Jae.H - Additional free stander added. Rev A - Jae.H - Tradepoint (order & collect) added.	Rev: C	Date: 01/08/18	Site Address: SPALDING




EXISTING



PROPOSED



ITEM: 012
800 x 1500mm approx
Digitally Printed vinyl overlay.

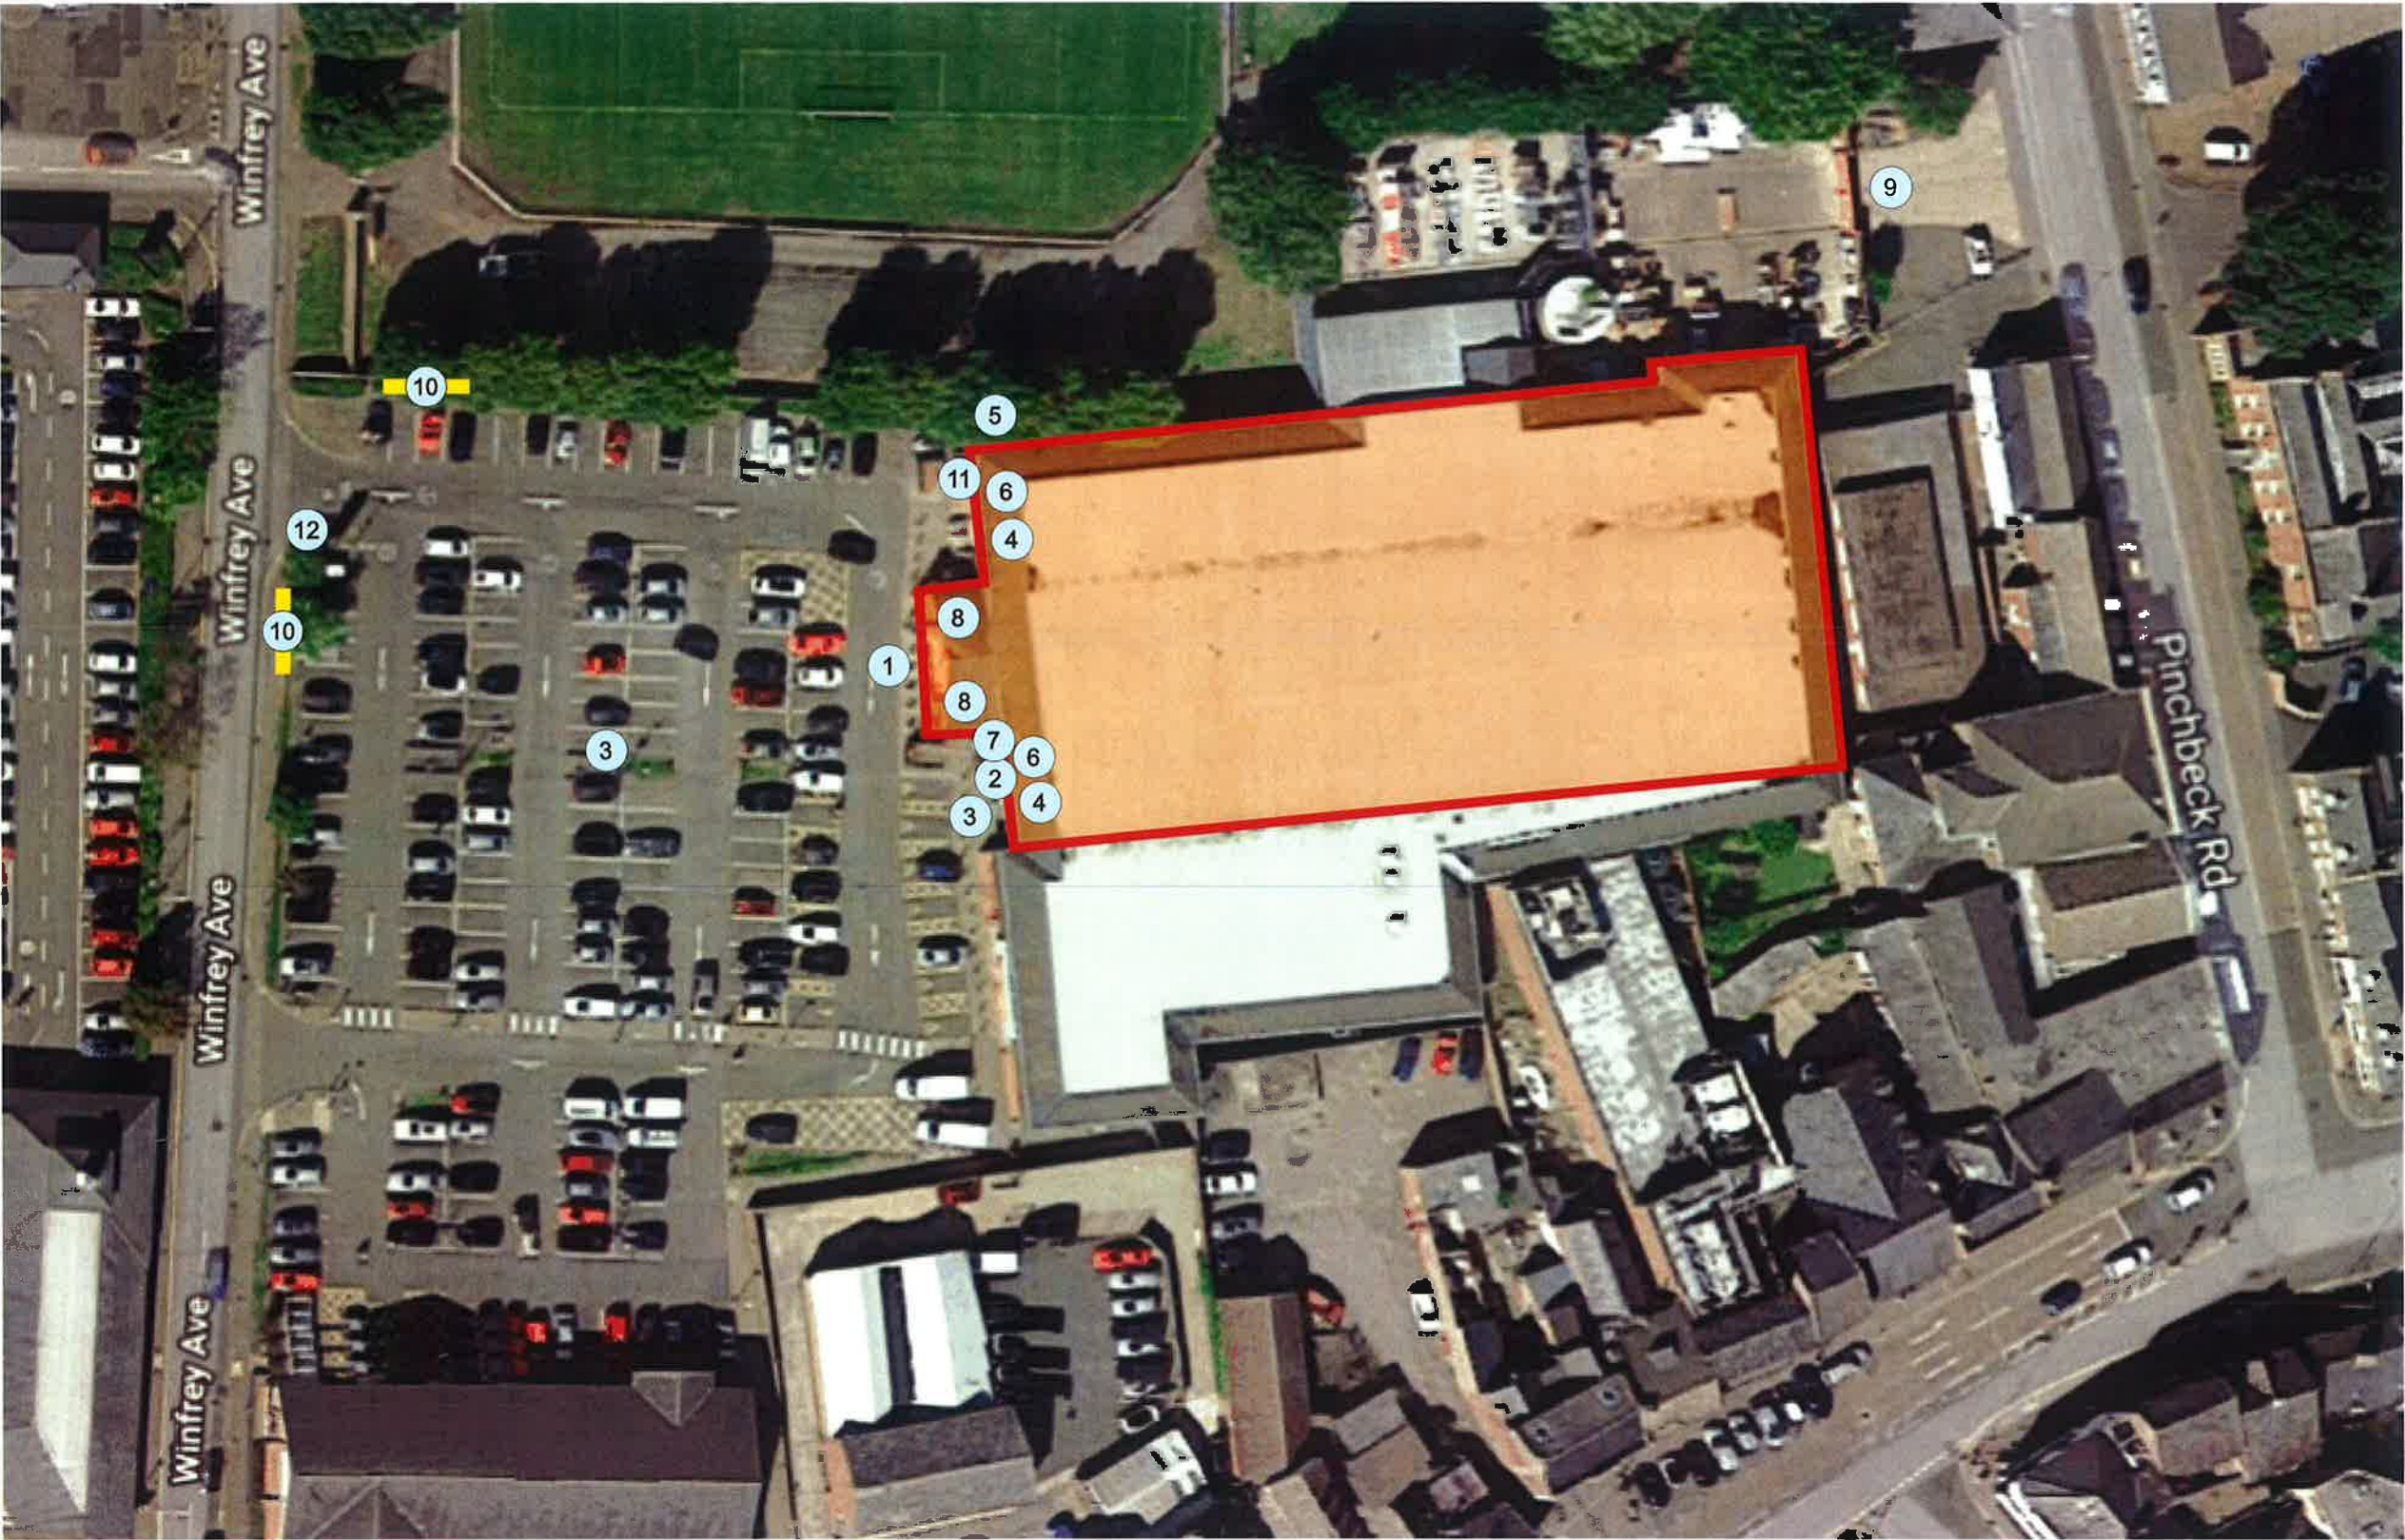

- 10

BANNER FRAMES
POSITIONS TBC
- SINGLE SIDED
- DOUBLE SIDED

Drawing Title: PLAN SHOWING POSITIONS				Job No: PROP	Drawing No: B&Q/SPALDING/PROP/A2			Client: B&Q
Date: 13-07-2018	Scale: NTS	Drawn By: A.P.W.	Checked By:	Revision Details: Rev C - Jae.H - 13 REMOVED. Rev B - Jae.H - Additional free stander added. Rev A - Jae.H - Tradepoint (order & collect) added.		Rev: C	Date: 01/08/18	Site Address: SPALDING